




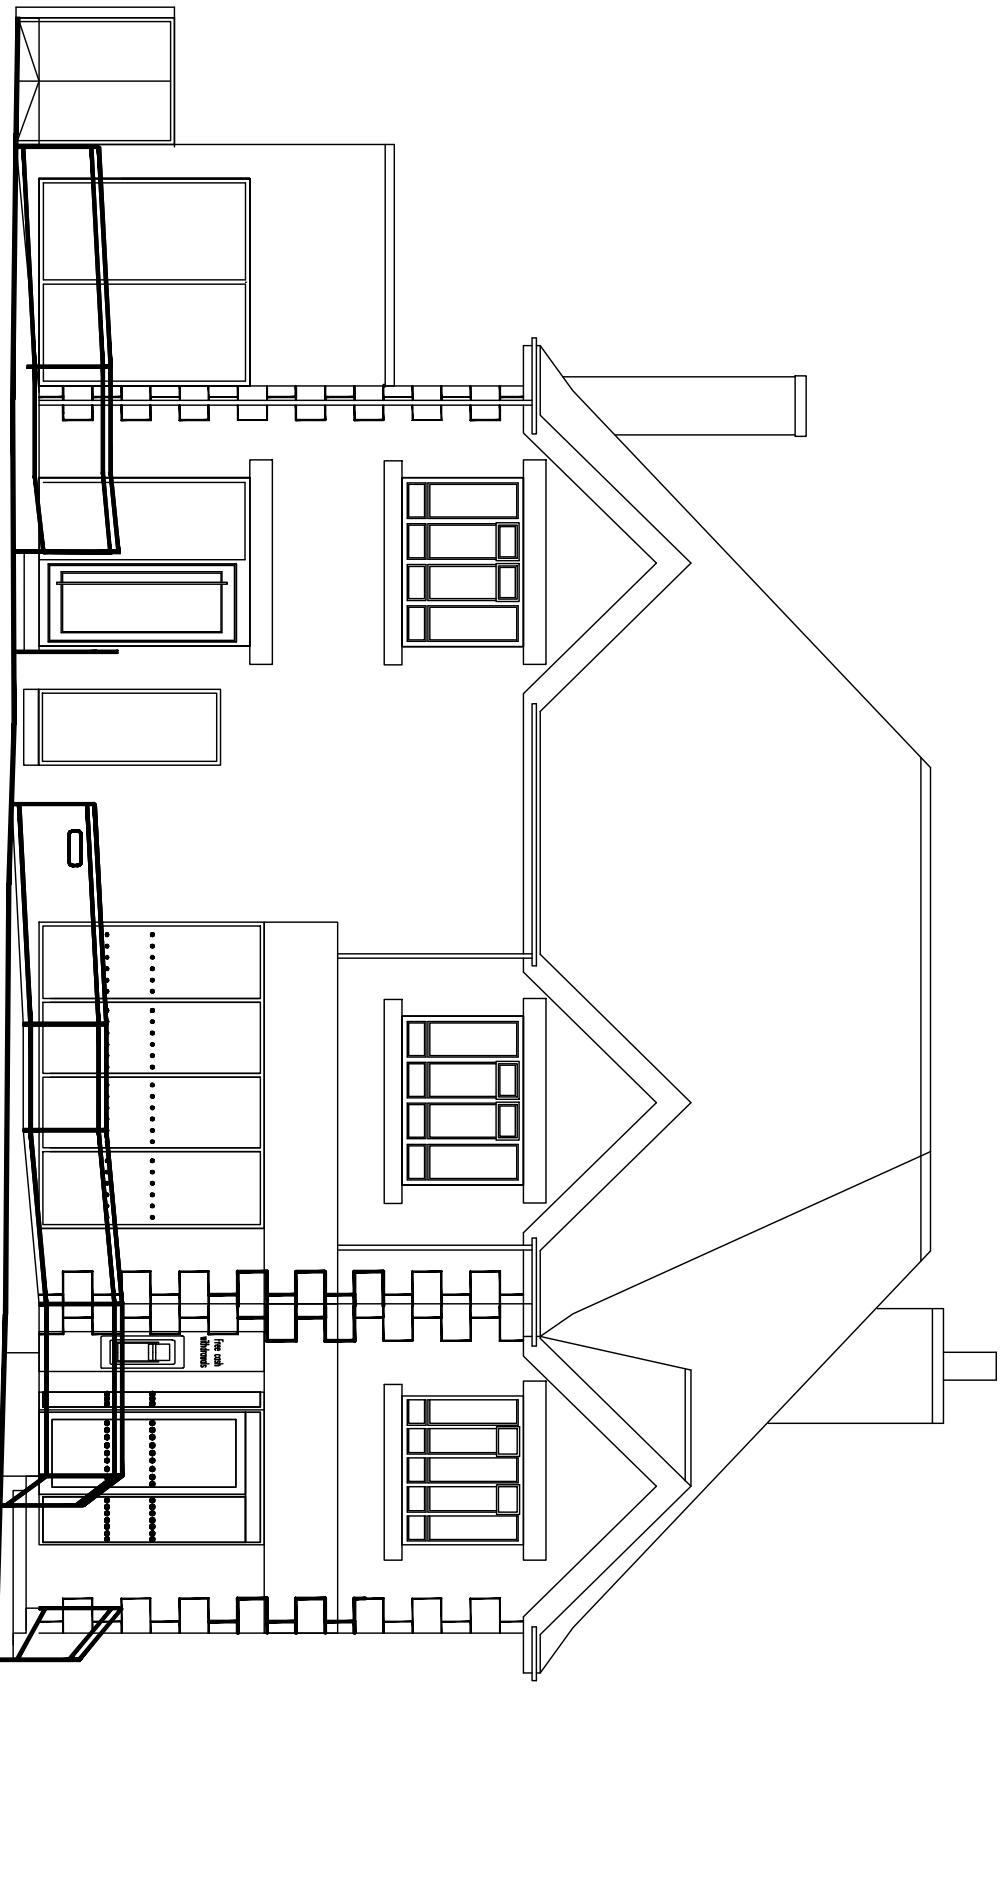


NORTH ELEVATION
AS PROPOSED

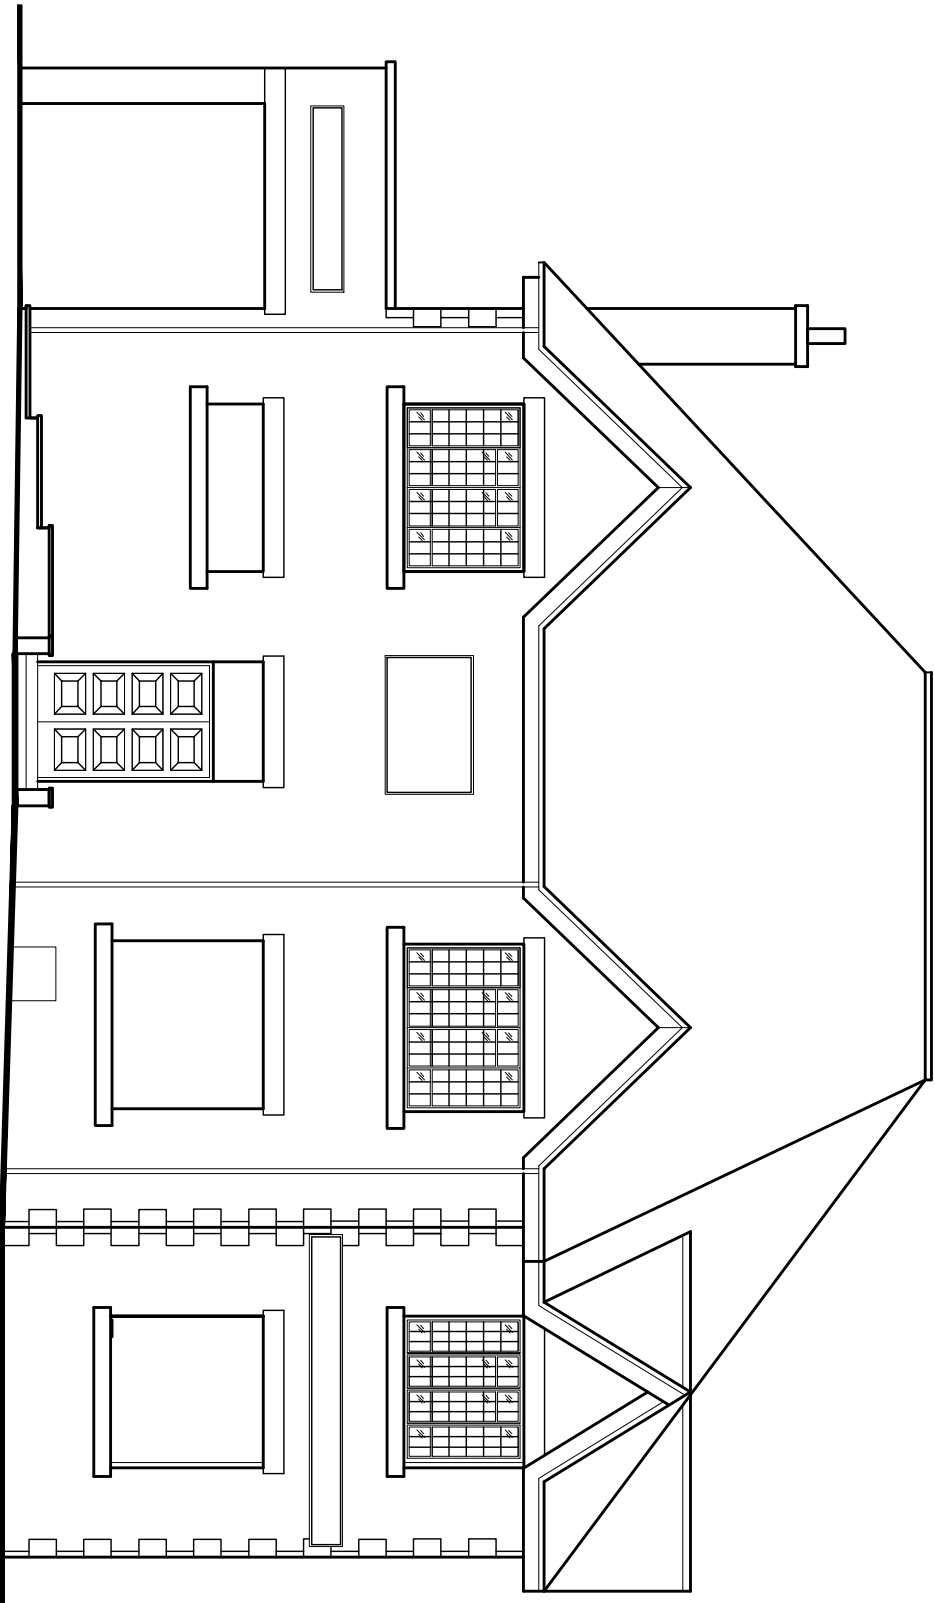

NORTH ELEVATION
AS EXISTING

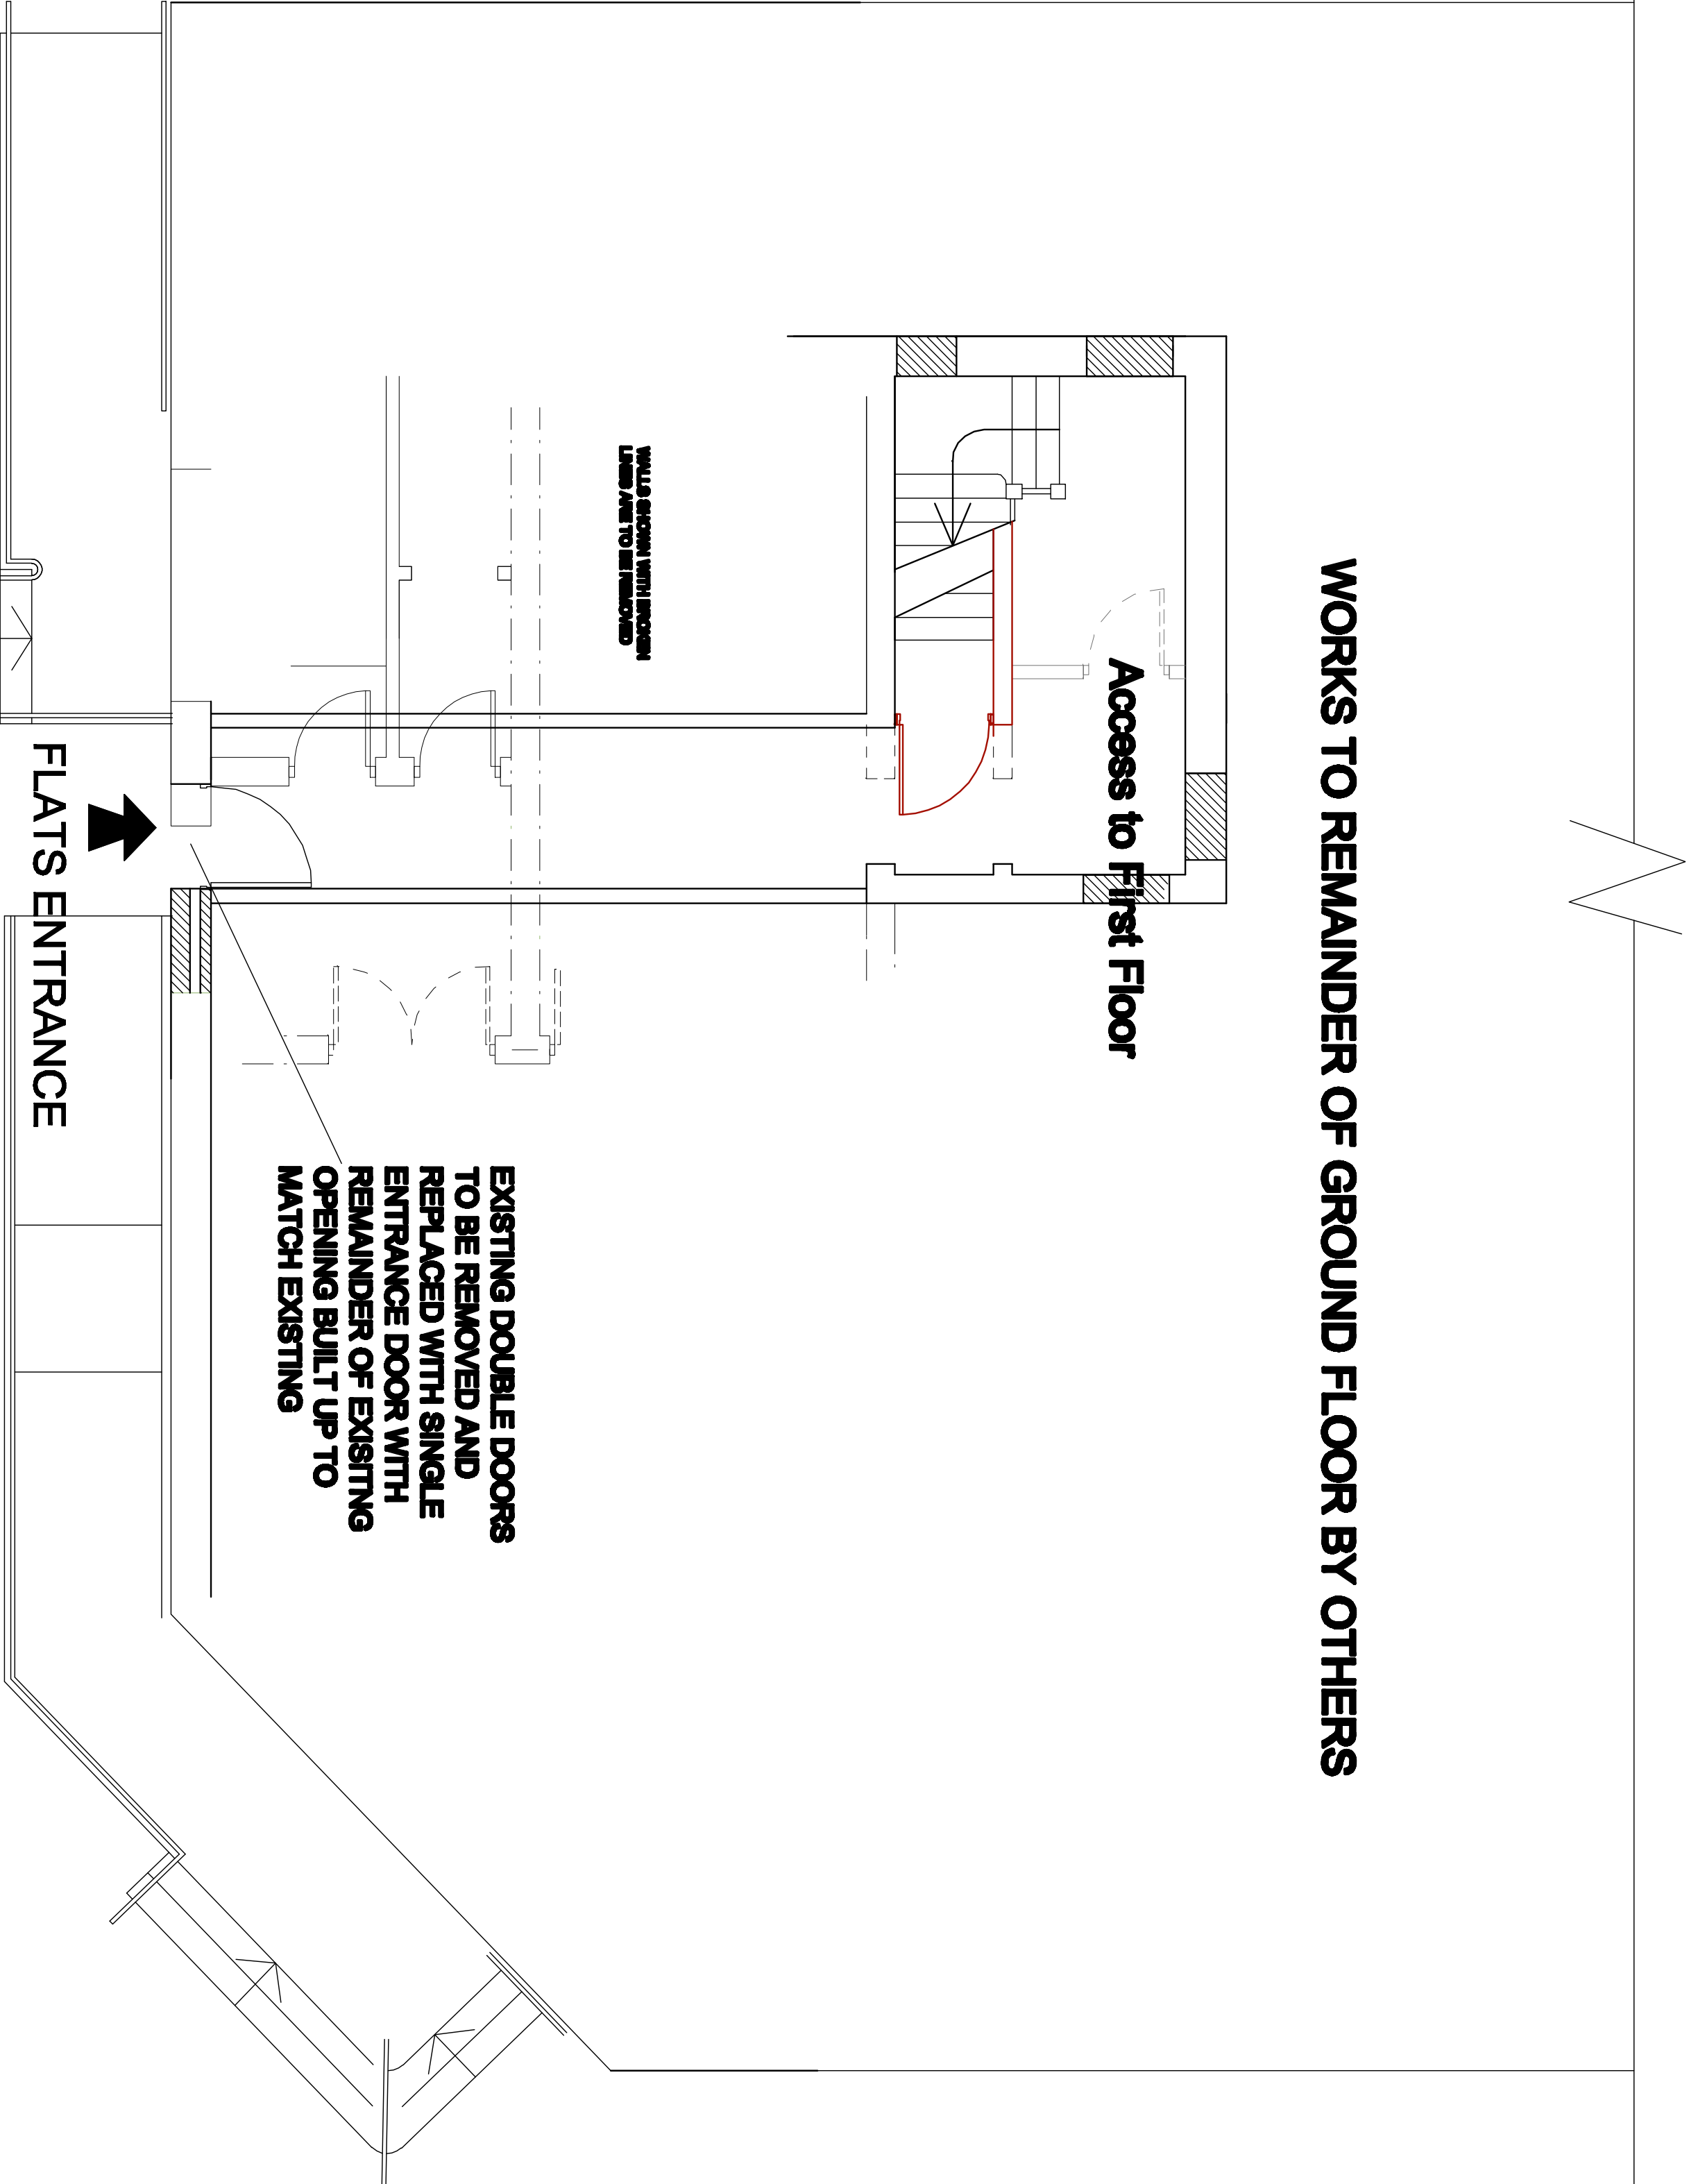

GROUND FLOOR PLAN
AS PROPOSED

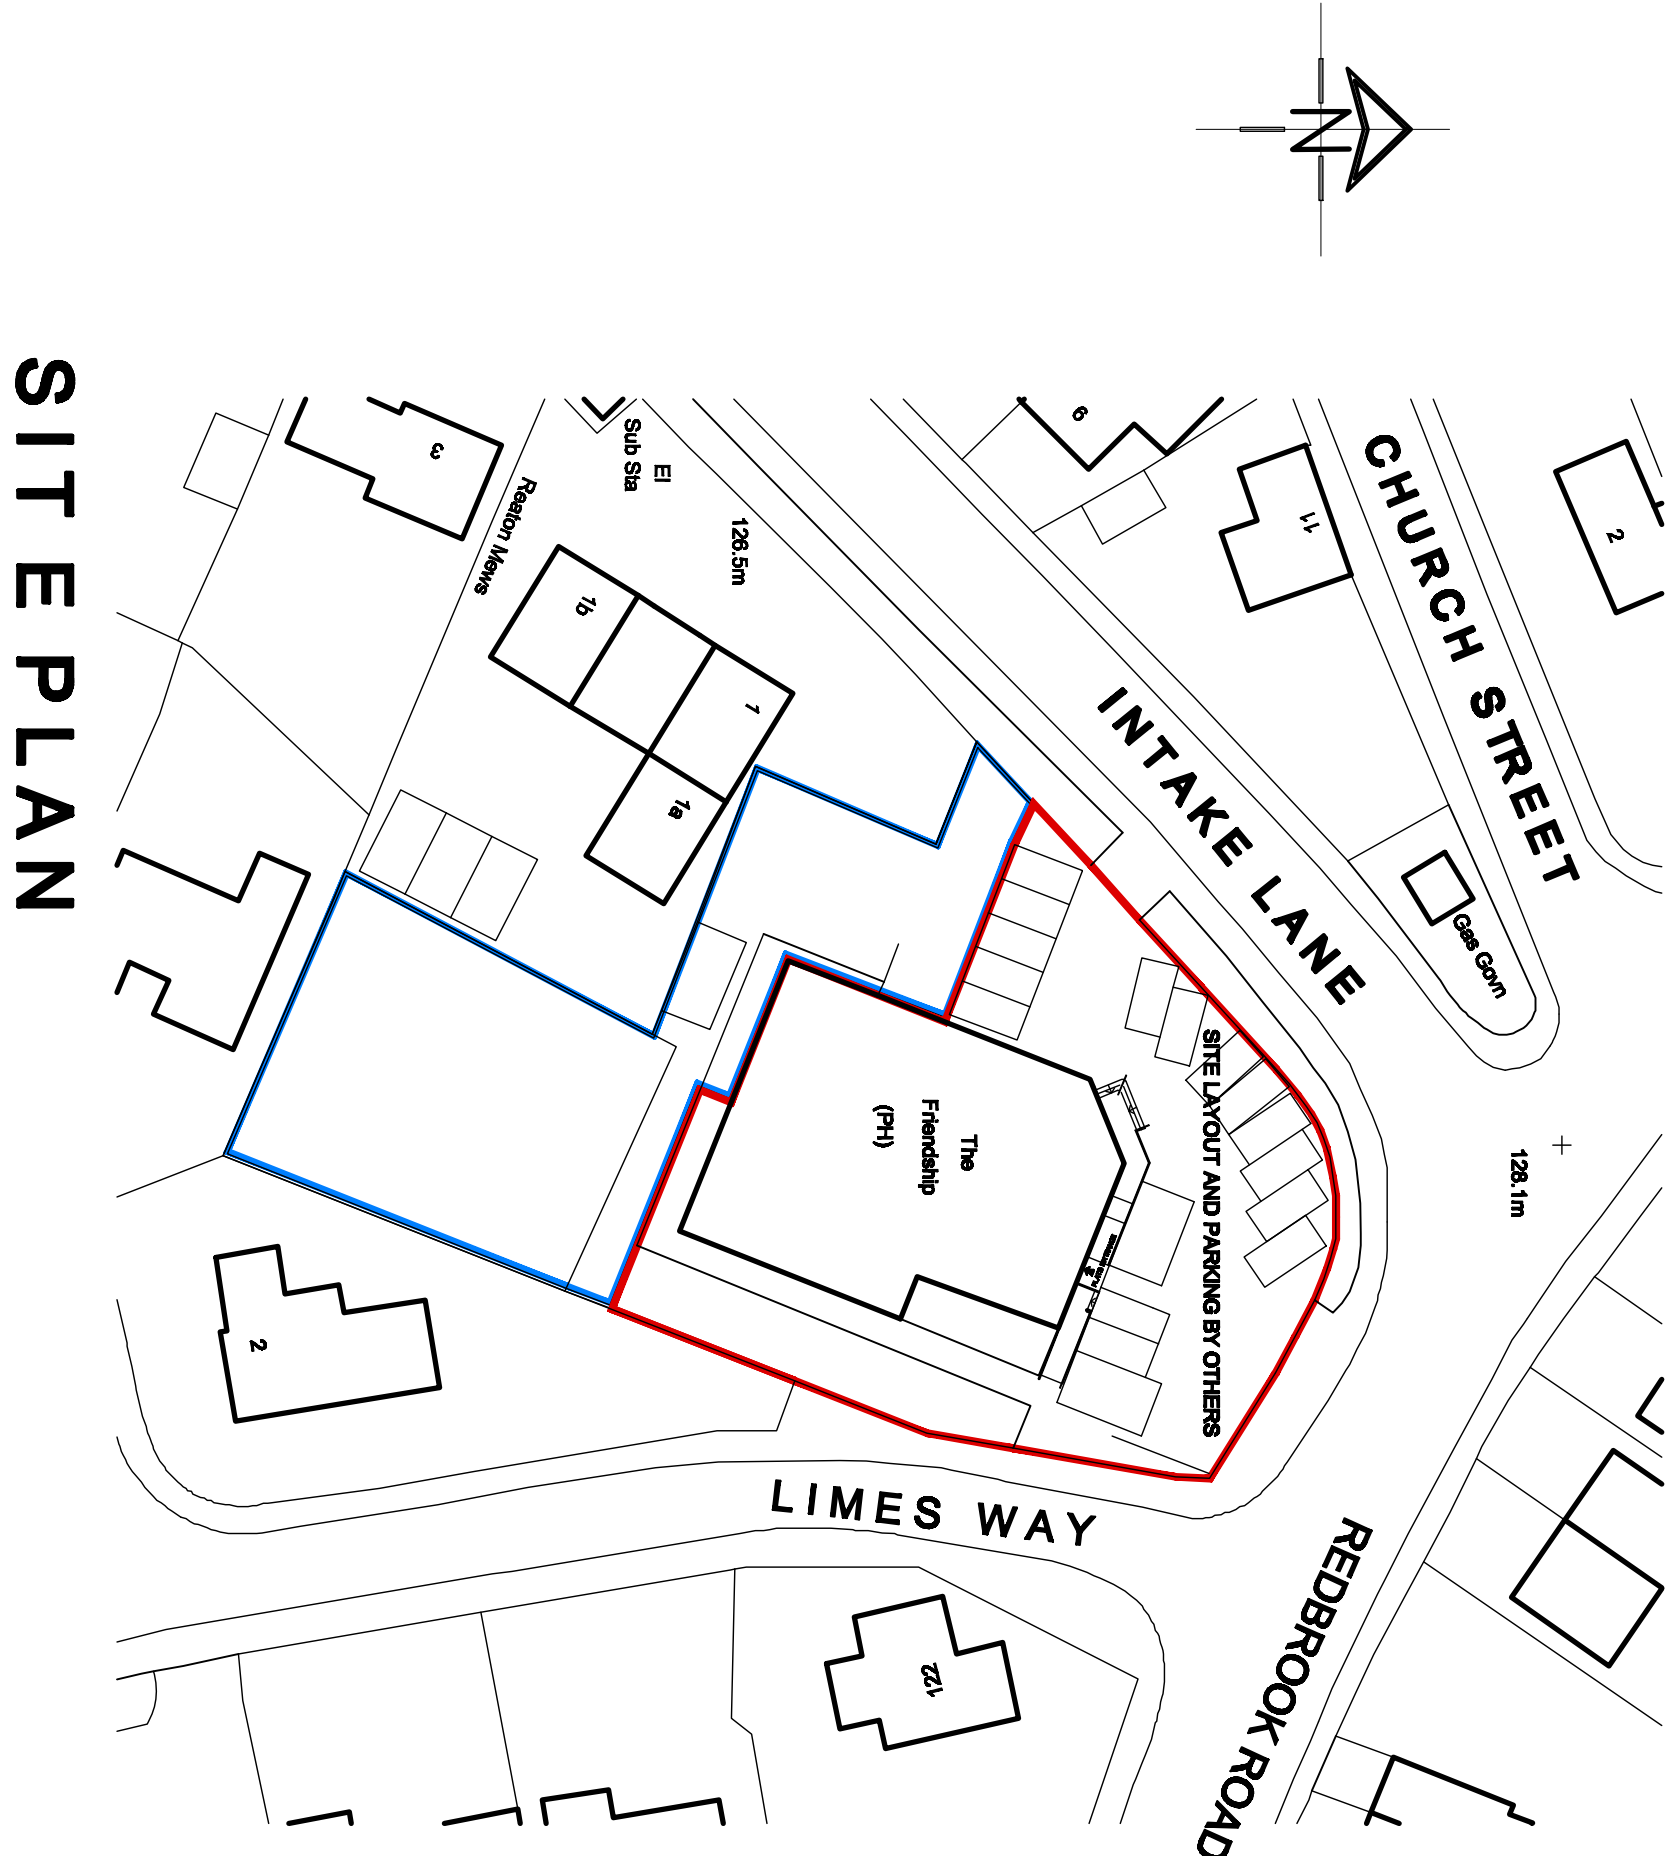

SITE PLAN

NOT SURVEYED, PLANS PREPARED FROM DETAILS PROVIDED BY OTHERS. ALL DIMENSIONS AND DETAILS TO BE CHECKED ON SITE

White Agus Partnership				1298, NEW ROAD, STAINCROSS, BARNESLEY, S75 8PP				PHONE/FAX: 01223 298482 E-mail: agus@whiteandred.com			
Project: PROPOSED FLATS AT FORMER FRIENDSHIP INN, REDBROOK ROAD, BARNESLEY				Client: MR & CEN				Chartered Surveyors and Building Design Consultants			
Drawing Title: ELEVATIONS AND GROUND FLOOR PLAN AS PROPOSED				Date: JUNE 2012				Scale: 1:50 @ A1			
Date: 12-018				Ref: 12-018				Dwg. No: 03			
Date: 12-018				Date: 12-018				Rev: 03			