


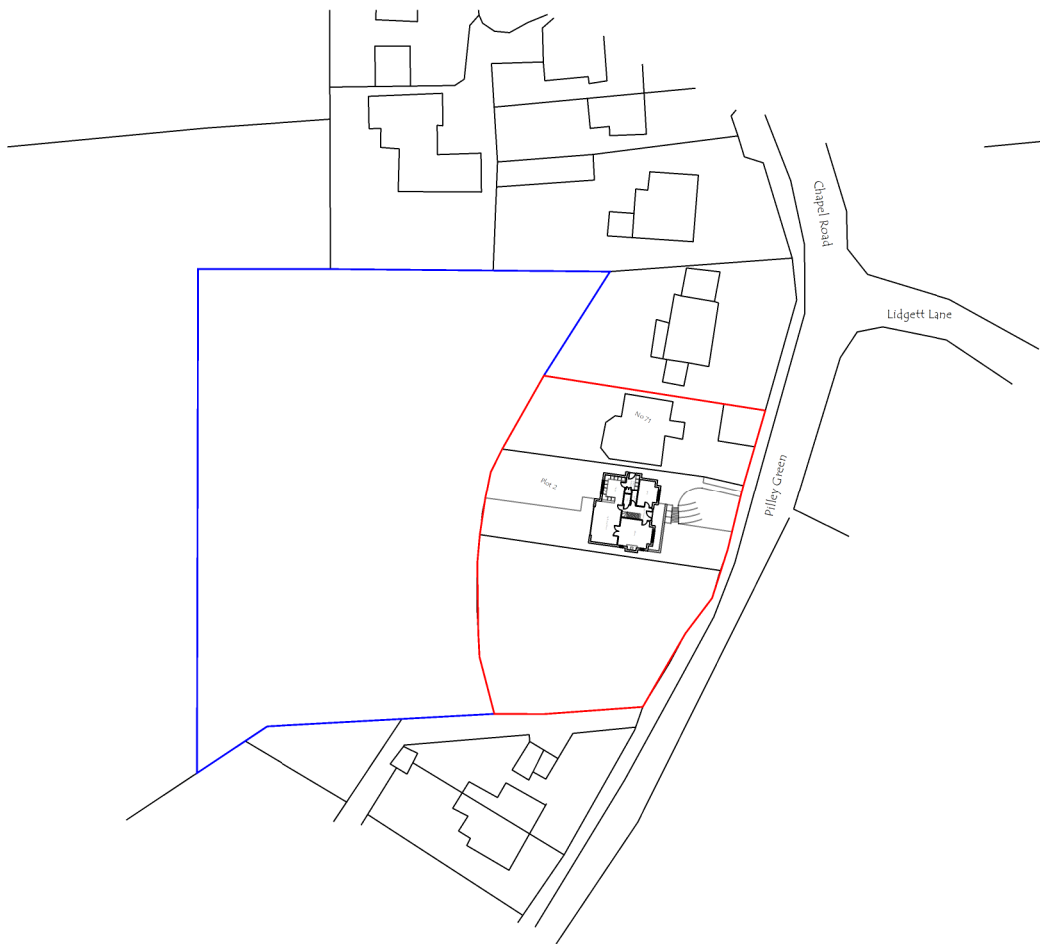

Site Plan 1:500



Location Plan 1:1250



Site Plan 1:200



Street Scene

REV	DESCRIPTION	DATE	DRAWN
JDS DESIGNS LTD TEL - 0783443287 EMAIL - JDS.DESIGNS@GMAIL.COM			
PROJECT TITLE New Dwelling to Replace an Existing Permission (Plot 2 Old Personage) at 74 Pillay Green Tankersley Barnsley			
DRAWING TITLE Proposed Plans and Elevations			
PROJECT NO. 2020.00800.000		DWG NO. PL002	
SCALE 1:50 / 100		REV. -	