



SCALE BAR


0 5 10(m)

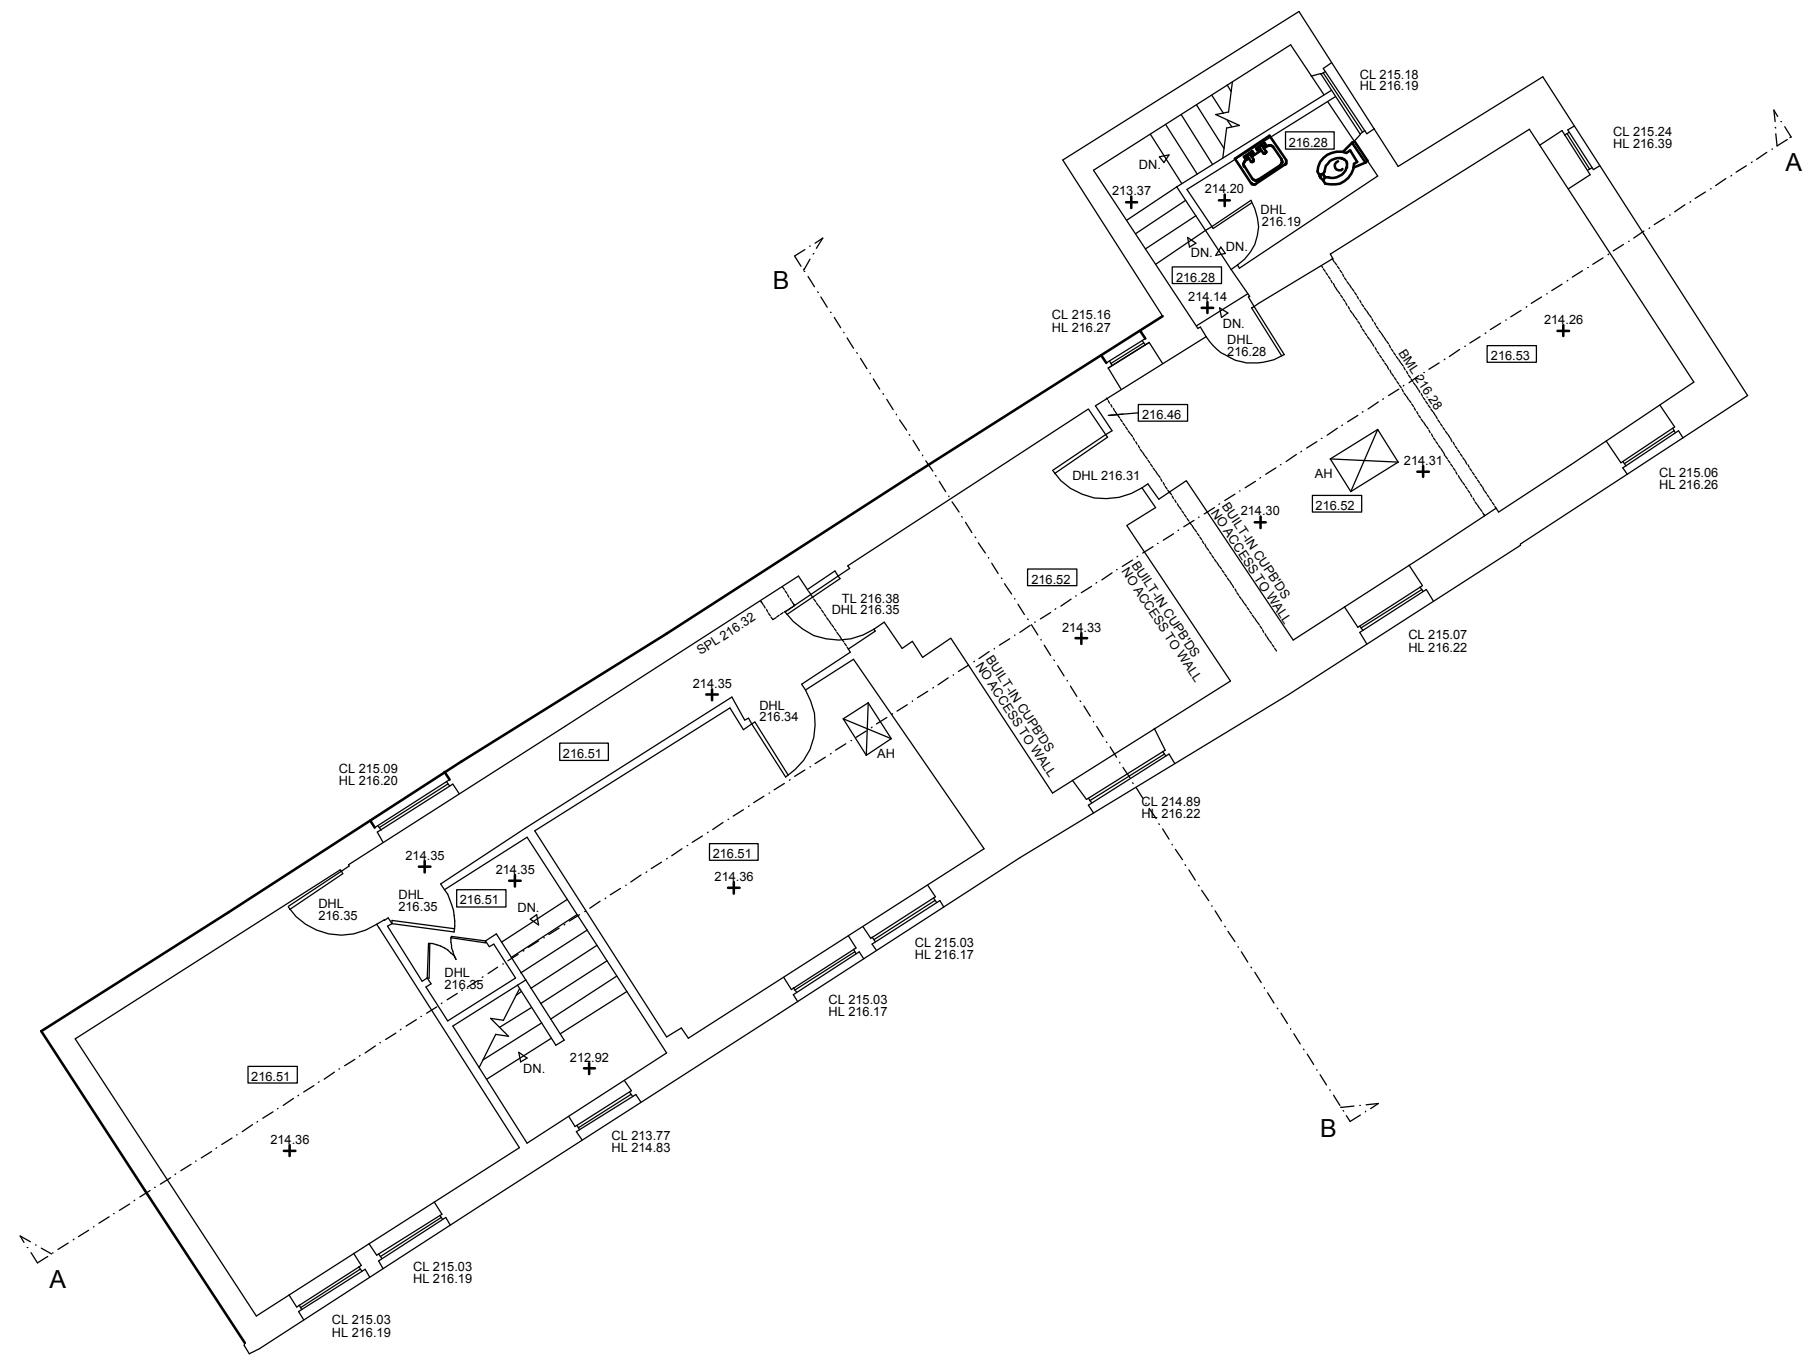


FIRST FLOOR PLAN
GIA - 103SQ M

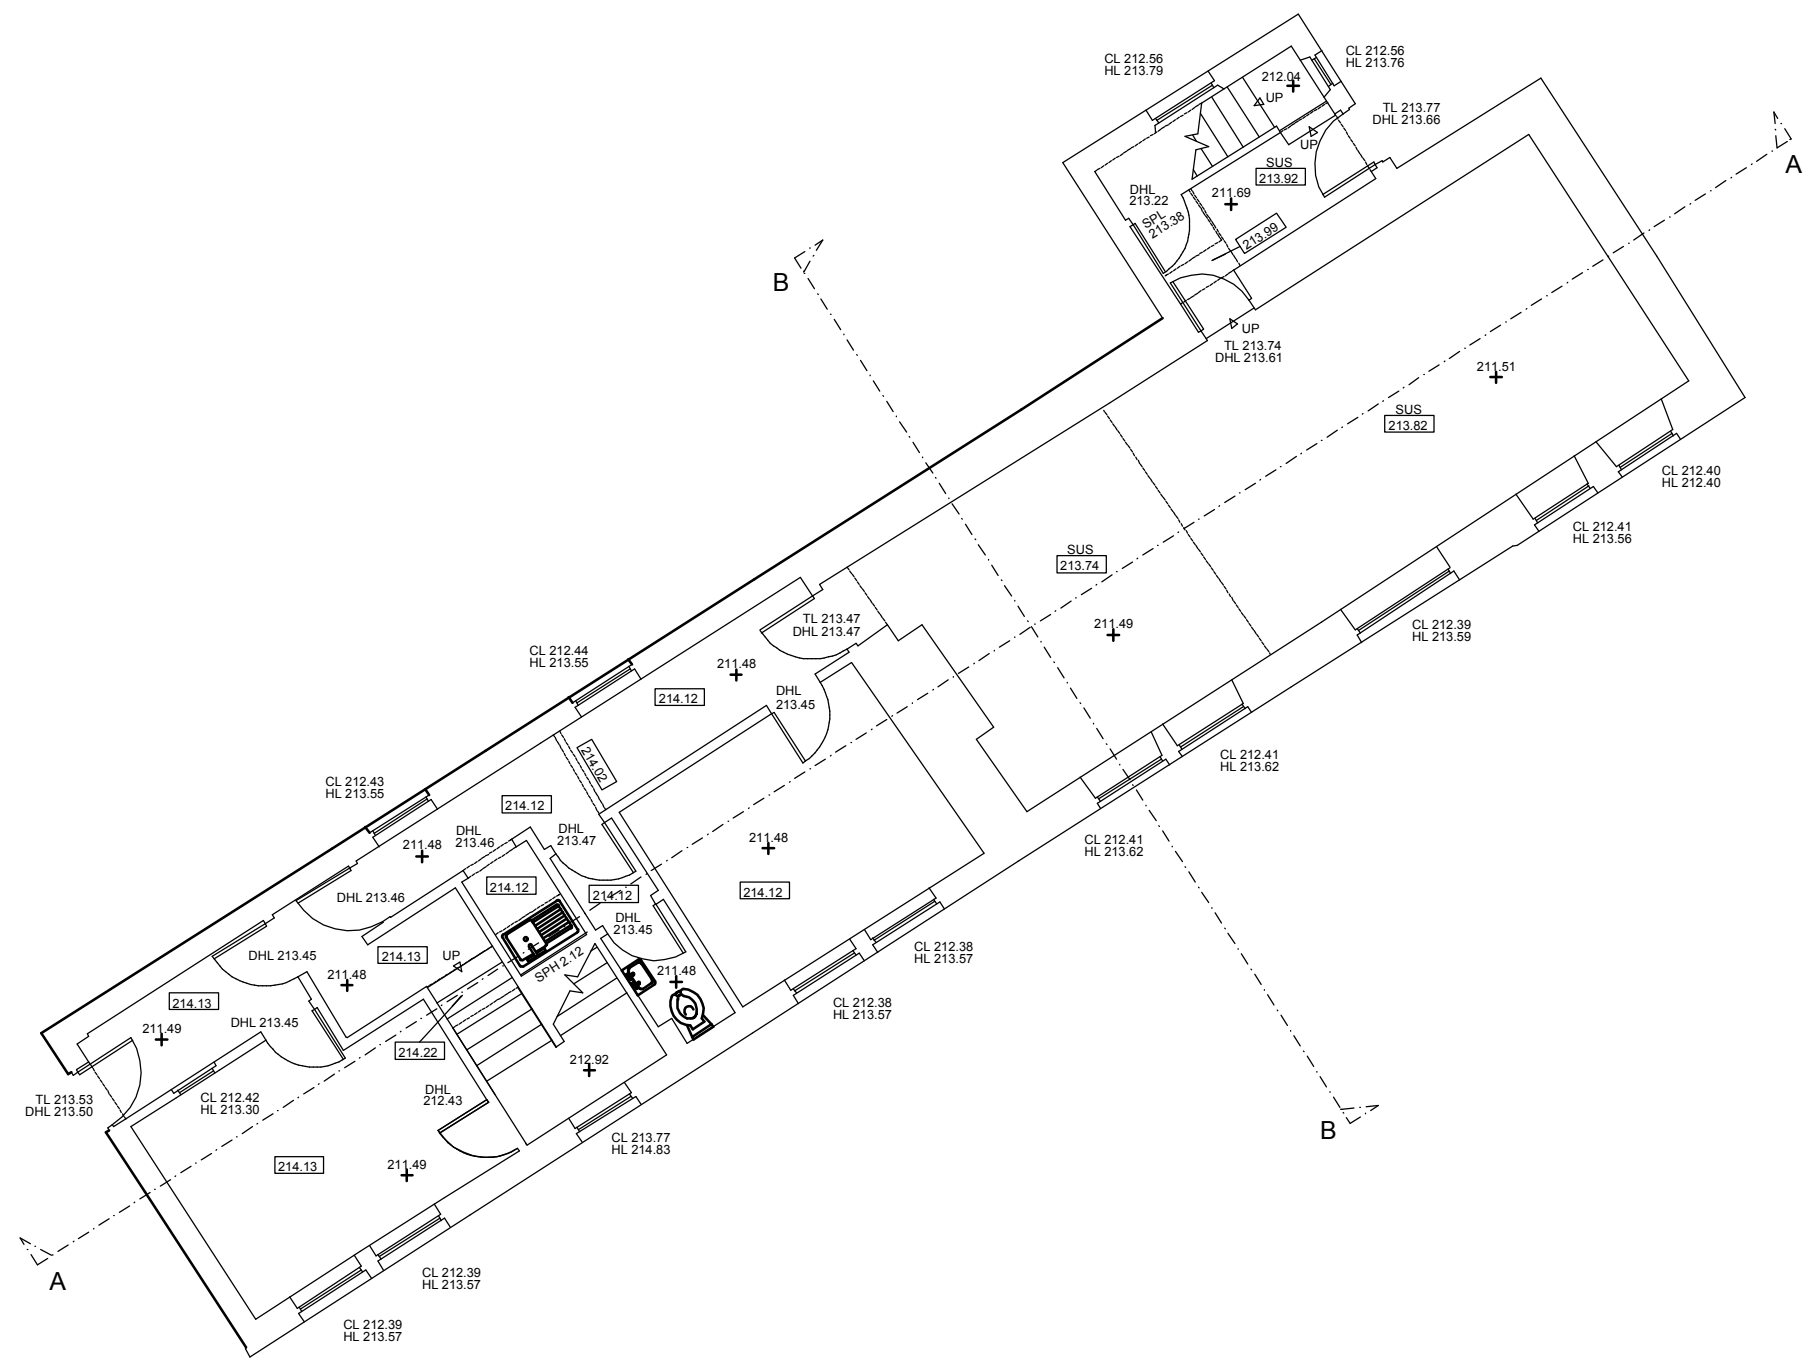


GROUND FLOOR PLAN
GIA - 103SQ M

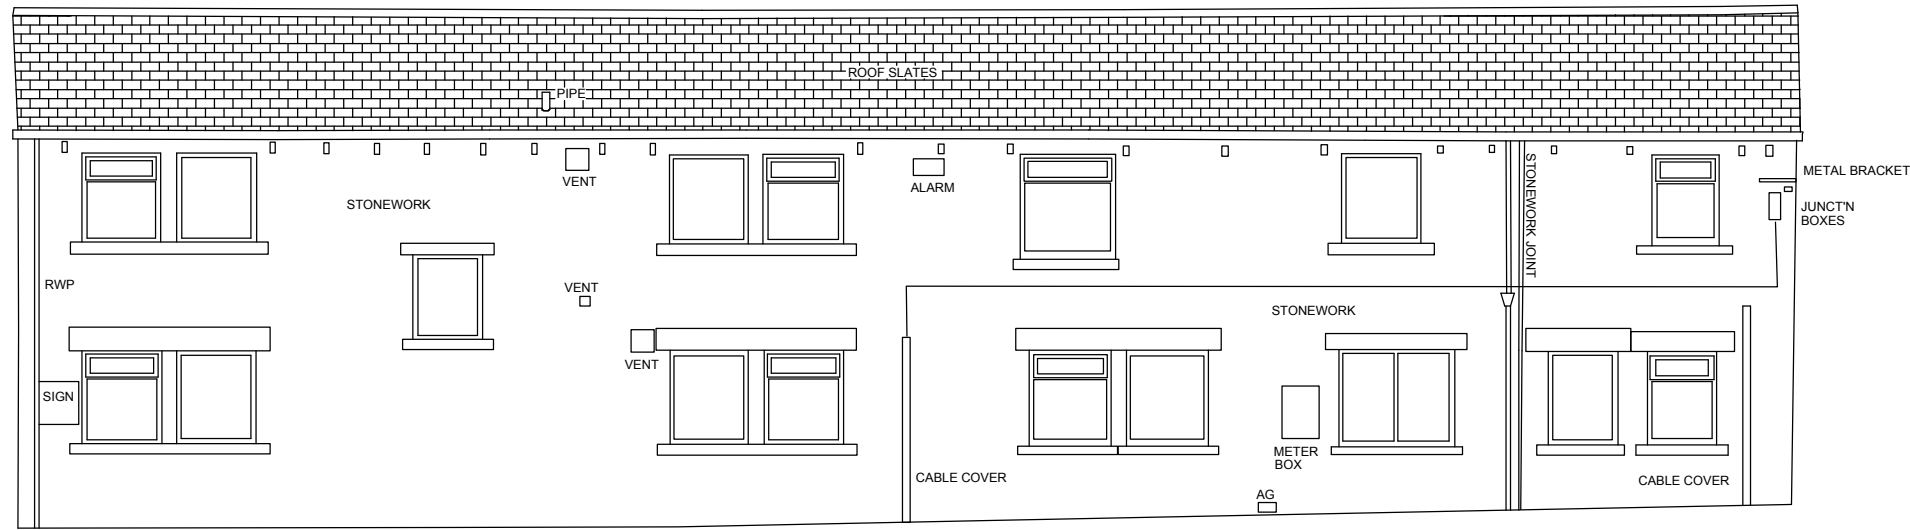


ELEVATION 1

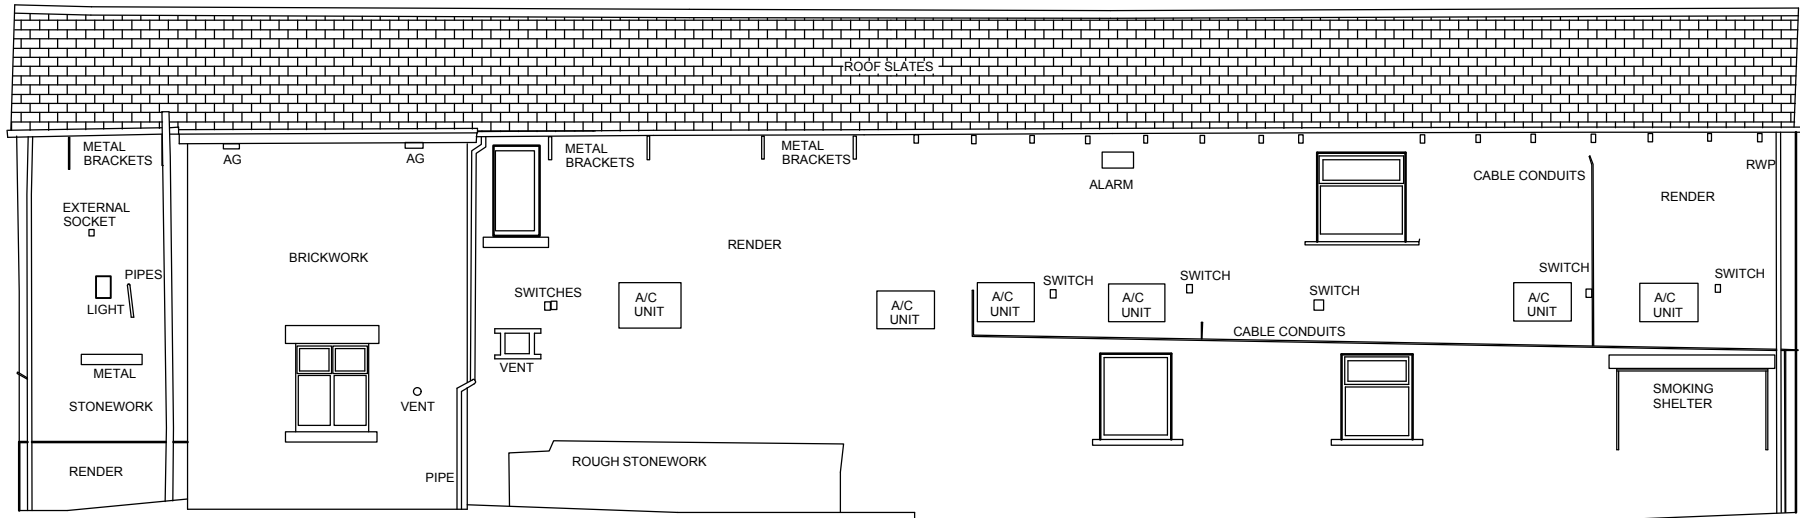


ELEVATION 3

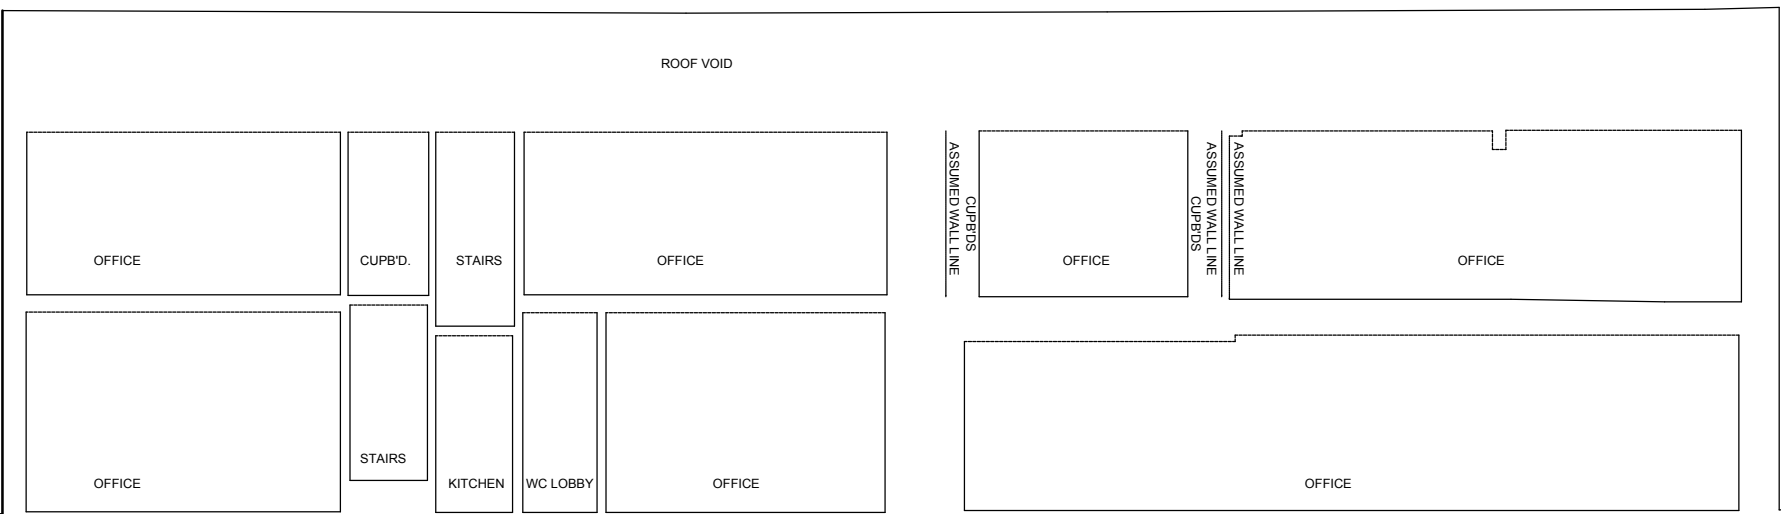


SECTION A-A

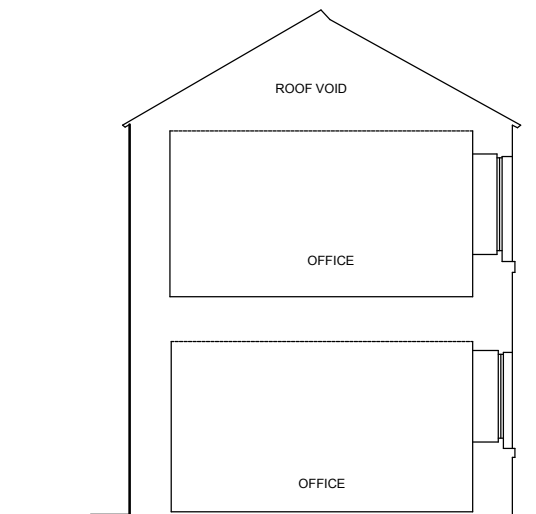

SECTION B-B

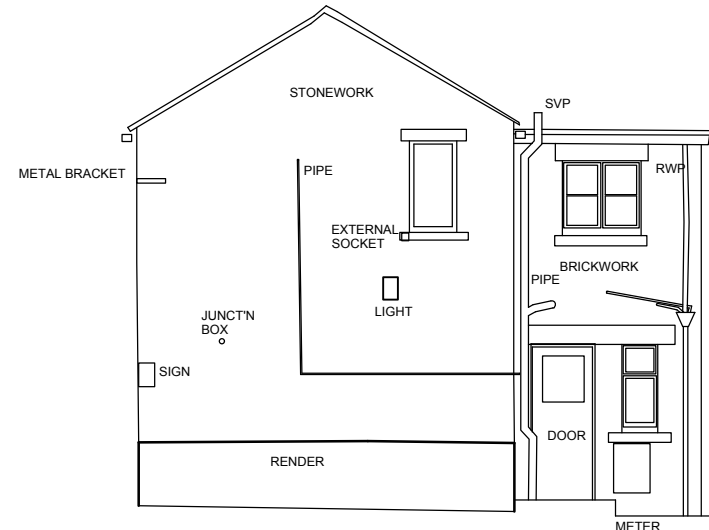

ELEVATION 2

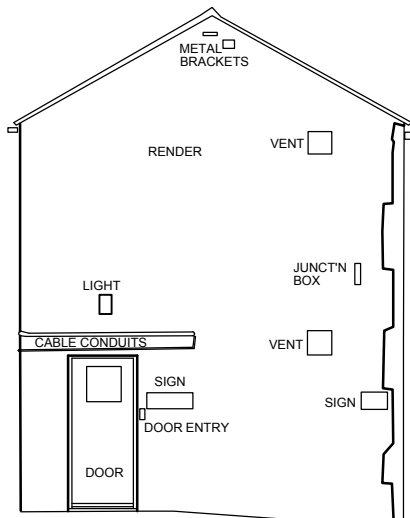

ELEVATION 4

Rev	Date	Description	Drawn
-----	------	-------------	-------

htcarchitects

York Place Studio
8 Britannia Street
Leeds
LS1 2DZ

T: (0113) 244 3457

W: www.htcarchitects.co.uk
E: info@htcarchitects.co.uk

client

James Durrans & Sons Ltd.

project

**Saville Lane, Thurlstone
Penistone**

drawing title

**BUILDING B
Surveyed Drawings**

date **June 2014**

status **Planning Issue**

scale **1:100 @ A1**

drawn **DW** checked **NT**

job no. **1442** dwg no. **P09** rev.