


- 1 Proposed new Sub Station
- 2 Highway works subject to highways consultants design. Refer to P401 for Surfacing Treatments
- 3 Wall subject to further discussions with neighbours
- 4 New acoustic timber fence and security gate with emergency push pad/bar. Refer to P402 for Boundary Treatments
- 5 New 7.5m Lidl pylon signage in accordance with Lidl spec
- 6 New RC retaining wall
- 7 New Gabion Basket retaining wall

- Existing trees/bushes in red hatching to be removed
- New proposed tree

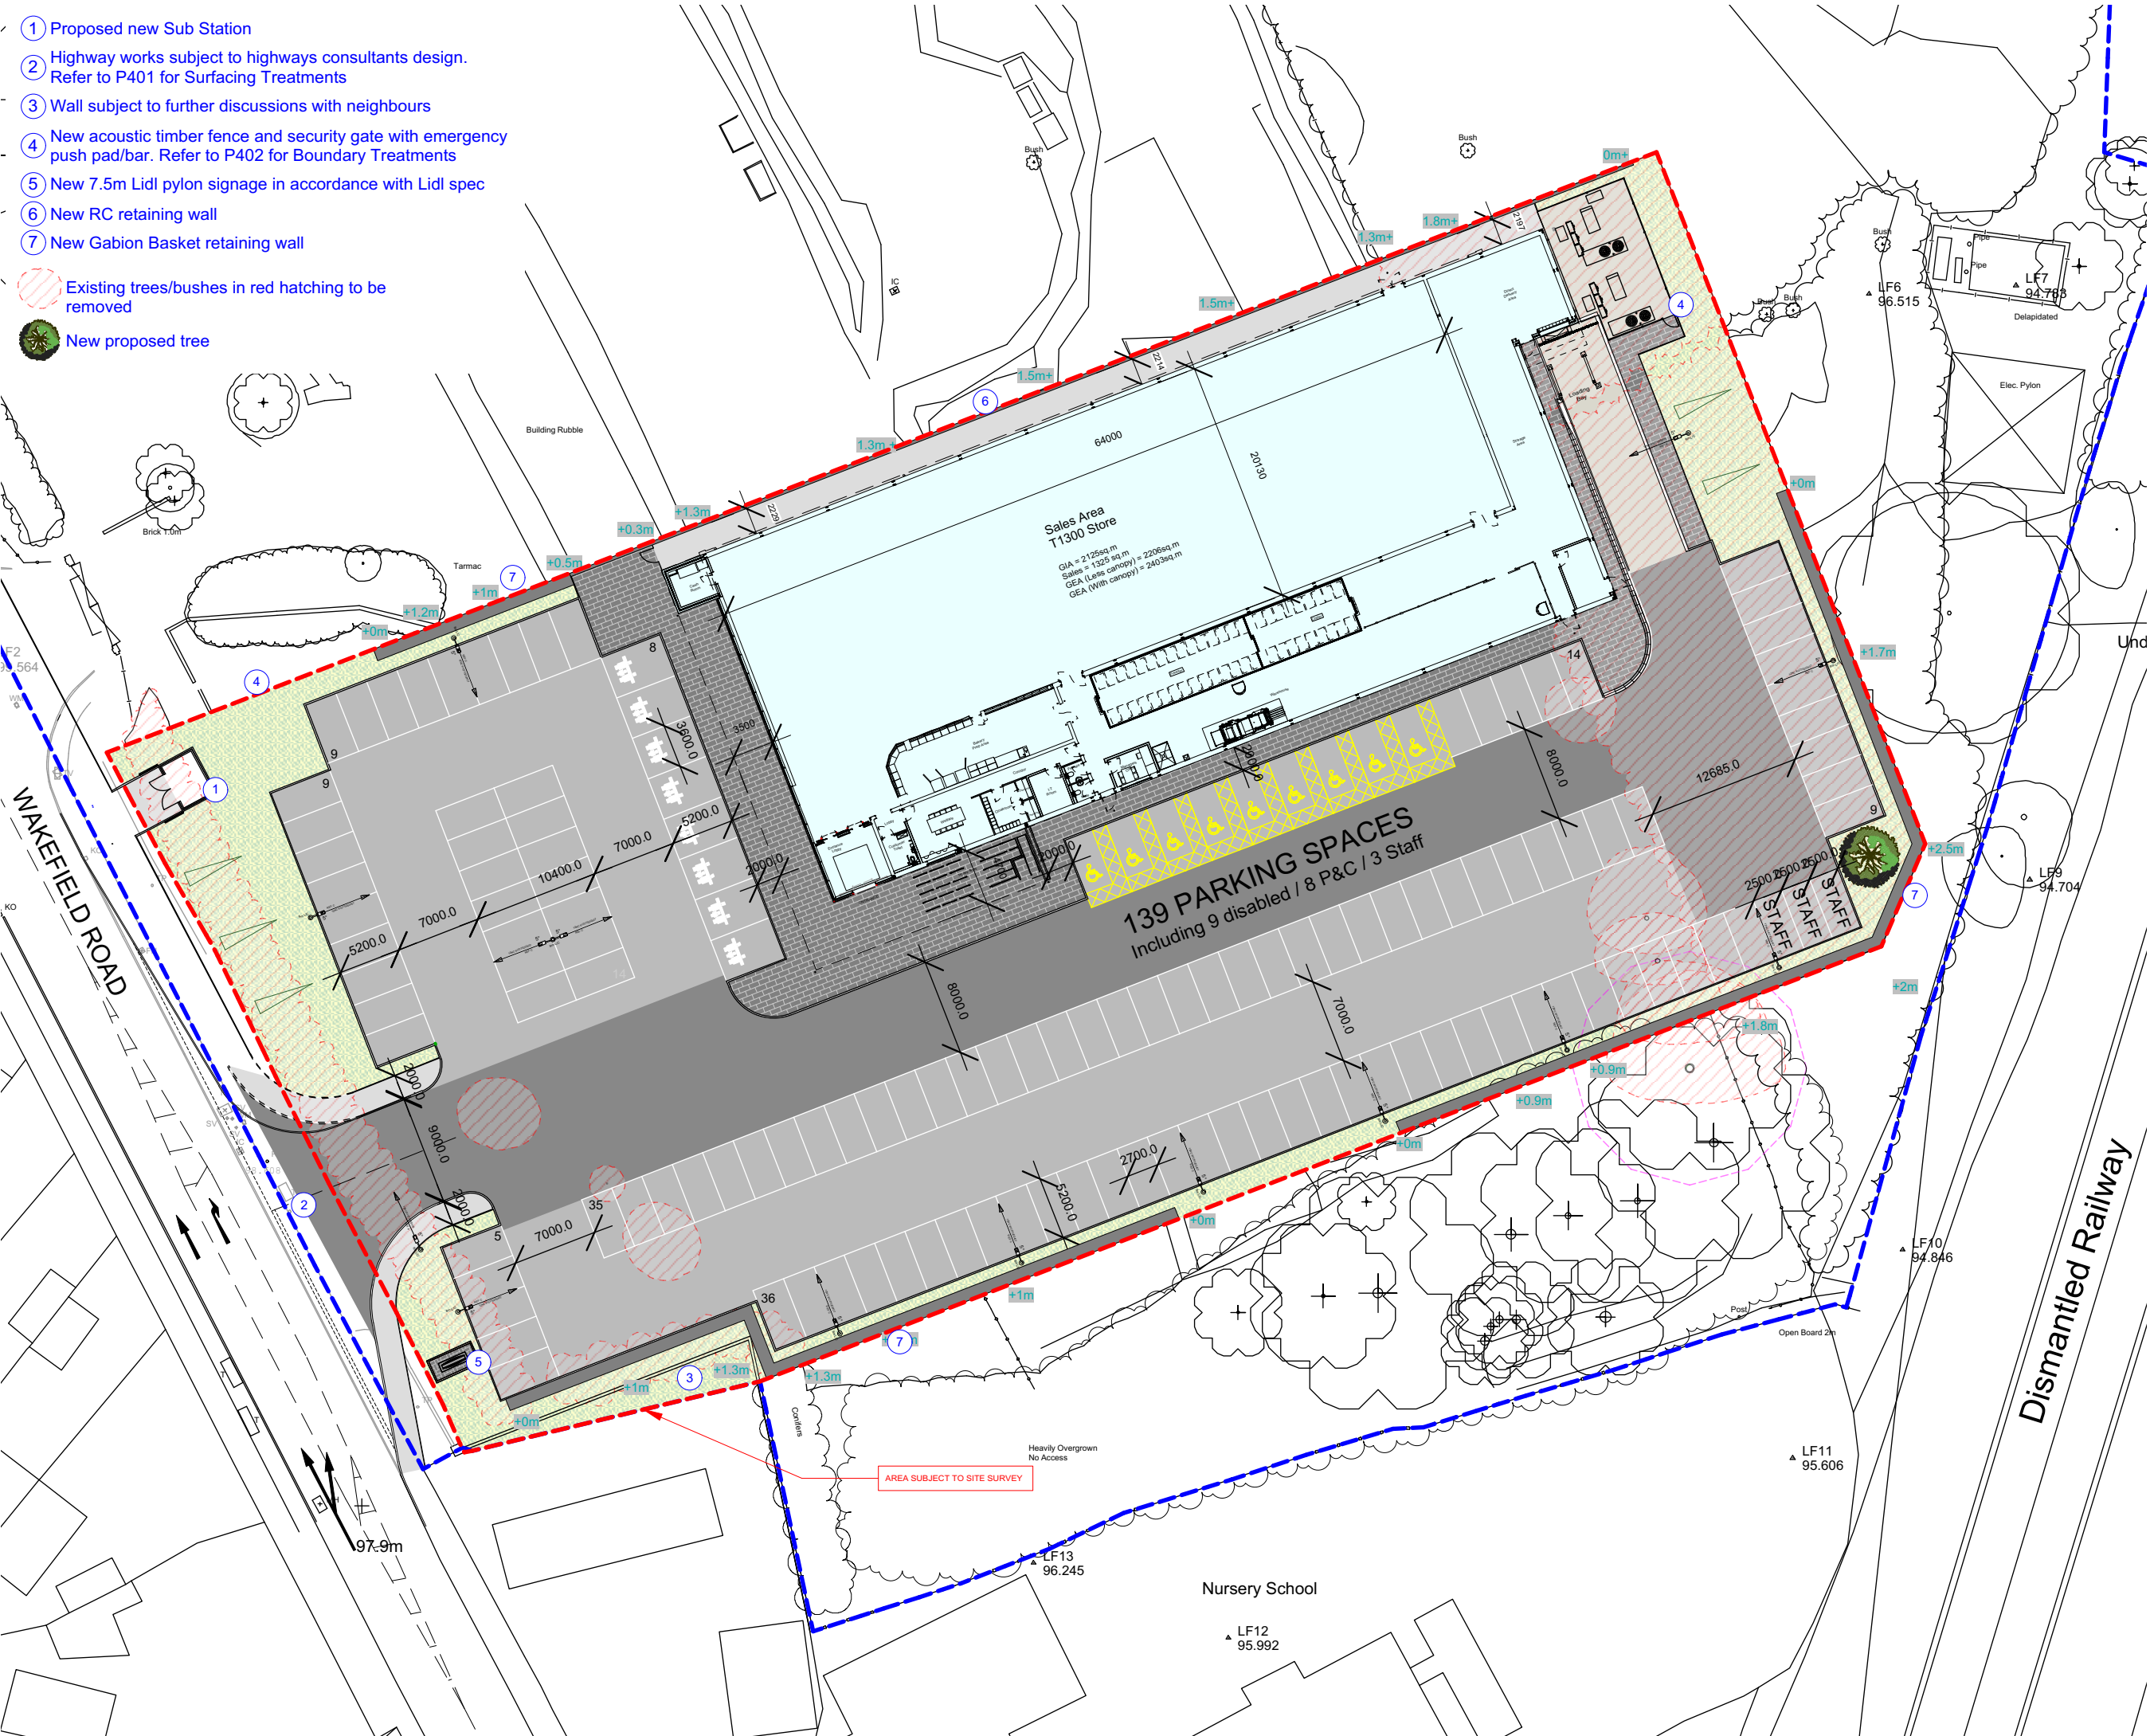

THIS DRAWING IS COPYRIGHT, AND REMAINS THE PROPERTY OF HTC ARCHITECTS. IT MUST NOT BE REPRODUCED, USED, DISCLOSED OR TRANSMITTED TO THIRD PARTIES IN ANY FORM, IN WHOLE OR IN PART, WITHOUT PRIOR WRITTEN PERMISSION.

DO NOT SCALE!
ALL DIMENSIONS SHOULD BE CHECKED ON SITE BEFORE WORK COMMENCES

SUBJECT TO HGV TRACKING CHECK

INLINE WITH TOPOGRAPHICAL SURVEY, LANDFORM SURVEY DATED 03.07.15 DRAWING NUMBER 001.

SUBJECT TO REVIEW OF LEVELS AND FALLS

SUBJECT TO CONFIRMATION OF CAR CHARGING POINT REQUIREMENT

SUBJECT TO LIGHTING PLAN

BASED ON LIDL SPEC DRAWING LD(13)-GF-01 - Ground Floor - Setting Out Plan

SUBJECT TO HIGHWAYS CONSULTED DESIGN



Residual Hazard Register: HGV Tracking Vehicular movements within car park Pedestrian movements within car park.	
Development Site Area (sq m)	45,249 sq m
Red Line Site Area (sq m)	9,098 sq m
Store Type Reference	Type 1300 Store
Sales Areas (sq m)	1325
Number of Aisles	5 Aisle
G/F GIA (sq m)	2125
Building footprint (ex canopy) (sq m)	2206
Building footprint (inc canopy) (sq m)	2403
Lidl Car Park Spaces	139
E.	21.12.17 Highways layout and site entrance updated PC
D.	13.11.17 Floor Plan updated to latest spec AB
C.	22.09.17 Level gradient symbols added to E and W boundary and latest lighting scheme added AB
B.	11.09.17 Annotations and retaining heights updated LS
A.	04.08.17 Development boundary shown in blue AB
Rev.	Date Description Drawn

htcarchitects

York Place Studio
8 Britannia Street
Leeds
LS1 2DZ
T:(0113) 244 3457
W: www.htcarchitects.co.uk
E: info@htcarchitects.co.uk

client

Lidl UK GmbH

project

New Store
Wakefield Road,
Mapplewell

drawing title

Proposed Type 1300 Lidl Site Plan

date

July 2017

status

Planning Issue

scale

1:500 @ A3

drawn

RT/AB checked LS

job no.

1744 dwg no. P400 rev. E