



The general contractor is responsible for the verification all dimensions on site and the architect is to be informed of any discrepancy.

The status of information contained in a computer copy of this drawing shall be limited to that conveyed by the paper copy.

Revisions:
A 24/02/11 SH/PGD
Elevations updated following revisions to FFL's.

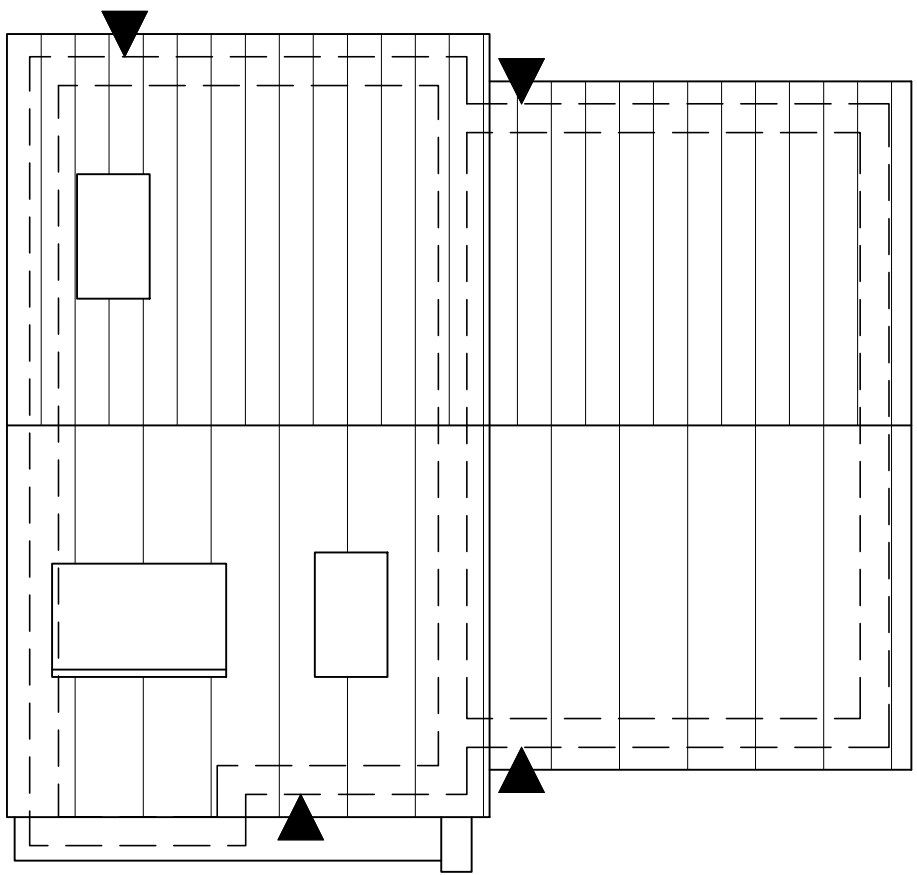


Roof Plan

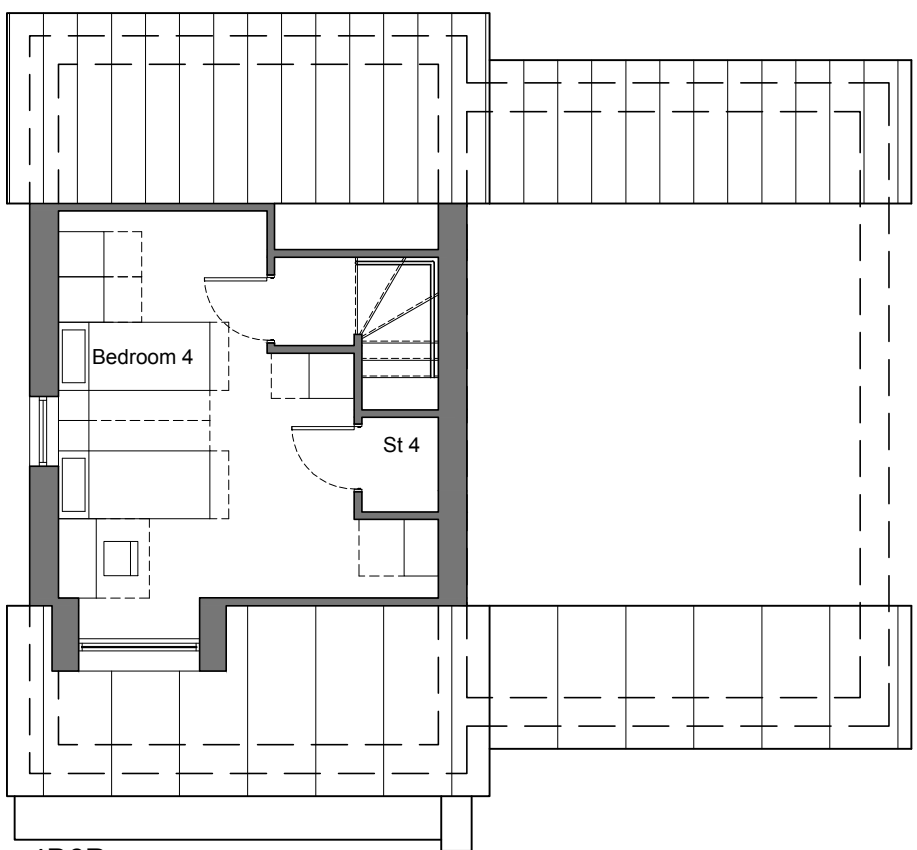


4B6P

Second Floor

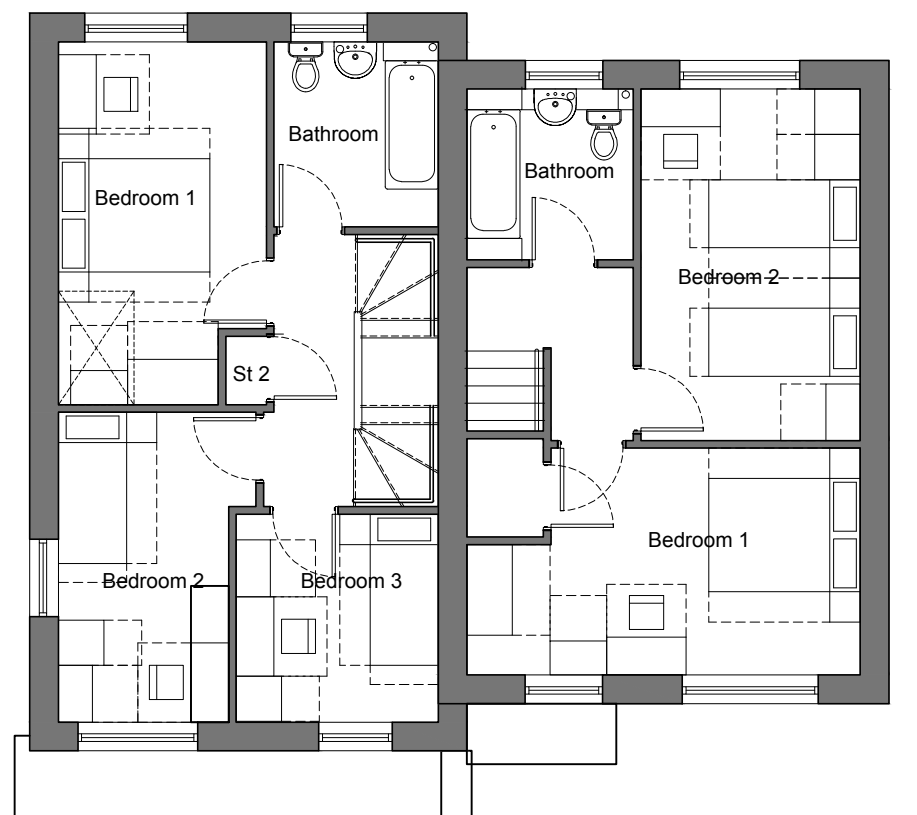

4B6P

First Floor

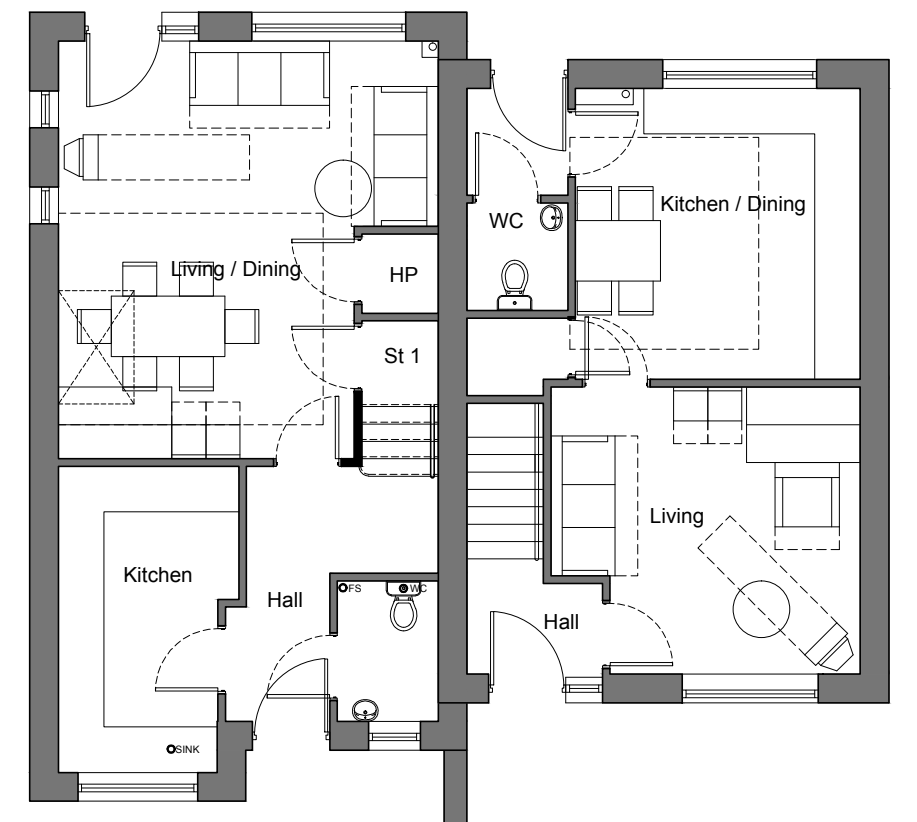

4B6P


Ground Floor

Plots 9 & 10

Materials Key:
1. FL quality facing brickwork
2. Off-white through coloured render
3. Grey interlocking low profile tile
4. Black UPVC rainwater goods
5. White UPVC Fascia's and soffits
6. White UPVC doubled glazed windows
7. Gloss painted finish timber security door to achieve PAS-24
8. Blue/Grey Marley Eternit Lamina external cladding panel
9. Powder coated (grey) metal gate comprising circular bars on horizontal carrier rails.
10. Facing brickwork stepped back by 10mm.



South-East Elevation

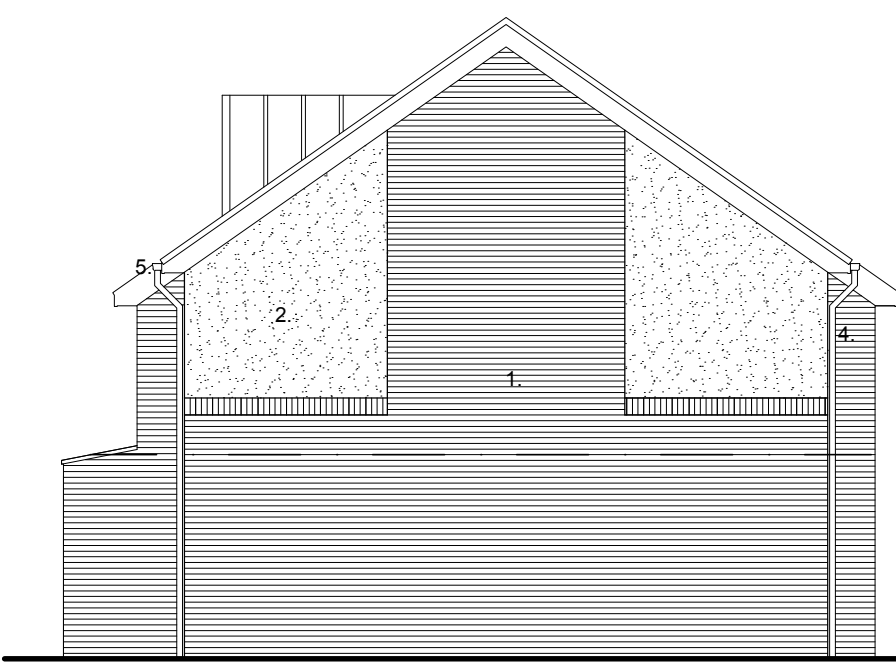

North-East Elevation



North-West Elevation



South-West Elevation



drawing status
approval
construction
preliminary
record
information
comment
tender

Scale 1:100 @ a1

Date 04 January 2011

Drawn RJ/PGD

Dwg No 2121.43.102A

Plans & Elevations
Plots 9 & 10
Alric Drive, Cundy Cross, Barnsley
Yorkshire Housing

