





PROPOSED REAR ELEVATION
SCALE 1:100

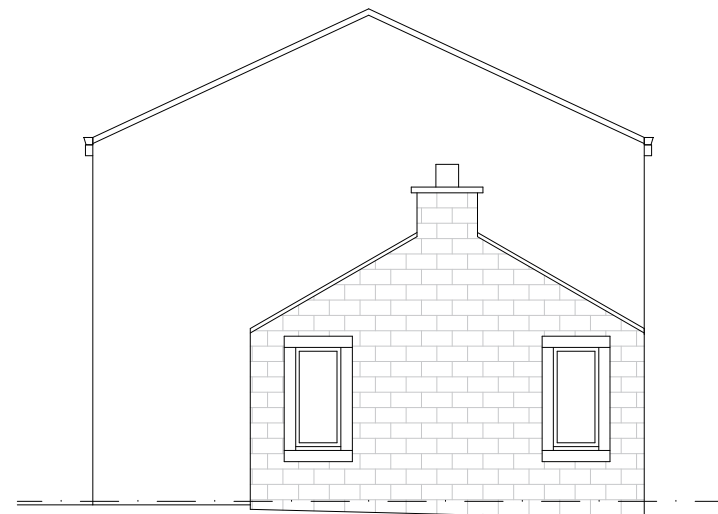


PROPOSED SIDE ELEVATION
SCALE 1:100

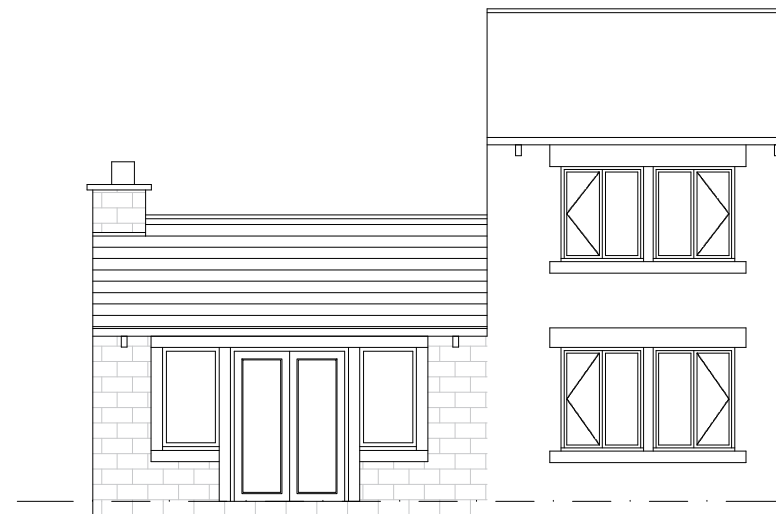


PROPOSED FRONT ELEVATION
SCALE 1:100




PROPOSED REAR ELEVATION
SCALE 1:100

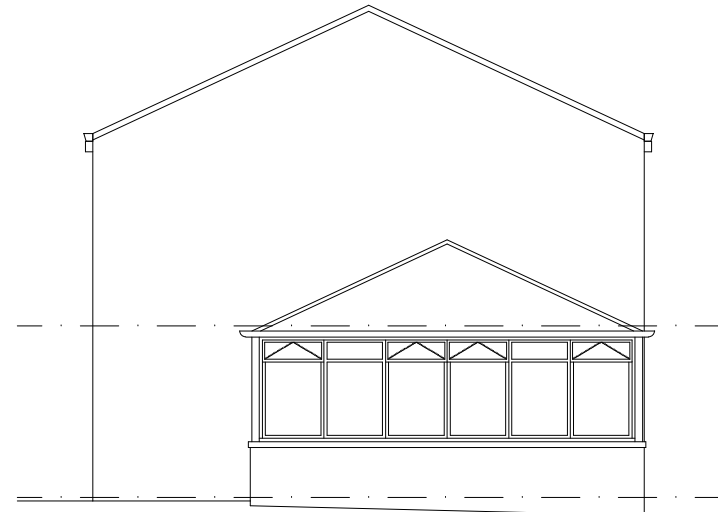



PROPOSED SIDE ELEVATION
SCALE 1:100

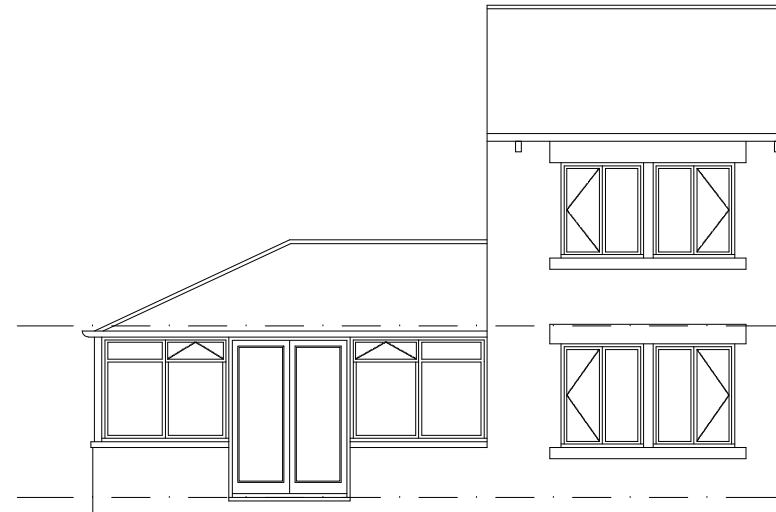


PROPOSED FRONT ELEVATION
SCALE 1:100

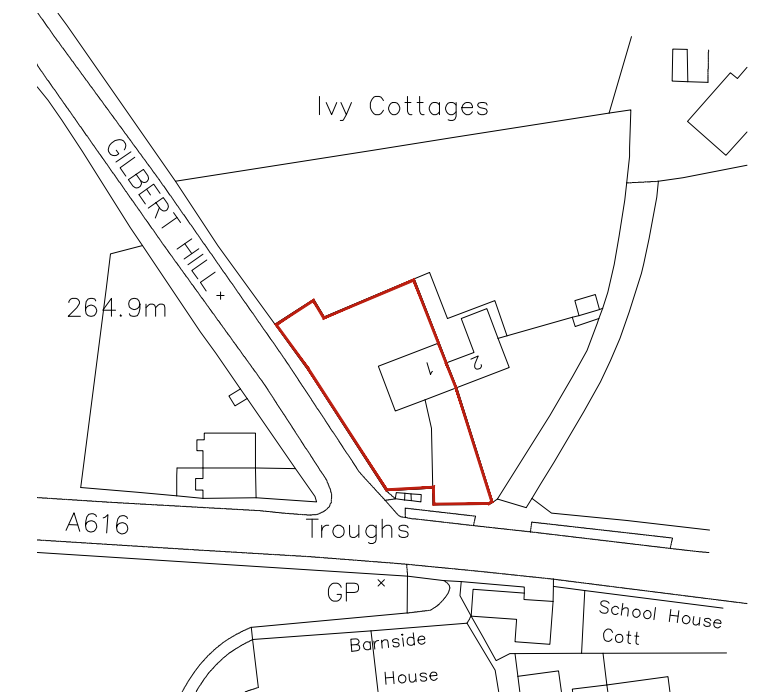


LOCATION PLAN
SCALE 1:1250

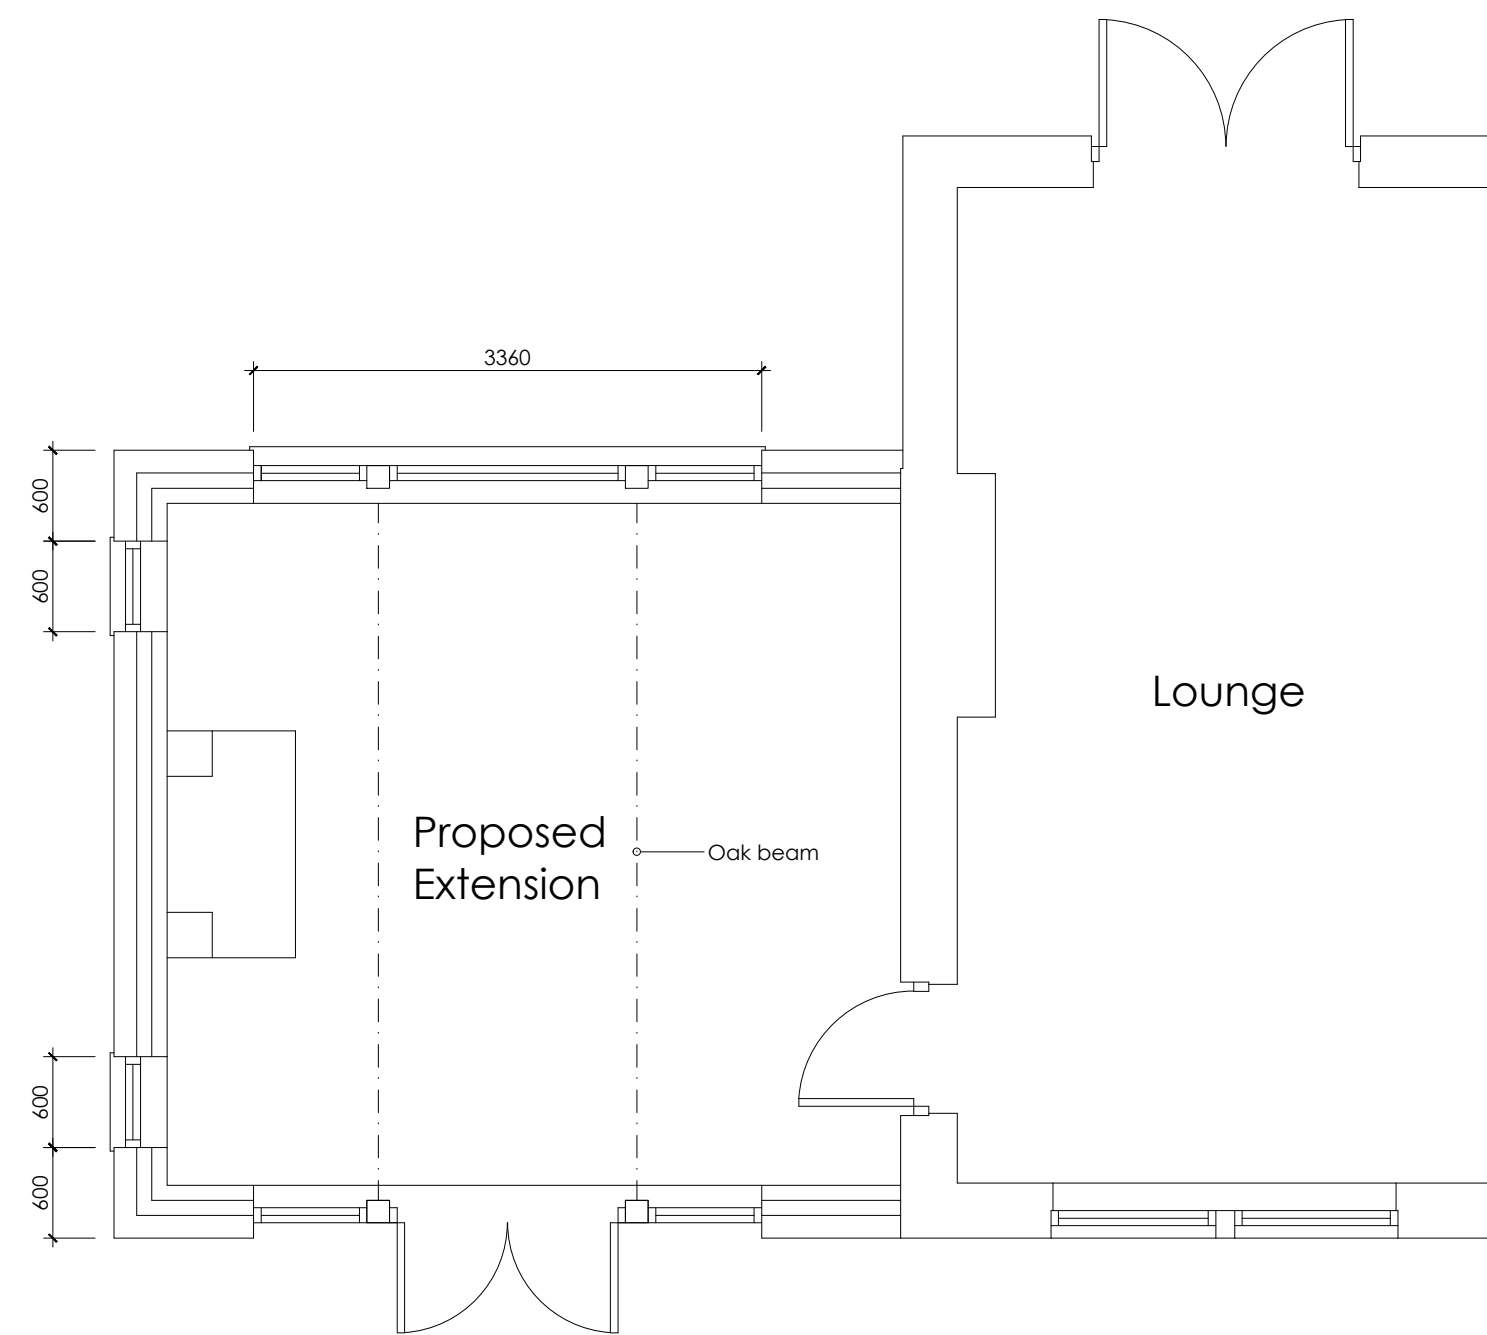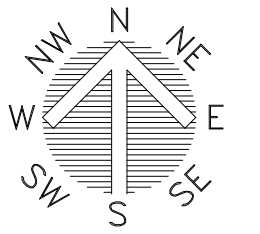

PROPOSED GROUND FLOOR PLAN
SCALE 1:50

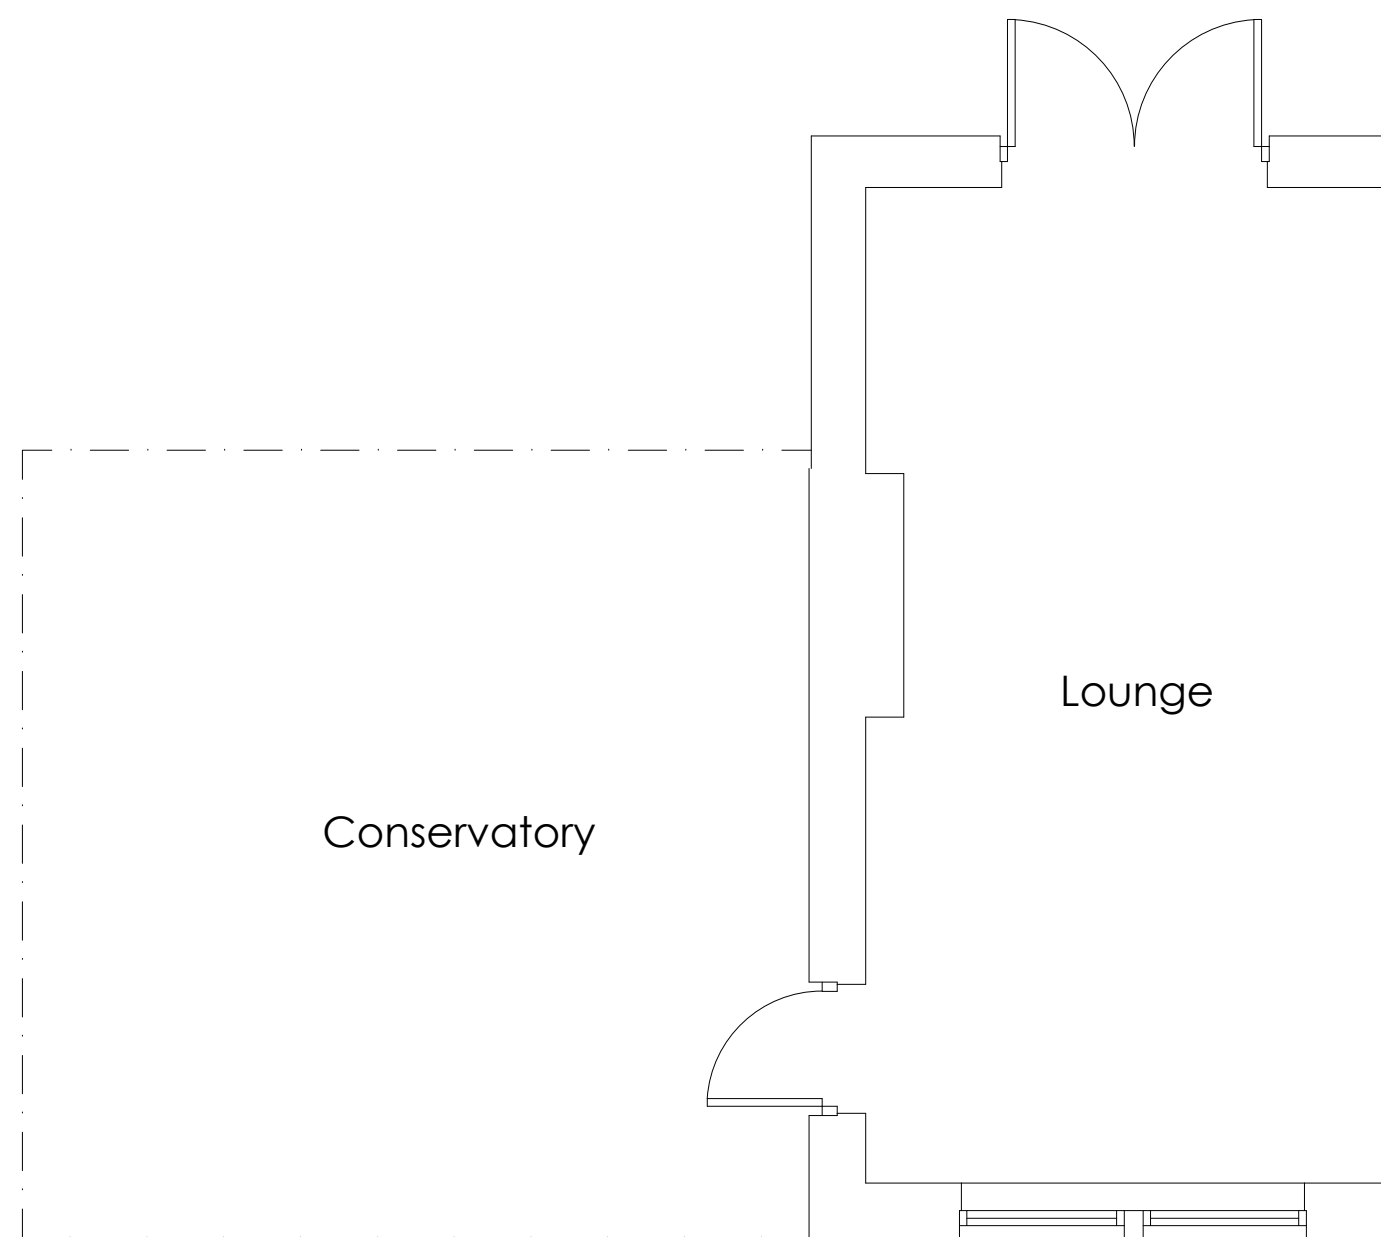

EXISTING GROUND FLOOR PLAN
SCALE 1:50

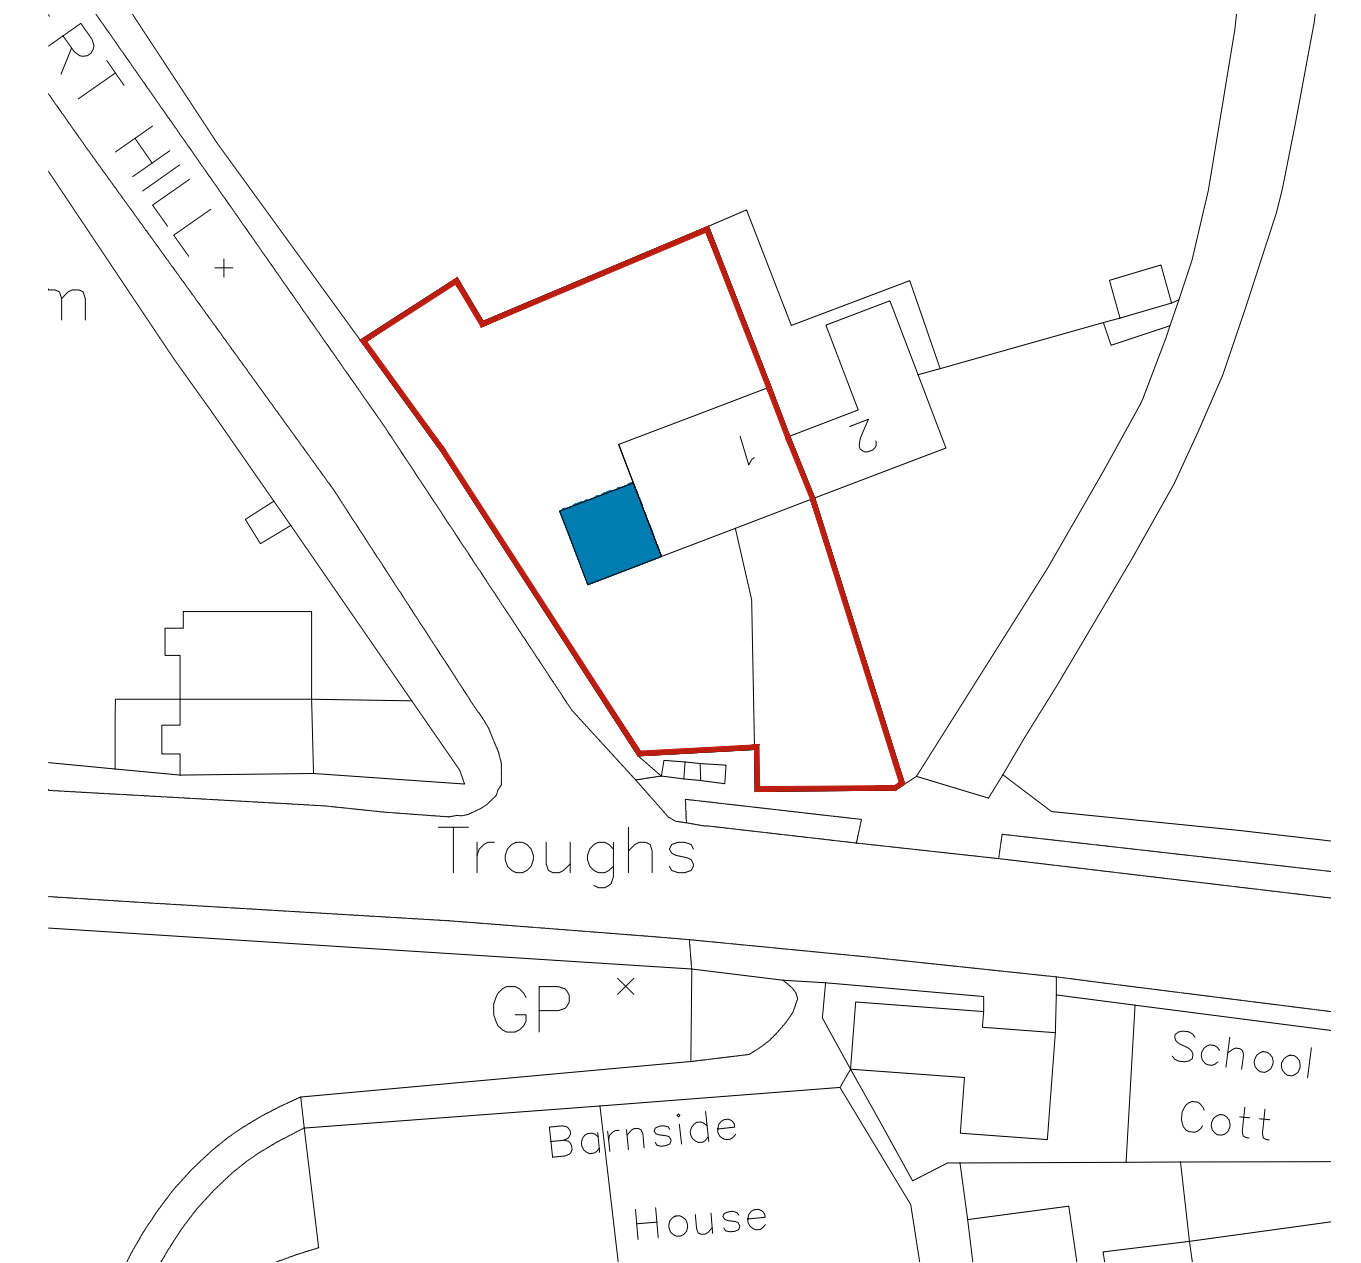

BLOCK PLAN
SCALE 1:500

 WhiteAgus PARTNERSHIP			OFFICE ONE, 34 VICTORIA ROAD, BARNSELEY, S70 2BU			Phone: 01226 208482		
ARCHITECTURAL SERVICES						Email: info@whiteaguspartnership.co.uk Web: www.whiteaguspartnership.co.uk		
Project. PROPOSED EXTENSION AT 1 IVY COTTAGE, MANCHESTER ROAD SHEFFIELD, S36 4GY					Client. MRS ANNA MYCOE			
Drawing Title. PROPOSED PLANS & ELEVATIONS					Date. AUGUST 2019		Scale. 1:50 @ A1	
					Ref. 19-082		Dwg. No. 01	
							Rev. A	
Date	Suffix	Description			Date	Suffix	Description	
03/09/2019	A	REVISED TO CLIENTS REQUIREMENTS						