




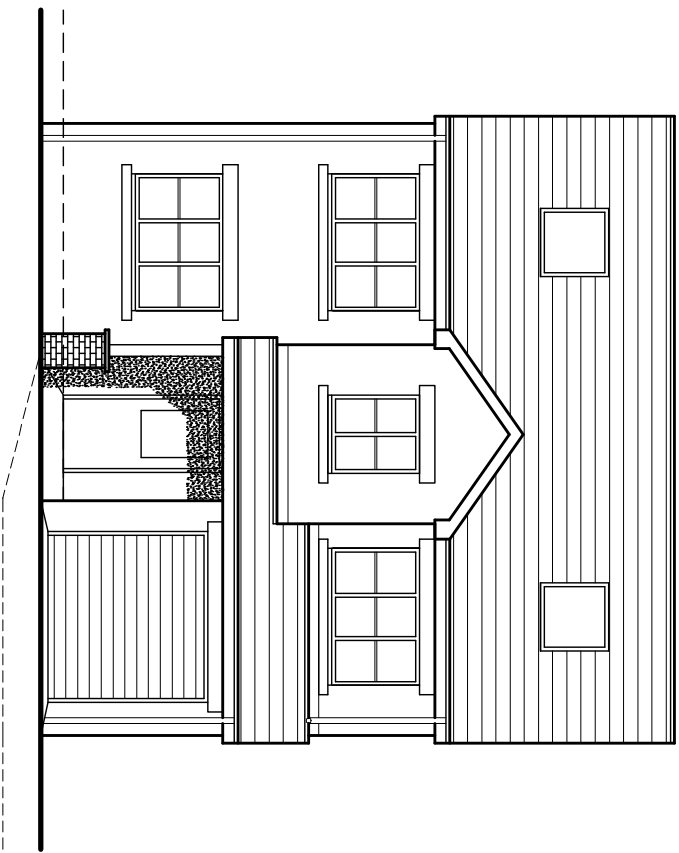


FRONT ELEVATION
SCALE: 1:100

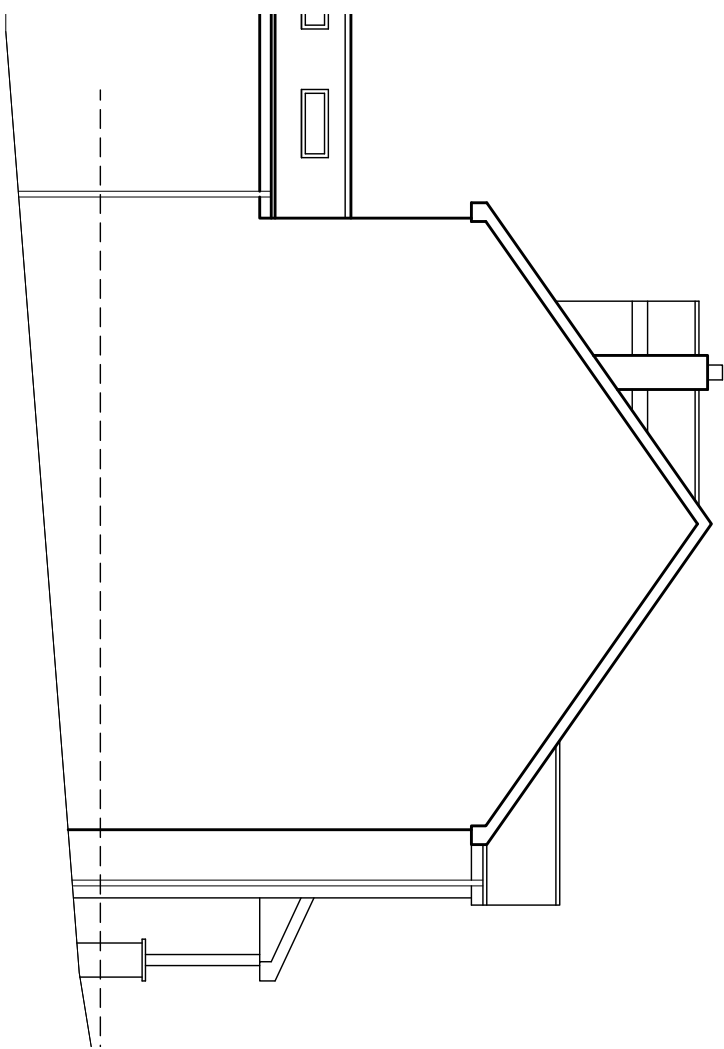


SIDE ELEVATION
SCALE: 1:100

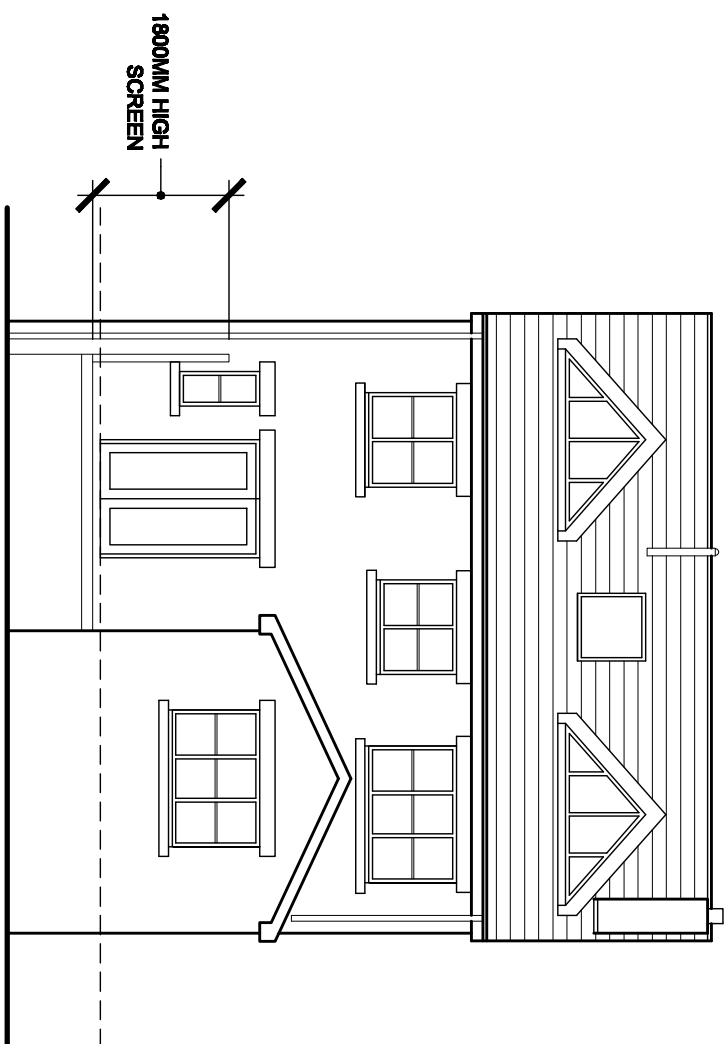


REAR ELEVATION
SCALE: 1:100

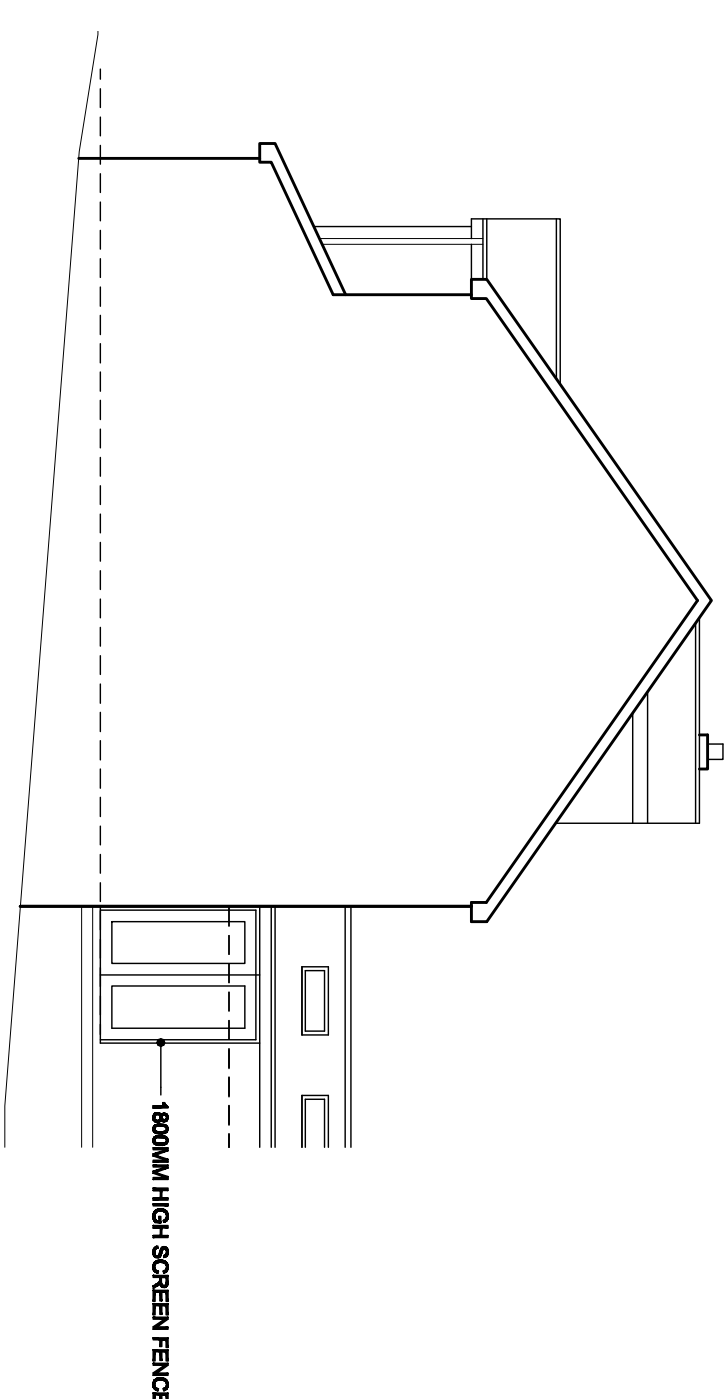


SIDE ELEVATION
SCALE: 1:100

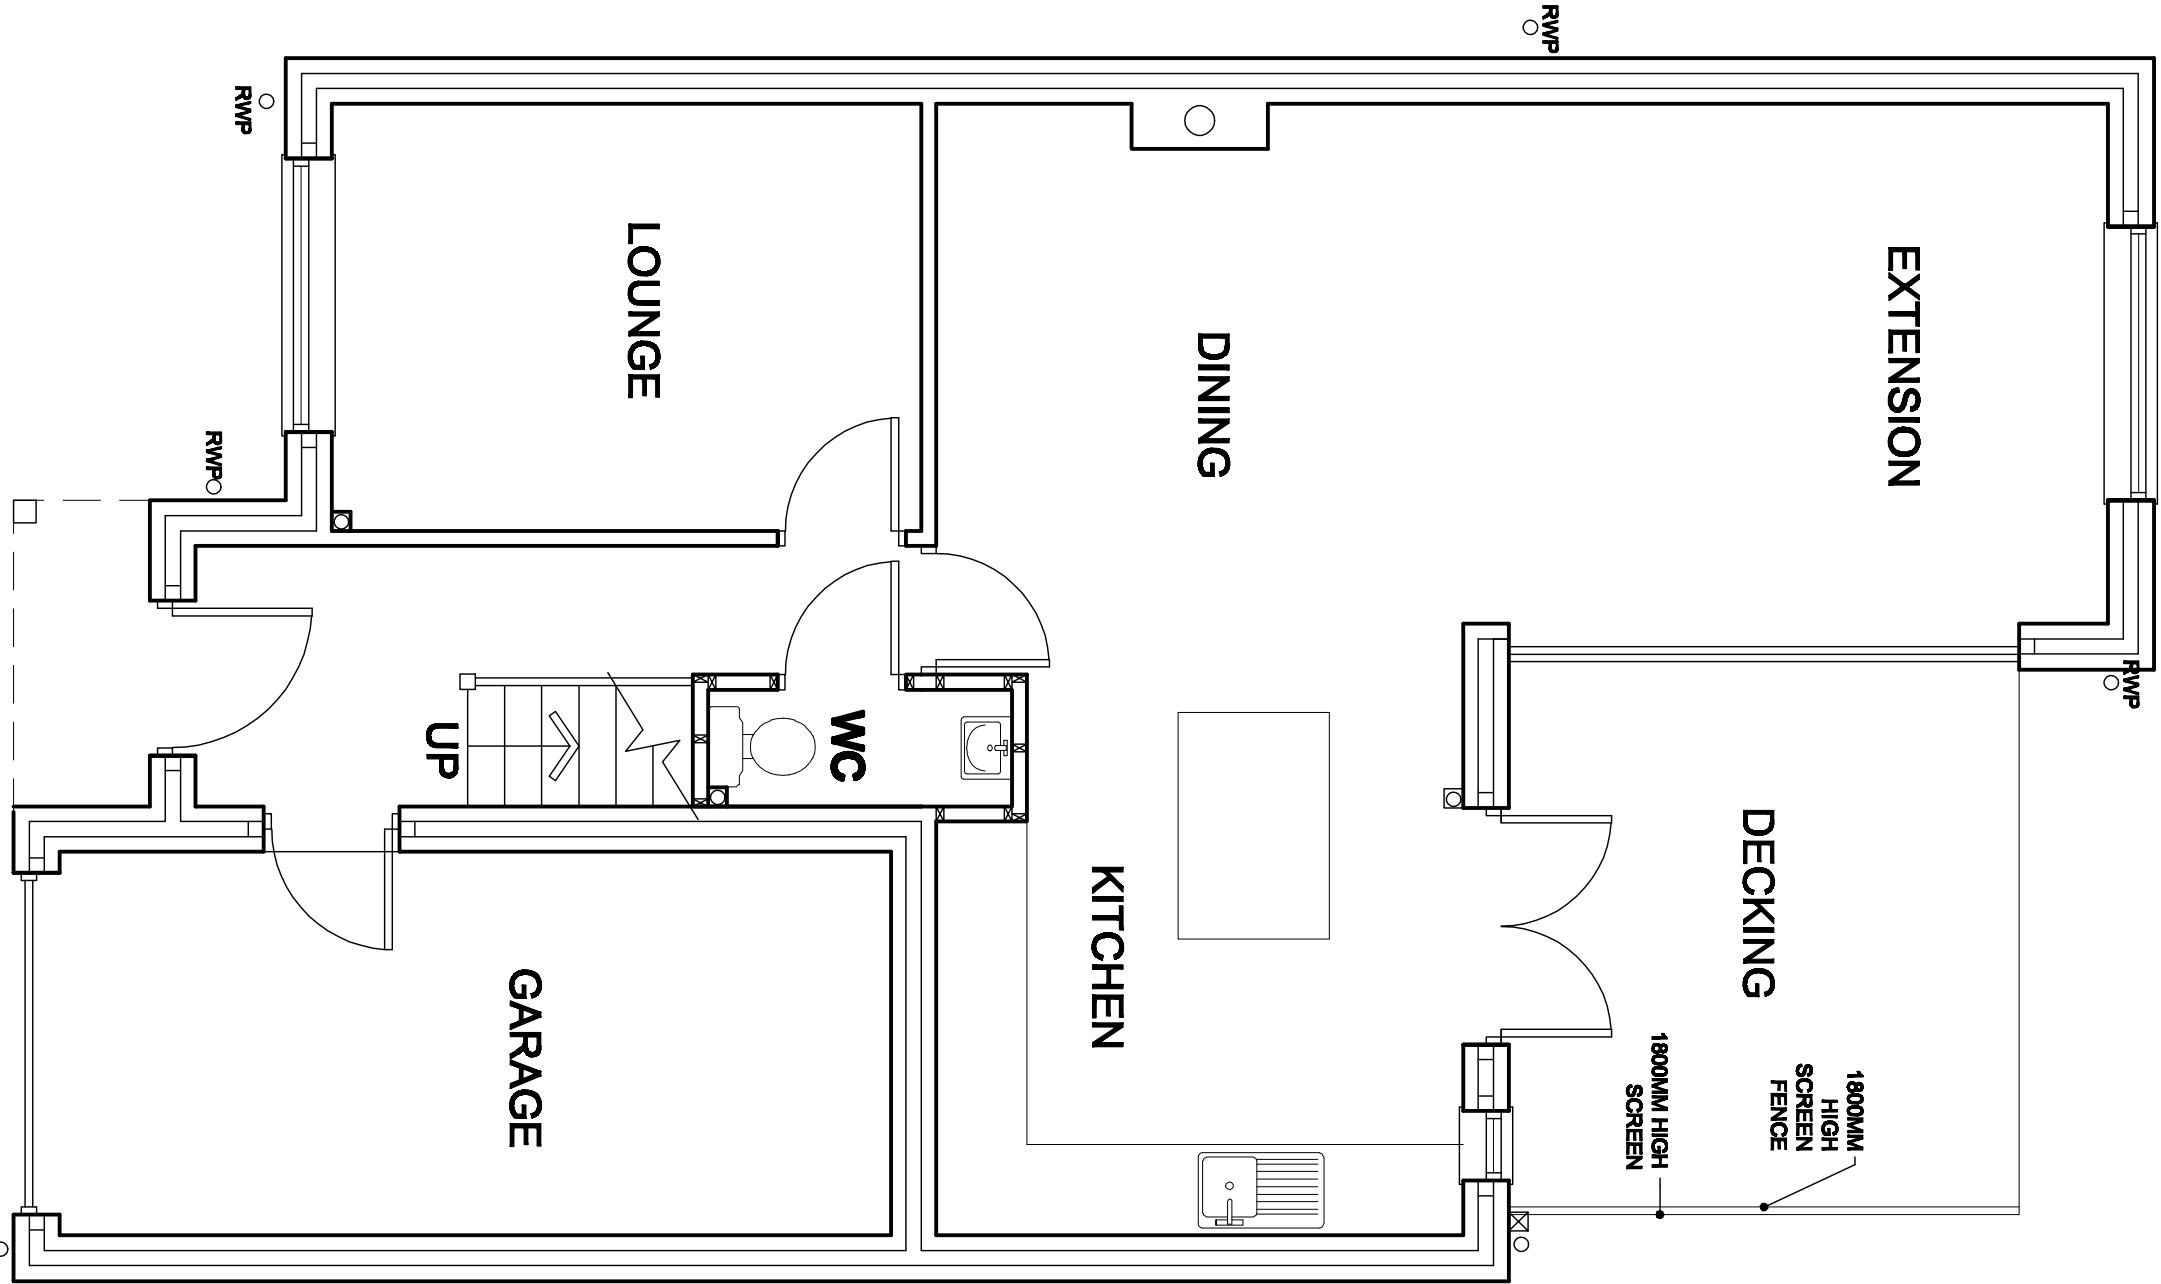


GROUND FLOOR PLAN
SCALE: 1:50

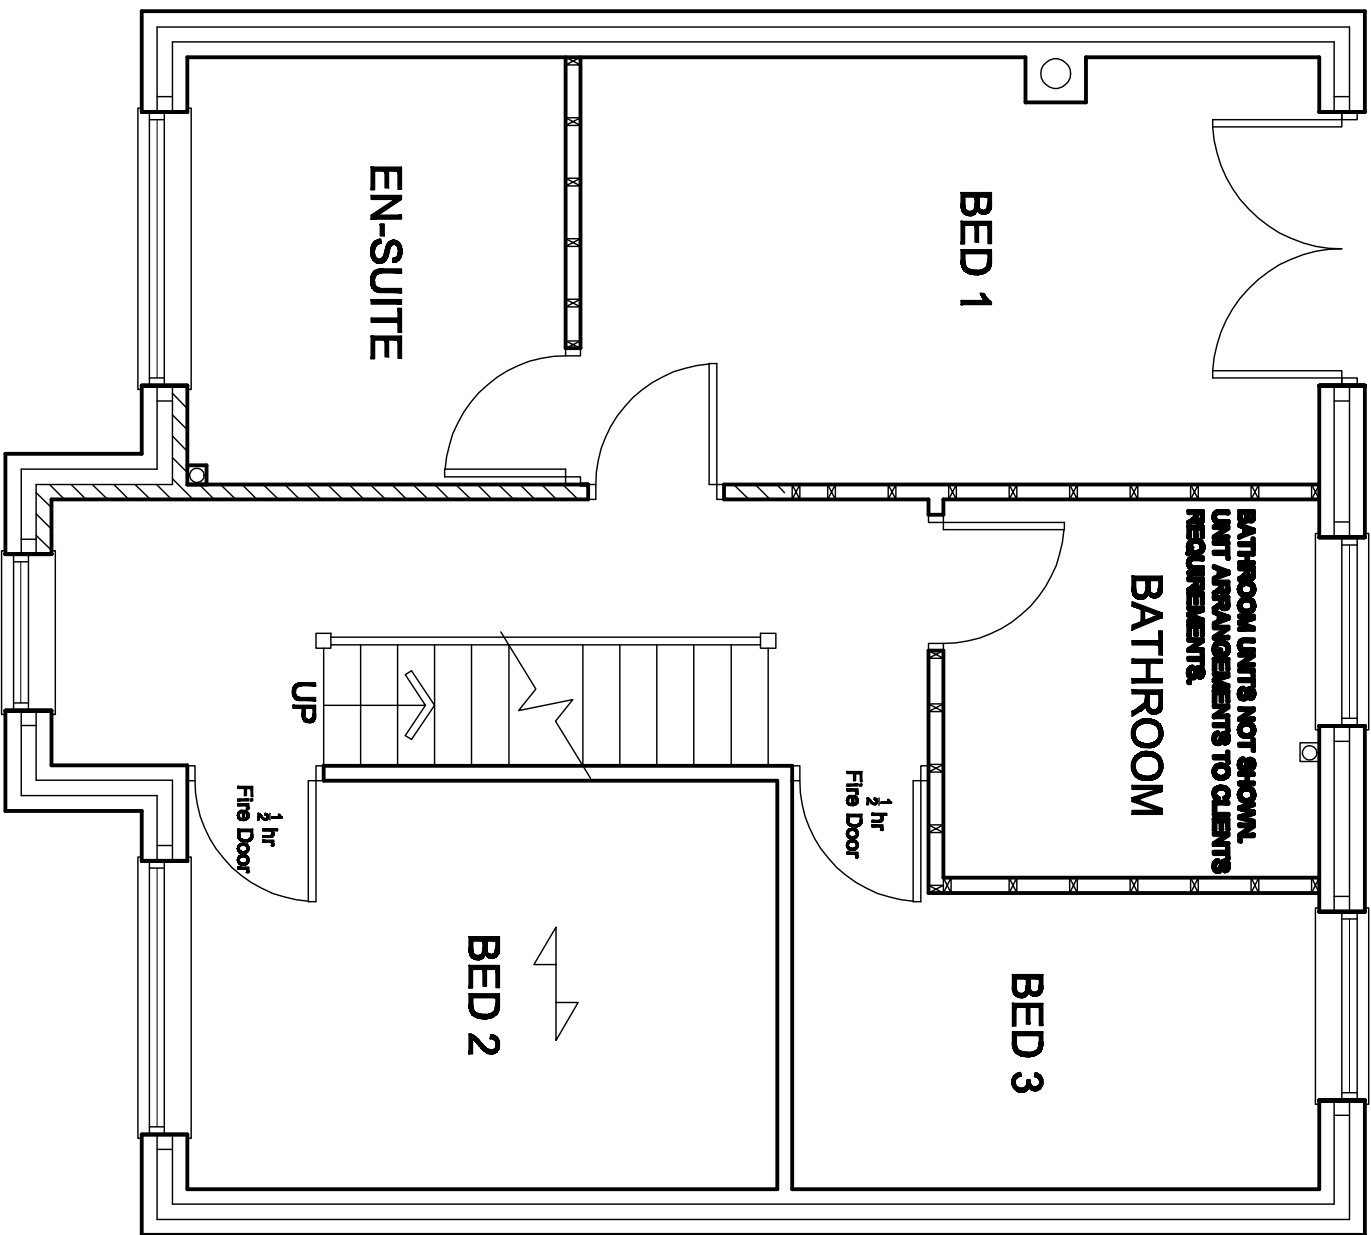


FIRST FLOOR PLAN
SCALE: 1:50

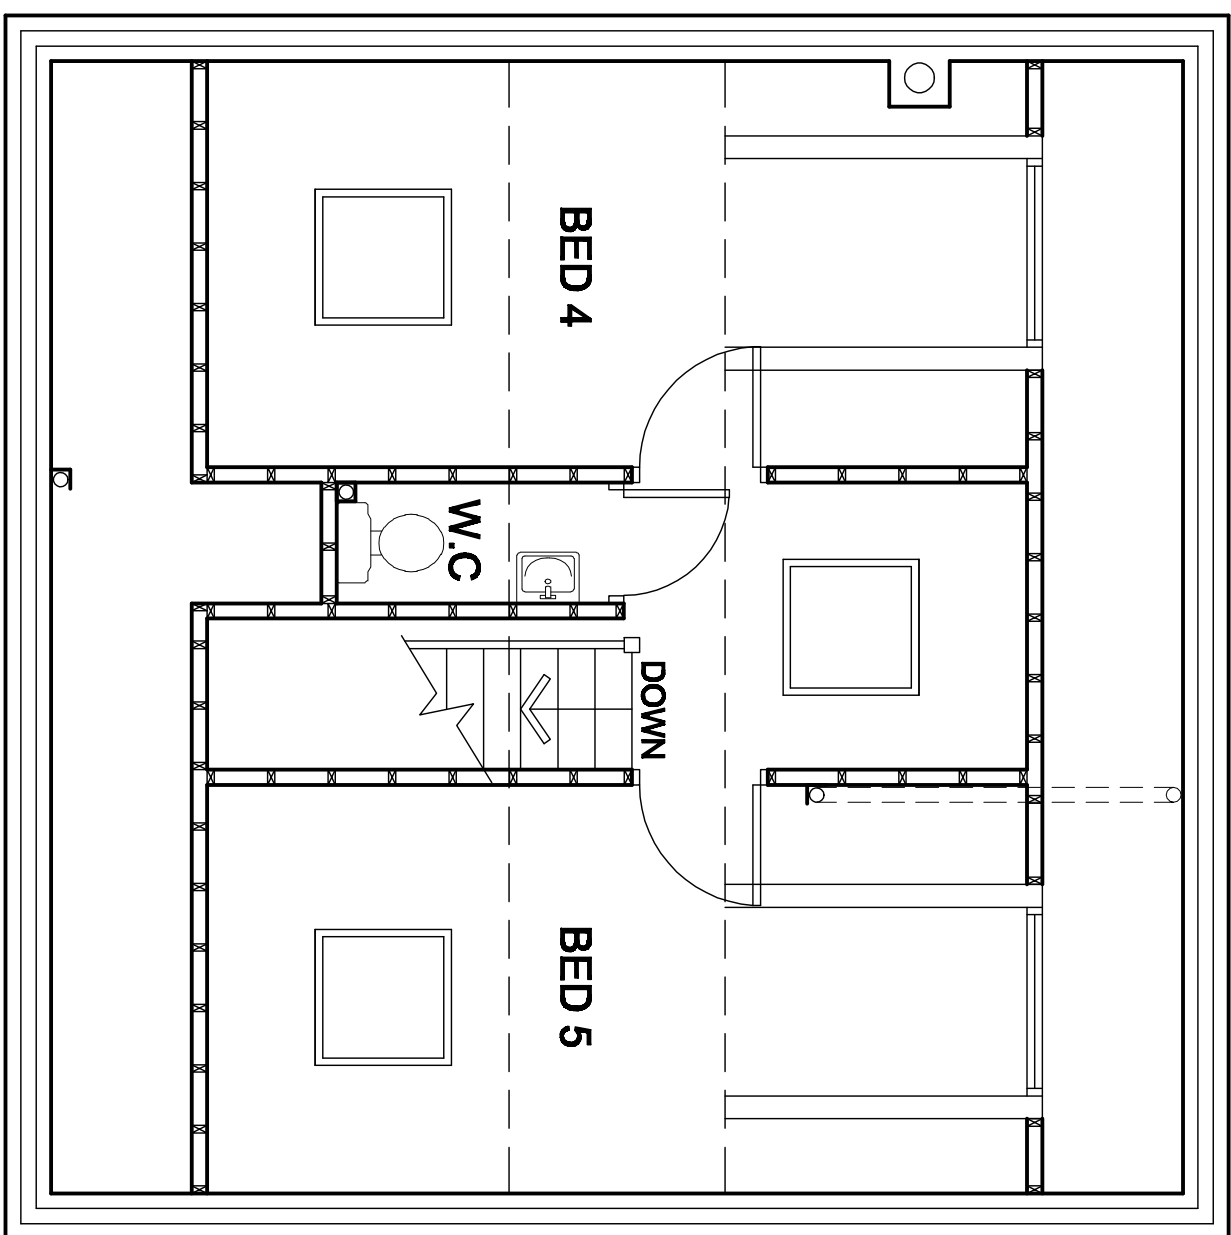

SECOND FLOOR PLAN
SCALE: 1:50

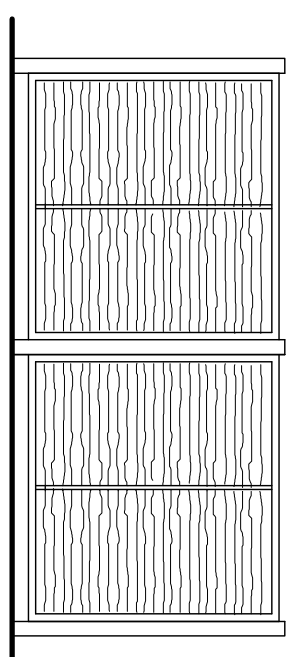

SCREEN FENCE (TO BE PROVIDED ON ALL BOUNDARIES)
CONC POSTS
1800MM HIGH DARK STAINED TIMBER
LARCH LAP FENCING PANELS

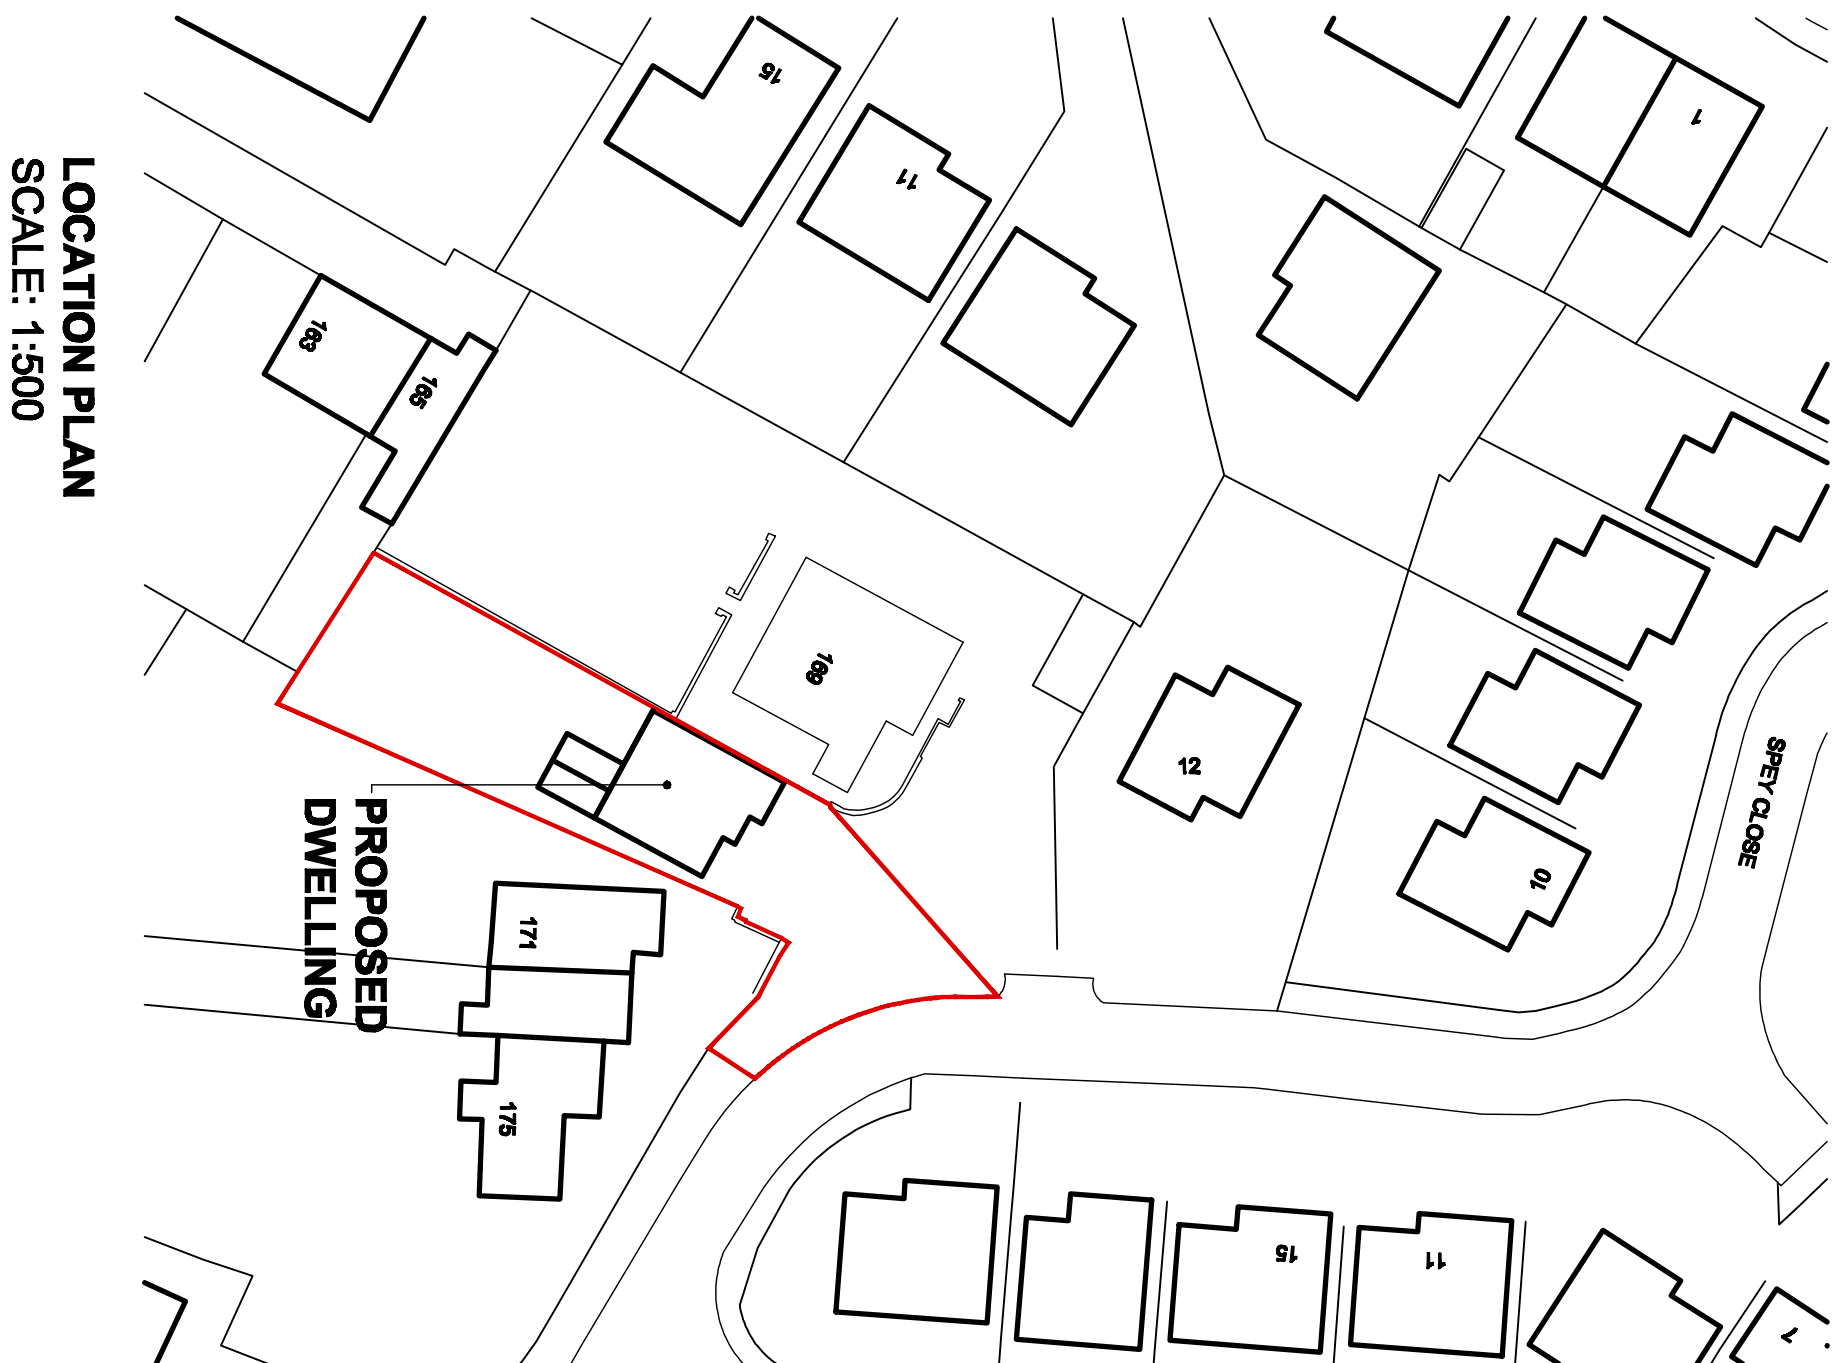

LOCATION PLAN
SCALE: 1:500

White Agus Partnership				PROVIDENCE VILLA, 423 SACKVILLE STREET, BARNESLEY, S70 2DB SURVEYORS AND BUILDING DESIGN CONSULTANTS			
Project: PROPOSED RESIDENTIAL DEVELOPMENT SPEY CLOSERHILL END ROAD MAPPLEWELL, BARNESLEY				Client: MR RHYS JONES			
Drawing Title: PLANS & ELEVATIONS		Date: APRIL 2011	Scale: 1:50	Rev: A			
Date: 04/04/11	Author: A	Description: REVISIONS TO CLIENTS REQUIREMENTS	Date: 10/03/11	Rev: 05	Dwg. No: 05		