

DO NOT SCALE

IF IN DOUBT ASK

NO.5 LEAD
FLASHING WITH
150 MIN^m
UPSTAND

150x75 WALL
RAWLBOLTED TO
WALL WITH Ø10
BOLTS AT 450
CENTRES

ROOF CONSTRUCTION
(SEE NOTES). EAVES
VENTⁿ PROVIDED BY
A CONTINUOUS 25mm
EAVES VENT STRIP

CAVITY CLOSED
AROUND ALL NEW
OPENINGS & DPC
INCORP. DPC & TRAY
DPC PROVIDED TO ALL
REVEALS

INSULⁿ TO WALLS TO
BE FULL HEIGHT TO
MEET ROOF INSULⁿ


DPC 150 MIN^m
ABOVE G.L.

FOOTINGS (SEE NOTES)

FLOOR CONSTRUCTION
(SEE NOTES)


SECTION 1'-2'

DOOR & WINDOW
TO BE REMOVED &
DWK TAKEN DOWN
TO F.L. NEW OPENING
SUPPORTED BY
2 NO. CATHIC CH6X
LINTELS B/D
(SEE NOTES)

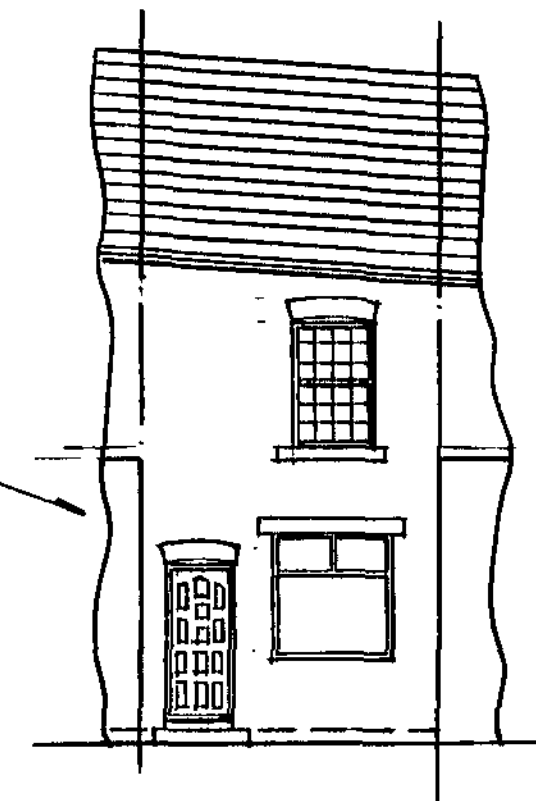


EXIST^g FRONT ELEVATION

TILE VENTS AT
HIGH LEVEL &
AT 1M MAX^m
CENTRES

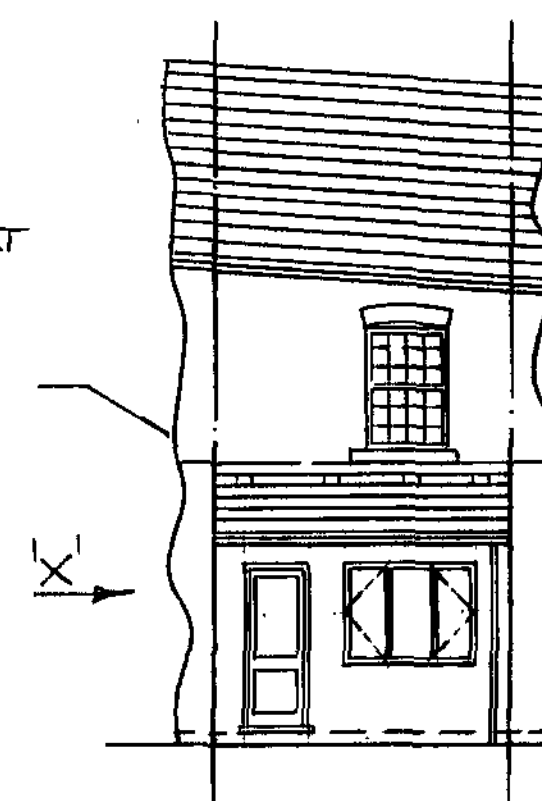


PROP^d FRONT ELEVATION

1800W x 1350H
WINDOW

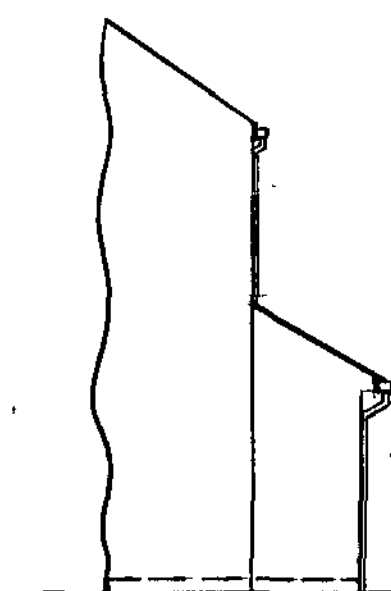


VIEW ON 1'X'

DWK BLOCK
BONDED TO
EXIST^g

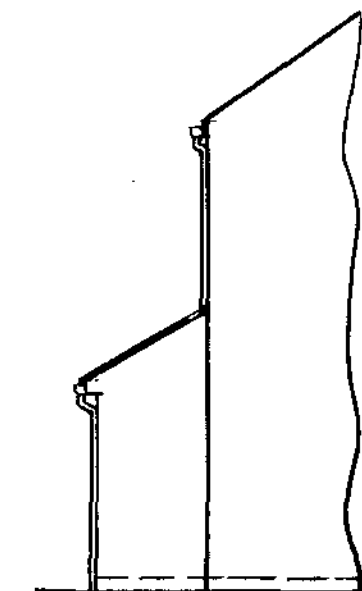


VIEW ON 1'Y'

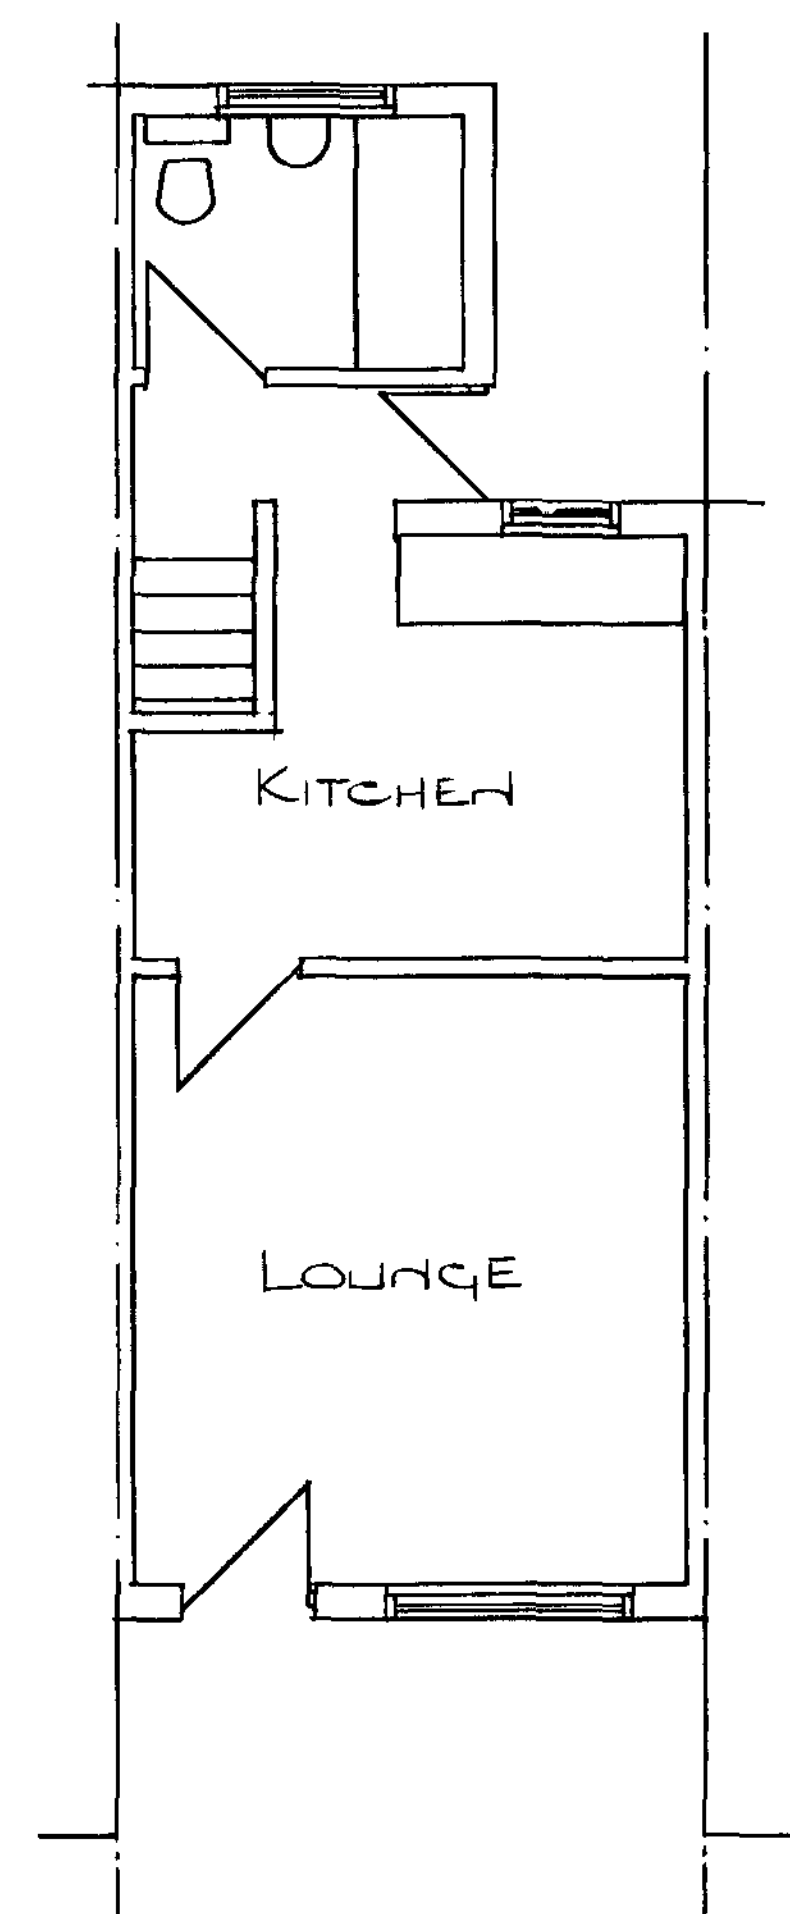

EXIST^g PLAN

CONTINUOUS CAVITY
(IF APPLICABLE)

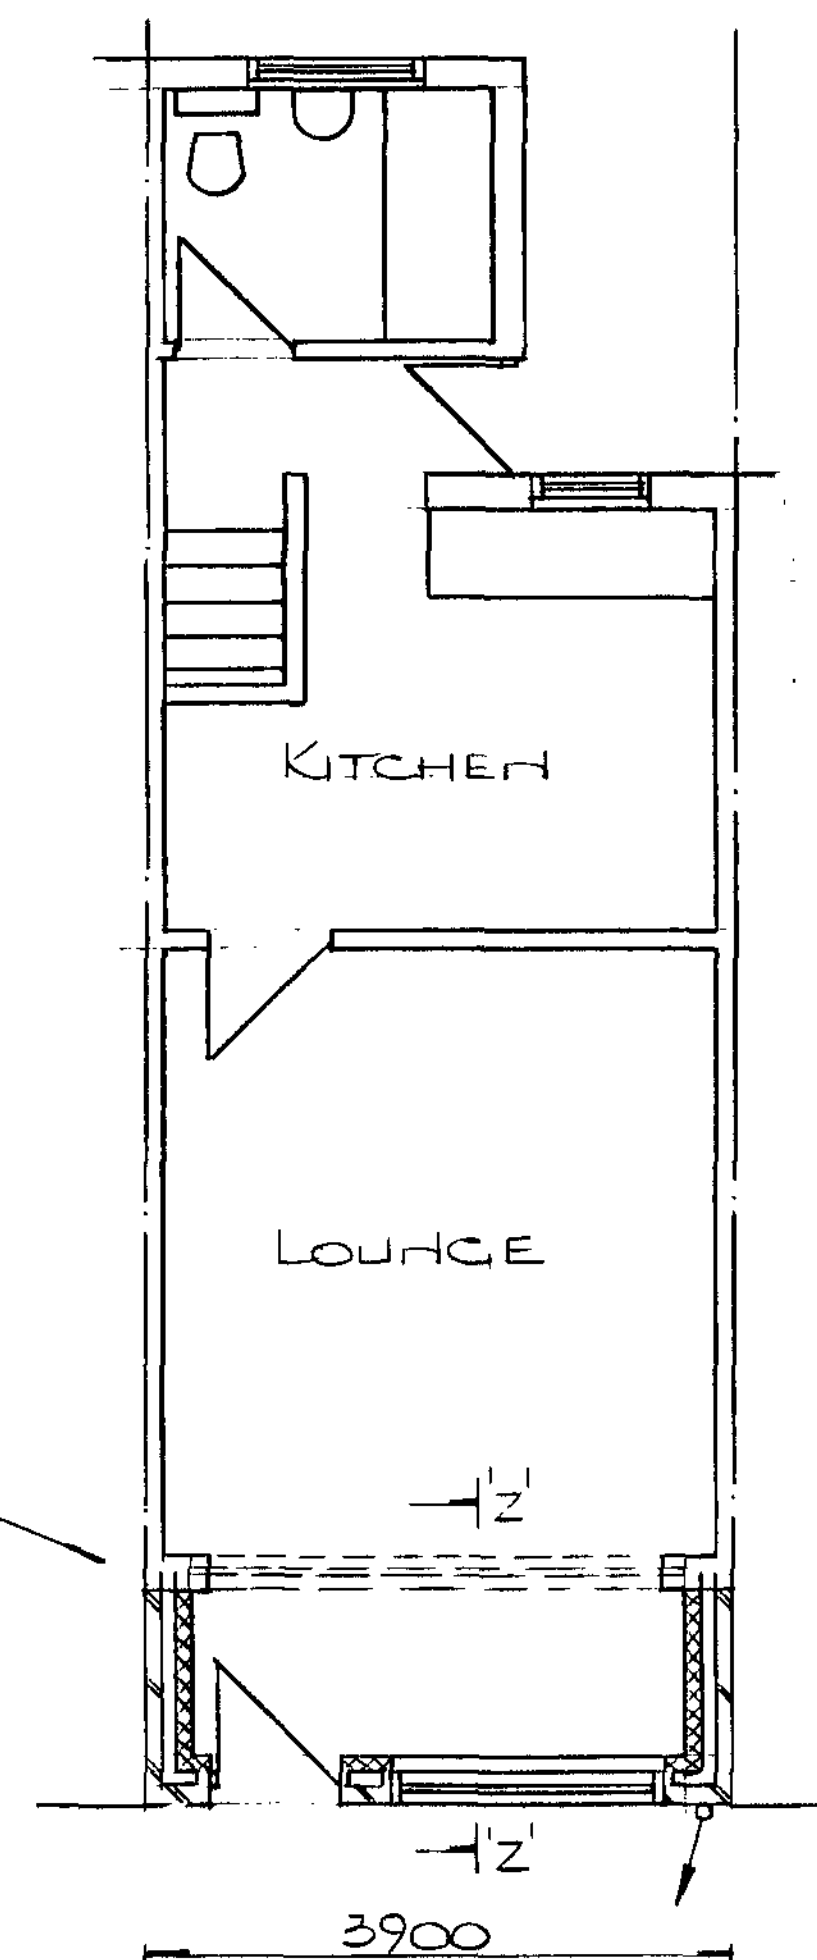

PROP^d PLAN

RYDER DRAWING SERVICES
CONISBROUGH
TEL/FAX: 01709 869256 OR
0845 644 1420

THIS DRAWING IS CONFIDENTIAL AND IS THE
PROPERTY OF RYDER DRAWING SERVICES AND
MUST NOT BE REPRODUCED EITHER WHOLLY
OR PARTLY. ALL RIGHTS IN RESPECT OF
PATENTS AND COPYRIGHTS ARE RESERVED.

REV	DATE	DRN	REV	DATE	DRN

TITLE
PROPOSED LOUNGE
EXTENSION

CLIENT	MR J WINSTANLEY 14 GARDEN GROVE FLEMINGFIELD 573 OPR				
SCALE	1:100	1:50	1:25	DRAWN	R
DATE	15/9/11	CHECKED		DRAWING No	RDS/914
				REV	

RDS