




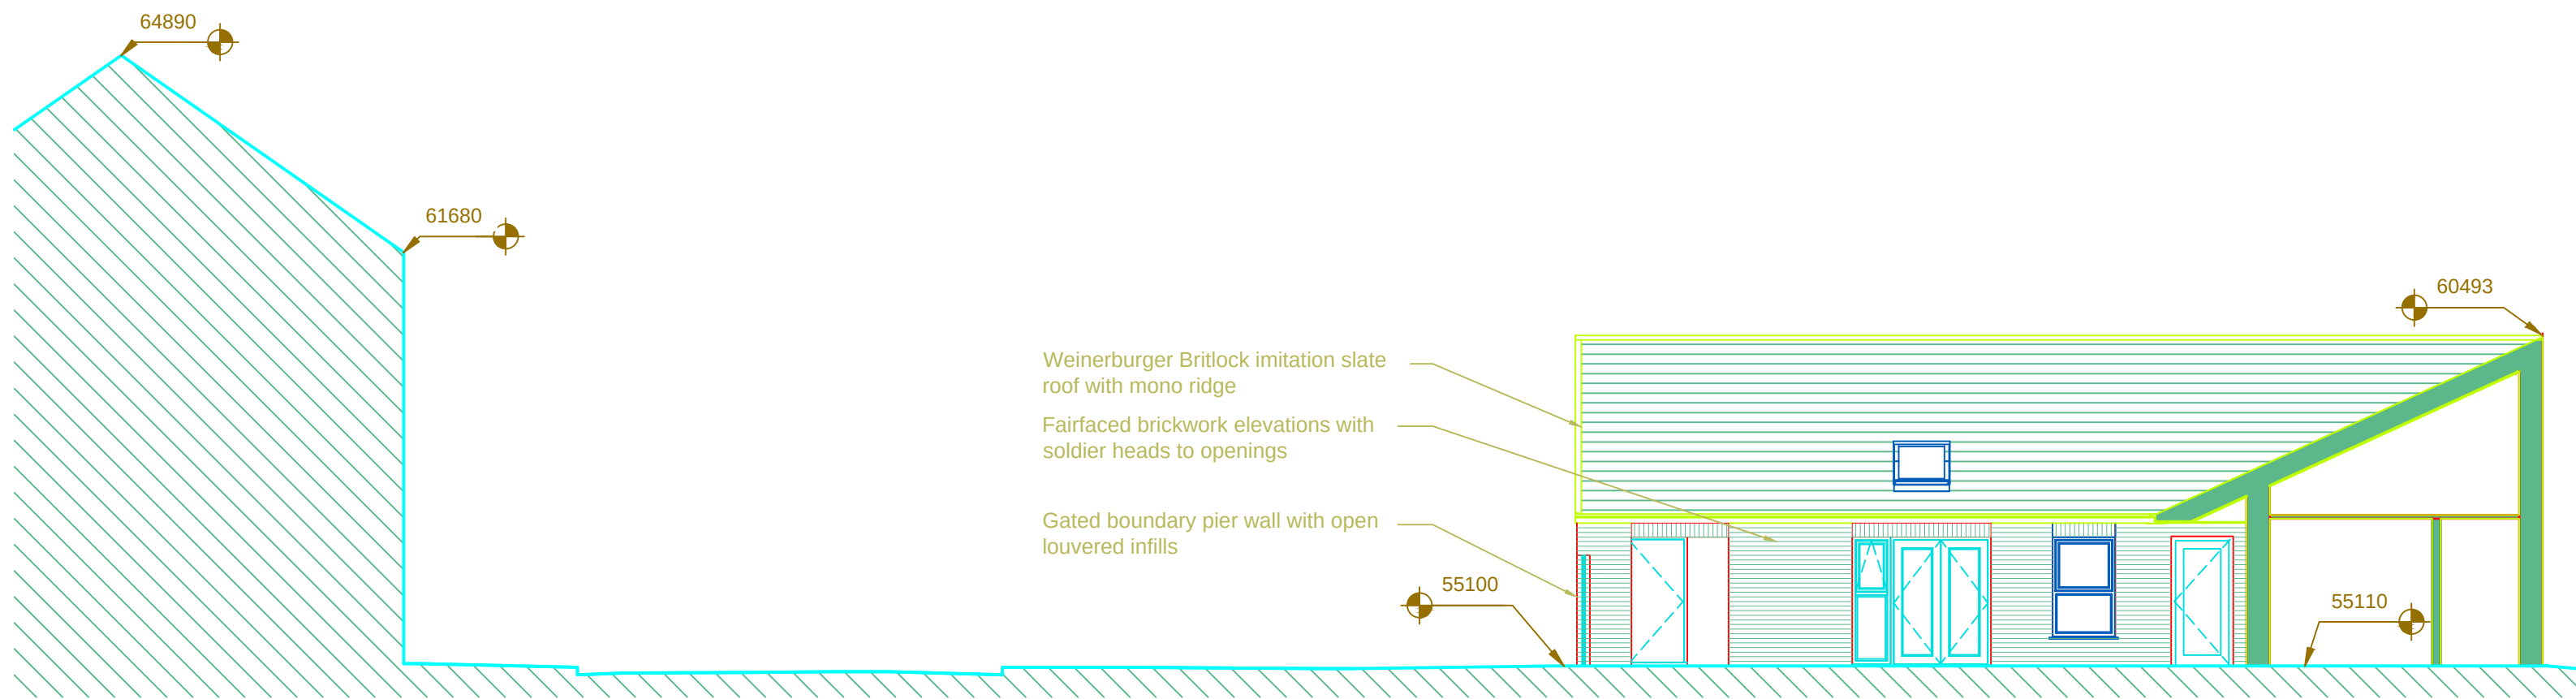


02 North Facing Sectional Elevation  
1:100

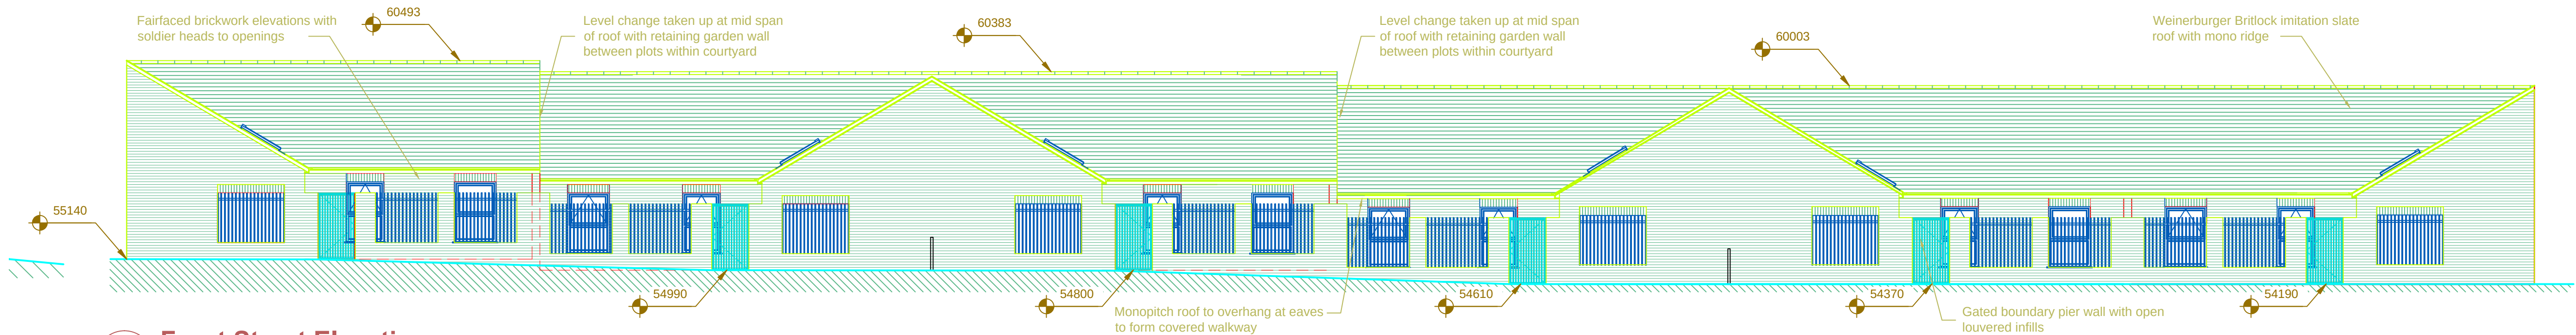

03 Front Street Elevation  
1:100

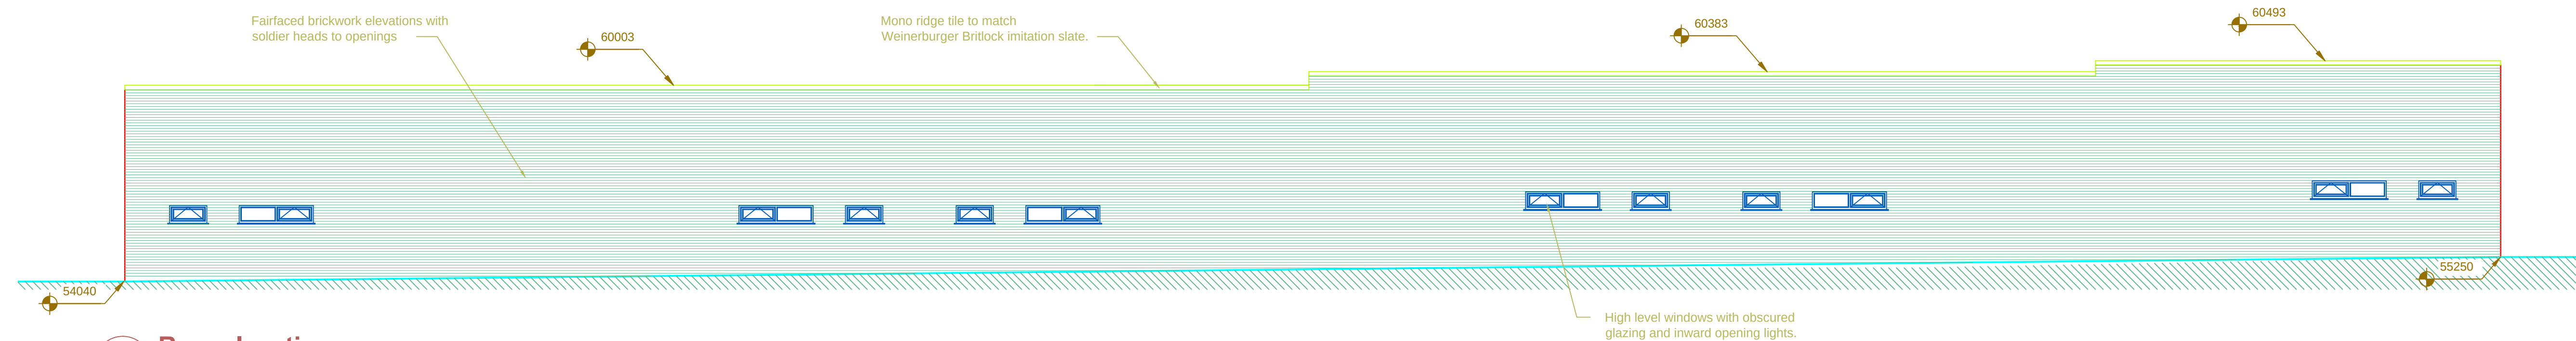

04 Rear elevation  
1:100

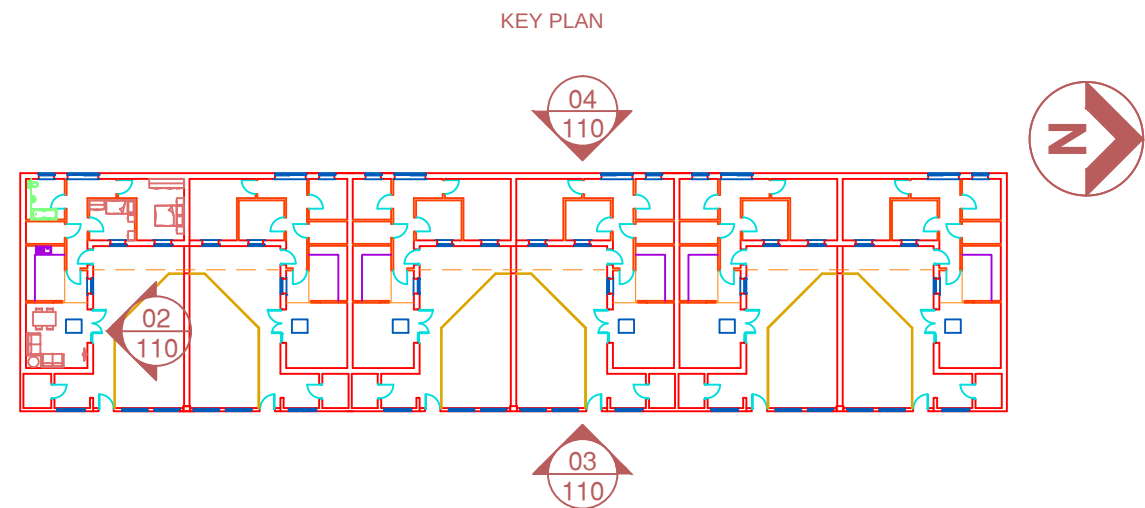

01 Elevation Location Plan  
1:500


Notes:

|                           |       |          |         |      |          |      |
|---------------------------|-------|----------|---------|------|----------|------|
| Planning Amendment Issue: |       |          |         |      |          |      |
| P3                        | Phepp | 4-9-2017 |         |      |          |      |
| Planning Amendment Issue: |       |          |         |      |          |      |
| P2                        | SBL   | 11.08.17 | LK      |      |          |      |
| FIRST ISSUE               |       |          |         |      |          |      |
| P1                        |       |          |         |      |          |      |
| COMMENT                   |       |          |         |      |          |      |
| REV                       | DRAWN | DATE     | CHECKED | DATE | APPROVED | DATE |

THIS DRAWING IS PRODUCED FOR USE IN THIS PROJECT ONLY AND MAY NOT BE USED FOR ANY OTHER PURPOSE. NPS PROPERTY CONSULTANTS LTD ACCEPT NO LIABILITY FOR THE USE OF THIS DRAWING OTHER THAN THE PURPOSE FOR WHICH IT WAS INTENDED IN CONNECTION WITH THIS PROJECT AS RECORDED IN THE PURPOSE FOR ISSUE AND FILE STATUS CODE.

THIS DRAWING MAY NOT BE REPRODUCED IN ANY FORM WITHOUT PRIOR WRITTEN AGREEMENT OF NPS PROPERTY CONSULTANTS LTD.

© CROWN COPYRIGHT AND DATABASE RIGHTS 2017 ORDNANCE SURVEY LICENCE NUMBER 100022264

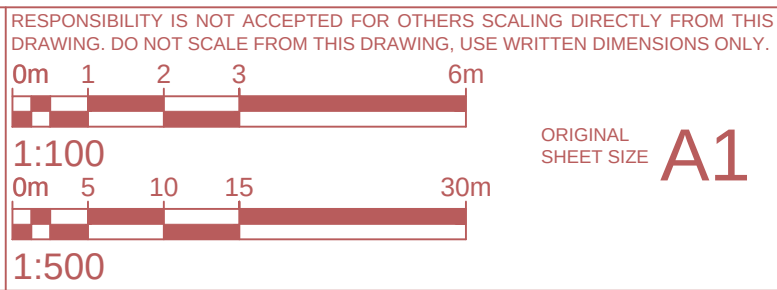

|                 |                                               |
|-----------------|-----------------------------------------------|
| CLIENT          | PROJECT                                       |
| Berneslai Homes | Beever Street, Bungalow Courtyard Development |
| TITLE           |                                               |
| Site Elevations |                                               |



NPS Barnsley Ltd  
Gateway Plaza, Sackville St, Barnsley, South  
Yorkshire, S70 2RD,  
Tel: 01226 774505, Email: barnsley@nps.co.uk  
web: www.nps.co.uk

|                   |                   |                |
|-------------------|-------------------|----------------|
| SCALES            | DISCIPLINE        | PROJECT NUMBER |
| 1:100             | ARCHITECT         | 17-1-1237      |
| DRAWING NUMBER    | REV CODE          |                |
| NPS-DR-A-(00)-110 | P3                |                |
| STATUS CODE       | PURPOSE OF ISSUE  | DRAWN BY       |
| S2                | PLANNING APPROVAL | PHepp          |