


The general contractor is responsible for the verification all dimensions on site and the architect is to be informed of any discrepancy.

The status of information contained in a computer copy of this drawing shall be limited to that conveyed by the paper copy.


Revisions:

A 24/02/11 JJK/PDG
Elevations updated following revisions to FFL's.


A 08/03/11 PDG/PDG
Window specification amended.

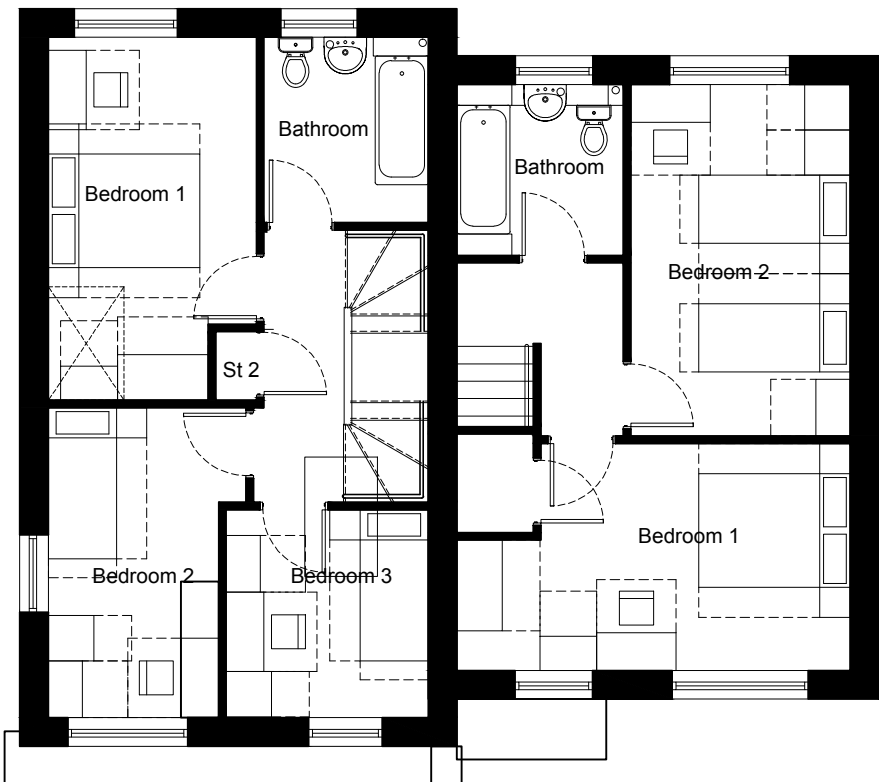


4B6P 2B4P
First Floor

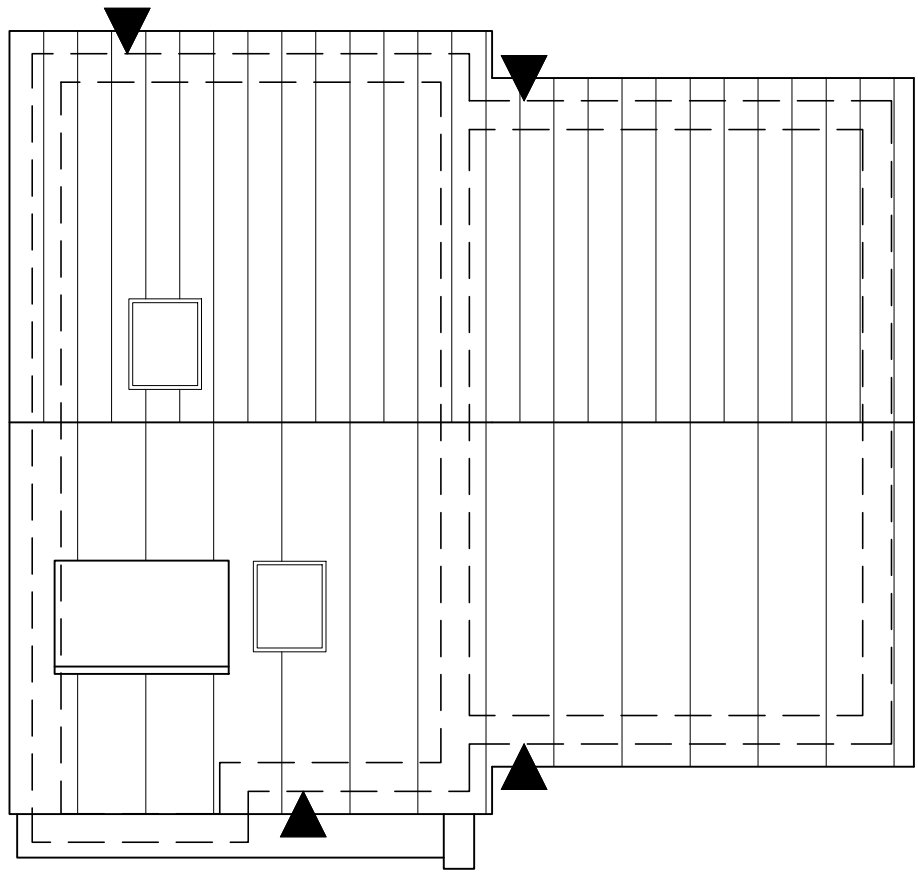

Roof Plan

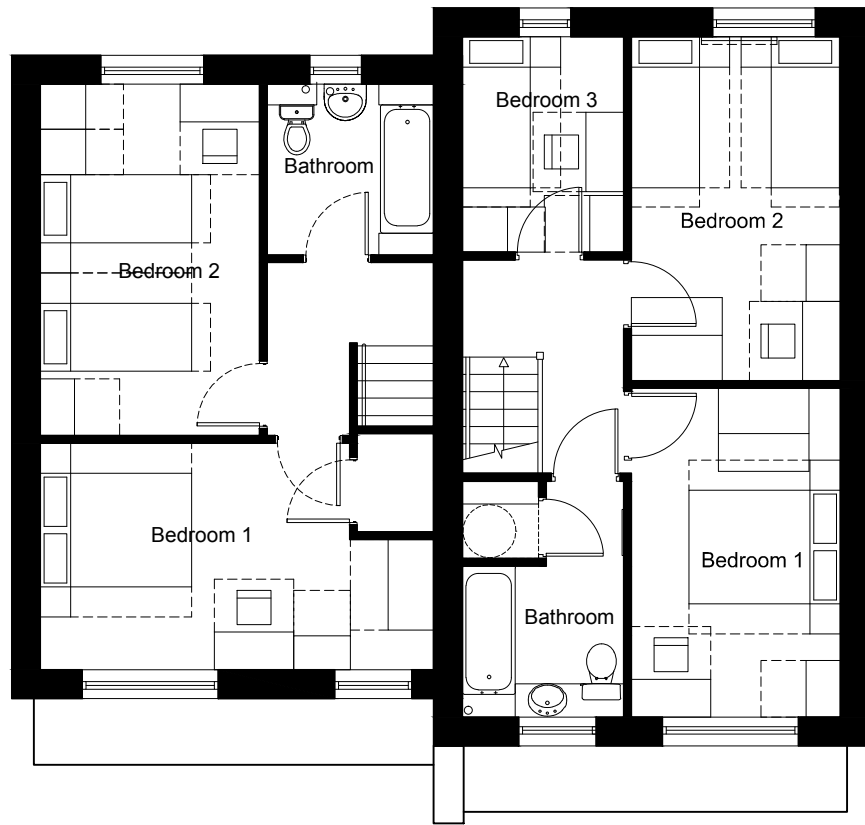


2B4P 3B5P
First Floor

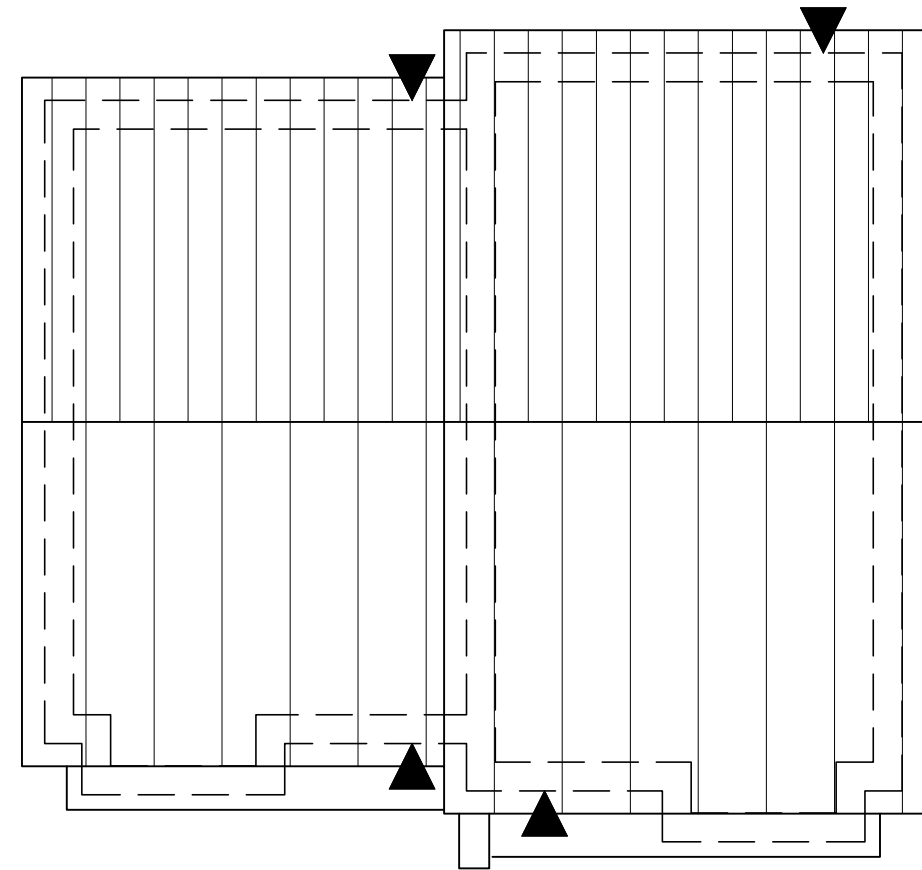


Roof Plan



4B6P 2B4P
Ground Floor

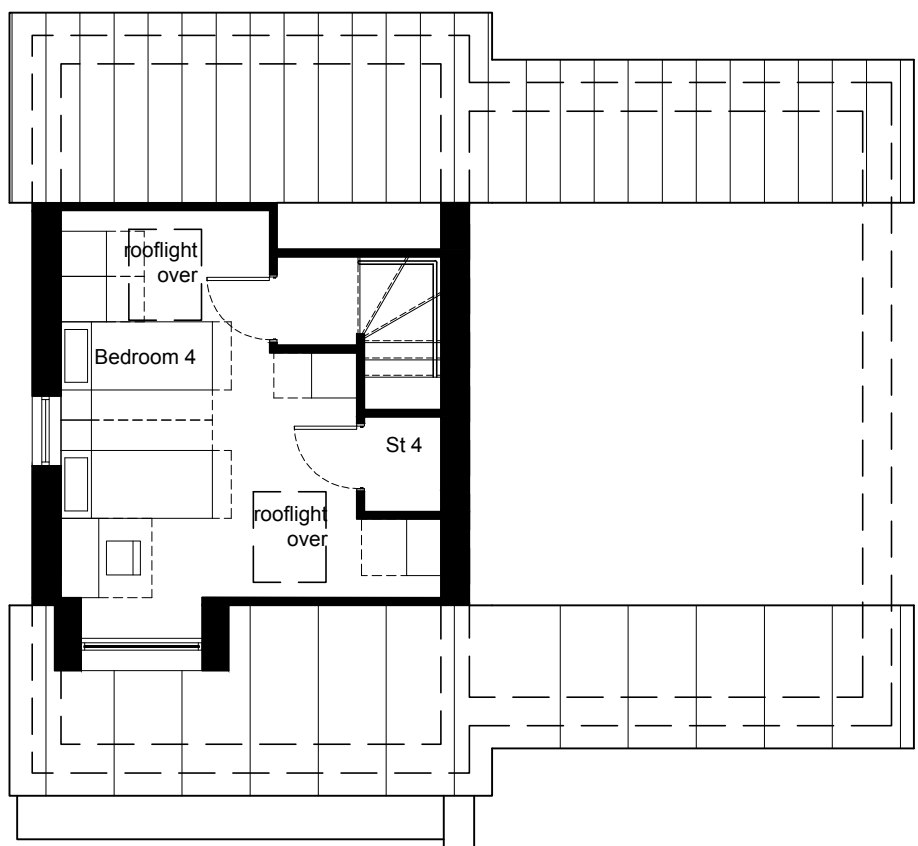

4B6P
Second Floor

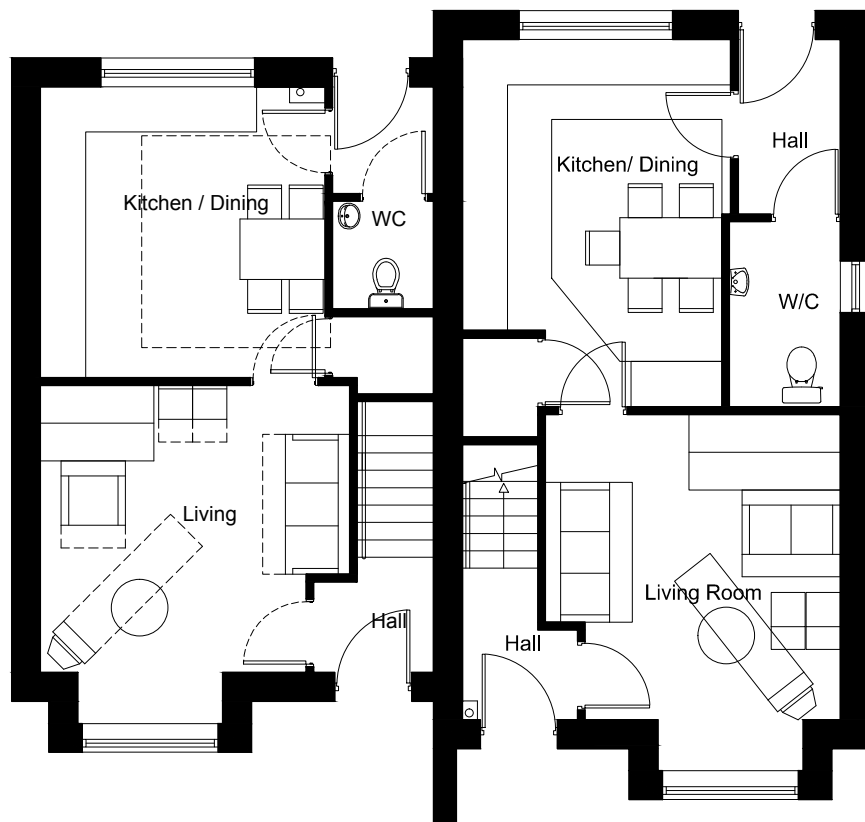


2B4P 3B5P
Ground Floor

- Materials Key:
1. FL quality facing brickwork
 2. Off-white through coloured render
 3. Grey interlocking low profile tile
 4. Black UPVC rainwater goods
 5. White UPVC Fascia's and soffits
 6. Dual coloured UPVC doubled glazed window frames dark grey(RAL 7005) outer finish and white inner finish
 7. Gloss painted finish timber security door to achieve PAS-24
 8. Blue/Grey Marley Eternit Lamina external cladding panel
 9. Powder coated (grey) metal gate comprising circular bars on horizontal carrier rails
 10. Facing brickwork stepped back by 10mm.
 11. Dark grey single ply membrane flat roof with white upvc fascia, black upvc rainwater goods and Trepsa Lamina "timber" effect cladding panel soffit.
 12. Lineworks "Planar" laminated glass canopy with stainless steel brackets and struts.




South-East Elevation

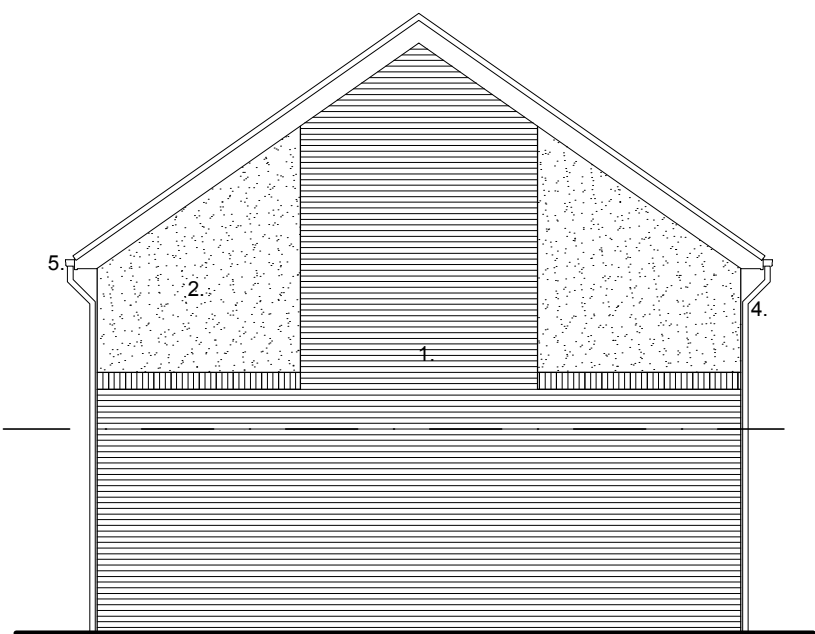

North-East Elevation




South-East Elevation

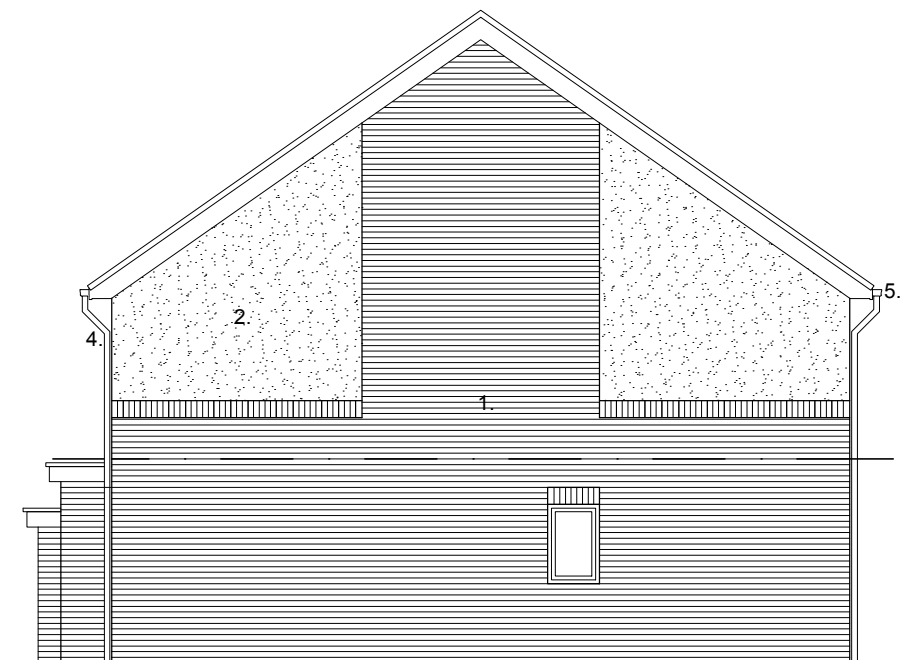

North-East Elevation




North-West Elevation

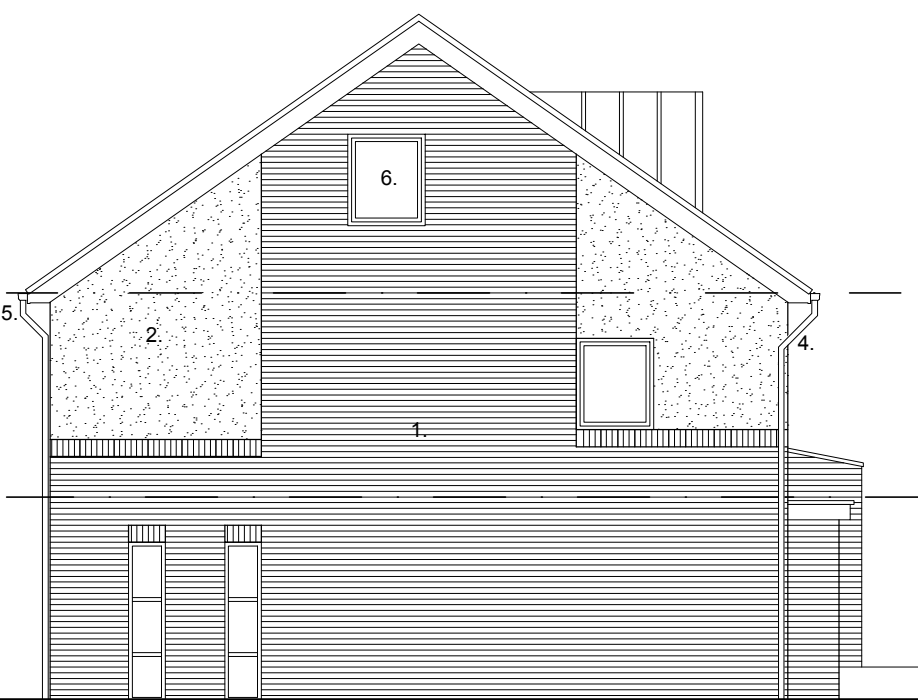

South-West Elevation



North-West Elevation

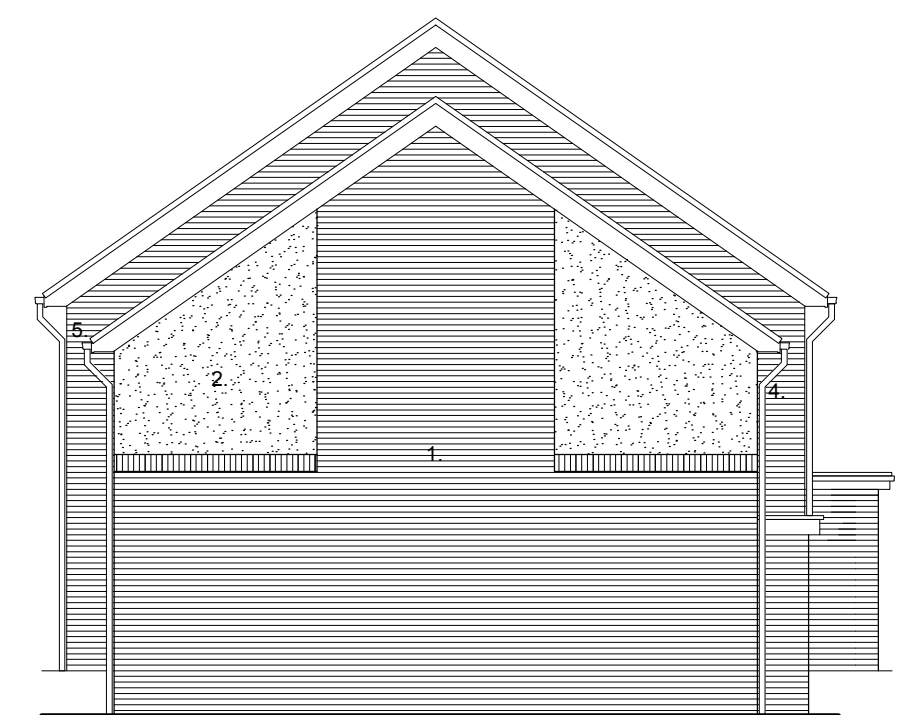

South-West Elevation

Plots 18 & 19

Plots 20 & 21

1:100 SCALE BAR
0 5 1 2 3 5
Metres

Plans & Elevations
Plots 18-21
Alric Drive, Cundy Cross, Barnsley
Yorkshire Housing



drawing status
approval
construction
preliminary
record
information
comment
tender

Scale 1:100 @ a1

Date 04 January 2011

Drawn RJ/PDG

Dwg No 2121.43.105B

