

Notes:

PLANNING DRAWINGS - THIS DRAWING SHOULD NOT BE USED FOR ANY OTHER PURPOSES THAN THAT SPECIFIED HERE

COPYRIGHT - THIS DRAWING MAY NOT BE REPRODUCED OR MODIFIED IN WHOLE OR PART BY ANY PERSON OR ORGANISATION WITHOUT THE ARCHITECTS CONSENT. ISSUING COPIES TO THIRD PARTIES MAY NOT BE DONE WITHOUT THE ARCHITECTS CONSENT

Revision: --

Revision List:

-

MATERIALS - EXISTING

Walls - Coursed cropped stone

Roof - Stone slates

Windows/ Doors - Glazed with oak effect

PVC frames

Gutters / Pipes - Black PVCu

Project/ Client: The Hayloft / Priest

Drawing Title: Ground Plan & Elevations- Existing


Drawing Number: 2093/TP/003

Scale at A3: 1:100

Date: Apr 20



0 5m

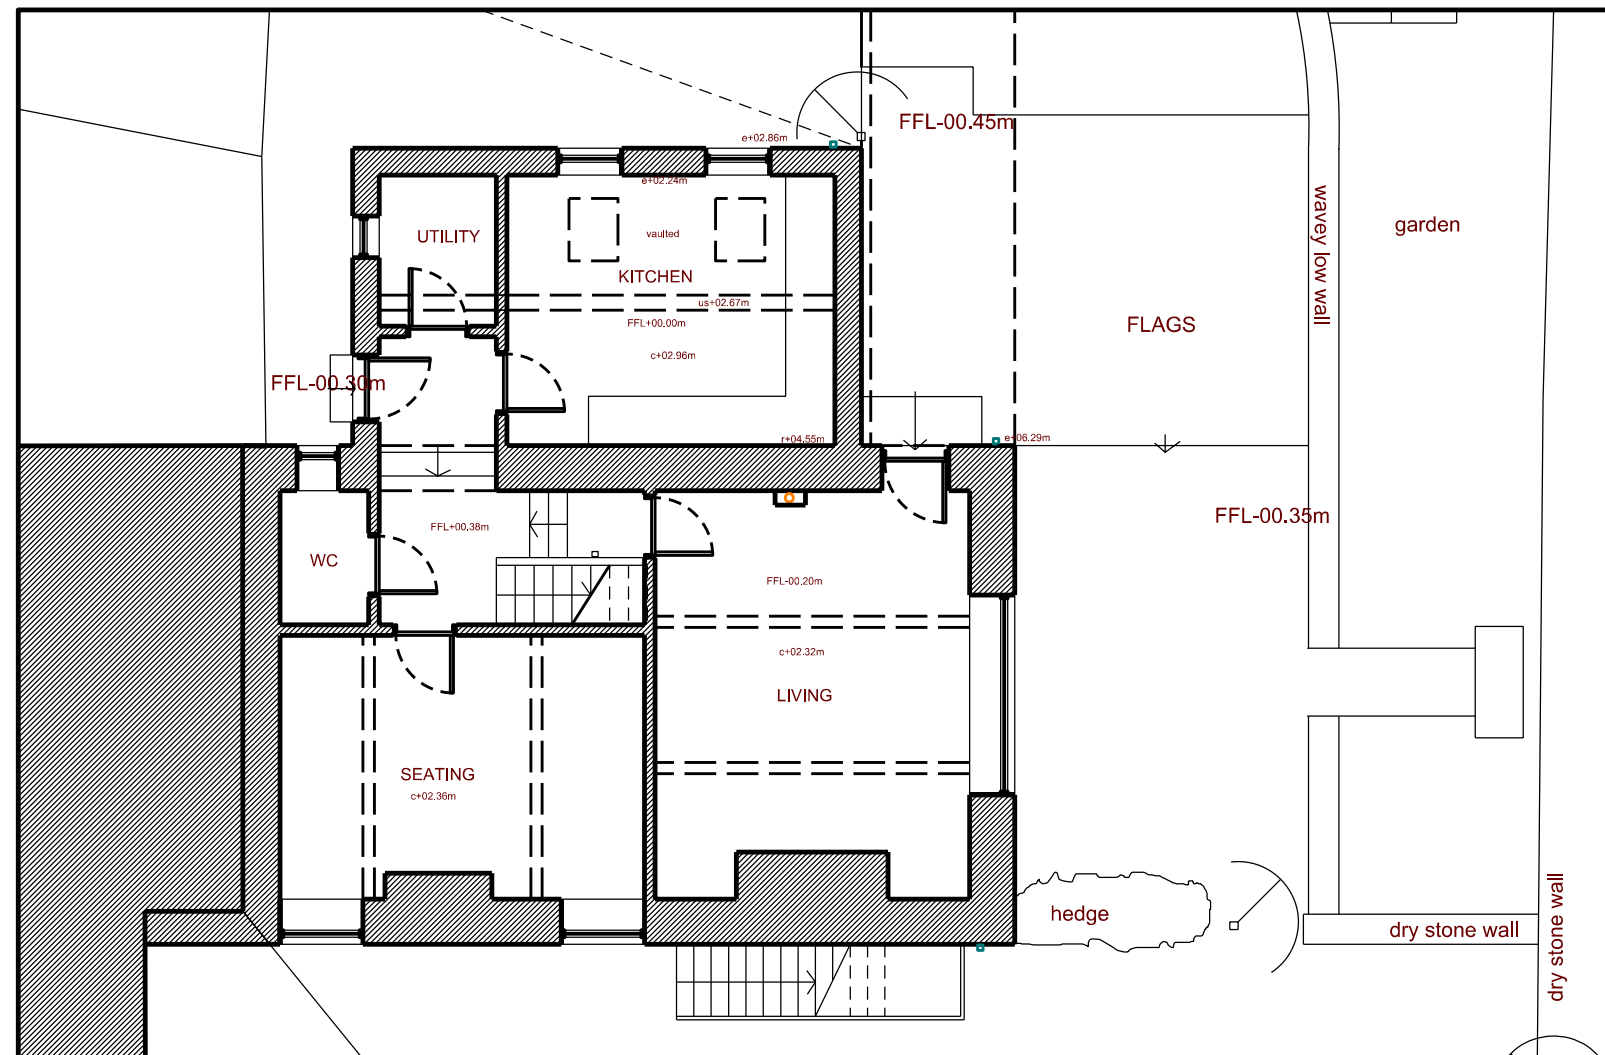


Ground Plan - Existing



North Elevation - Existing



East Elevation - Existing

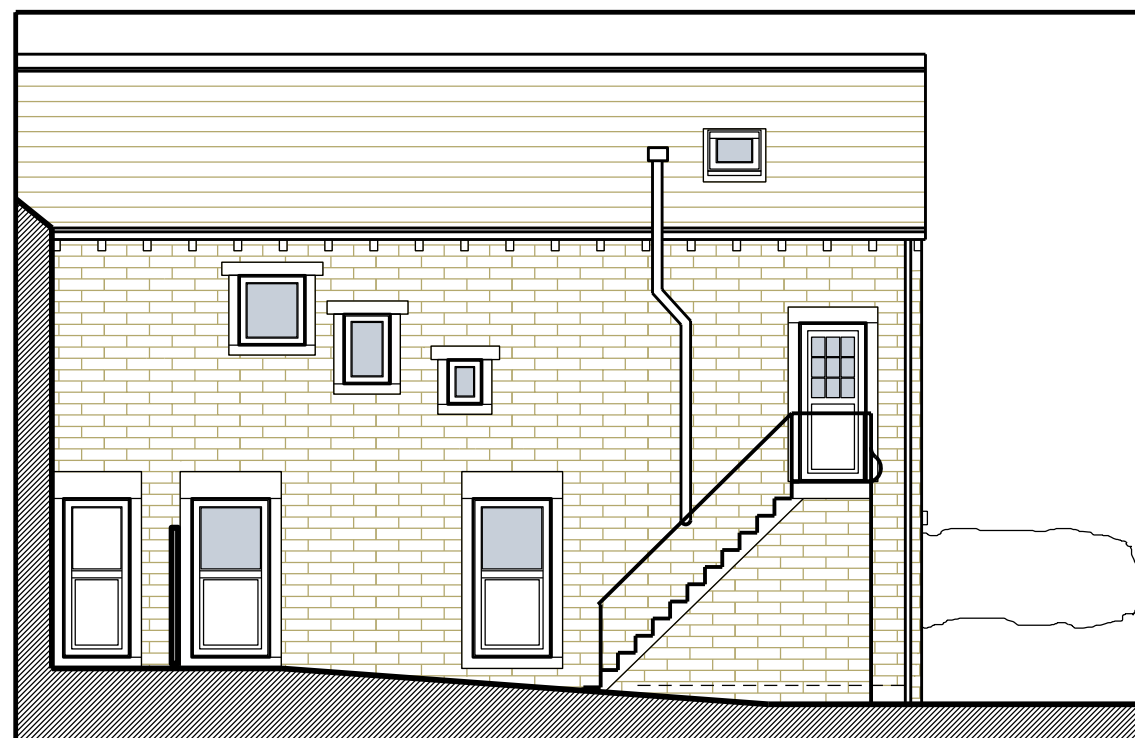

South Elevation - Existing