



Drawing No.	Rev No.
MID001-001	

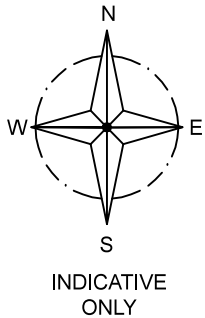

LOCATION PLAN
SCALE 1:1250 AT A3

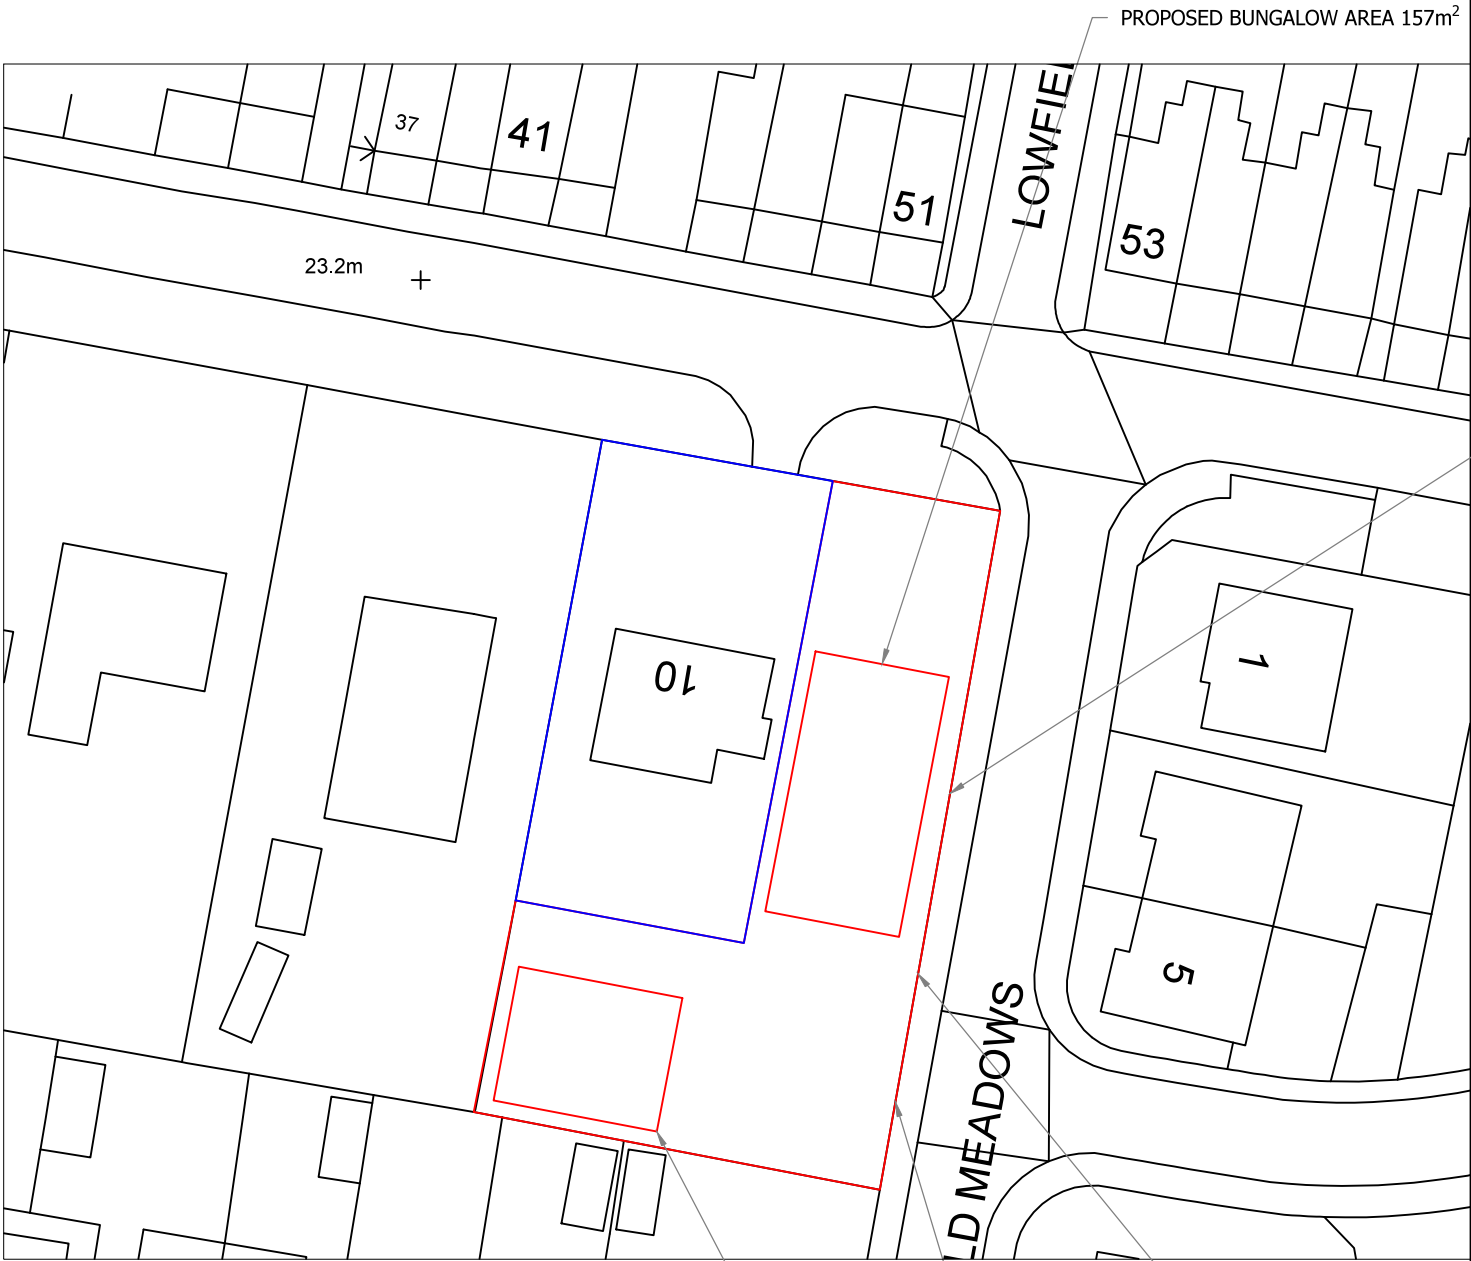

SITE PLAN
SCALE 1:500 AT A3

DO NOT SCALE: Contractor to check all dimensions and report any omissions or errors

NOTES

EXISTING WALL AND FENCE TO BE
RETAINED TO PROVIDE SCREENING
OF BEDROOM WINDOWS

Rev	Description	By	Chk	App	Date
-----	-------------	----	-----	-----	------

JRB DESIGNS Ltd
1 Saville Road
Cudworth
Barnsley
S72 8LT
Tel: 01226 383542
Fax: 01226 380078
Mob: 07970 541192
Email: john@jrbdesigns.co.uk

This drawing is copyright. © jrbdesigns Ltd.

Client
MR. I DANIEL

Drawing Title
SITE PLANS

Address
10 LOWFIELD ROAD
BOLTON-UPON-DEARNE
ROTTERHAM
S63 8JF

Project Title:
NEW DETACHED BUNGALOW
WITH DETACHED GARAGE

Purpose of Issue:
PLANNING

Drawing Status
FIRST ISSUE

Scale at A3 AS SHOWN	Drawn By JRB	Date 08/03/2018
Checked By	Date 08/03/2018	Approved By Date 08/03/2018

Project No. MID001	Drawing No. 001	Revision -
-----------------------	--------------------	---------------

APPROVAL ☒ INFORMATION ☐ TENDER ☐ CONTRACT ☐ CONSTRUCTION ☐