



1m 2 3 4 5 6 7 8 9 10


1:100

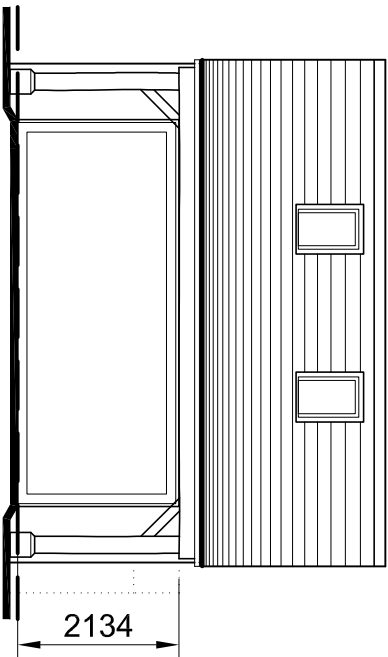


Front Elevation

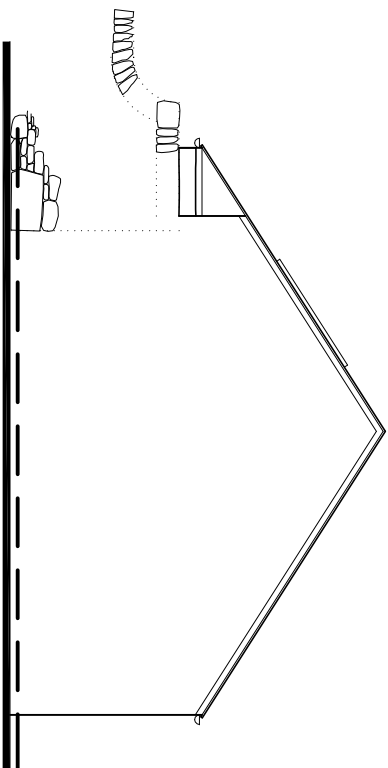

Side Elevation

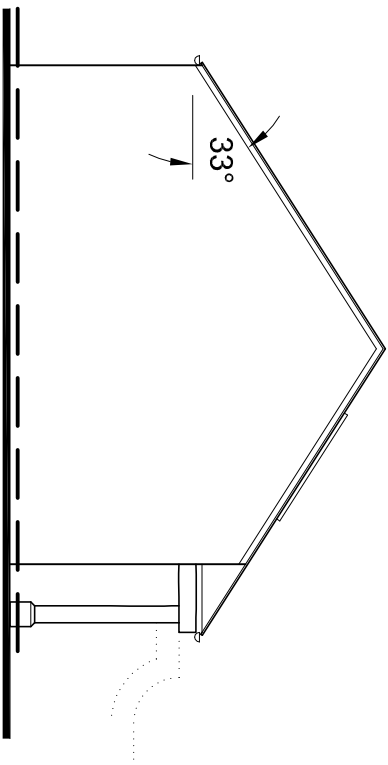

Side Elevation

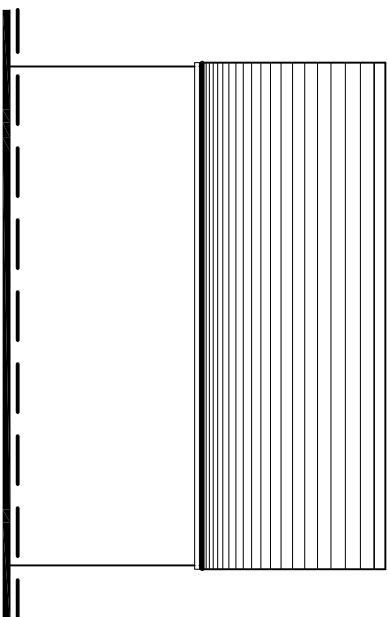

Rear Elevation

ARCHITECTURE | PLANNING | DESIGN

Makin Form
Brow Lane
Holmfirth
HD9 2RJ
07946872499
paul@paulmatthewsarchitectural.co.uk
www.paulmatthewsarchitectural.co.uk

Company Registration Number: 09898149 – Company
Registered in England and Wales

Project
Erection of Extensions and Alterations at Harden
Lodge, Dunford Road, Holmfirth, HD9 2RZ.



Client

Mr Karl Bedford & Lisa Wright

Drawing Title/Issue

Proposed Garage Plan & Elevations

scale 1:50 date 01/19 sheet size A4 dwg. no. 18/477/08a

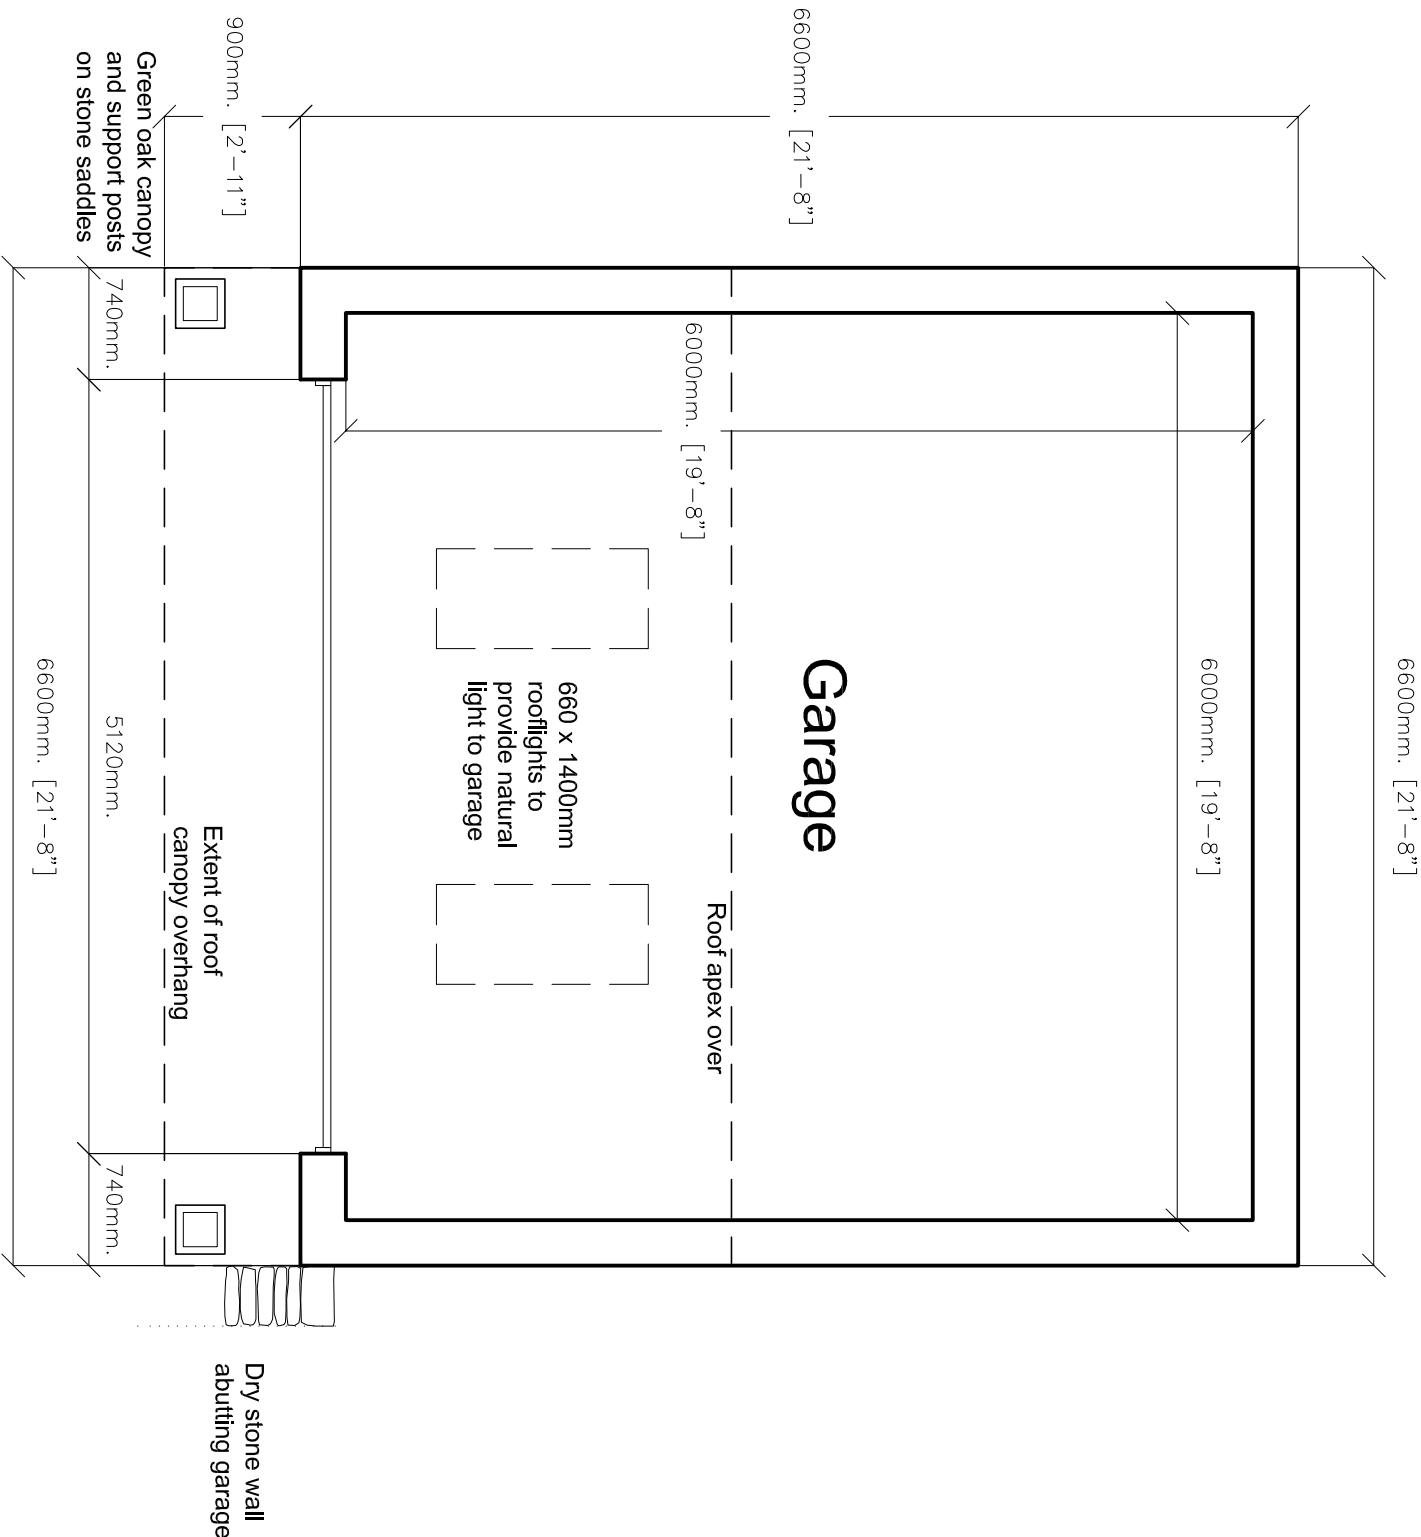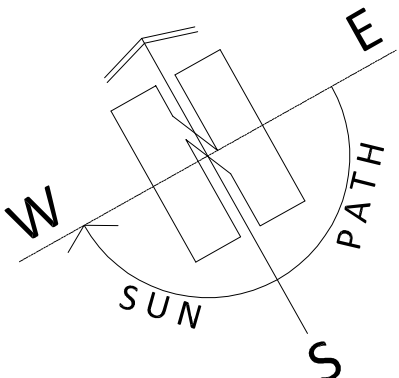

1:50

