



Drawing No.	Rev No.
MGD002 -002	

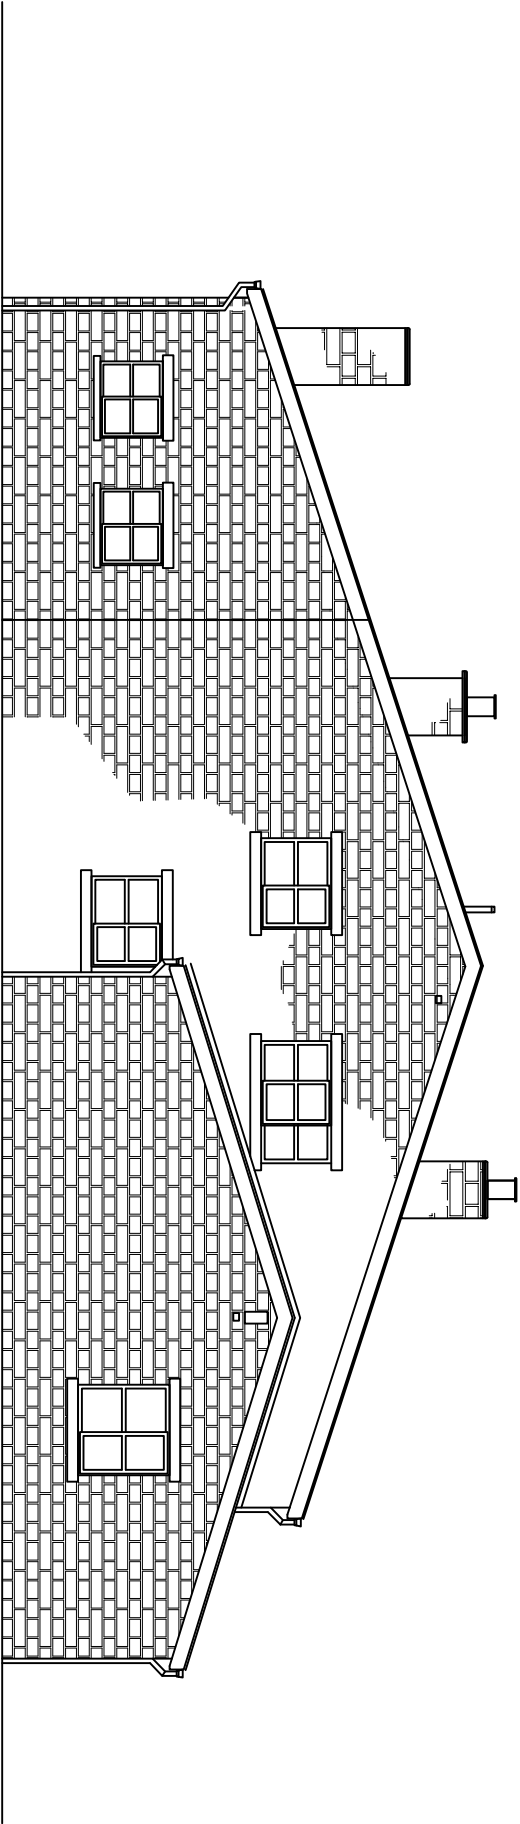

EXISTING END ELEVATION
SCALE 1:100 AT A3

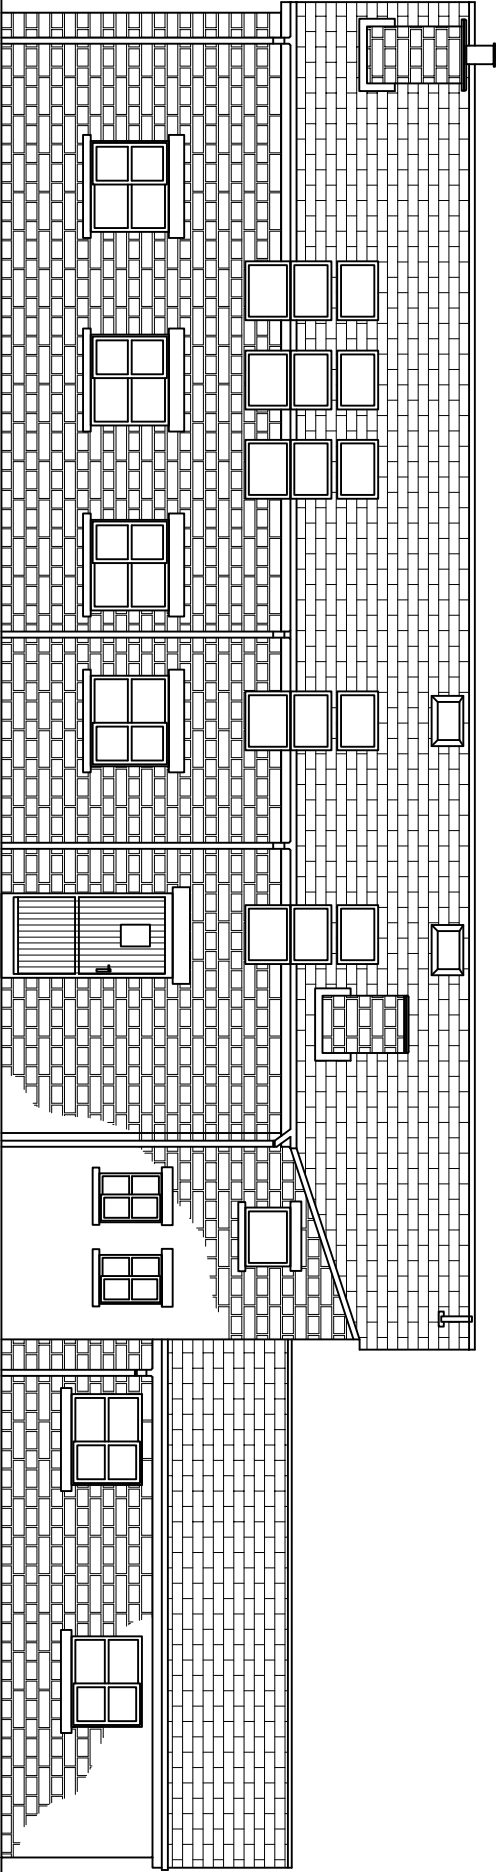

EXISTING REAR ELEVATION
SCALE 1:100 AT A3

DO NOT SCALE: Contractor to check all dimensions and report any omissions or errors

NOTES

Rev	Description	By	CHK	App	Date
-----	-------------	----	-----	-----	------

JRB DESIGNS LTD
1 Saville Road
Cudworth
Barnsley
S72 8LT
Tel: 01226 383542
Fax: 01226 380078
Mob: 07970 541192
Email: joine@jrbdesigns.co.uk

This drawing is copyright. © Jrbdesigns Ltd.

Client

MR G DALTON

Drawing Title

EXISTING ELEVATIONS

Address

OLD SAW MILL
FORGE LANE
WORTLEY
SHEFFIELD S35 7DN

Project Title:

External alterations

Purpose of Issue:

CONSTRUCTION

Drawing Status

FIRST ISSUE

Scale at A3 AS SHOWN	Drawn By JRB	Date 04/03/2013	
Checked By	Date 04/03/2013	Approved By	Date 04/03/2013
Project No. MGD002	Drawing No. 002	Revision -	

APPROVAL ☒ INFORMATION ☐ TENDER ☐ CONTRACT ☐ CONSTRUCTION ☐