


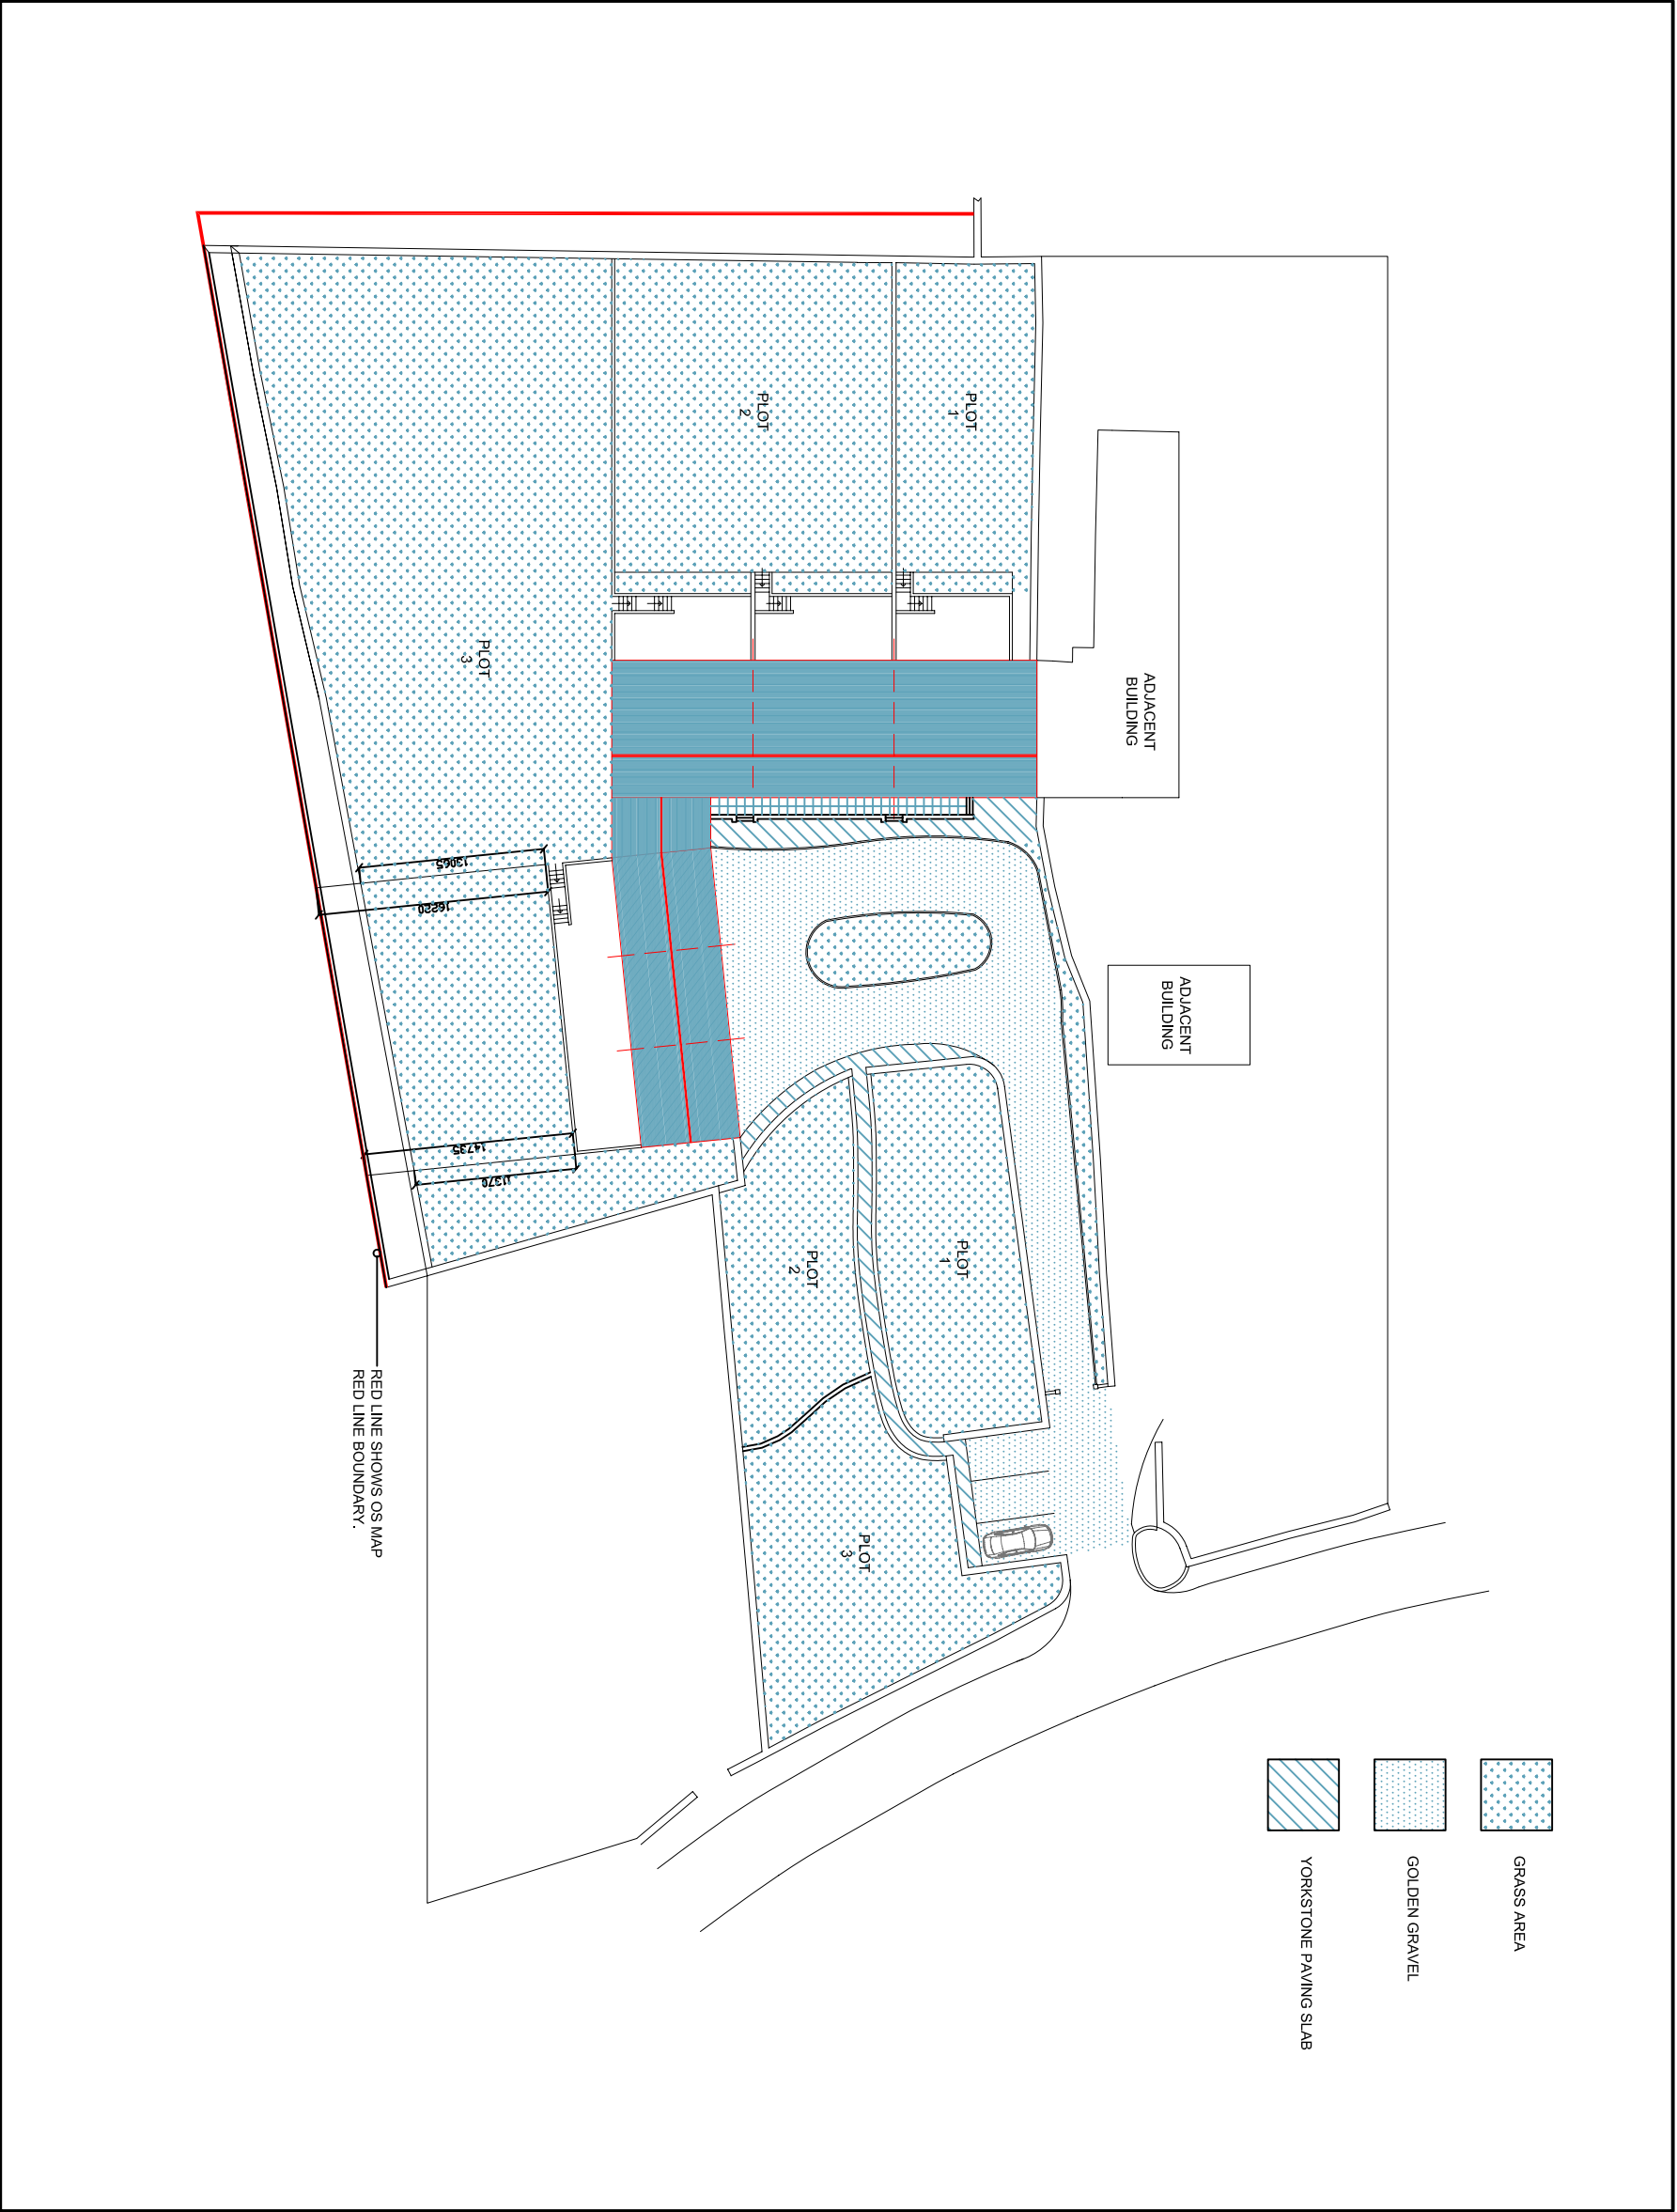

PLANNING

ROBERT NICHOLSON
LANE HEAD FARM, NORTH LANE,
CAWTHORNE, BARNSLEY

25 Queens Square Business Park
Huddersfield Road
Horley, Huddersfield
West Yorkshire HD9 6QZ

DRAWING No SCALE DATE DRAWN
H107/P/201/B 1:200@A3 DEC 2008 JMW

Tel 01484 303 800
Fax 01484 664 133



J + J BOLCHOVER
ARCHITECTS

PROPOSED SITE PLAN

SCALE 1:200