


EXISTING FRONT ELEVATION

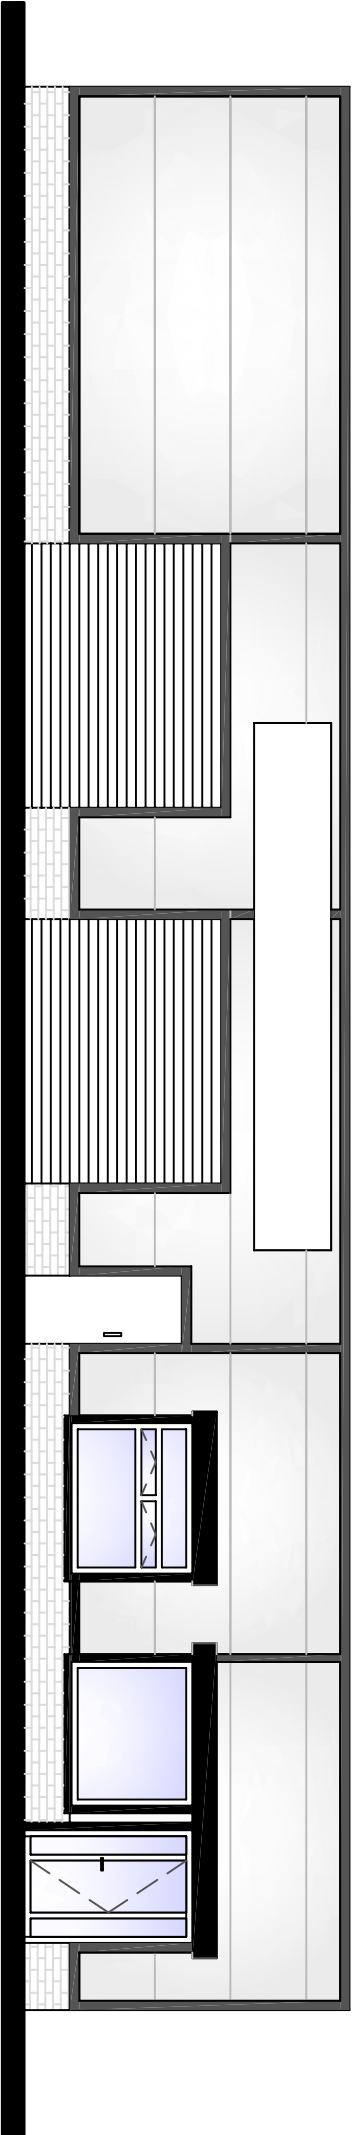


SHUTTER DOORS TO BE REMOVED WITH OPENING
PARTLY BRICKED UP LEVEL WITH EXISTING BRICKWORK

SHUTTER OVER
EXISTING WINDOW TO
REMAIN IN SITU

EXISTING DOOR TO
REMAIN IN SITU

PROPOSED FRONT ELEVATION

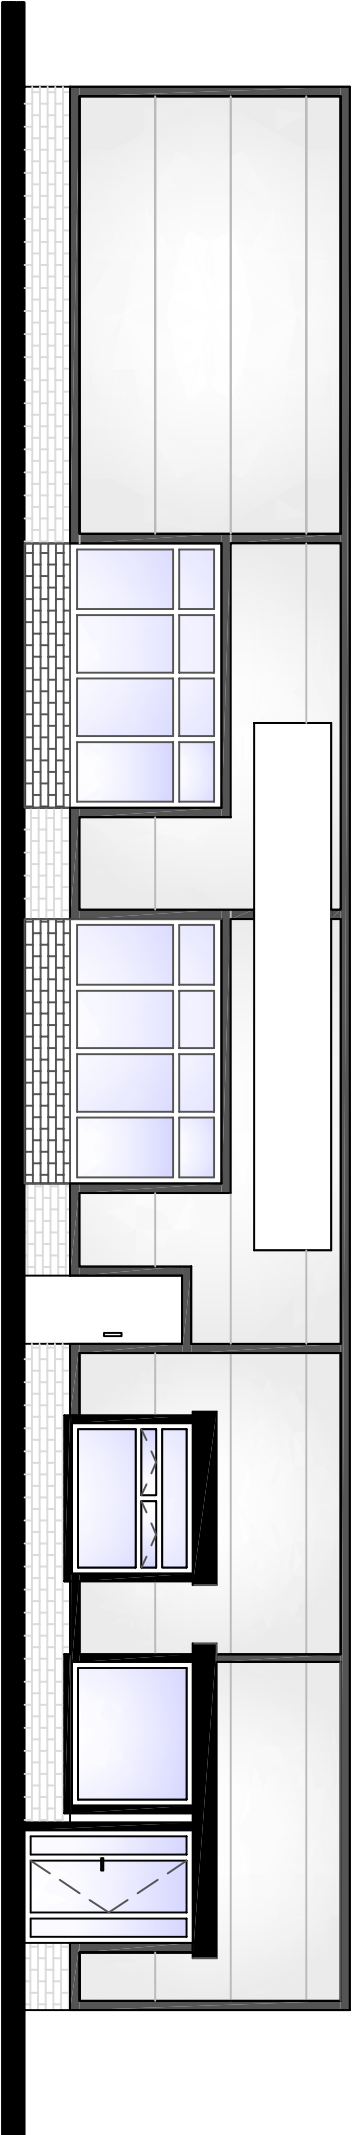

WINDOWS TO BE PROVIDED IN OPENINGS AS REQUIRED
ABOVE NEW BRICKWORK

CLIENT	TITLE	DRAWN		SCALE	REV	DATE	DRG No	
	FRONT ELEVATIONS (UNIT 3)			1 : 100		11/05/2024	24/002	