




The Contractor is responsible for checking dimensions and any discrepancy to be verified with the Architects before proceeding.
Figured dimensions to be worked to only.
DO NOT SCALE

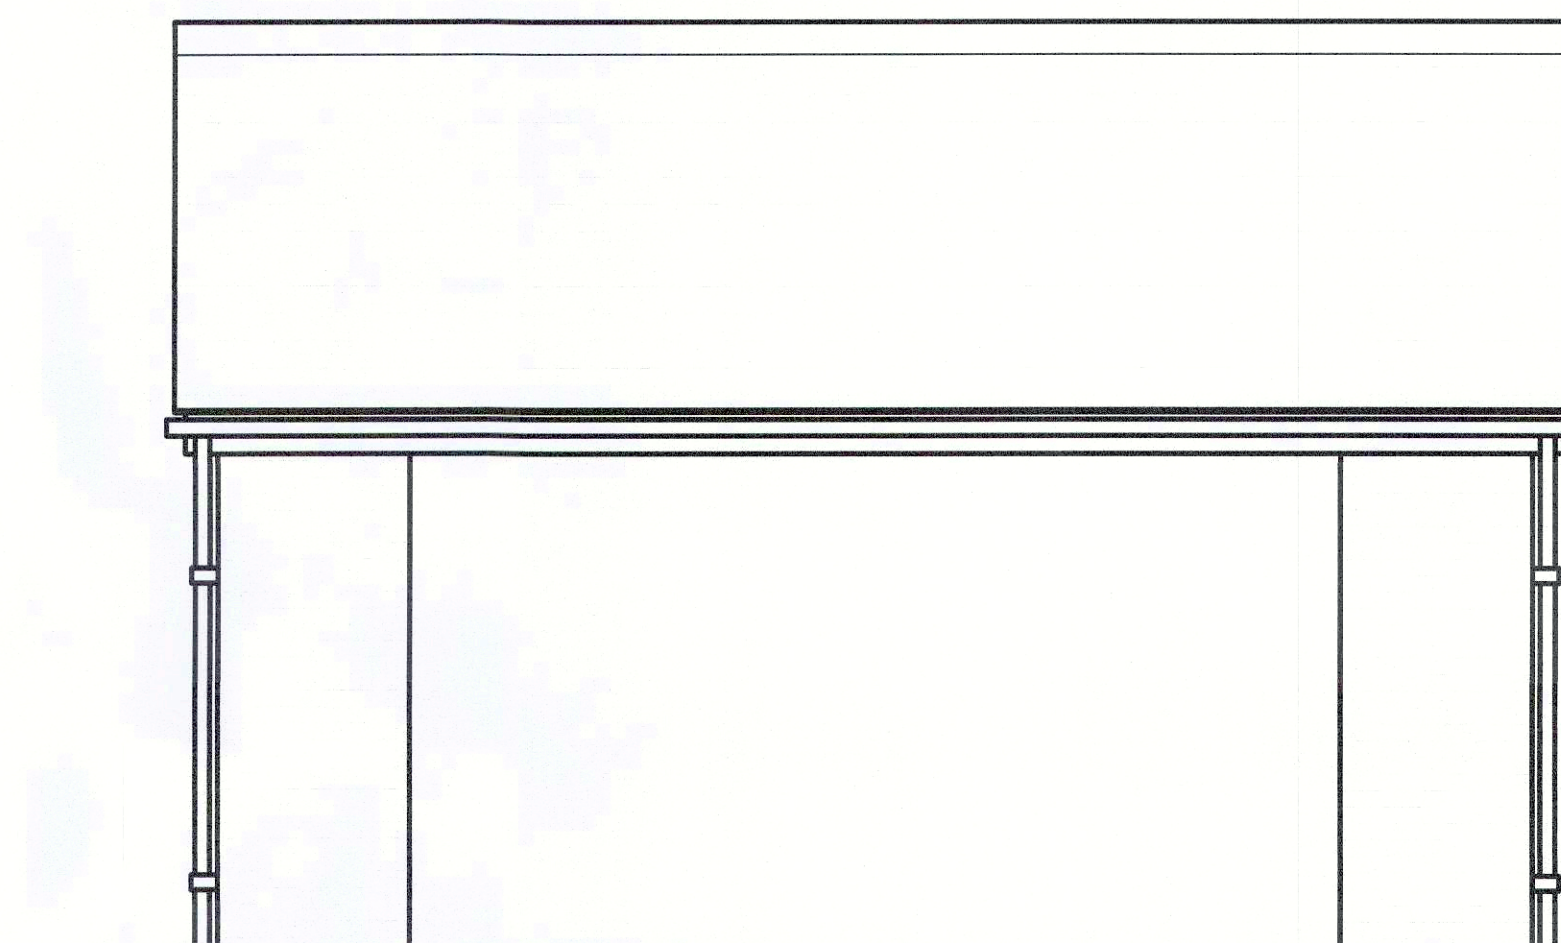


FRONT ELEVATION

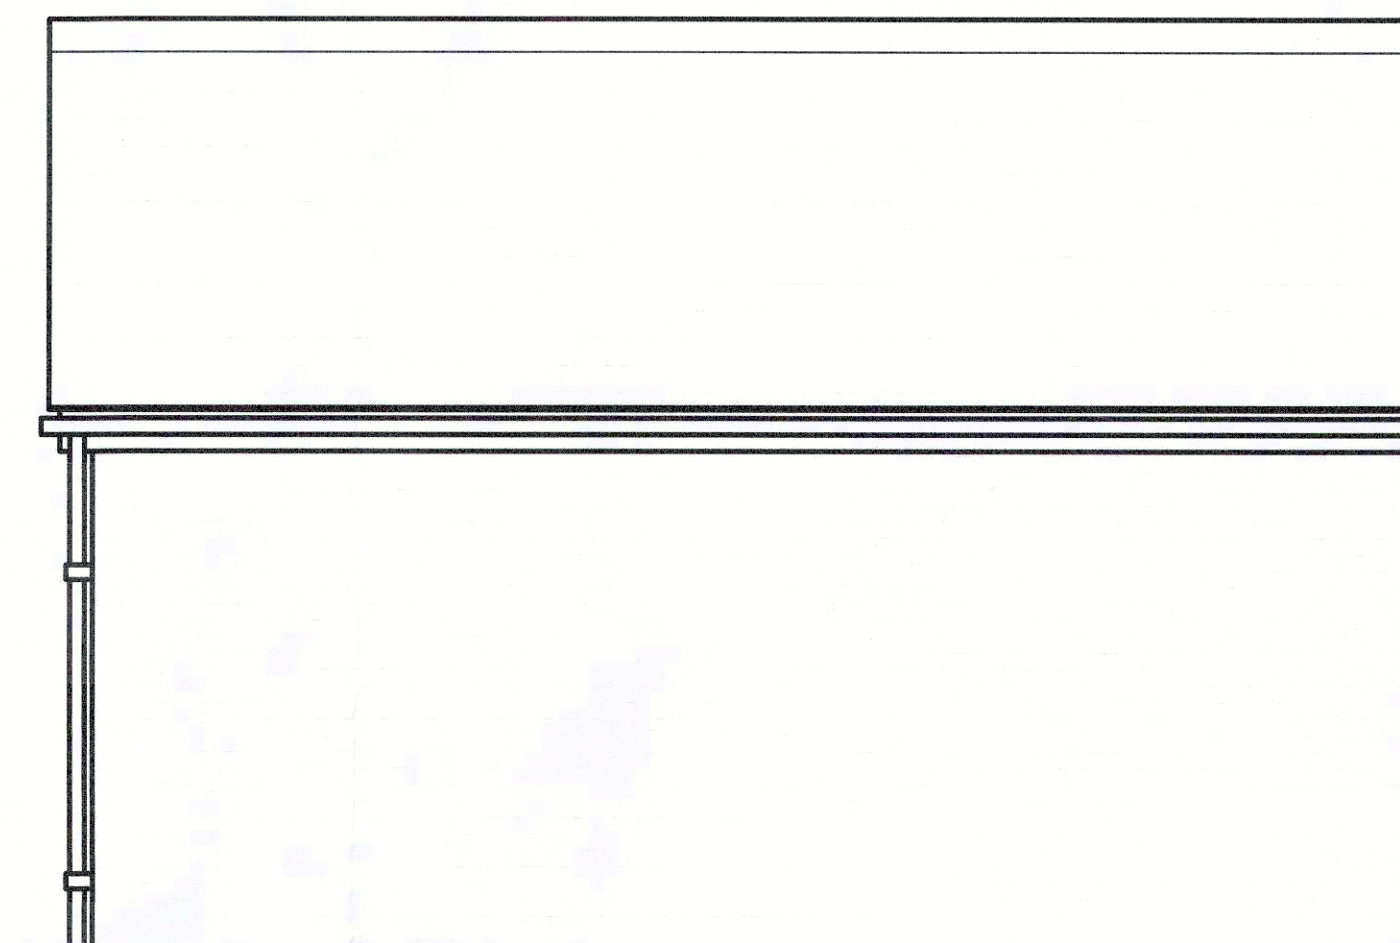

REAR ELEVATION

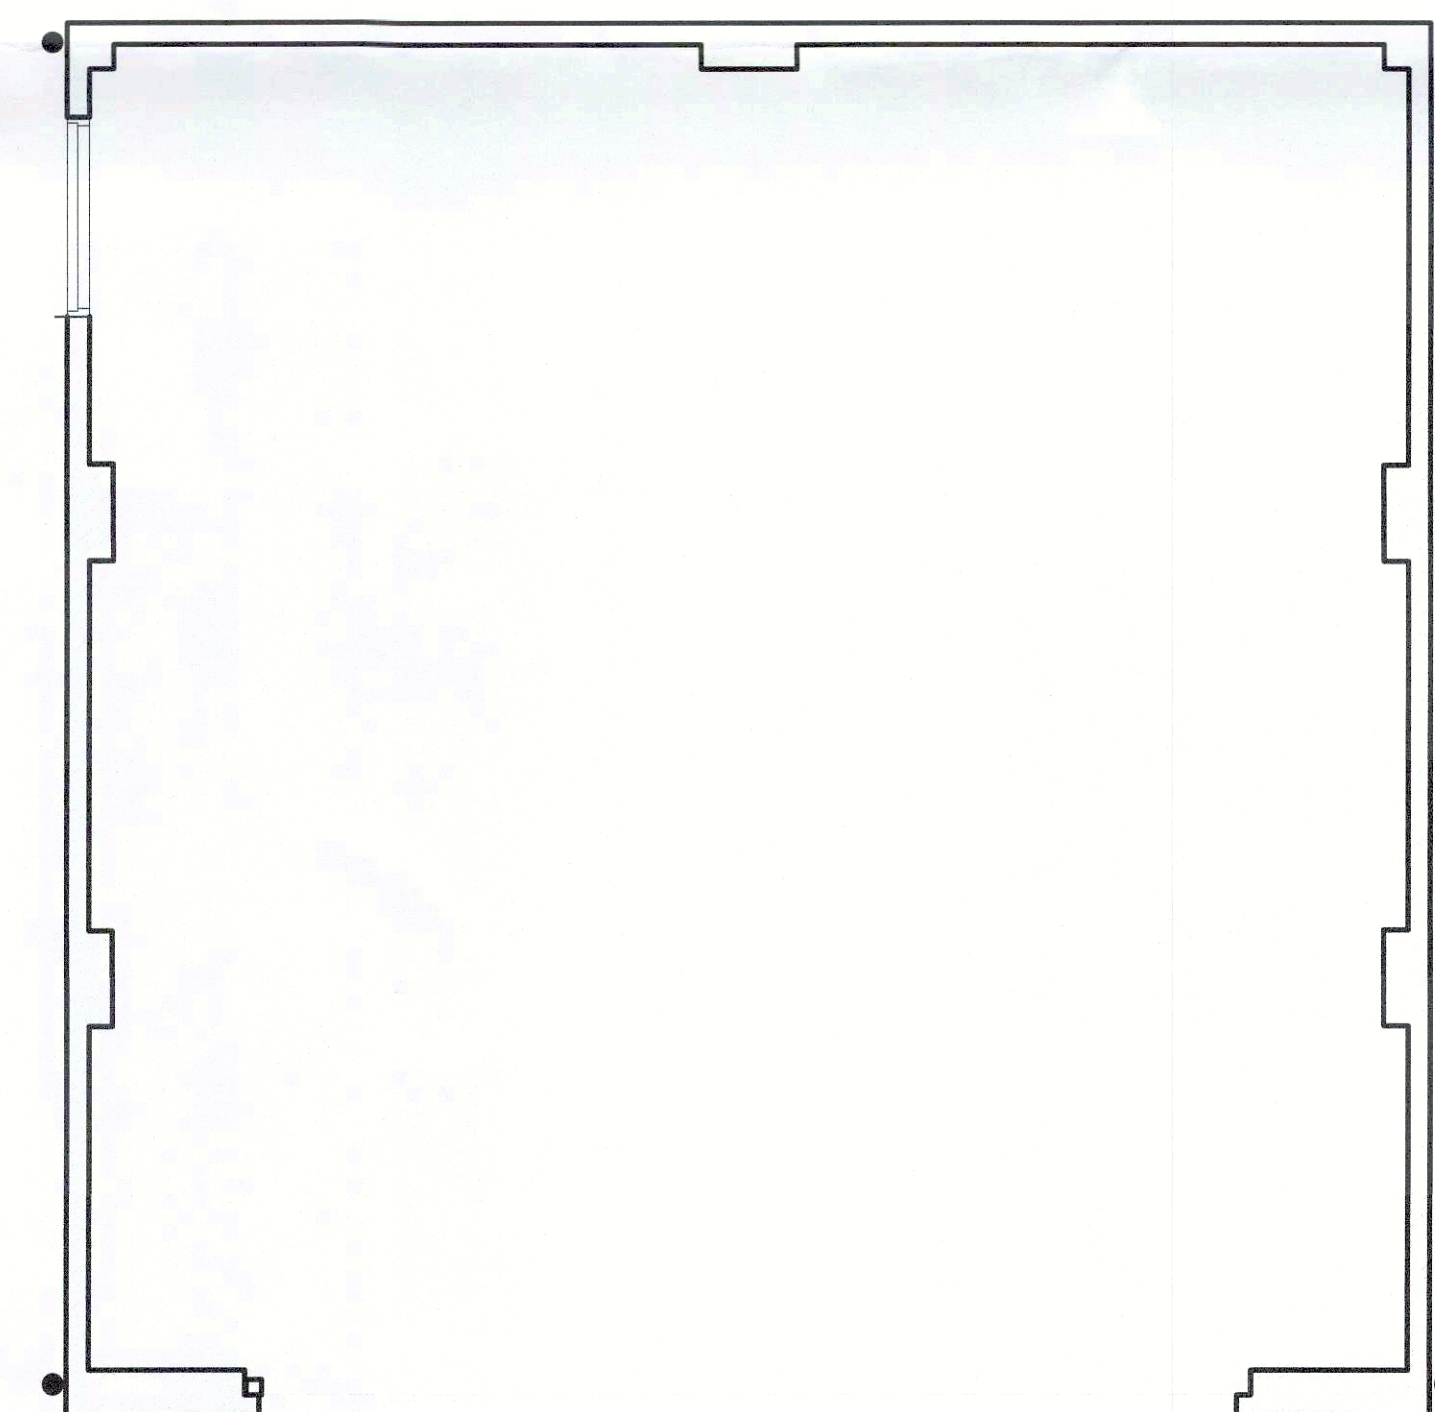

PLAN

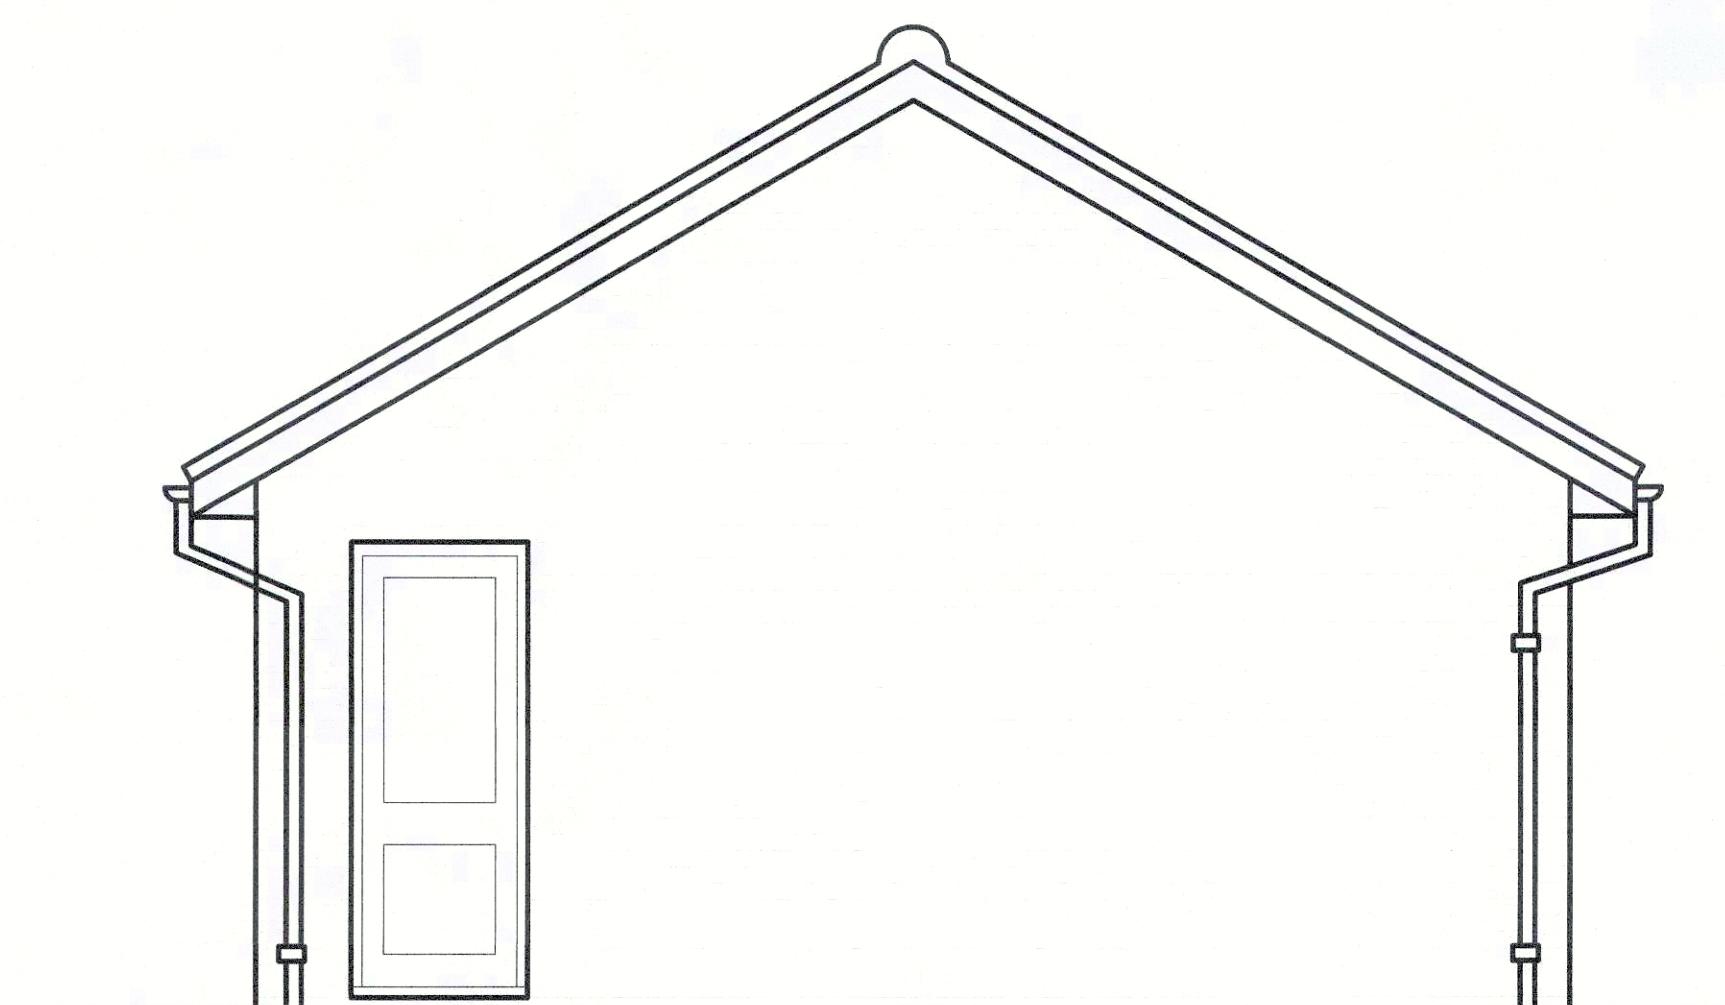


SIDE ELEVATION

location

title
DOUBLE-GARAGE

scale NTS drawn by MB date JULY-2017

drawing no. 3967-011-003DG rev REV

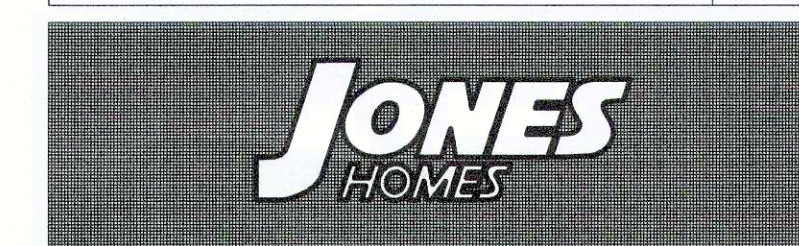

JONES HOMES
HARRISON HOUSE, MEYER LANE, ALDERLEY EDGE, CHESHIRE. SK9 7JF
Tel: (0885) 664661 Fax: (0885) 667791