


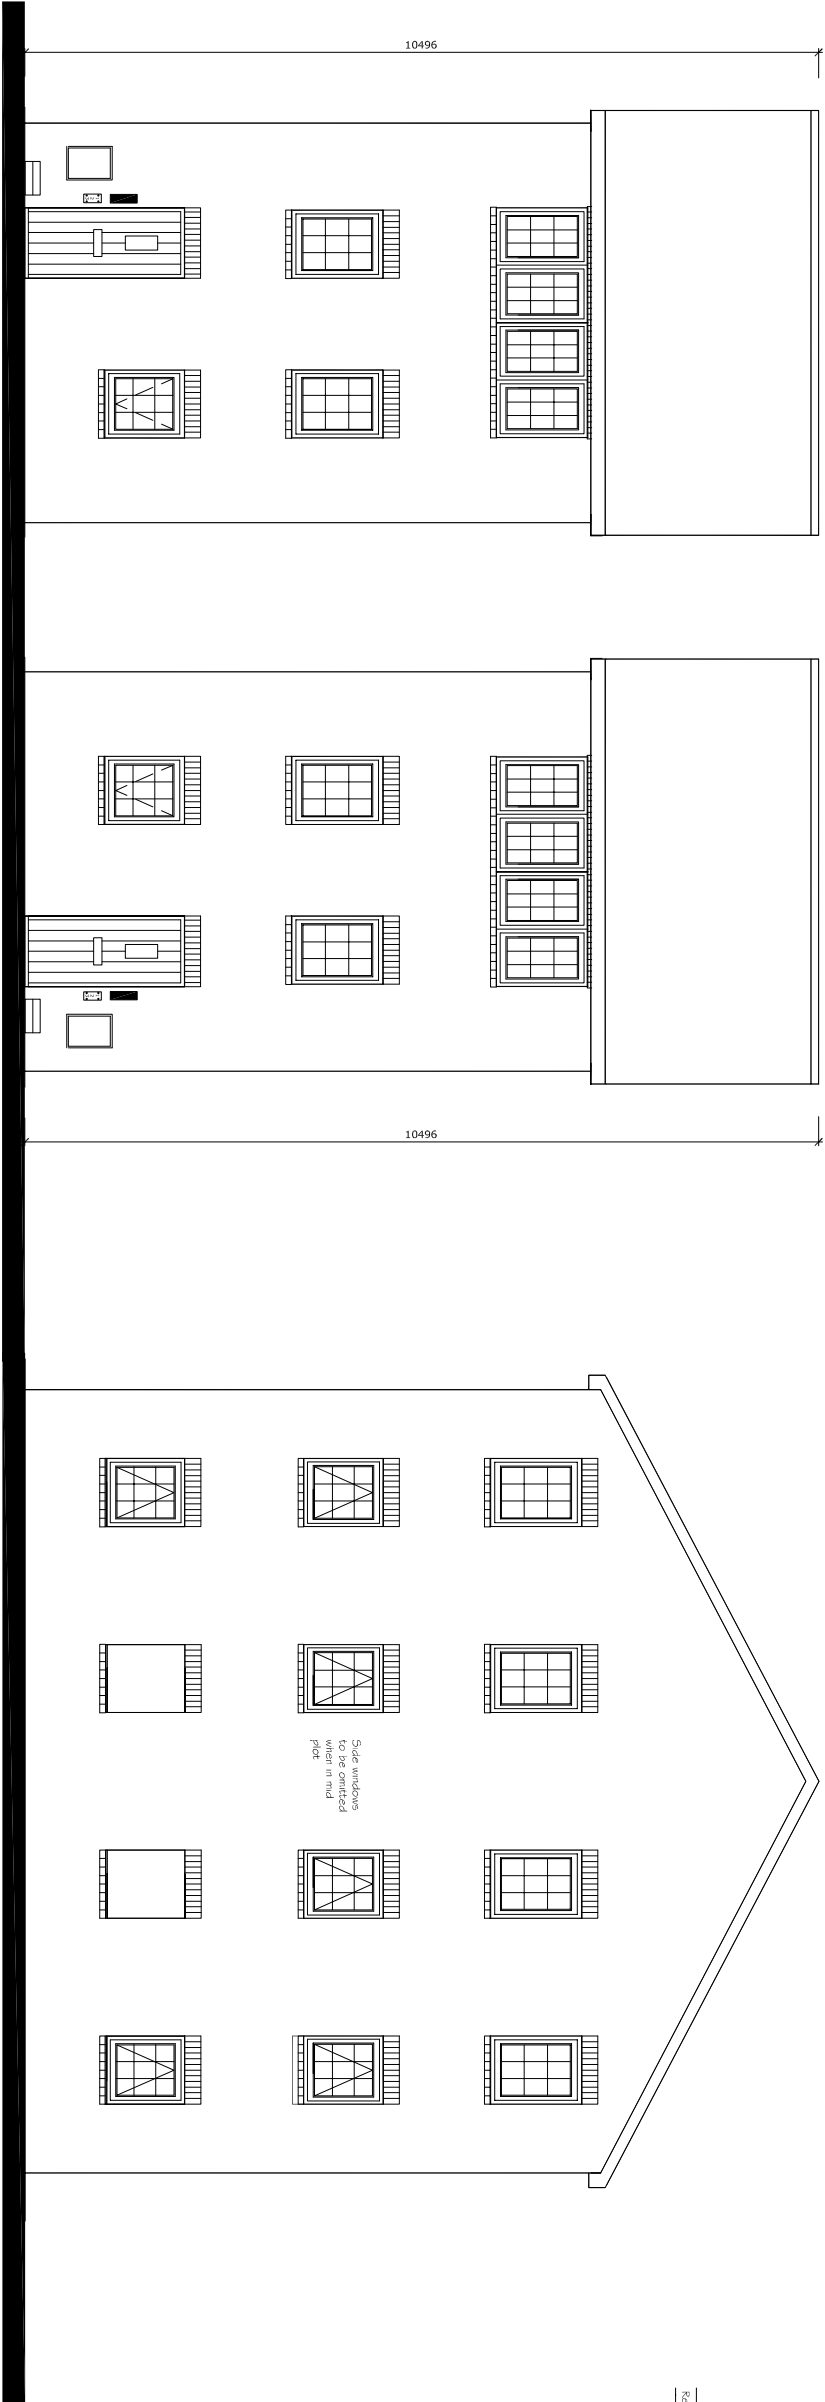

All work to be carried out in accordance with the requirements of the Building Regulations and the Building Control Regulations (Design and Management) Regulations currently in force.
Do not scale from this drawing. Architect to be notified of any discrepancies. Verify relevant dimensions on site before commencing work or preparing shop drawings. This drawing is copyright.

Rev	Date	Action
-----	------	--------





14/15

Front Elevation

Rear Elevation

Side Elevation

The Dublin

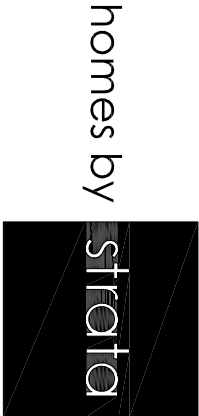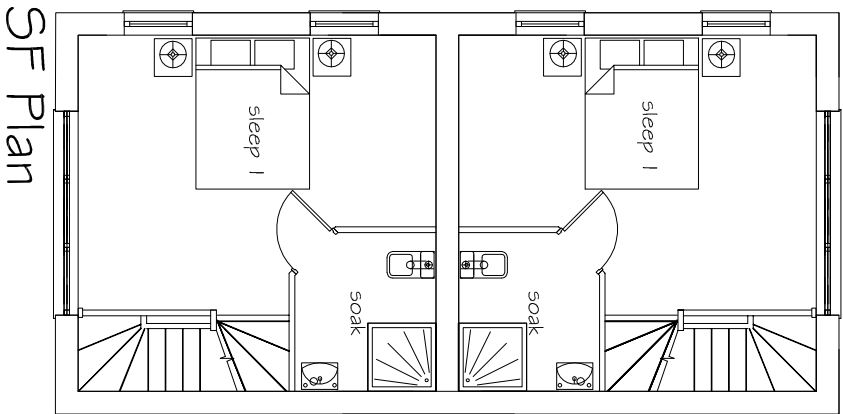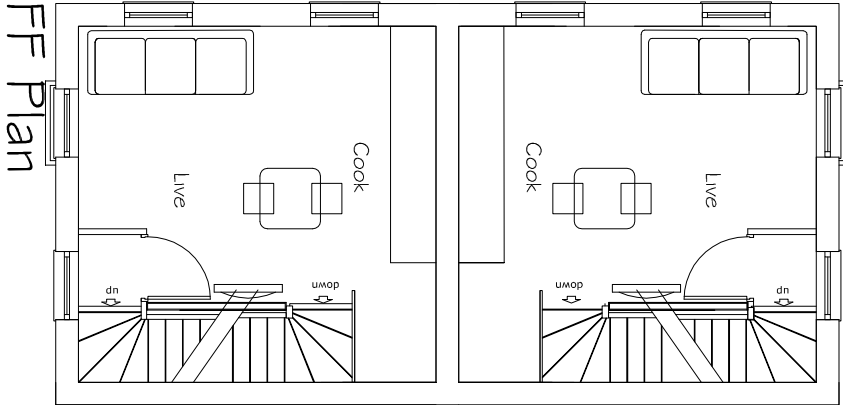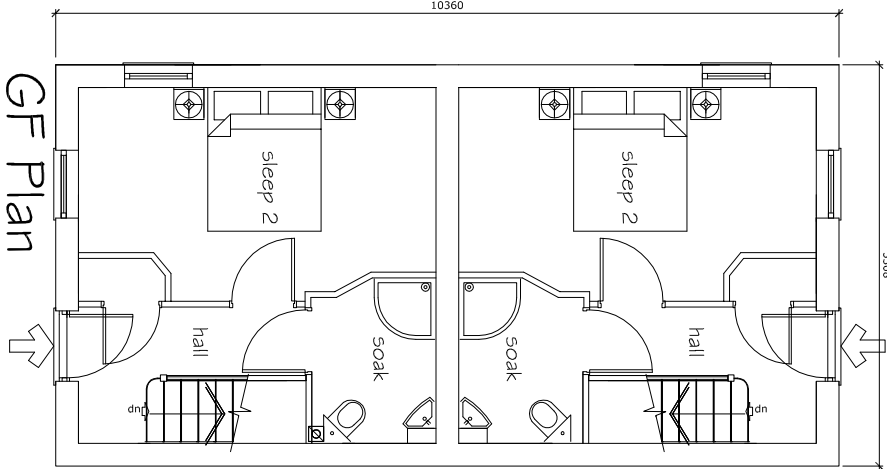

strata homes limited quoy point lakeside dorchester DN4 5PL
T 01302 308508 F 01302 308501 www.homesbystrata.co.uk

scale: 1:100 | drawn by: | date: 04.12.09

Project: Burntwood Road
Grimethorpe

Drawing: Dublin

Drawing Number	HH/GE/116	Revision
----------------	-----------	----------

/