



Drawing No.	Rev No.
MDC001 -001	

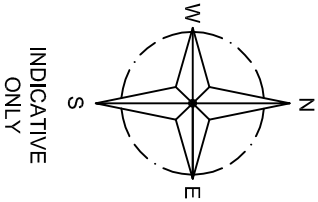

LOCATION PLAN
SCALE 1:1250 AT A3

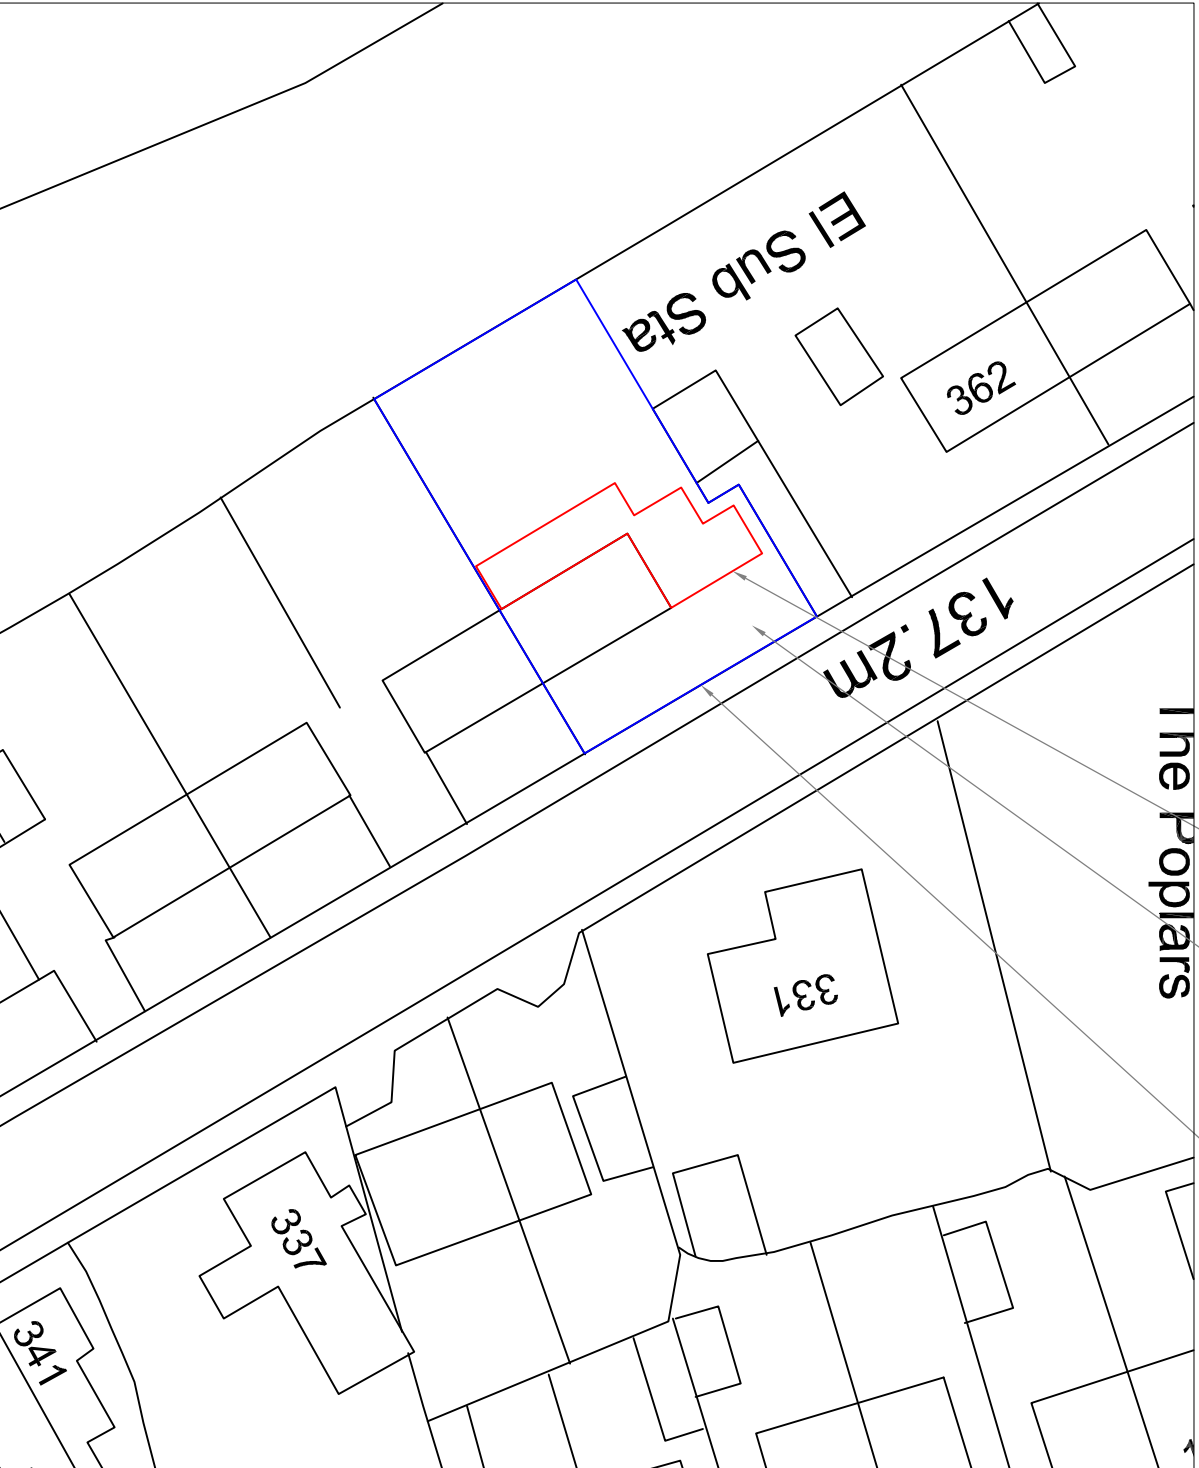

SITE PLAN
SCALE 1:500 AT A3

DO NOT SCALE: Contractor to check all dimensions and report any omissions or errors

NOTES

Rev	Description	By	CHK	App	Date
-----	-------------	----	-----	-----	------

JRB DESIGNS LTD
1 Saville Road
Cudworth
Barnsley
S72 8LT
Tel: 01226 383542
Fax: 01226 380078
Mob: 07970 541192
Email: jrb@jrbdesigns.co.uk
This drawing is copyright. © Jrbdesigns Ltd.

Client **MR D CHAMBERS**

Drawing Title **SITE PLANS**

Address **364 HIGHAM COMMON ROAD
HIGHAM
BARNSELEY
S75 1PG**

Project Title: **PROPOSED TWO STOREY REAR
& SINGLE SIDE EXTENSION**

Purpose of Issue:

PLANNING

Drawing Status **FIRST ISSUE**

Scale at A3 AS SHOWN	Drawn By JRB	Date 16/05/2012
Checked By DC	Date 16/05/2012	Approved By DC
Project No. MDC001	Drawing No. 001	Revision -

APPROVAL ☒ INFORMATION ☐ TENDER ☐ CONTRACT ☐ CONSTRUCTION ☐