


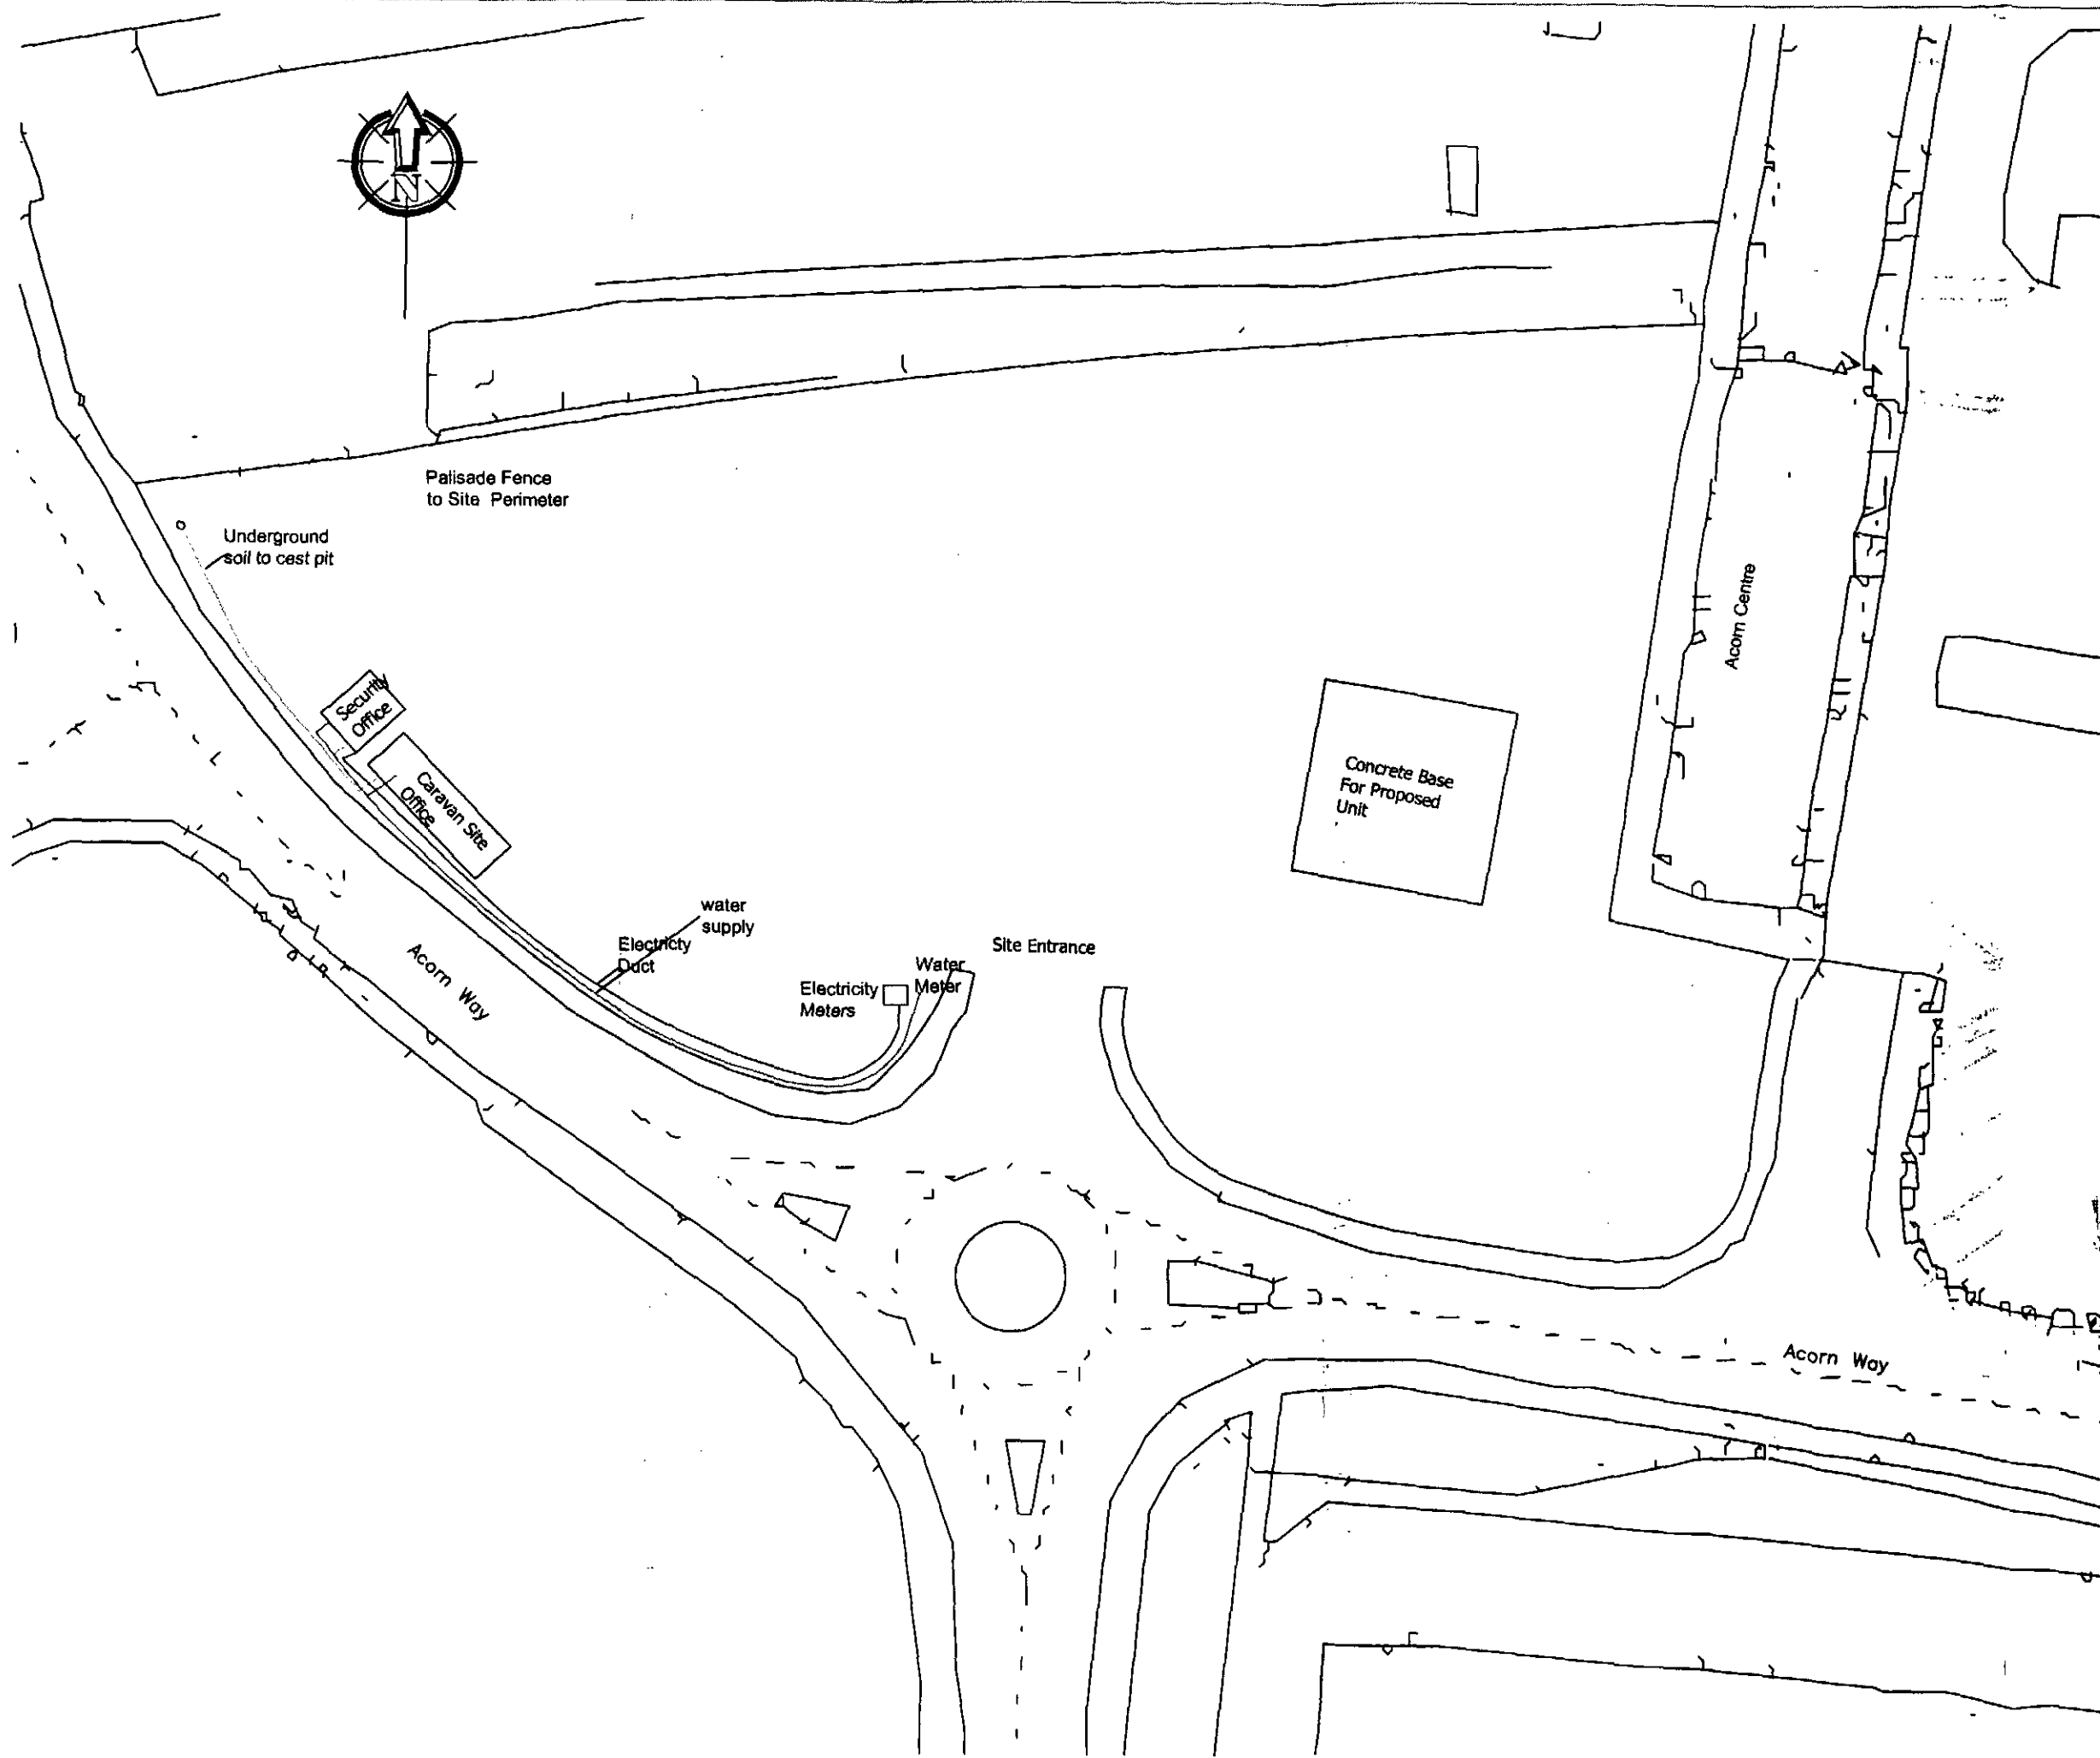

General Notes

Rev Description By Init Date
FOR-APPROVAL

Client
J-MCQUEEN

Project/Site Location
**UNIT-1
ACORN-WAY
GRIMETHORPE
BARNSELY**


Drawing Title
**SITE
LAYOUT
PLAN**

Scale **500**
1:100 Date **21-02-2011** Drawn By **GS** Checked **CHECKED**


NEC
Electrical & Building
SERVICES

52 MICHALES ESTATE, GRIMETHORPE
SOUTH YORKSHIRE S72 7DH
TEL: 01226 712894 FAX: 01226 712894
E-Mail: nec@topmail.co.uk
Website: www.nec.uk.com


Project No. **JM001** Drawing No. **DWG_001** Revision **10**

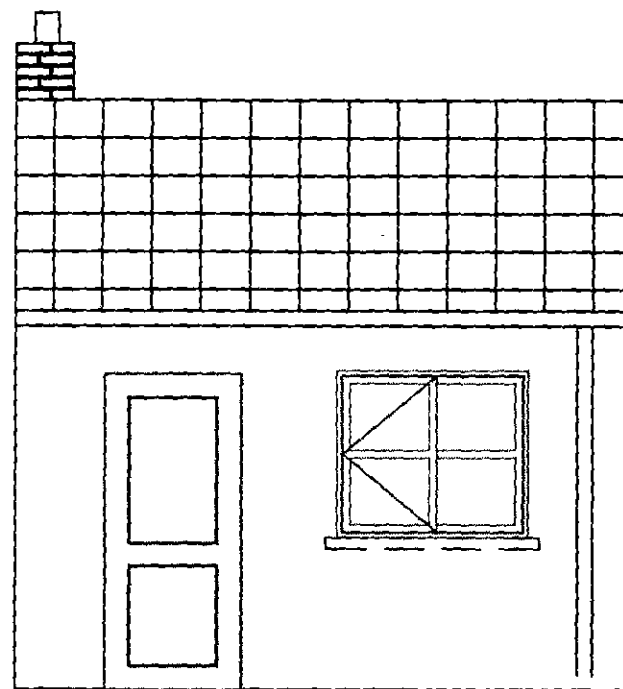


Front Elevation

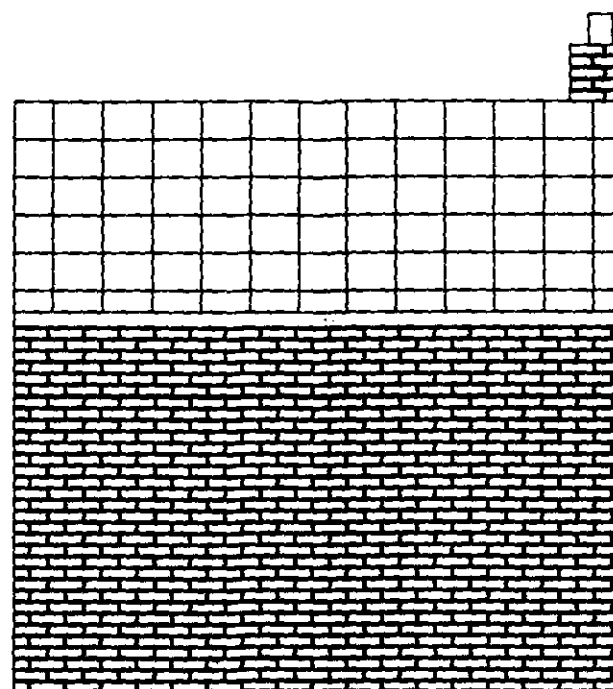

Rear Elevation

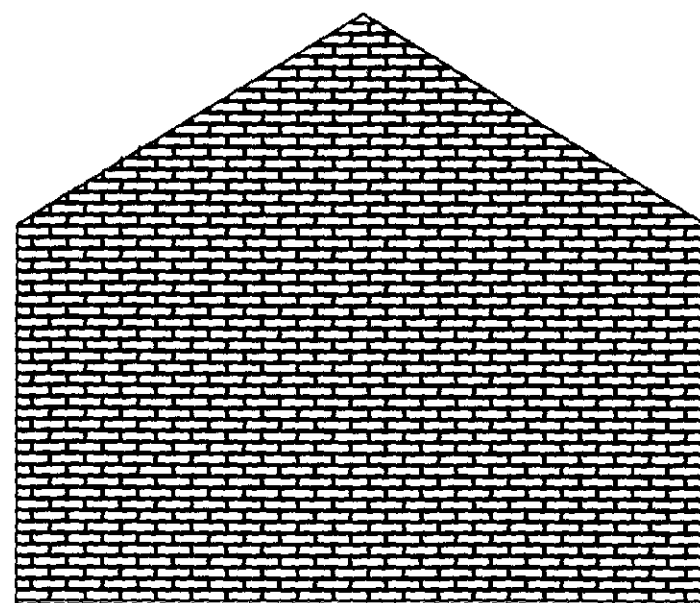


Right Side Elevation

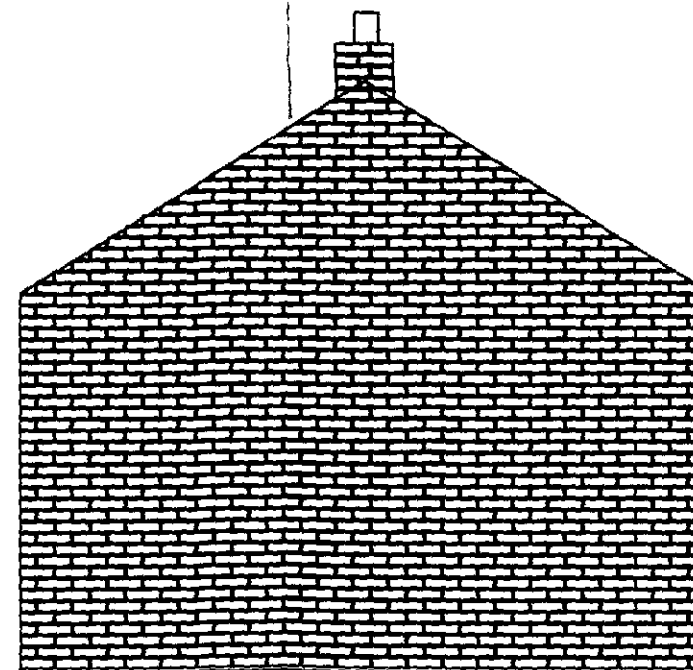

Left Side Elevation

Rev	Description	By	Init	Date
FOR-APPROVAL				
Client: J-MCQUEEN				
Project/Site Location: UNIT-1 ACORN-WAY GRIMETHORPE BARNSELY				
Drawing Title: SECURITY-MESS ELEVATION PLAN				
Scale: 1:100	Date: 21-02-2011	Drawn By: GS	Checked: CHECK	
NEC Electrical & Building SERVICES				
52 MICHALES ESTATE, GRIMETHORPE SOUTH YORKSHIRE S72 7DH TEL: 01226 712894 FAX: 01226 712894 E-Mail: nec@topmail.co.uk Website: www.nec.uk.com				
Project No. JM001	Drawing No. DWG_002	Revis		

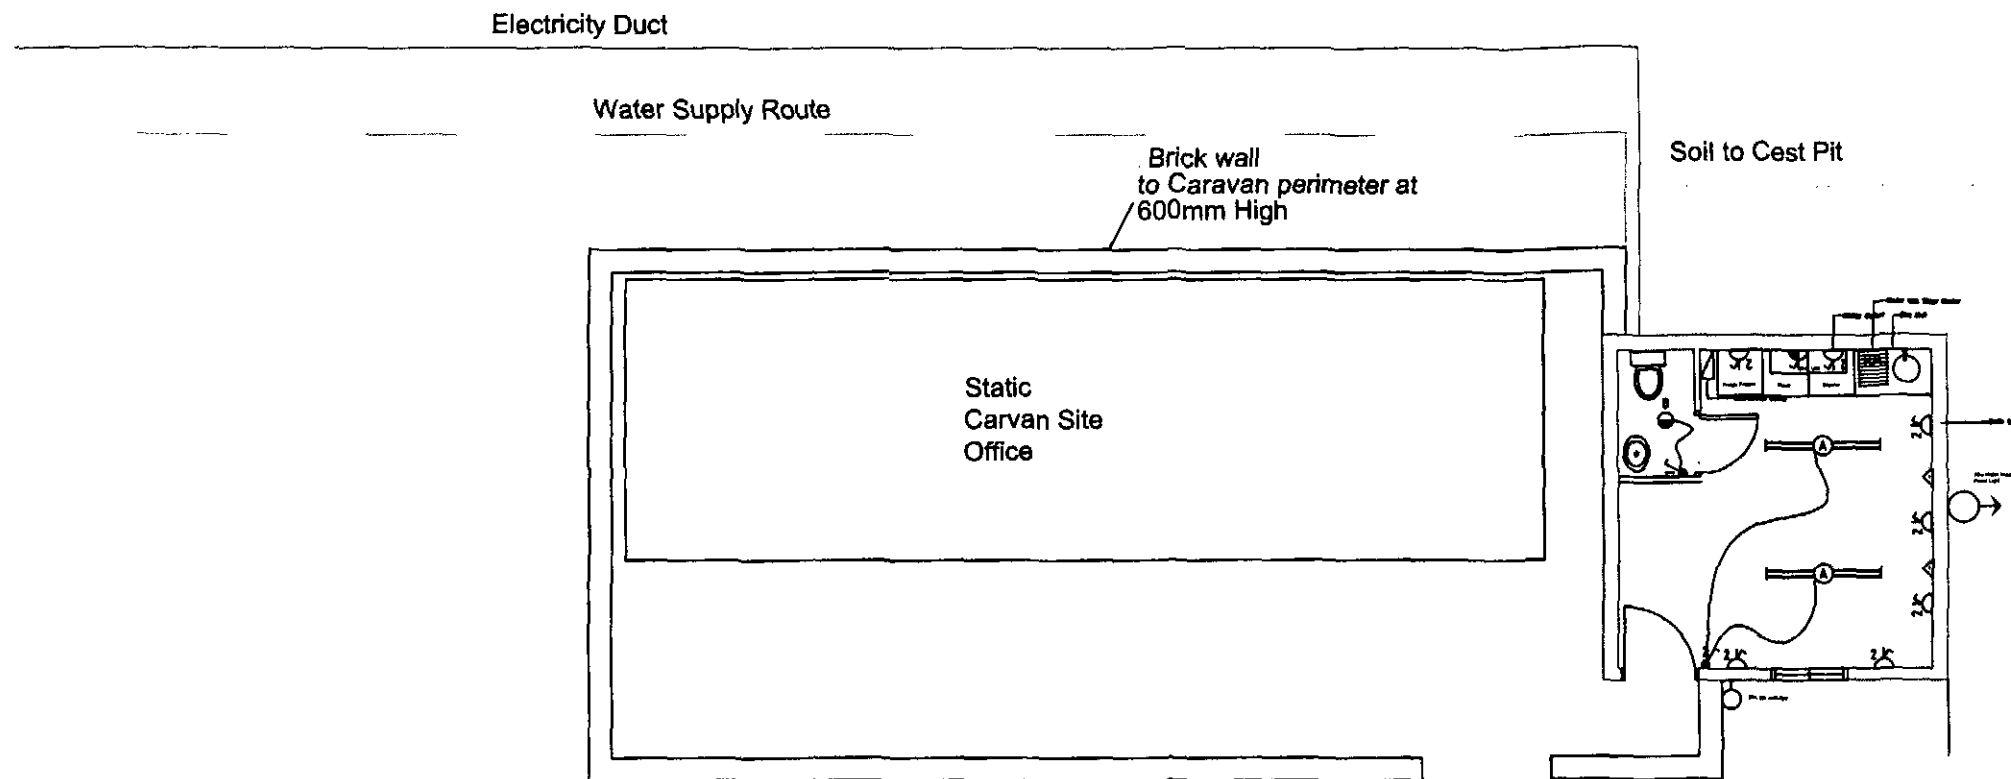

General Notes

Rev	Description	By	Init	Date
-----	-------------	----	------	------

FOR-APPROVAL

Client **J-MCQUEEN**

Project/Site Location
**UNIT-1
 ACORN-WAY
 GRIMETHORPE
 BARNSELY**


Drawing Title
**SECURITY-MESS
 FLOOR
 PLAN**

Scale	Date	Drawn By	Checked
1:100	21-02-2011	GS	CHECKED


NEC
 Electrical & Building
 SERVICES

52 MICHALES ESTATE, GRIMETHORPE
 SOUTH YORKSHIRE S72 7DH
 TEL: 01226 712894 FAX: 01226 712894
 E-Mail: nec@topmail.co.uk
 Website: www.nec.uk.com


Project No.	Drawing No.	Revision
JM001	DWG_003	0

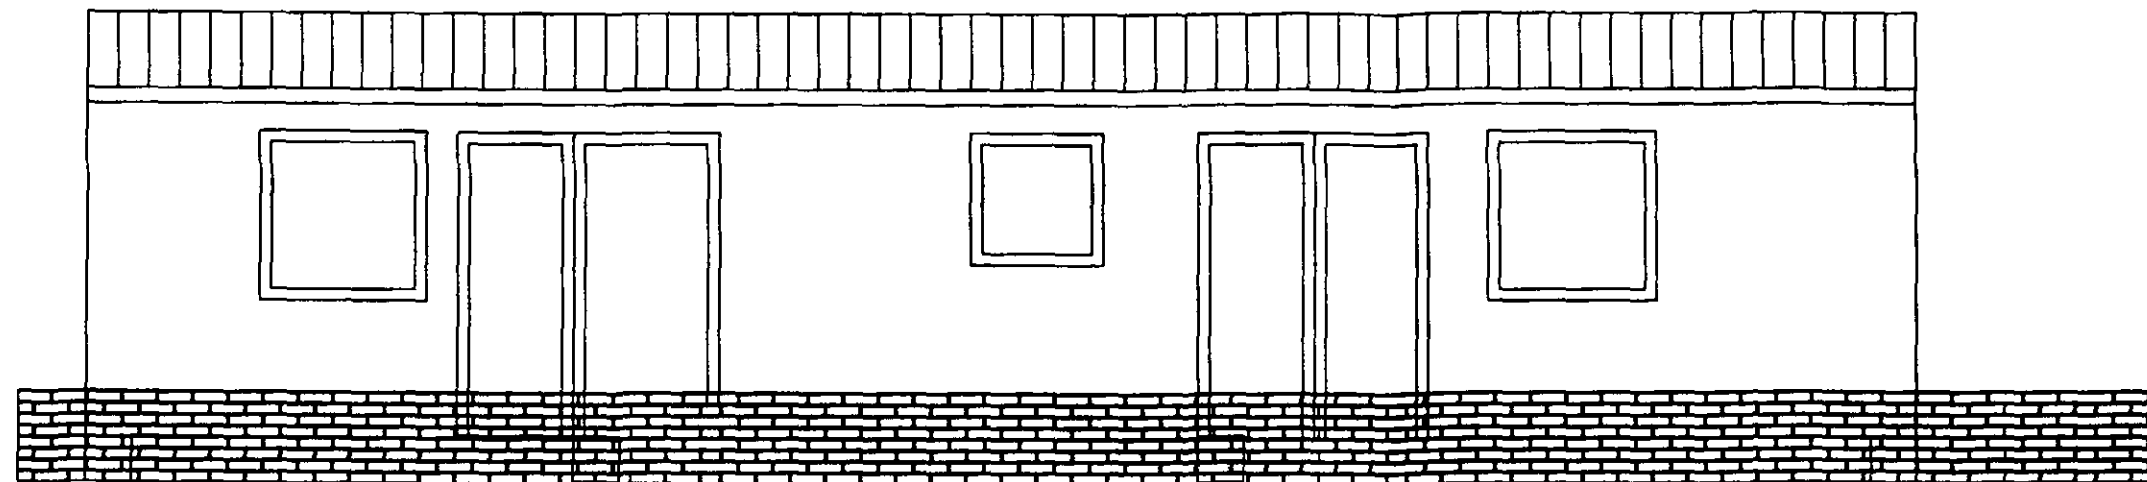


Caravan site Office
Front Elevation

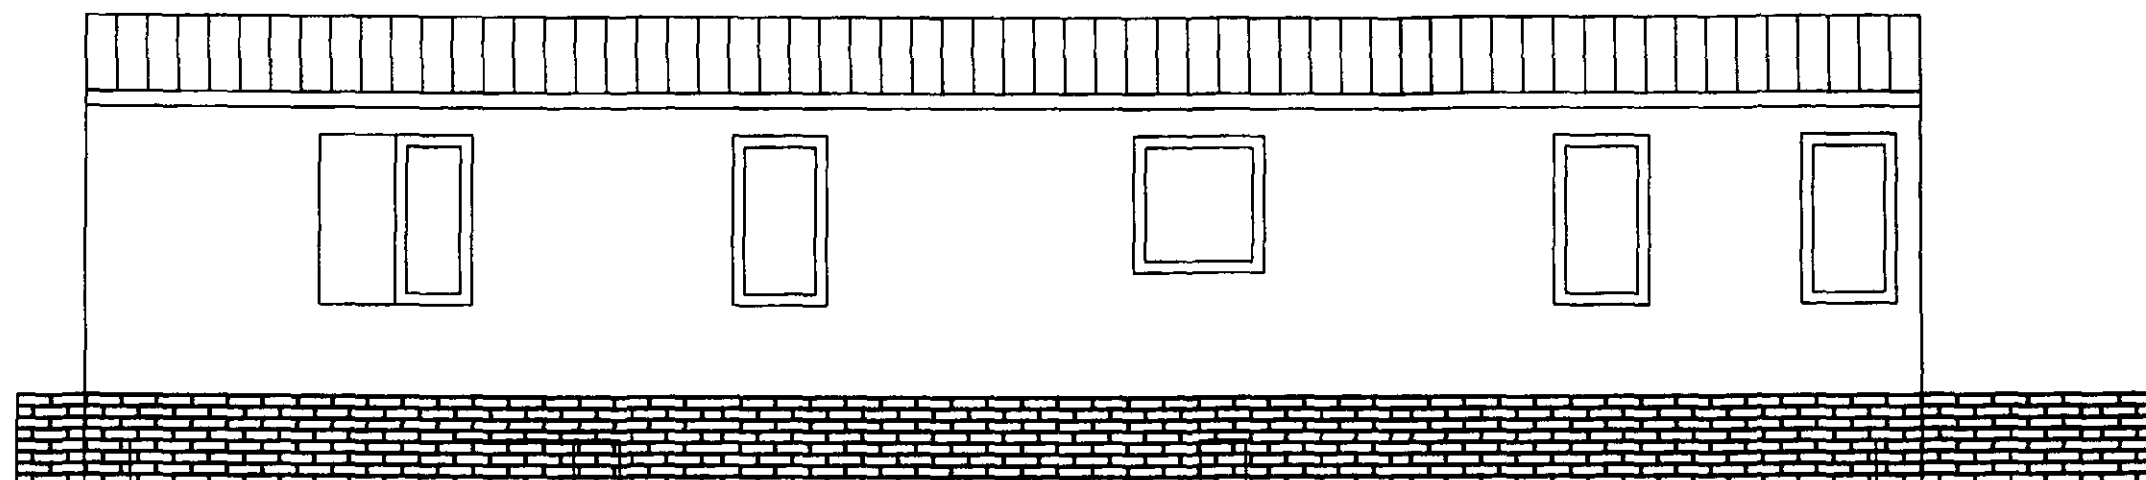

Caravan site Office
Rear Elevation

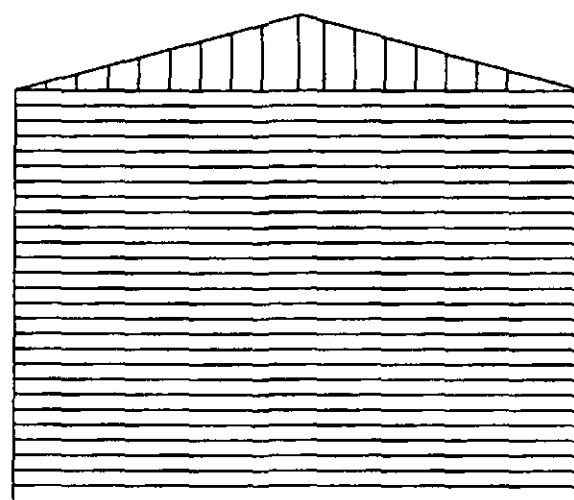

Caravan site Office
Right Side Elevation

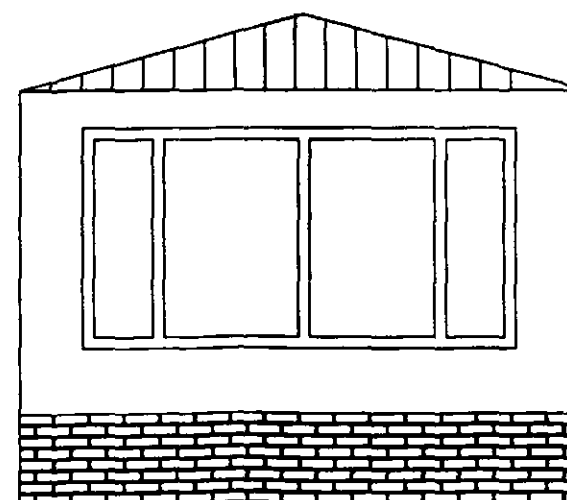

Caravan site Office
Left Side Elevation

General Notes

Rev	Description	By	Init	Date
-----	-------------	----	------	------

FOR-APPROVAL

Client
J-MCQUEEN

Project/Site Location
UNIT-1
ACORN-WAY
GRIMETHORPE
BARNSELY

Drawing Title
SITE-OFFICE
ELEVATION
PLAN

Scale	Date	Drawn By	Checked
1:50	21-02-2011	GS	CHECKED

NEC
Electrical & Building
SERVICES

52 MICHALES ESTATE, GRIMETHORPE
SOUTH YORKSHIRE S72 7DH
TEL: 01226 712894 FAX: 01226 712894
E-Mail: nec@topmail.co.uk
Website: www.nec.uk.com

Project No.	Drawing No.	Revision
JM001	DWG_004	0