


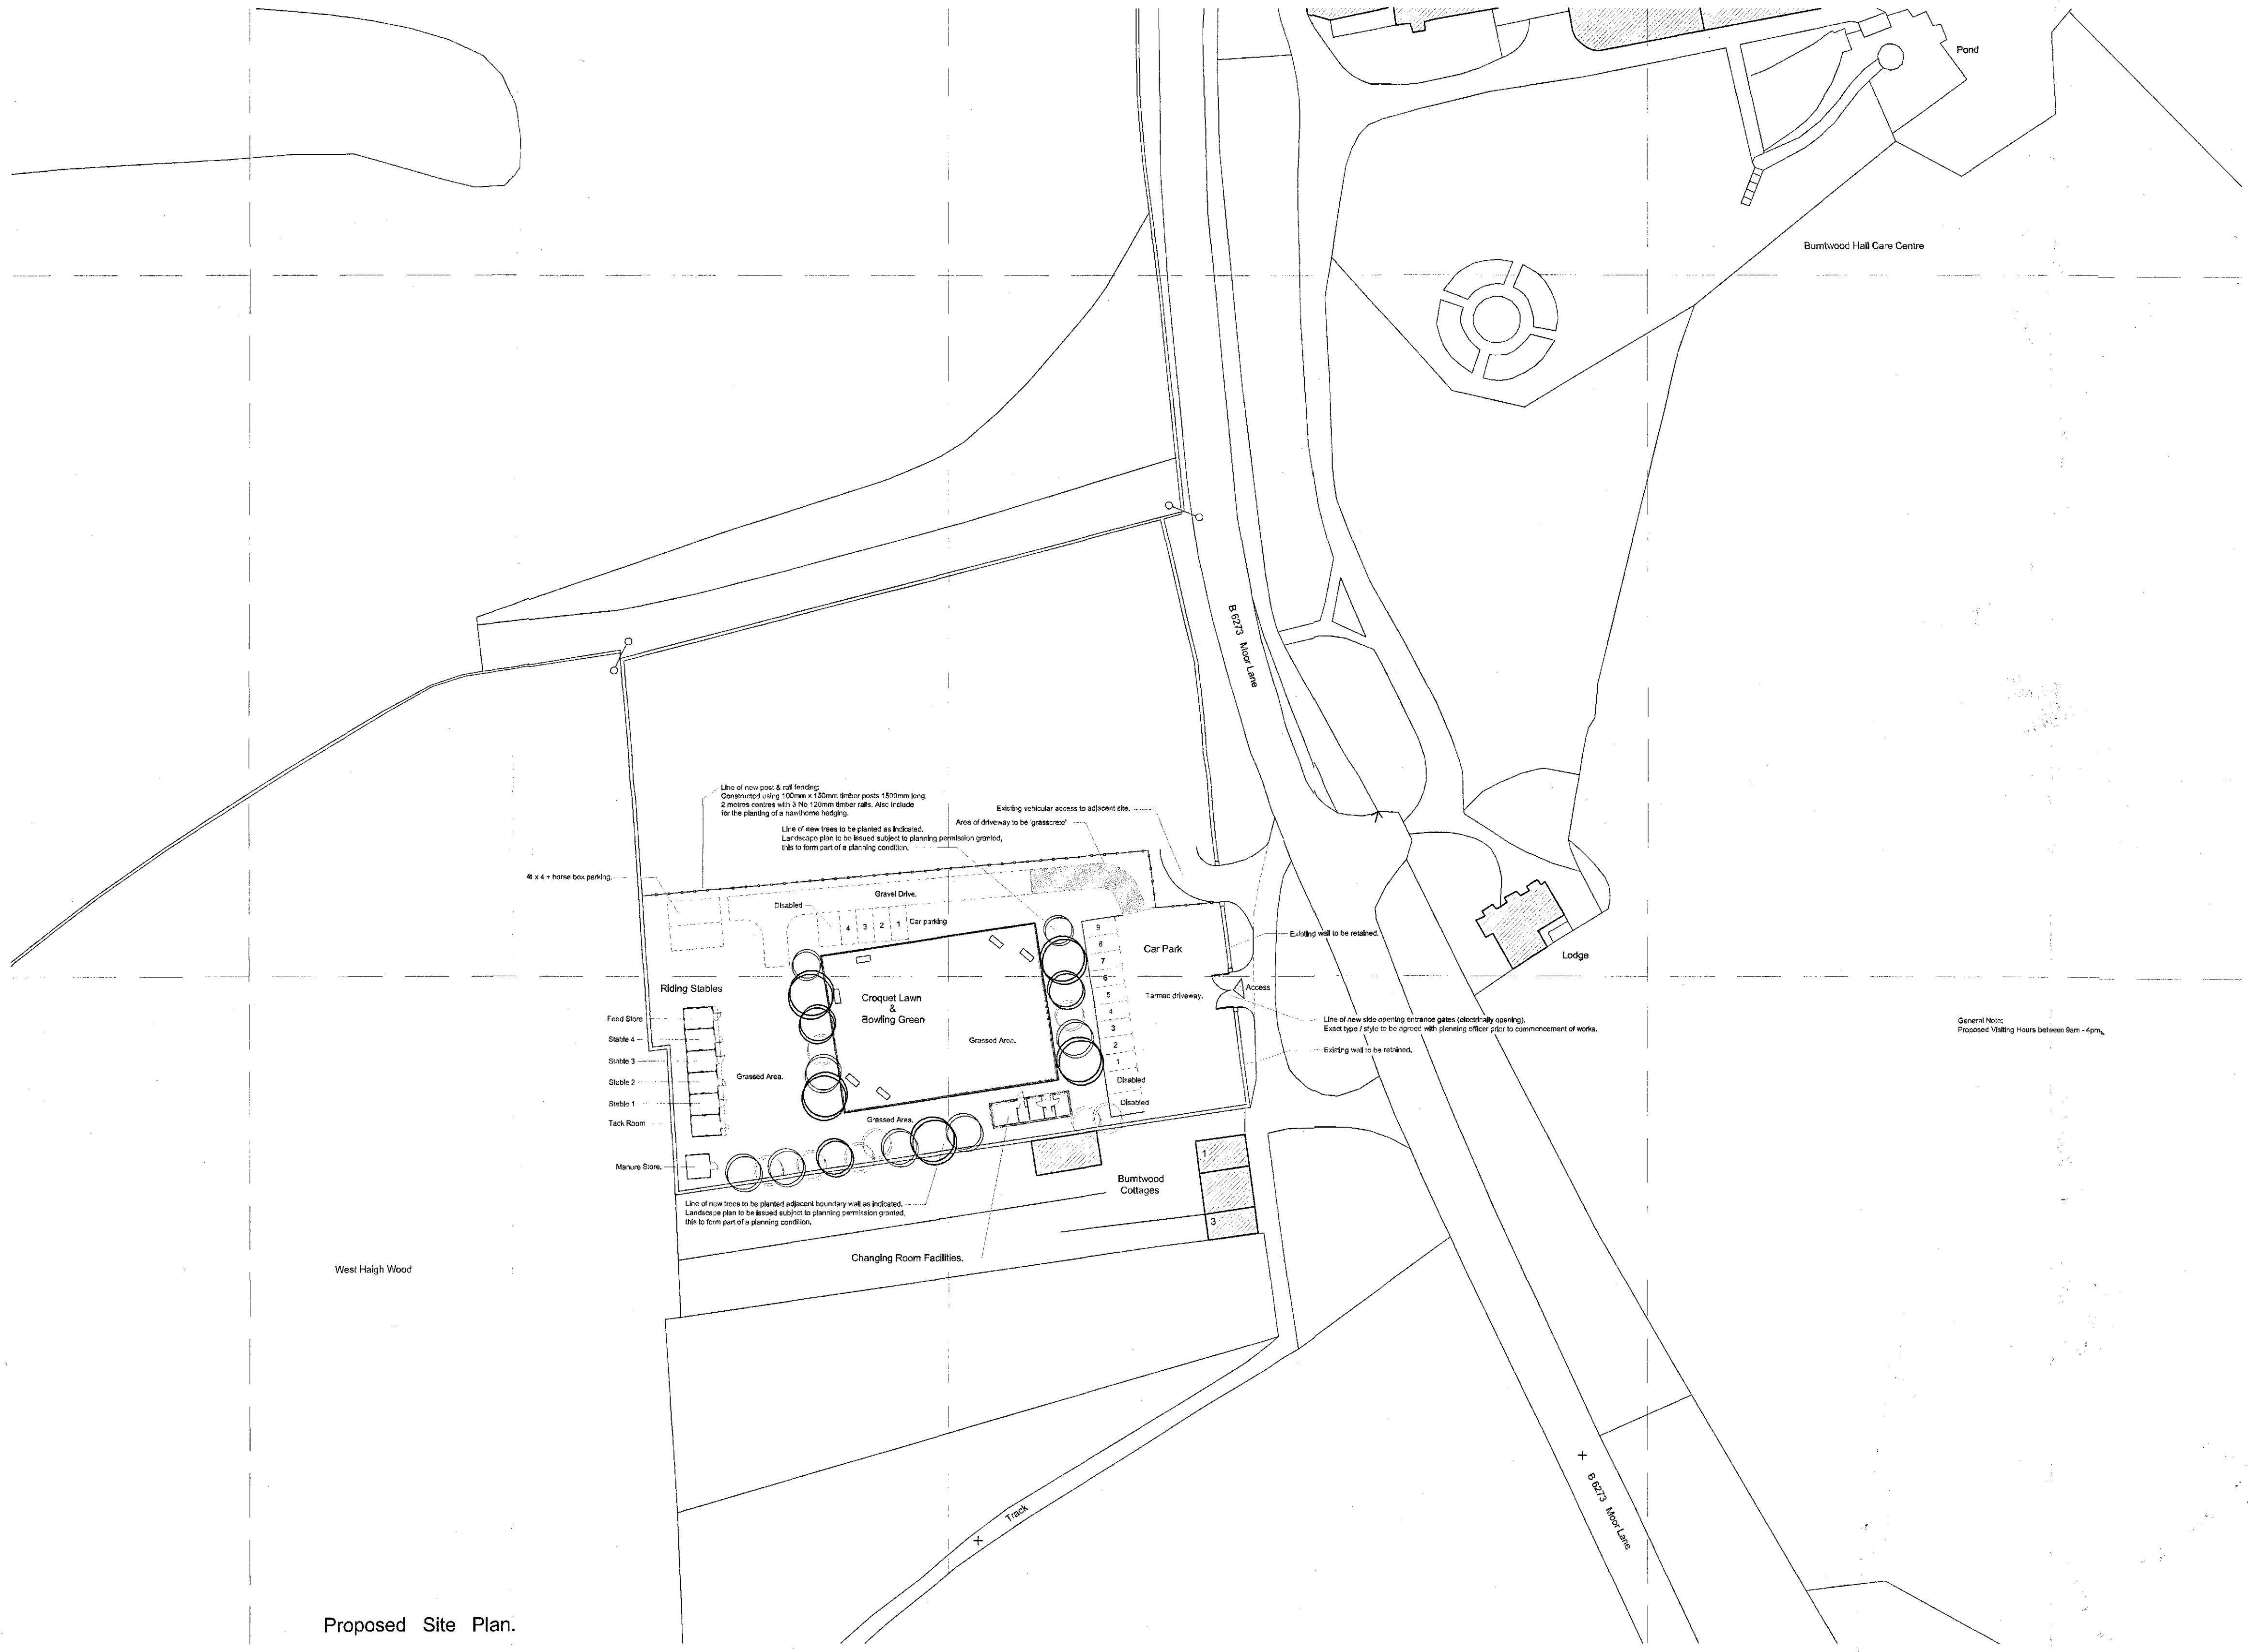

Proposed Site Plan.

All dimensions and levels to be checked on site by contractor prior to commencing work. Do not scale from drawing. Notify Architect immediately of any discrepancies or amendments. COPYRIGHT.	
NOTES	

REVISIONS		
REV.	DATE	DESCRIPTION
A	05/11/12	Preliminary Issue.
B	16/01/13	Drawing Updated For Planning.
C	21/01/13	Drawing Updated For Planning.
D	04/05/13	Drawing Updated For Planning.


PROJECT	
Proposed Changing Room, Putting Green and Stables on Land Adjacent to Burntwood Cottages, Southmoor Road, Brierley, Barnsley S72 9HD.	
DRAWING TITLE	
Proposed Site Plan.	
CLIENT	
Mr Rook.	
DATE	
November 2012	
SCALE	
1 : 500.	
Job No.	DWG No.
Rook	2
REVISION	
D	

DMSC
CORPORATE MAIL ROOM
08 JUL 2013
Received by: _____


All dimensions and levels to be checked on site by contractor prior to commencing work. Do not scale from drawing. Notify Architect immediately of any discrepancies or amendments.

COPYRIGHT

NOTES

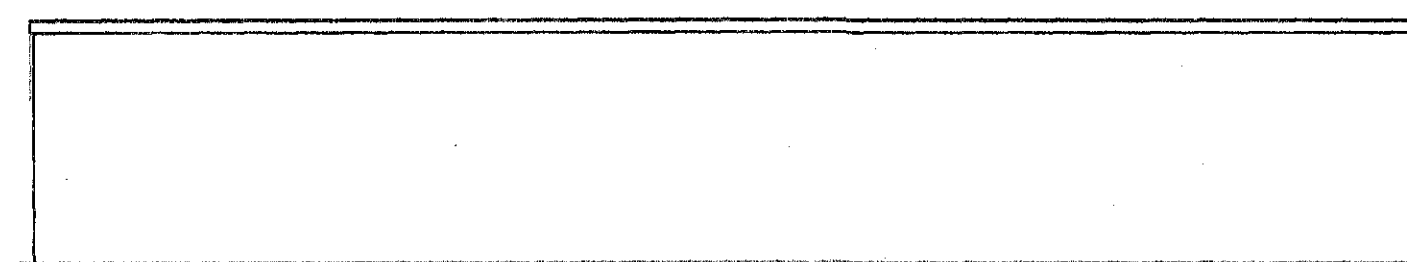


Proposed West Elevation.

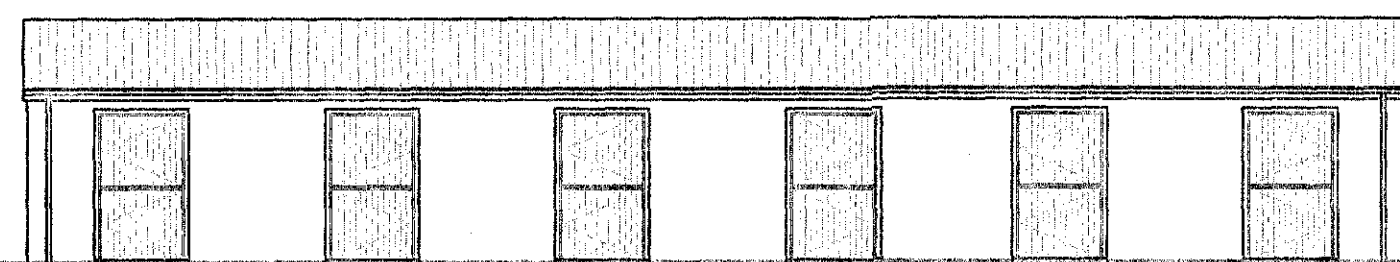

Proposed East Elevation.




Proposed South Elevation.


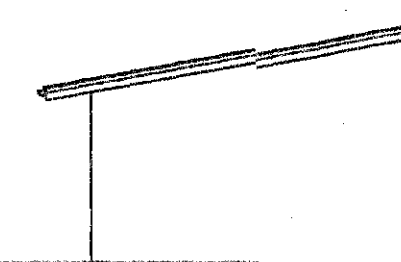


Proposed North Elevation.


Riding Stables

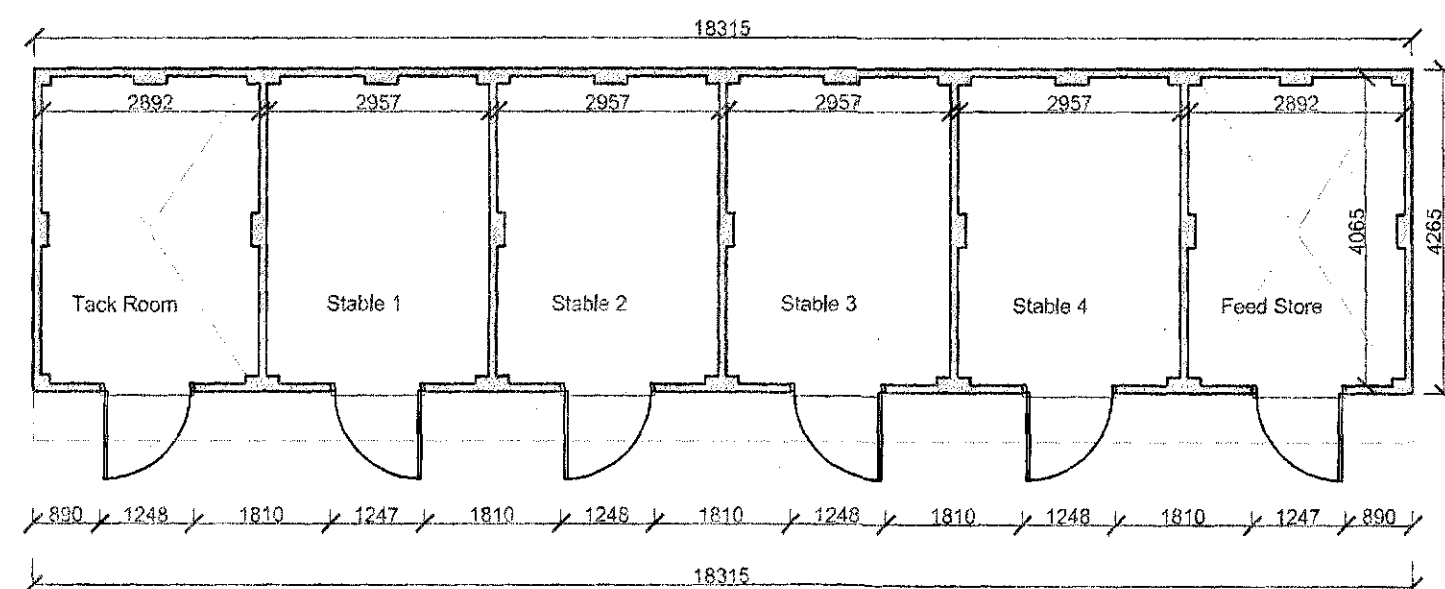


Proposed Ground Floor Plan.

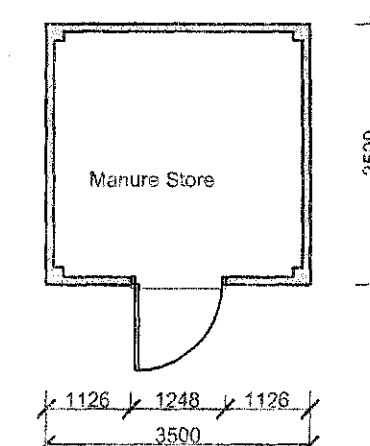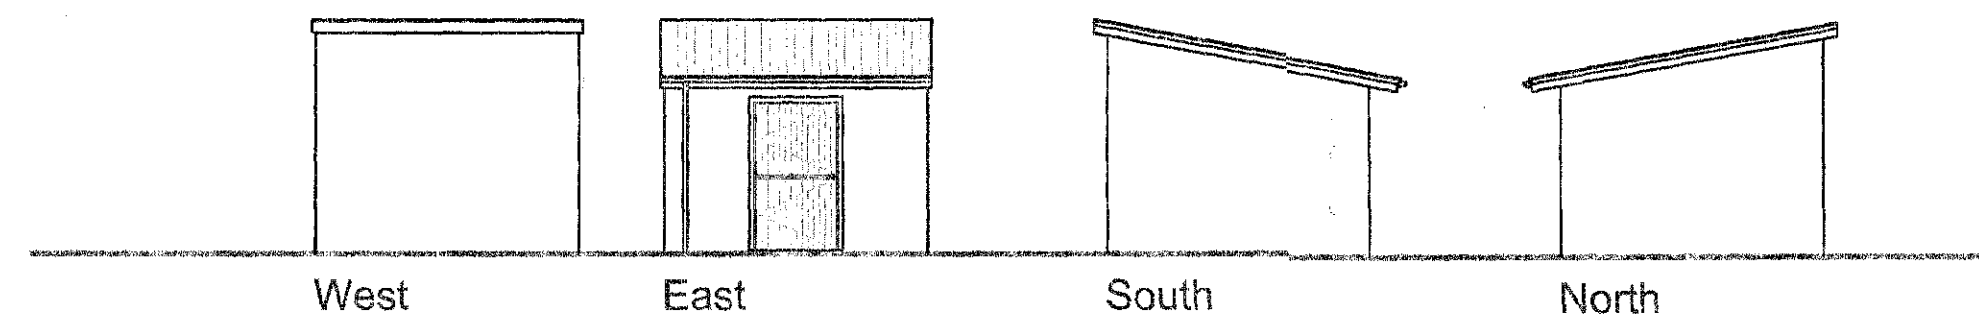


Manure Store

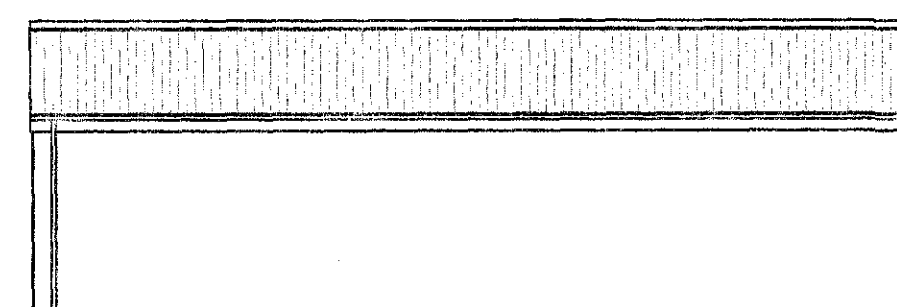


Proposed South Elevation.

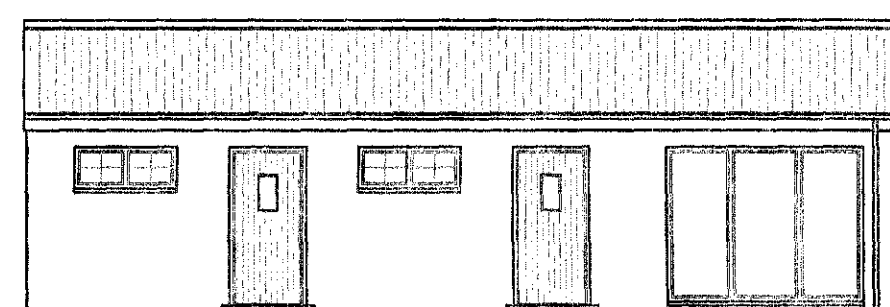

Proposed North Elevation.

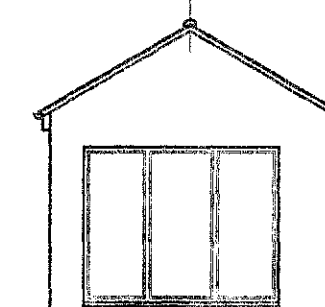


Proposed West Elevation.

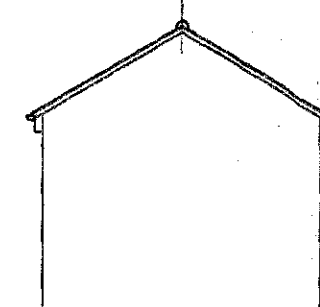

Proposed East Elevation.

Changing Room Facilities.

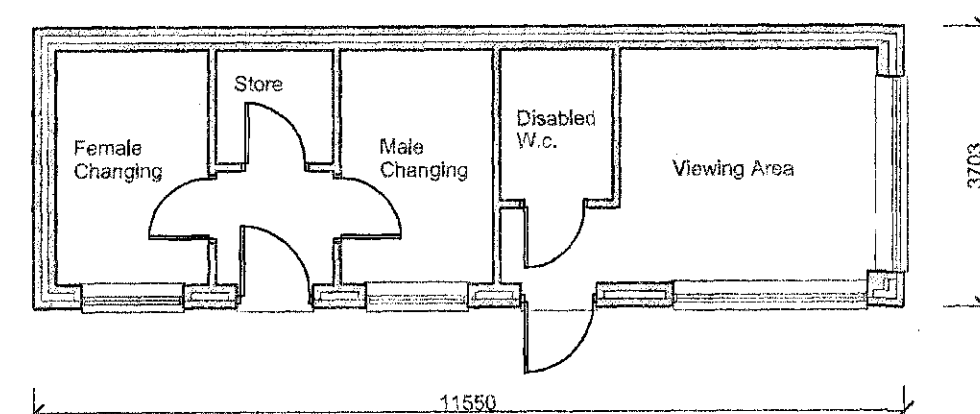

Proposed Ground Floor Plan.

REVISIONS

REV.	DATE	DESCRIPTION
A	05/11/12	Preliminary Issue.
B	16/01/13	Drawing Updated For Planning.
C	21/01/13	Drawing Updated For Planning.
D	19/04/13	Drawing Updated For Planning.

PROJECT

Proposed Changing Room, Putting Green and Stables on Land Adjacent to Burntwood Cottages, Southmoor Road, Brierley, Barnsley S72 9HD.

DRAWING TITLE

Proposed Floor Plans and Elevations.

CLIENT

Mr Rook.

DATE

November 2012

SCALE

1 : 100.

Job No.

Rook

REVISION

D

B M C
CORPORATE MAIL ROOM

08 JUL 2013

DWG No.

3