
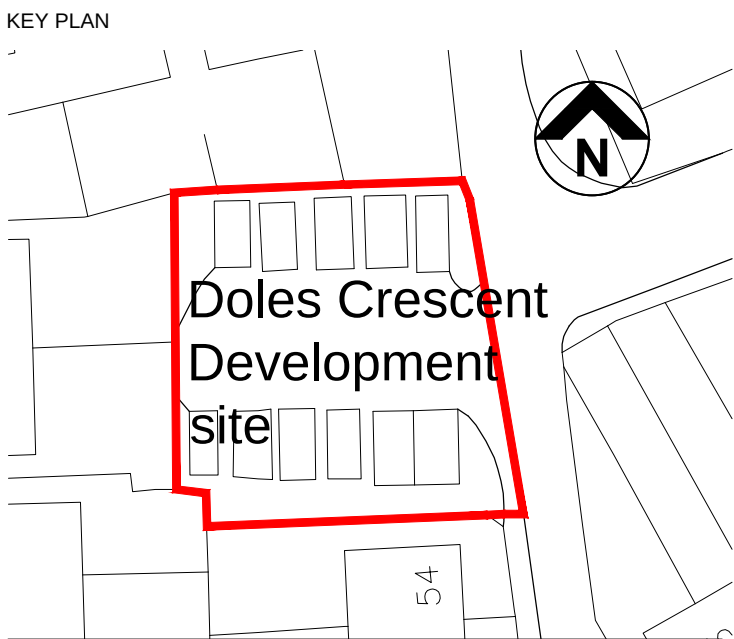
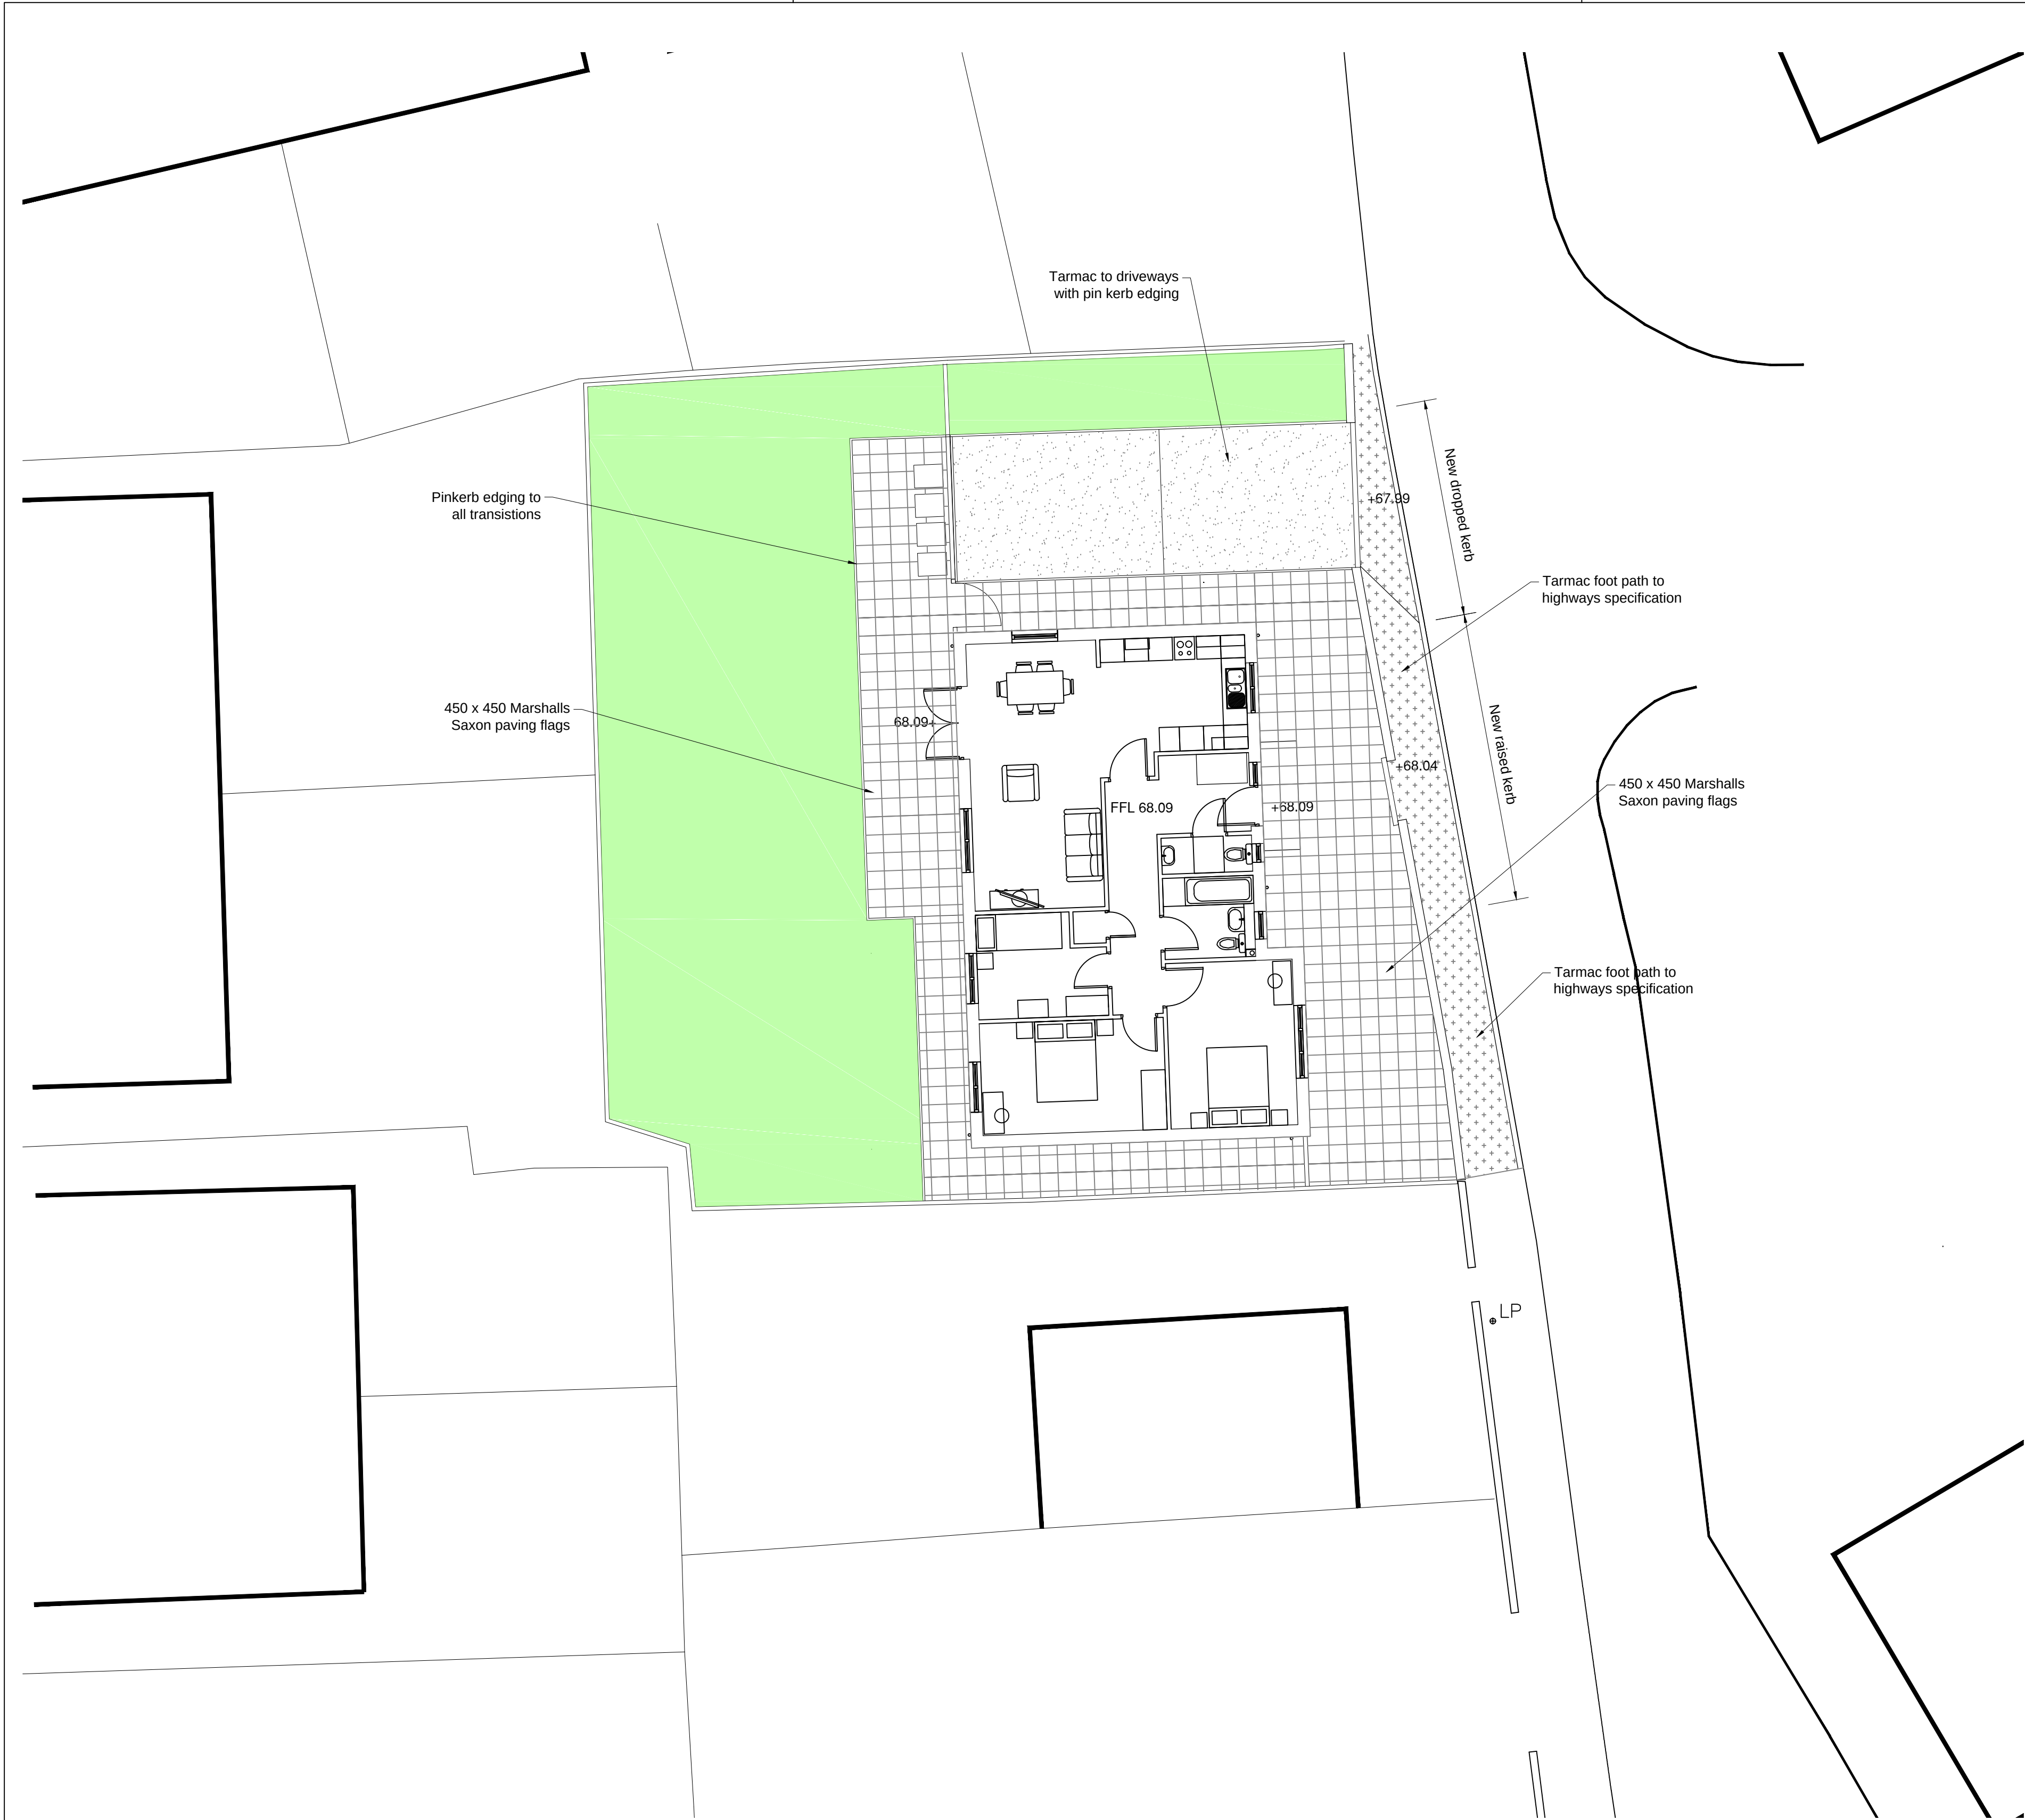
 
 


 

Notes:

-  Tarmac to driveways with concrete pin kerb edging
-  450x450x50mm Marshalls Saxon Paving slabs, colour Natural with pin kerb edging
-  Soft landscaping
-  Tarmac footpath to highways specification

01

Site Plan

1:100

THIS DRAWING IS PRODUCED FOR USE IN THIS PROJECT ONLY AND MAY NOT BE USED FOR ANY OTHER PURPOSE. NPS PROPERTY CONSULTANTS LTD ACCEPT NO LIABILITY FOR THE USE OF THIS DRAWING OTHER THAN THE PURPOSE FOR WHICH IT WAS INTENDED IN CONNECTION WITH THIS PROJECT AS RECORDED IN THE PURPOSE FOR ISSUE AND FILE STATUS CODE. THIS DRAWING MAY NOT BE REPRODUCED IN ANY FORM WITHOUT PRIOR WRITTEN AGREEMENT OF NPS PROPERTY CONSULTANTS LTD. © CROWN COPYRIGHT AND DATABASE RIGHTS 2017 ORDNANCE SURVEY LICENCE NUMBER 100022264										RESPONSIBILITY IS NOT ACCEPTED FOR OTHERS SCALING DIRECTLY FROM THIS DRAWING. DO NOT SCALE FROM THIS DRAWING. USE WRITTEN DIMENSIONS ONLY. 0m1236m 1:100 ORIGINAL SHEET SIZE A1										CLIENT Berneslai Homes TITLE Doles Crescent Site Plan - Landscaping										PROJECT Royston Bungalow Development										nps group Gateway Plaza, Sackville St, Barnsley, South Yorkshire, S70 2RD, Tel: 01226 774606, Email: barnsley@nps.co.uk web: www.nps.co.uk										SCALES 1:100										DISCIPLINE ARCHITECT										PROJECT NUMBER 17-1-1283									
FIRST ISSUE, ISSUED FOR PLANNING. P1 PH 24.10.17 BST 25.10.17																														DRAWING NUMBER NPS-DR-A-(00)-112										REV CODE P1																																							
COMMENT																														STATUS CODE S2										PURPOSE OF ISSUE PLANNING APPROVAL										DRAWN BY PHepp																													
REV DRAWN DATE CHECKED DATE APPROVED DATE	