






FRONT ELEVATION SCALE 1:100




REAR ELEVATION SCALE 1:100

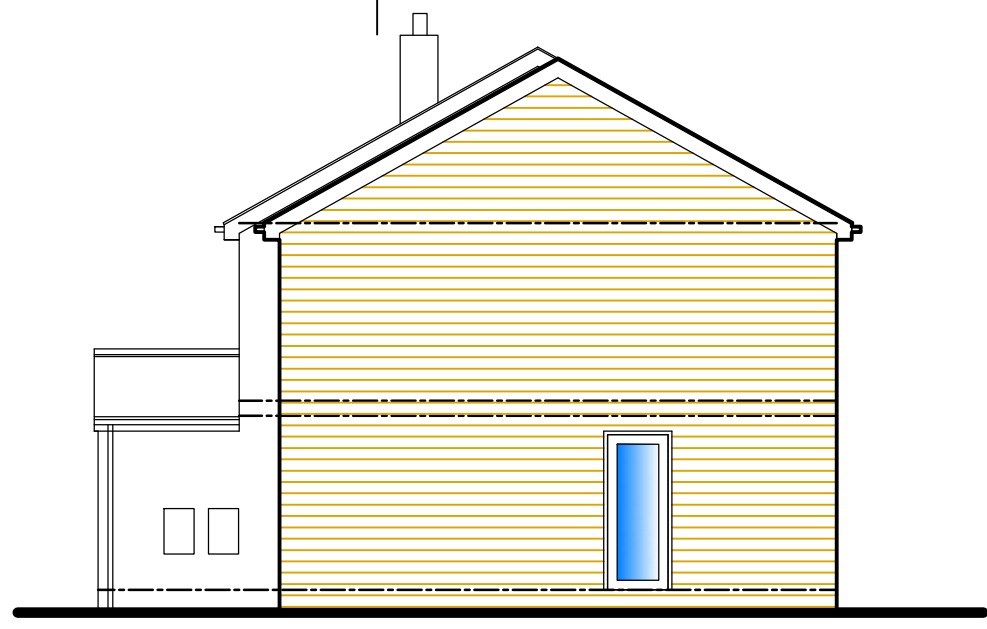


SIDE ELEVATION SCALE 1:100

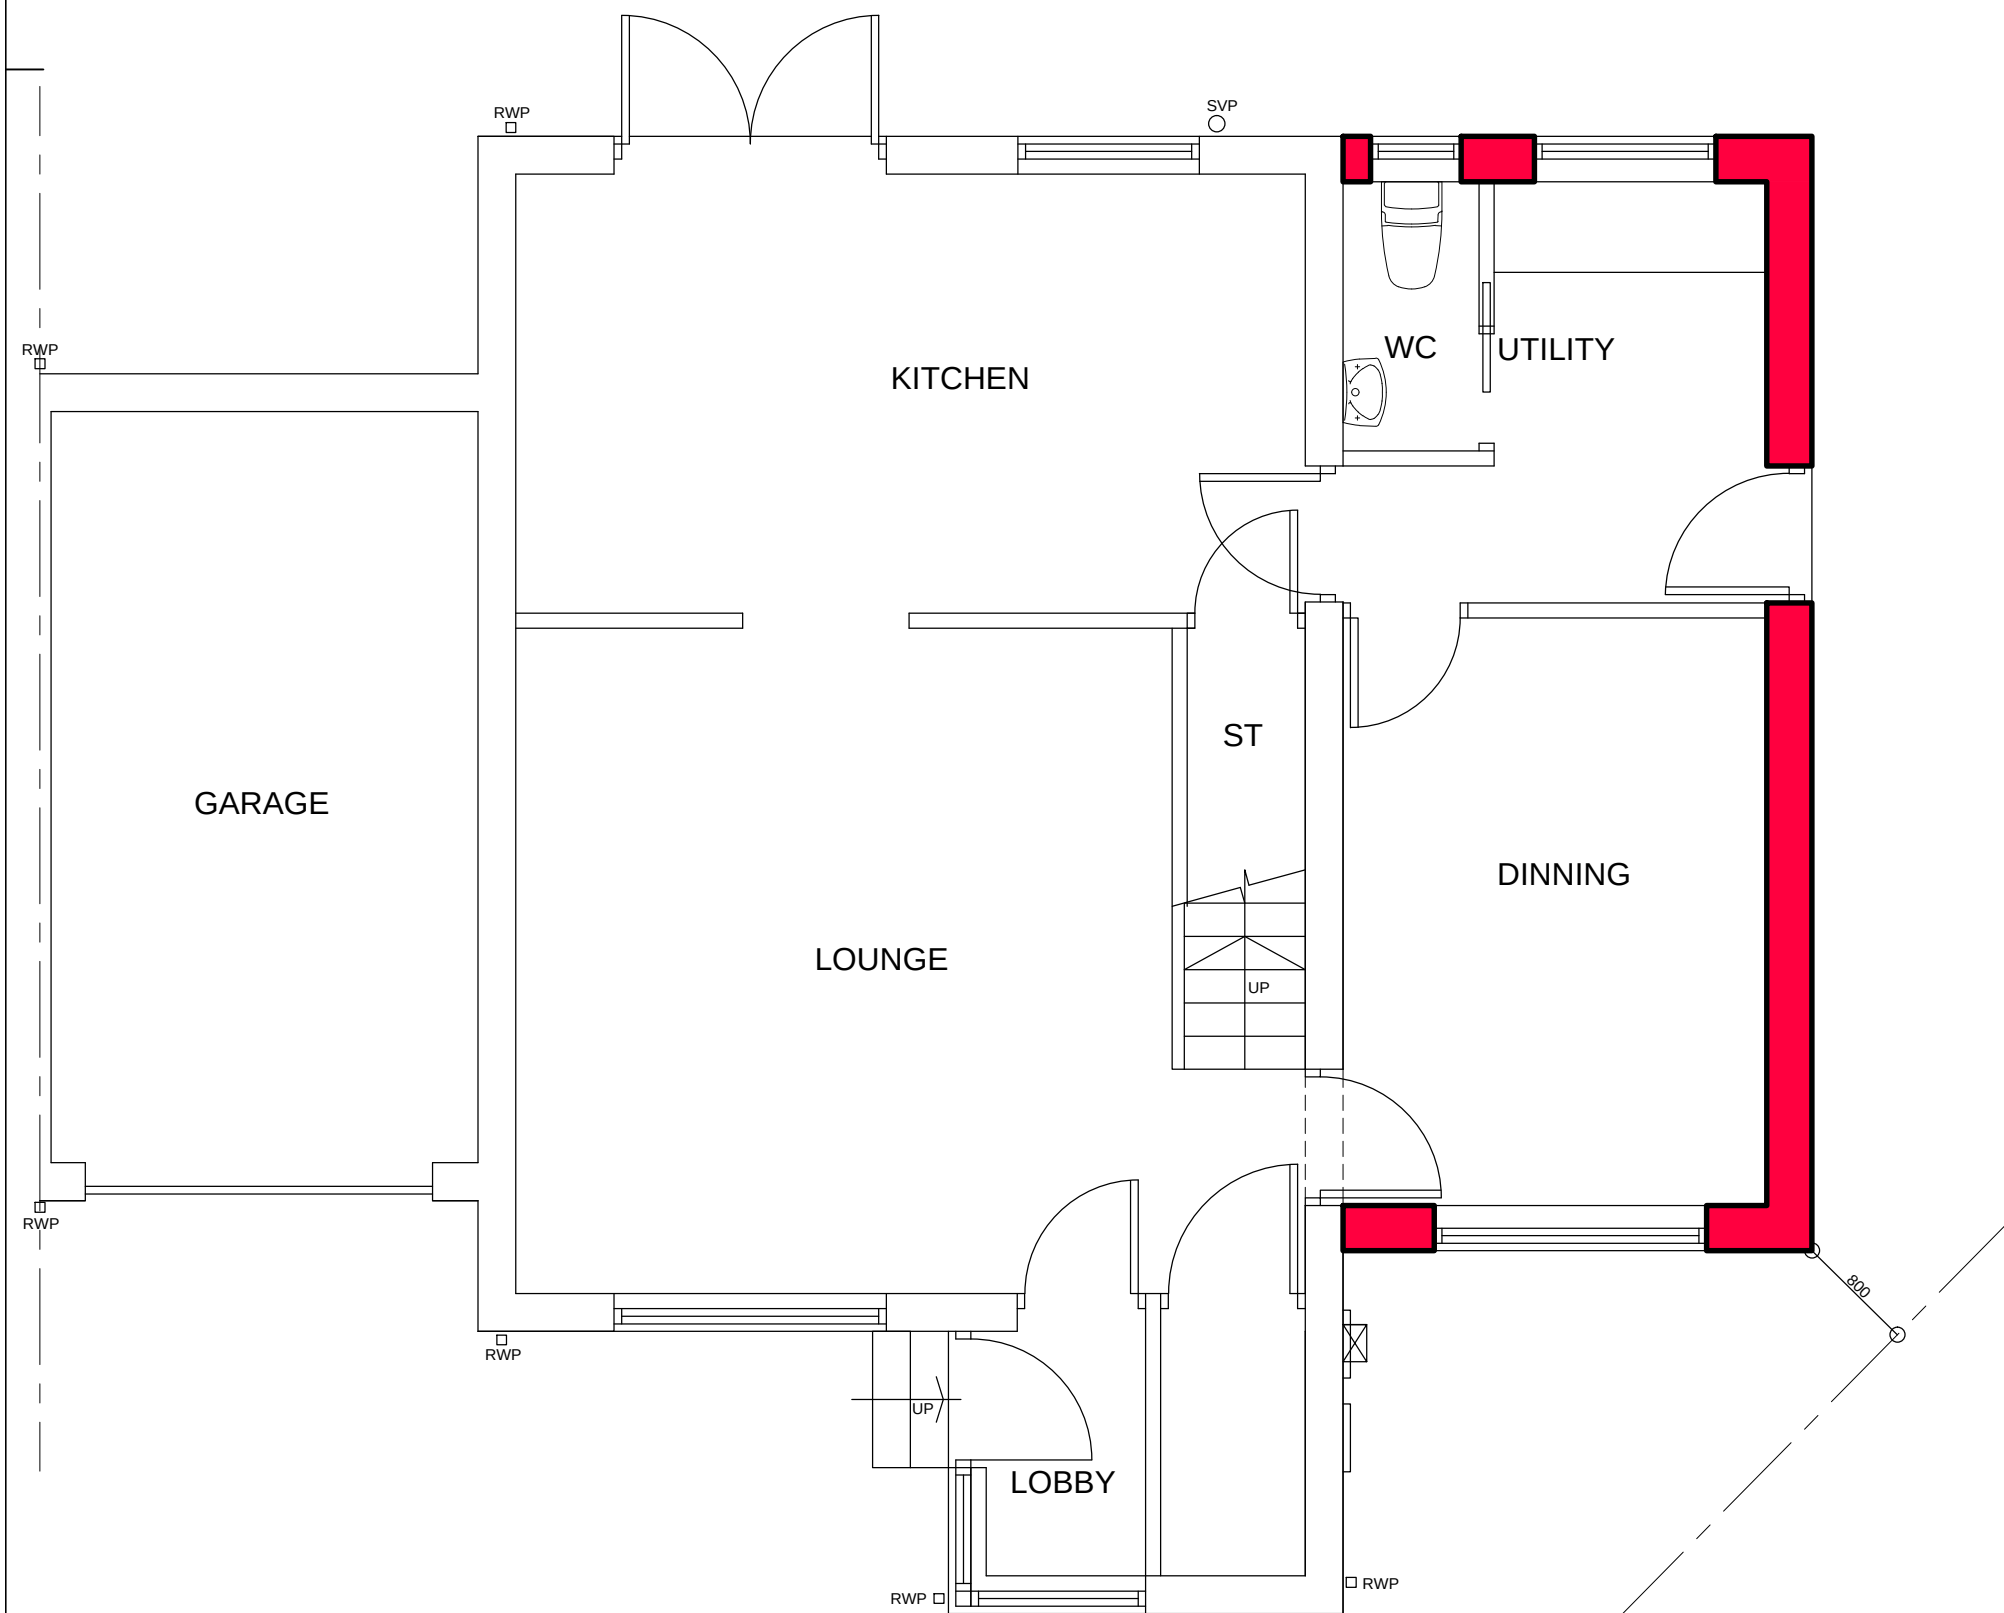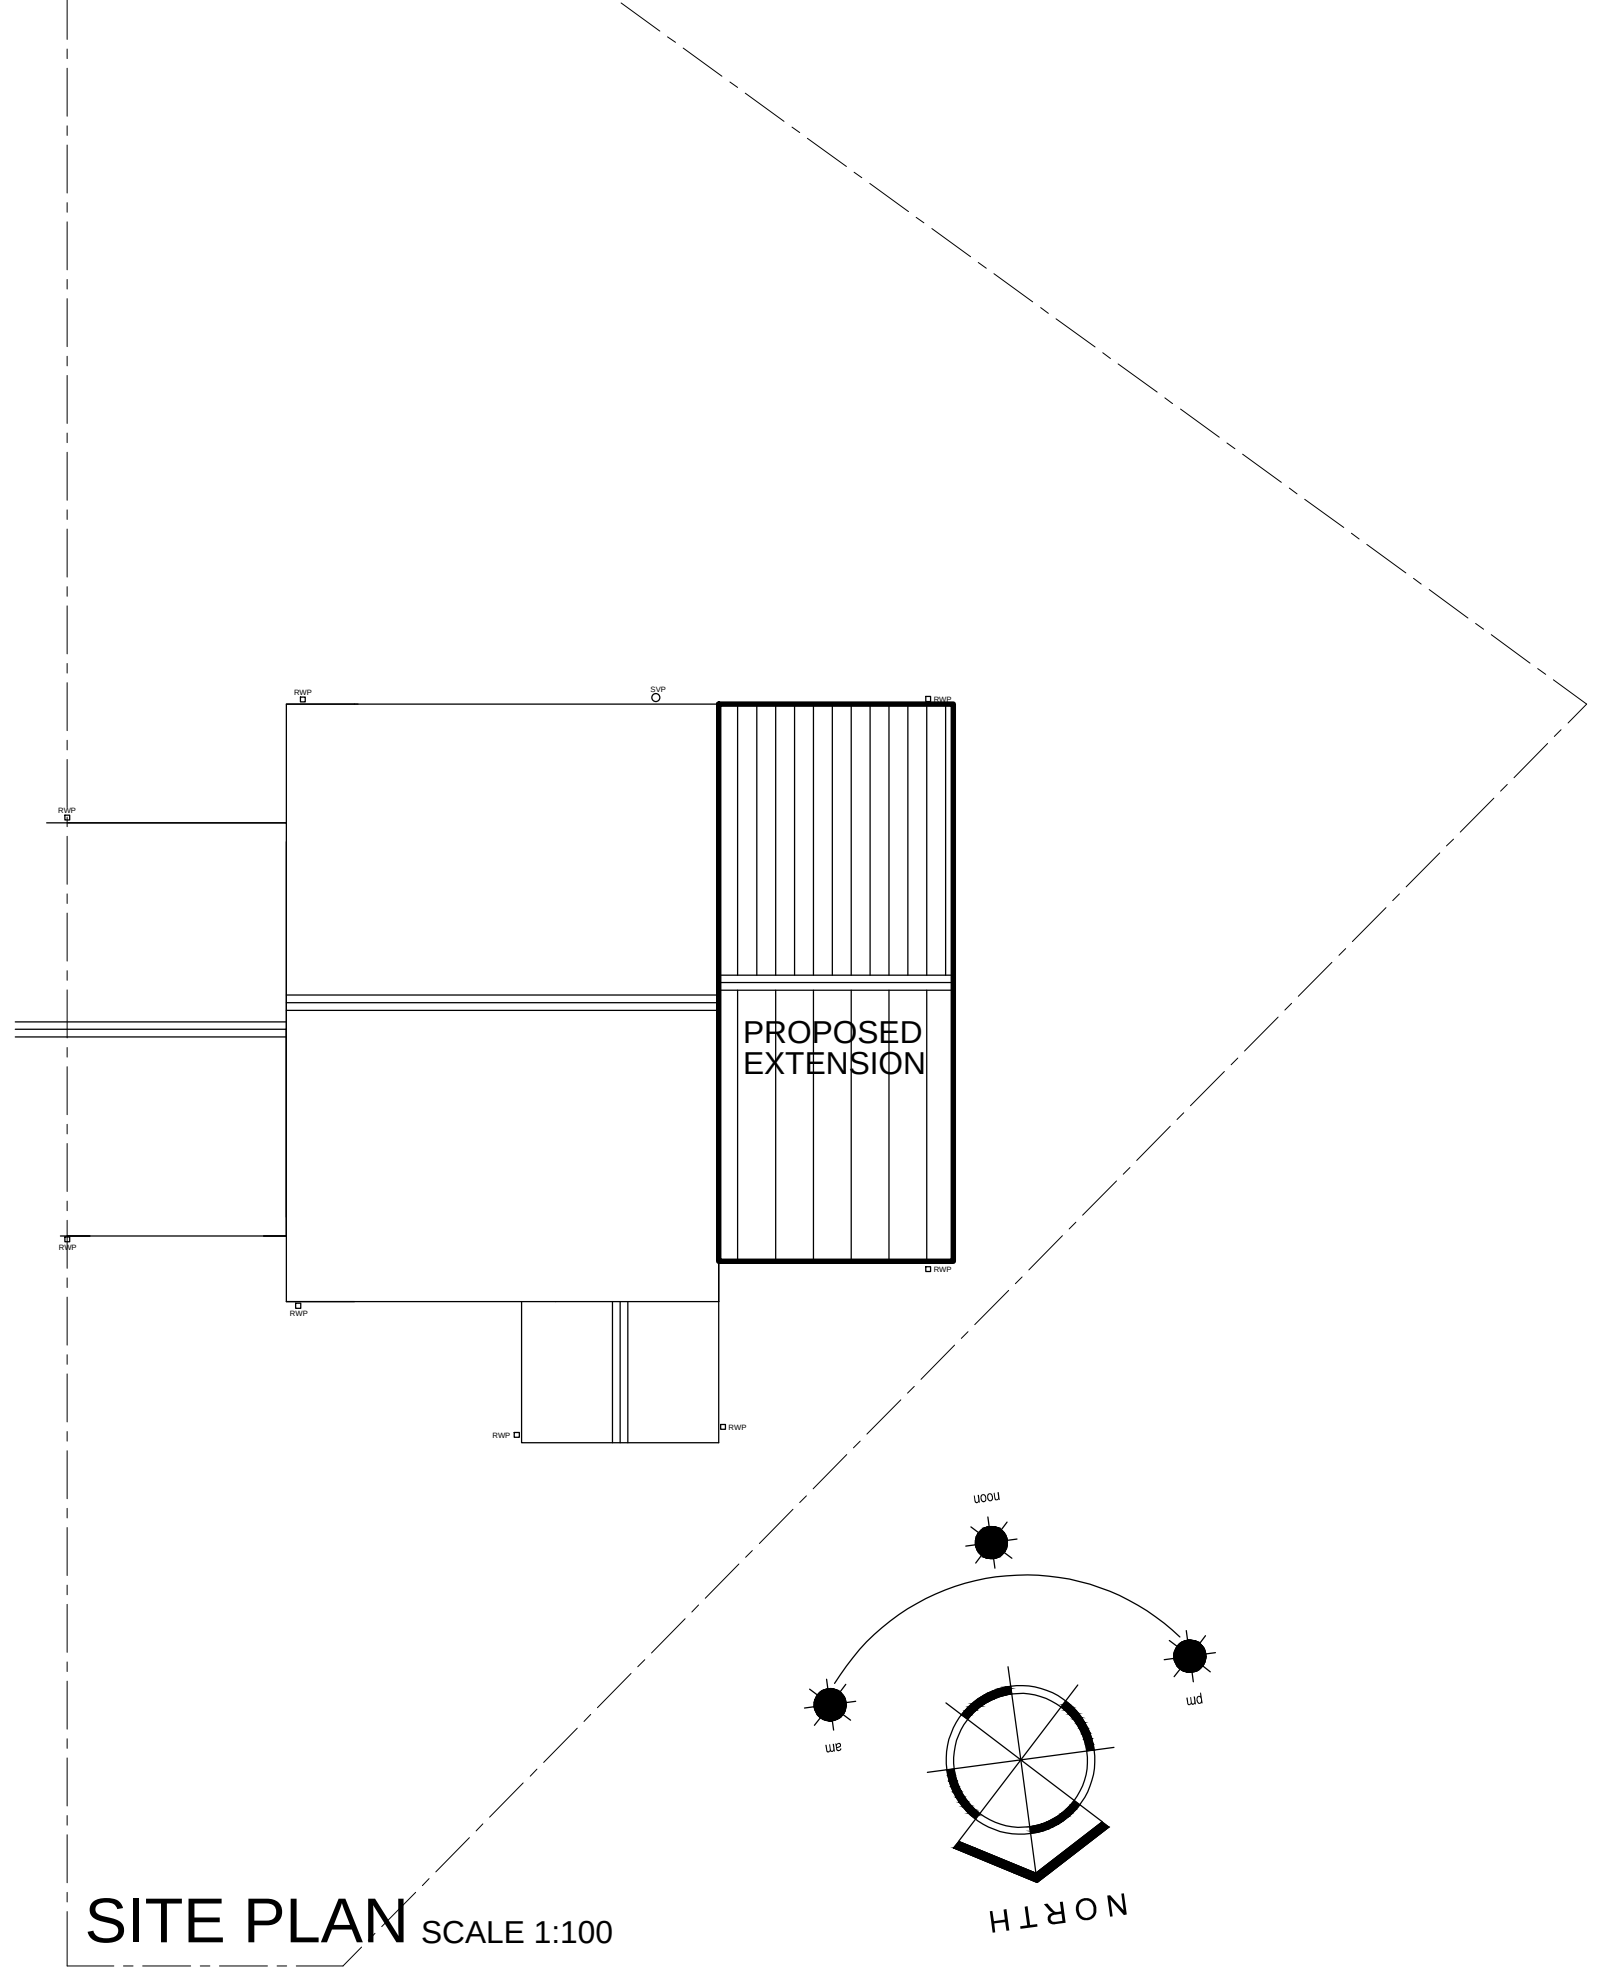


GROUND FLOOR PLAN SCALE 1:50

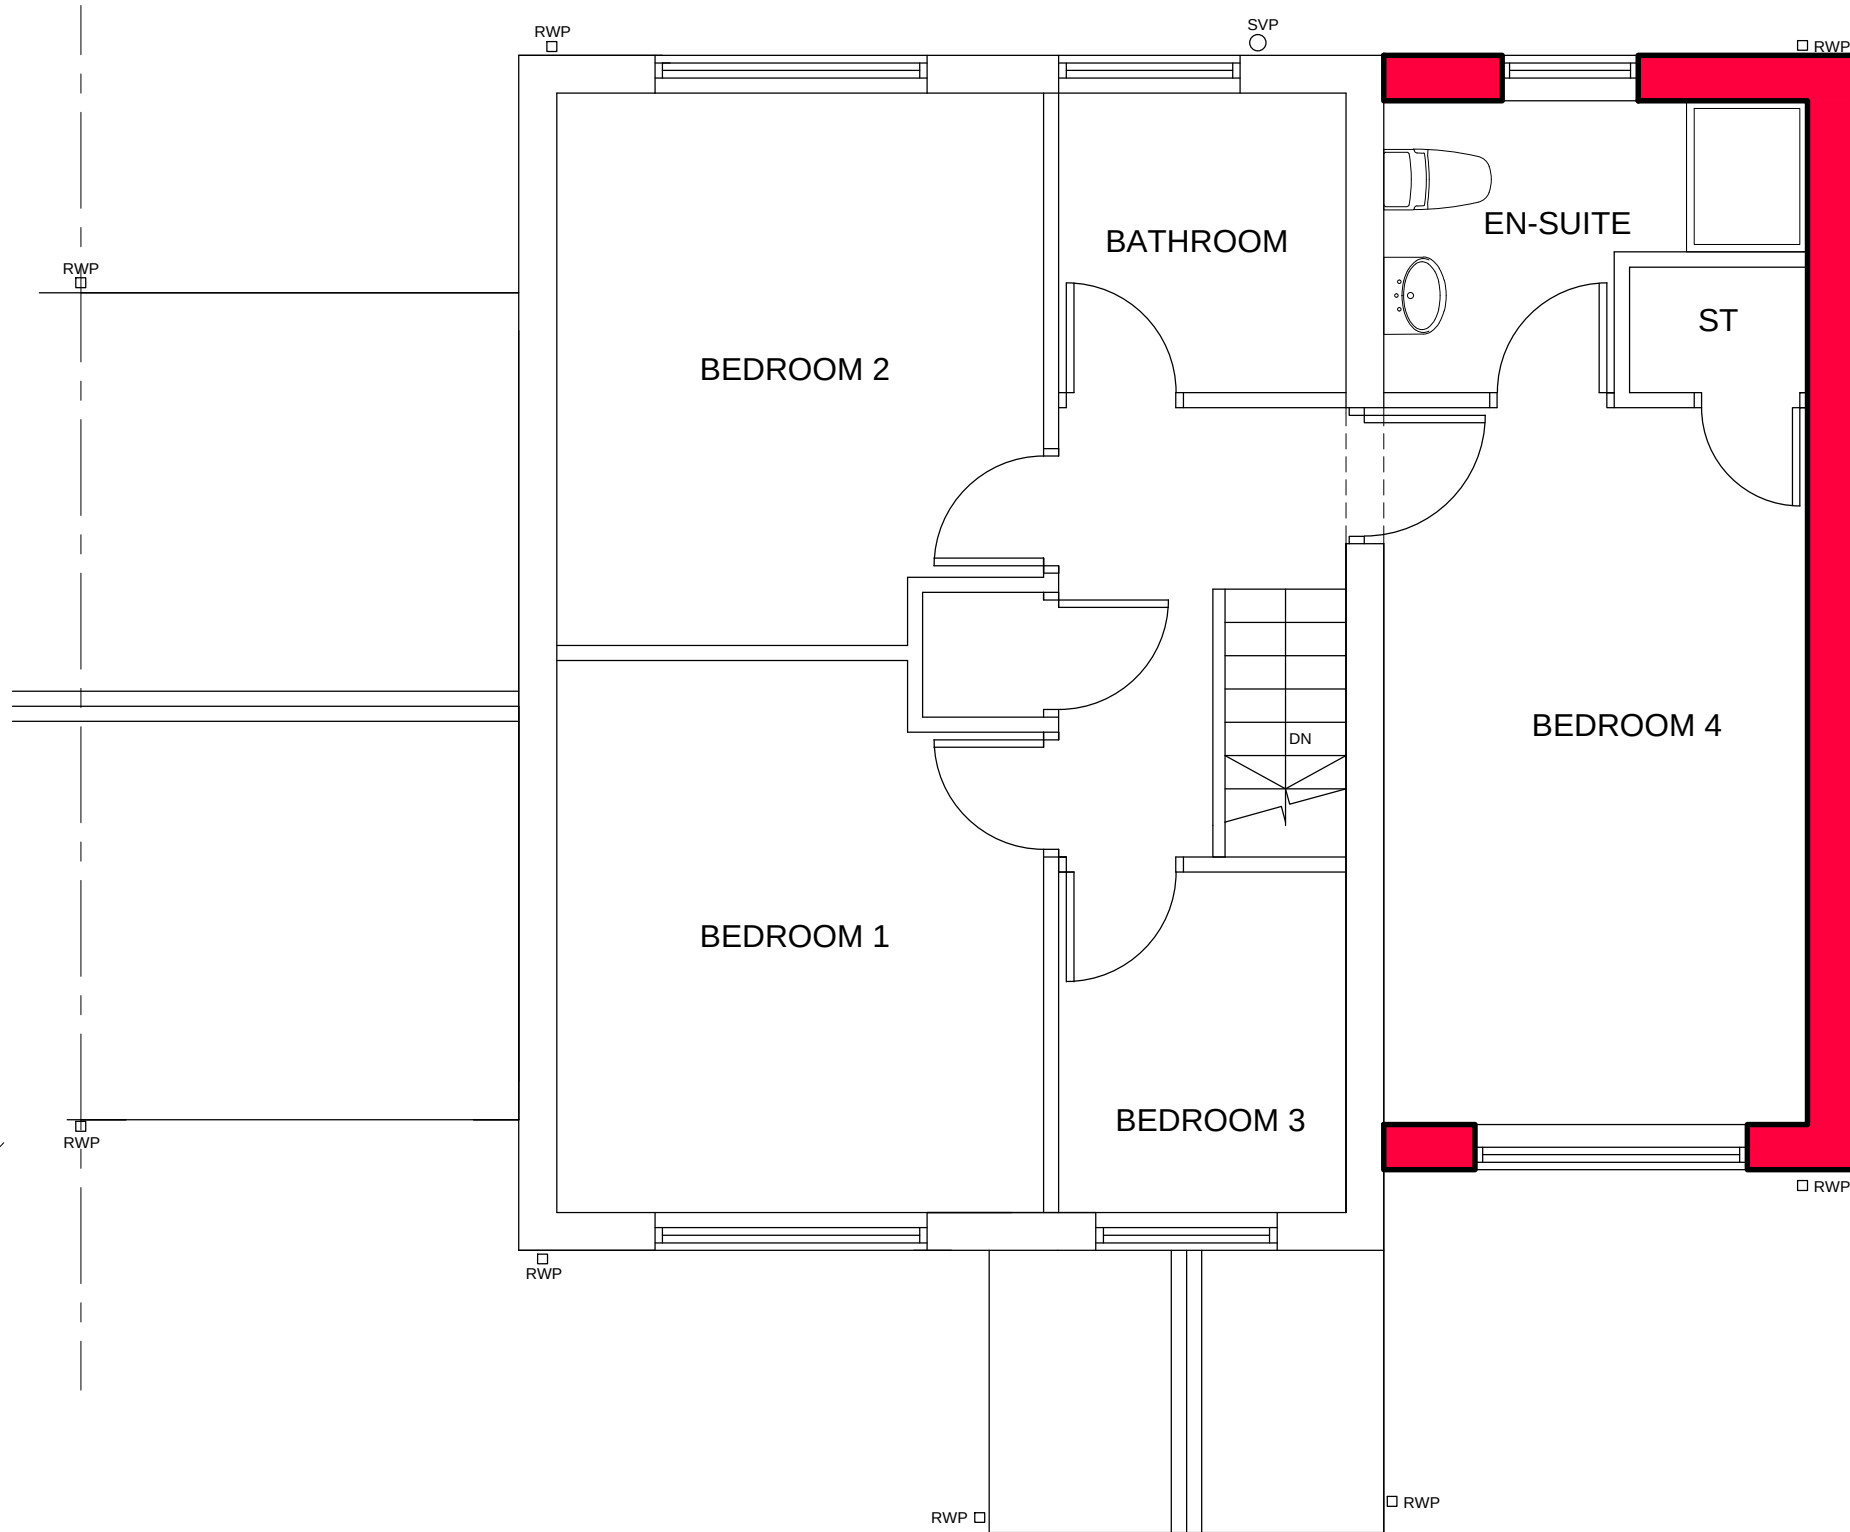

FIRST FLOOR PLAN SCALE 1:50

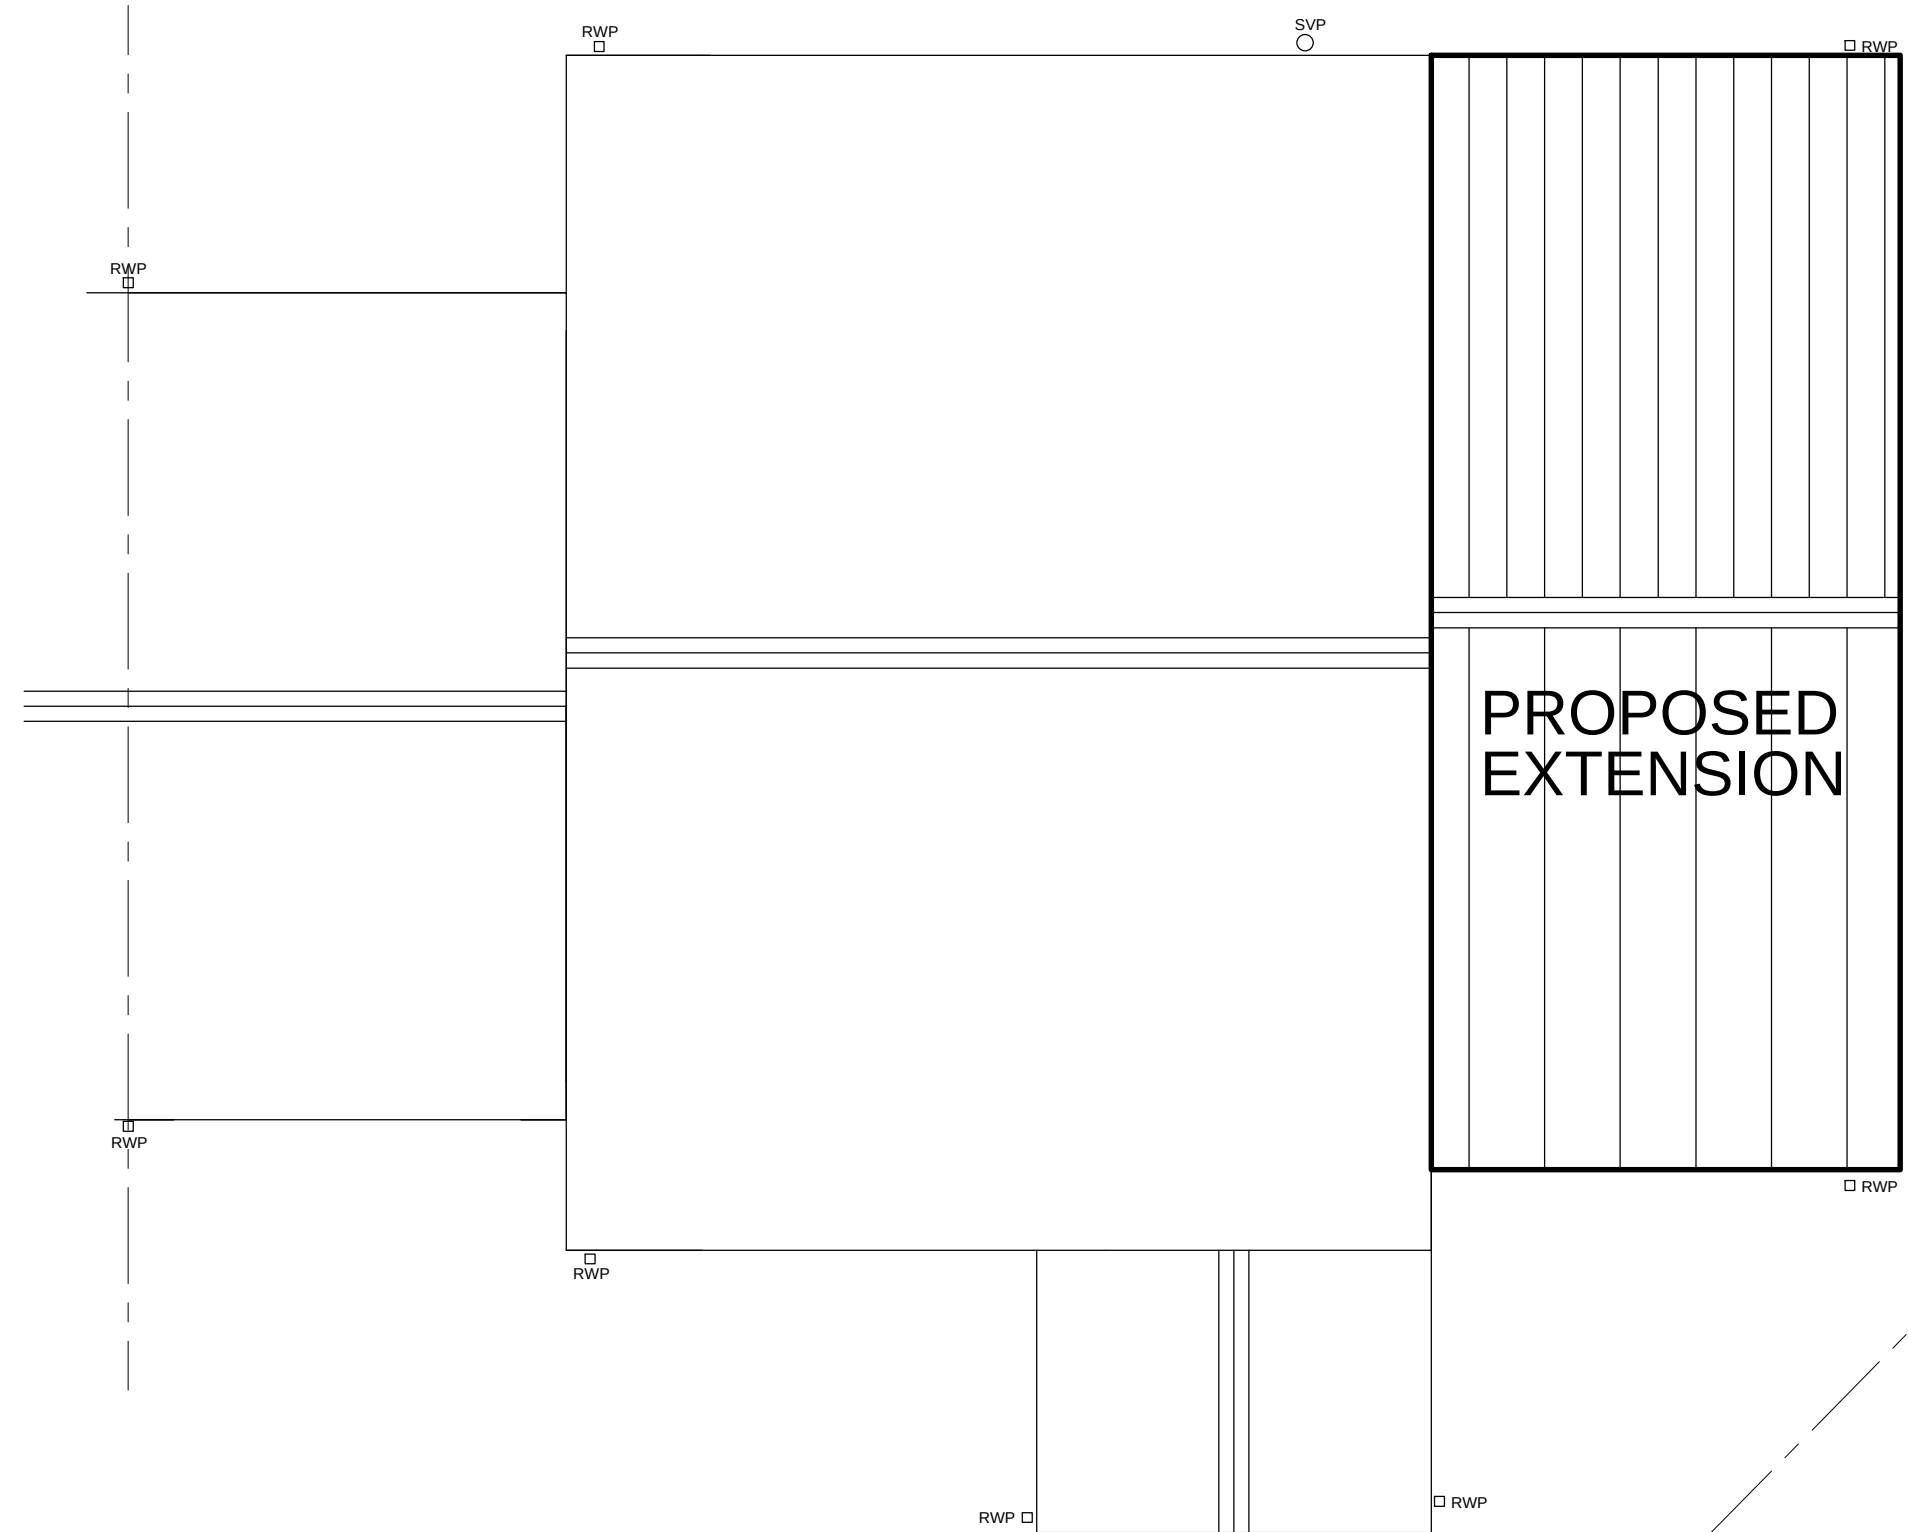

ROOF PLAN SCALE 1:50

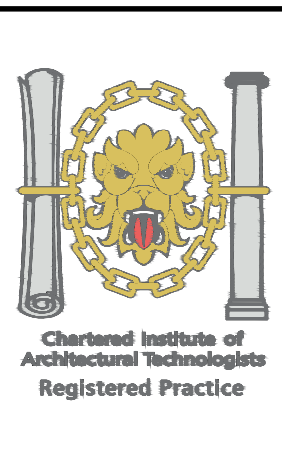

1. THIS DRAWING AND THE COPYRIGHTS AND PATENTS THEREIN ARE THE PROPERTY OF NYP ARCHITECTURAL SERVICES LLP REGISTERED IN ENGLAND AND WALES No. 4631338 AND MAY BE USED OR REPRODUCED ONLY UNDER CONTRACT.
2. CONTRACTORS AND SUB-CONTRACTORS MUST CHECK AND AGREE ALL DIMENSIONS BEFORE PREPARING SHOP DRAWINGS OR COMMENCING WORK ON SITE.
3. CONTRACTORS ARE RESPONSIBLE FOR INFORMING THE DESIGNER OF ANY DISCREPANCY DISCOVERED ON THIS DRAWING OR BETWEEN THIS DRAWING AND ANY OTHER RELATED DOCUMENT ISSUED UNDER THE STANDARD FORM OF CONTRACT IN RESPECT OF THE WORK.
4. WRITTEN DIMENSIONS ONLY ARE TO BE USED FROM THIS DRAWING. IF IN ANY DOUBT ASK FOR CLARIFICATION.

Notes.
#NOTE : THIS BUILDING HAS NOT FULLY SURVEYED BY NYPAS, DRAWINGS HAVE BEEN CREATED FROM INFORMATION PROVIDED BY THE CLIENT
#NOTE : ALL NEW MATERIALS FOR WALLS, ROOF, WINDOWS & DOORS ARE TO MATCH EXISTING

Revisions.					
Date	Suffix	Description	Date	Suffix	Description

NYP ARCHITECTURAL SERVICES					
The Grove, High Street, Dodworth, Barnsley, S75 3RG. Tel: 01226 200809. E-mail : scott@nypas.co.uk / stephen@nypas.co.uk					
Project.	6 MAYFIELD COURT OXSPRING, S36 8Y			Client.	MR C WATSON
Drawing Title.	SKETCH SCHEME 01			Date.	DEC 2017
				Ref.	04/47
				Scale.	AS INDICATED
				Dwg. No.	02
				Rev.	A