



ELEVATIONS AND SECTIONS, SCALE 1:100


REFER TO PROPOSED SITE/ROOF PLAN FOR (H150/110).

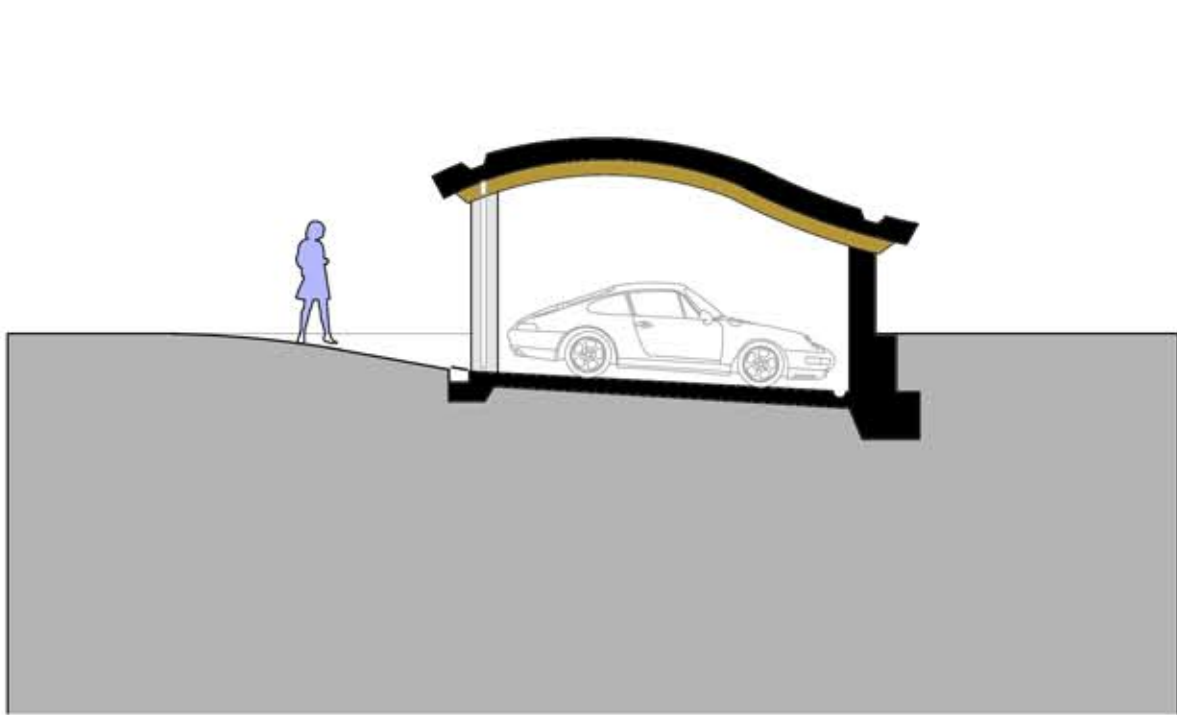

GARAGE SECTION

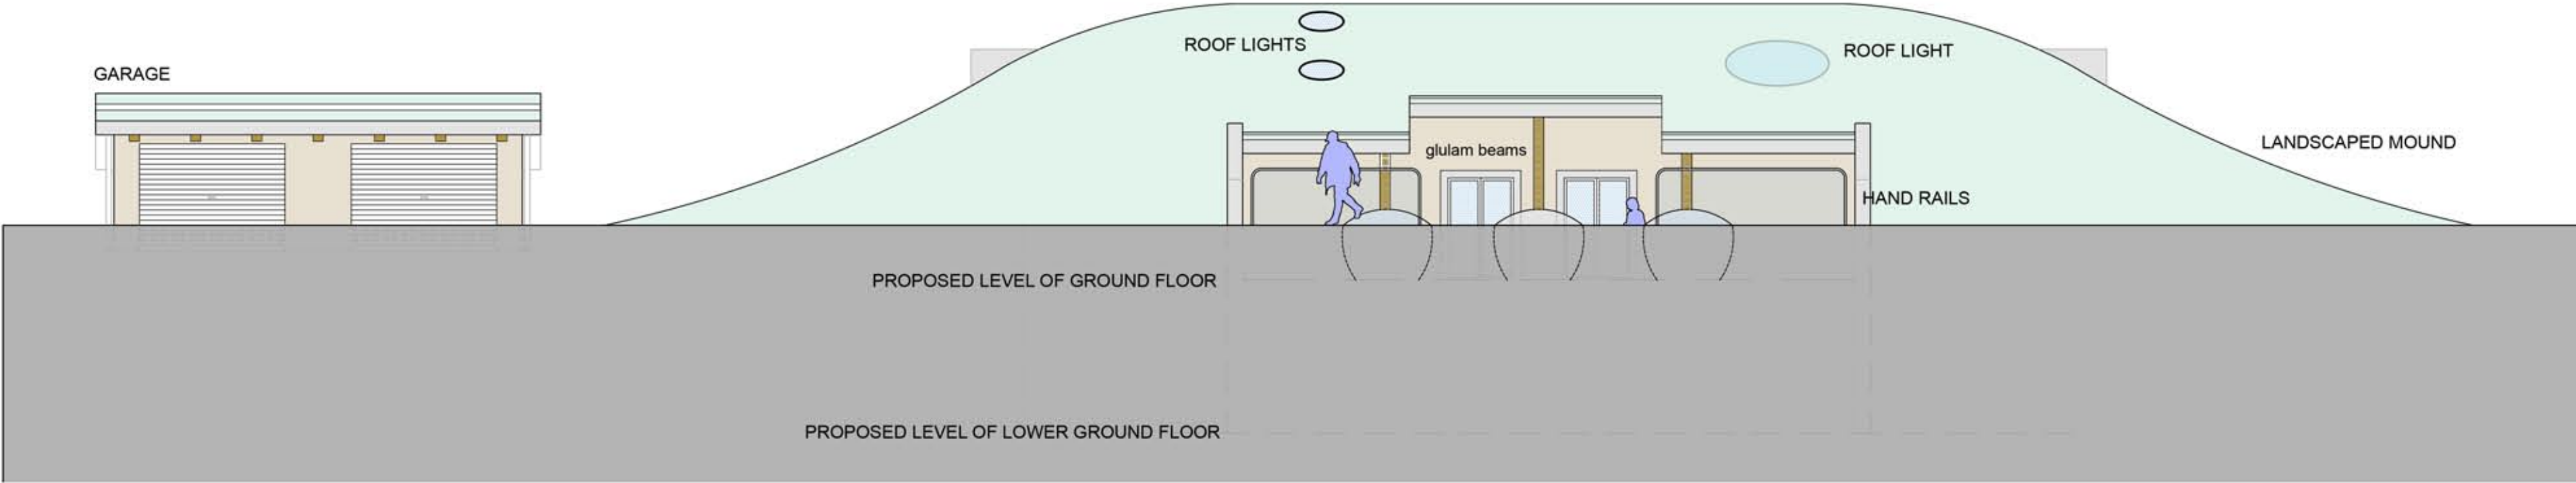


FRONT ELEVATION SHOWING GARAGE

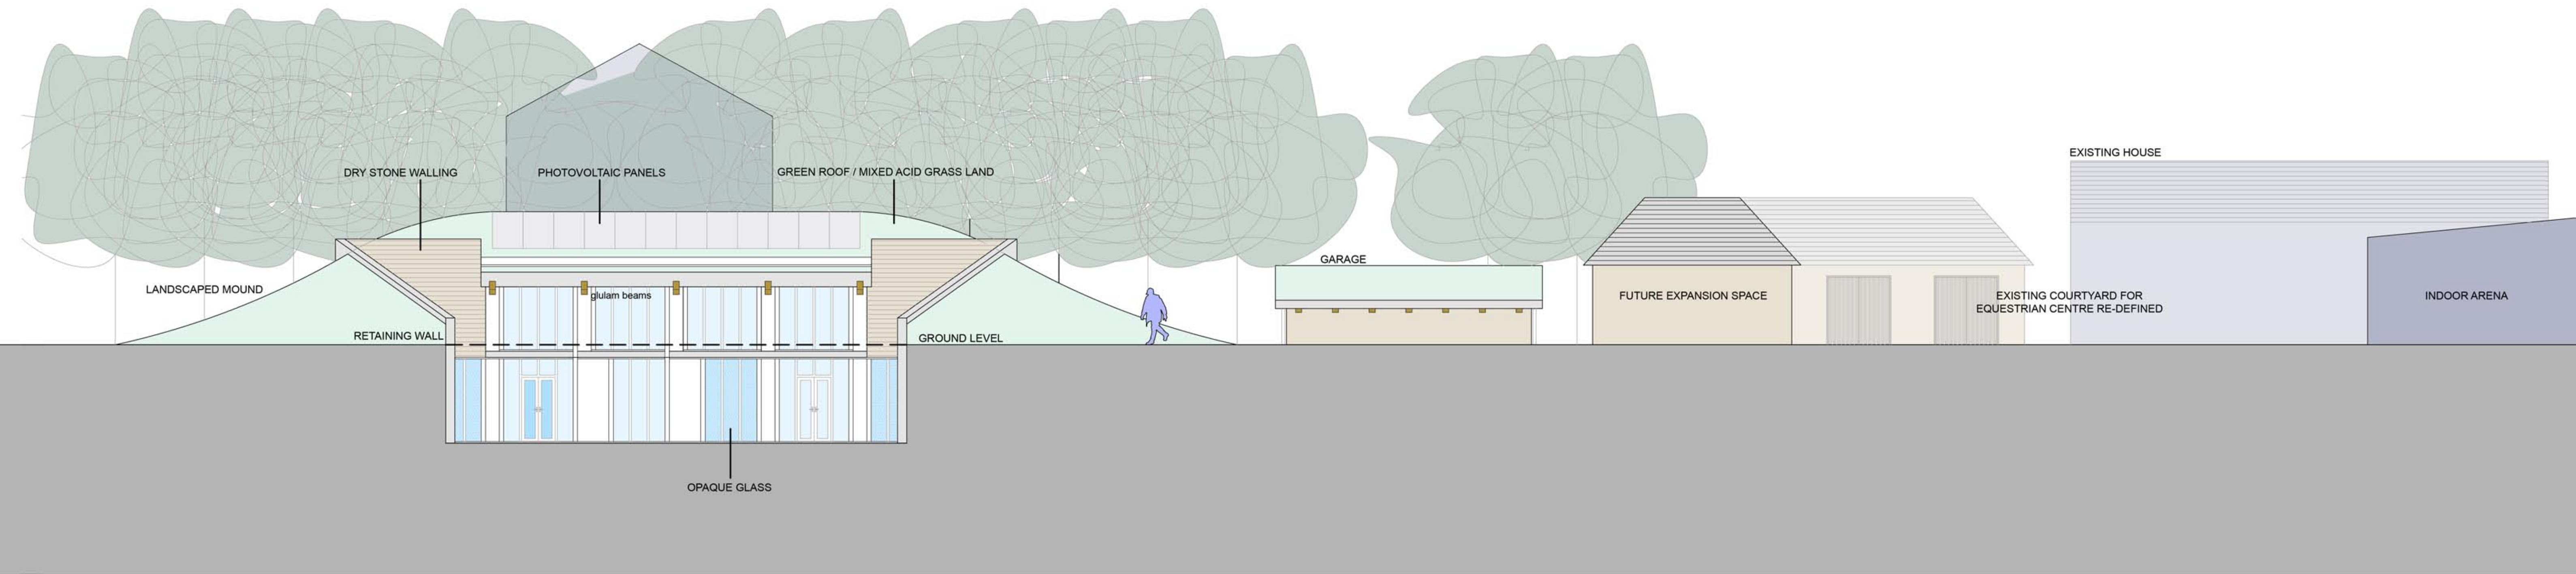

REAR ELEVATION SHOWING GARAGE, PROPOSED STABLE BLOCKS AND EXISTING BUILDINGS THAT MAKE UP THE EQUESTRIAN CENTRE=

SECTION A LOOKING WEST THROUGH PROPOSED PROPERTY

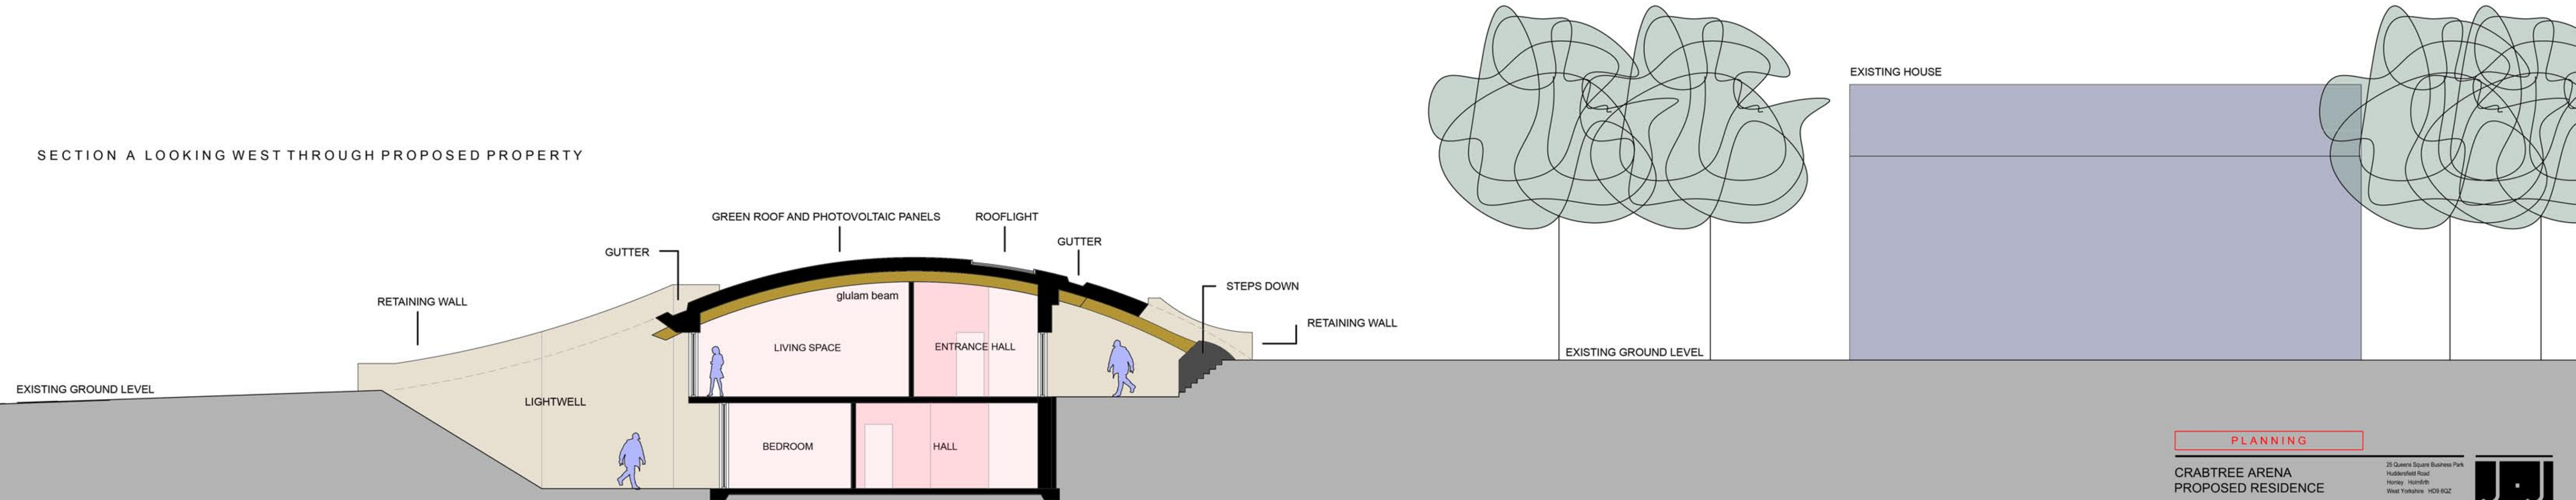

PLANNING

CRABTREE ARENA
PROPOSED RESIDENCE

DRAWING No: H150/113 SCALE: @A1 DATE: SEPT 2010 DRAWN: DPR

25 Queens Square Business Park
Huddersfield Road
Hornley - Huddersfield
West Yorkshire - HD9 9JZ

J.J.
J + J BOLCHOVER
ARCHITECTS