


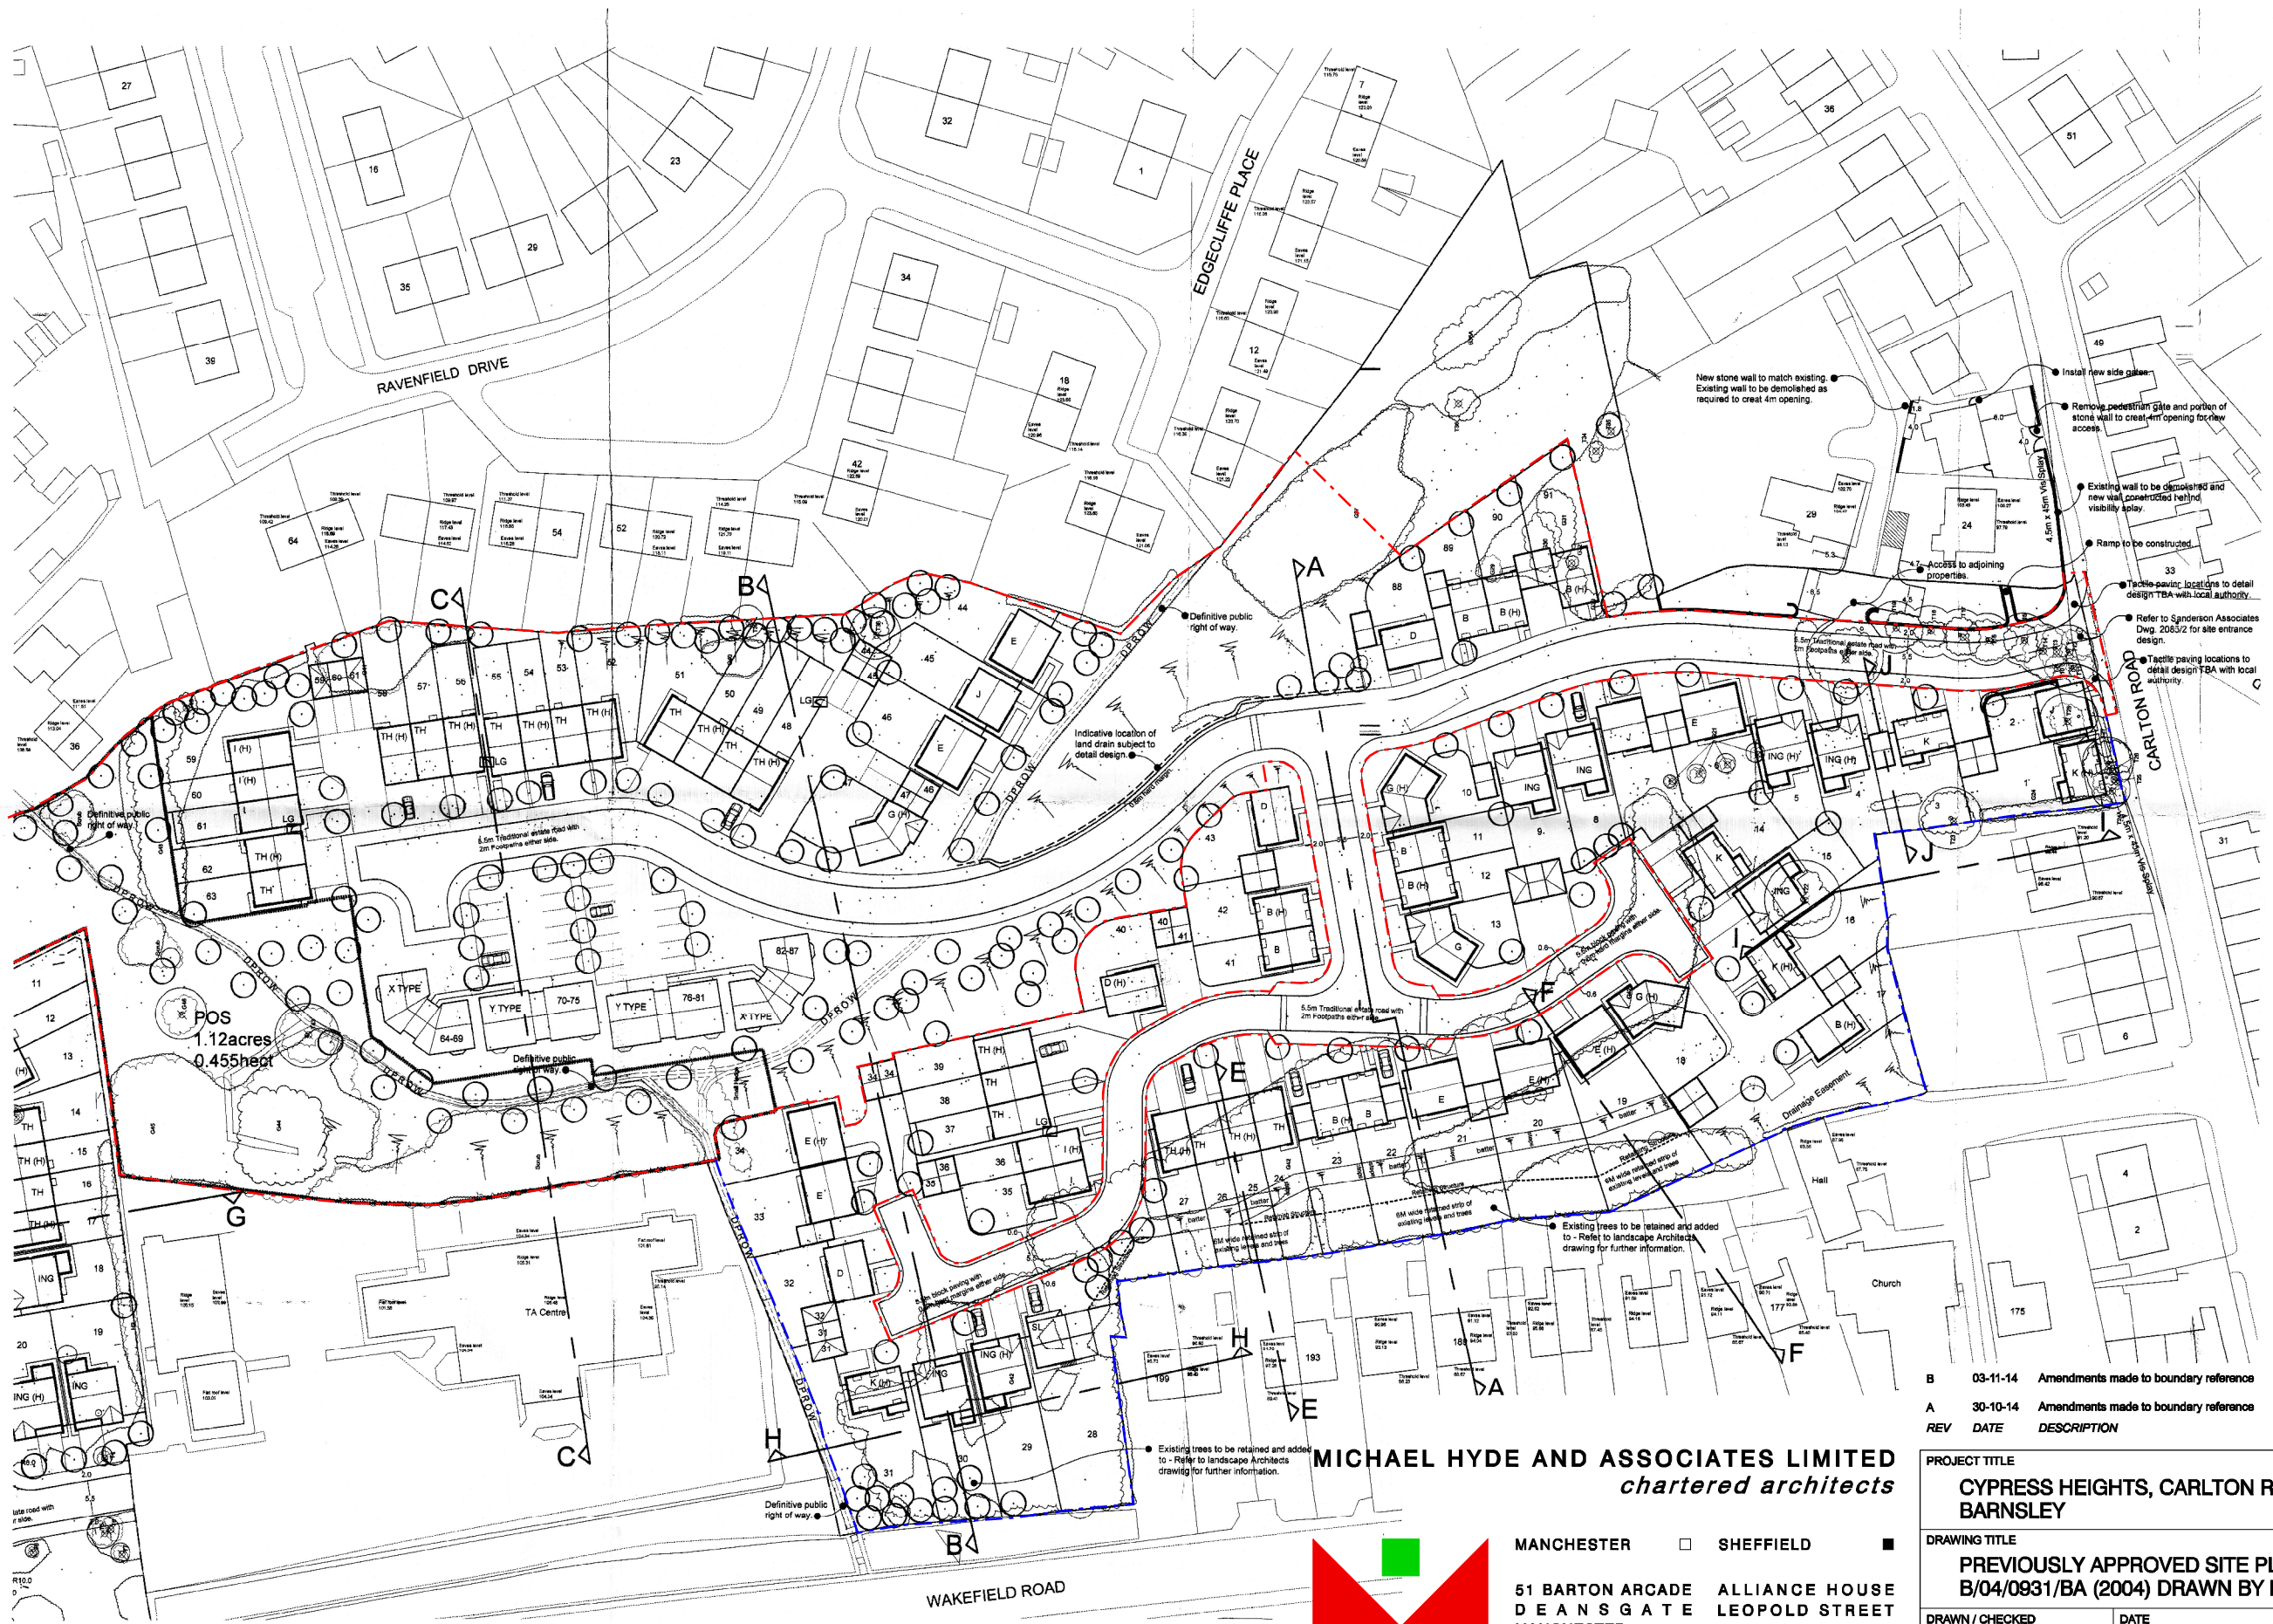

Schedule of Accommodation

House Types

D	3 Bed / 2 Storey House
J	3 Bed / 2 Storey House
ING	4 Bed / 2 Storey House
I	3 Bed / 2 1/2 Storey House
TH	3 Bed / 3 Storey House
E	4 Bed / 2 Storey House
G	4 Bed / 2 Storey House
B	4 Bed / 2 Storey House
K	4 Bed / 2 1/2 Storey House
SL	3 Bed Split Level

Apartment Types

X	1 Bed / 3 Storey Apartment
Y	2 Bed / 3 Storey Apartment
Y+	2 Bed / 3 Storey Apartment

Total

NOTE
For all level information and retaining structure locations refer to Queensbr Design Ltd. drawings.

B	03-11-14	Amendments made to boundary reference	AD	AD
A	30-10-14	Amendments made to boundary reference	AD	AD
REV	DATE	DESCRIPTION	DRN	CHKD

PROJECT TITLE CYPRESS HEIGHTS, CARLTON ROAD BARNSELY		
DRAWING TITLE PREVIOUSLY APPROVED SITE PLAN B/04/0931/BA (2004) DRAWN BY PRA ARCHITECTS		
DRAWN / CHECKED AD / AD	DATE OCT 2014	SCALE NTS
JOB No 3SC5	DRAWING 1-002	REVISIONS B

MICHAEL HYDE AND ASSOCIATES LIMITED
chartered architects

MANCHESTER ☐ SHEFFIELD ☒
51 BARTON ARCADE
DEANSGATE
MANCHESTER M3 2BJ
TEL 0161 834 1018
FAX 0161 834 4798
Manchester@MHA
architects.com
ALLIANCE HOUSE
LEOPOLD STREET
SHEFFIELD S1 2GY
TEL 0114 275 9666
FAX 0114 275 7751
Sheffield@MHA
architects.com

DO NOT SCALE FROM DRAWING

Denotes site boundary

Denotes additional boundary of site related to original
2005 permission