




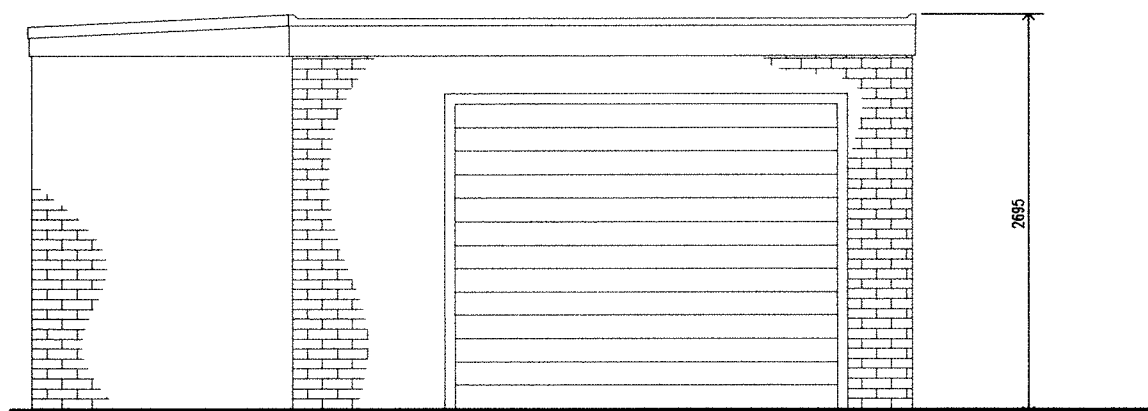


FRONT ELEVATION

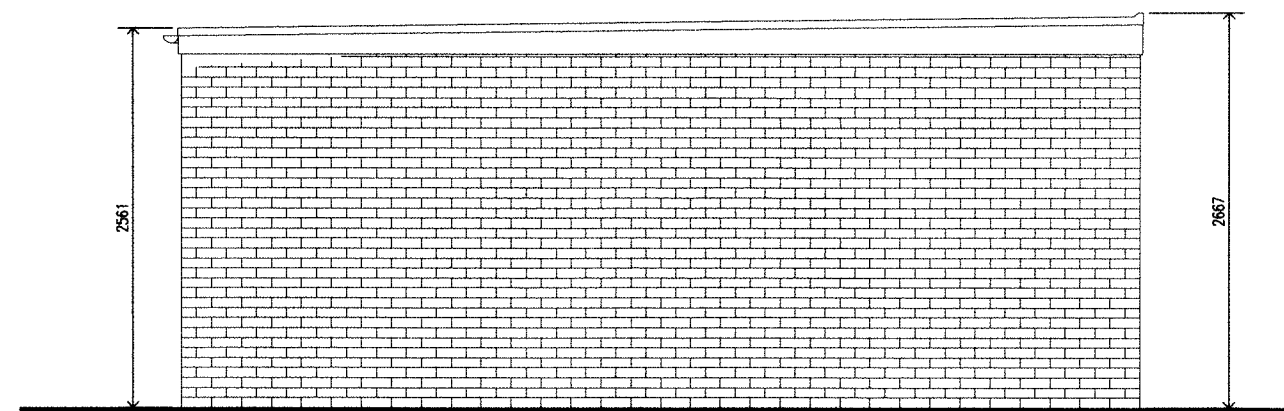


SIDE ELEVATION (L)

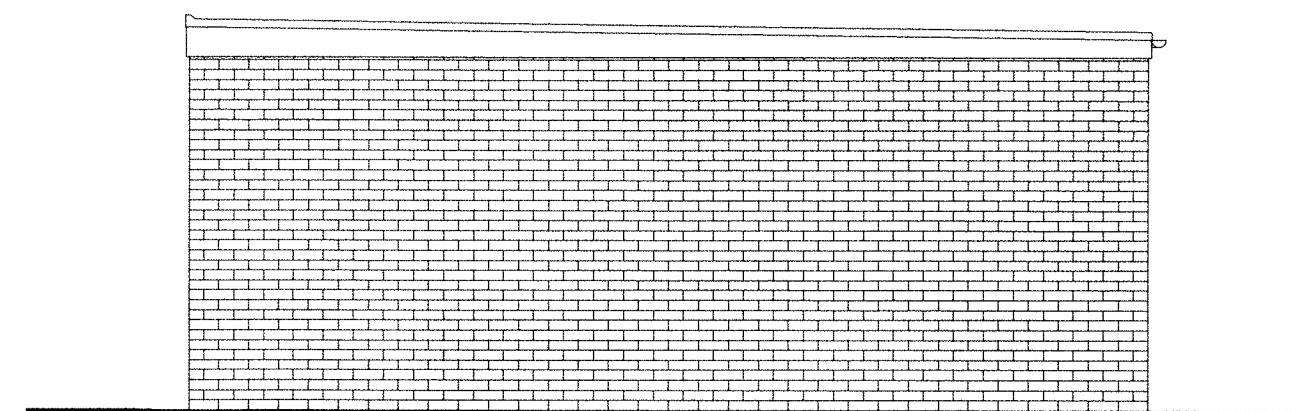

SIDE ELEVATION (R)

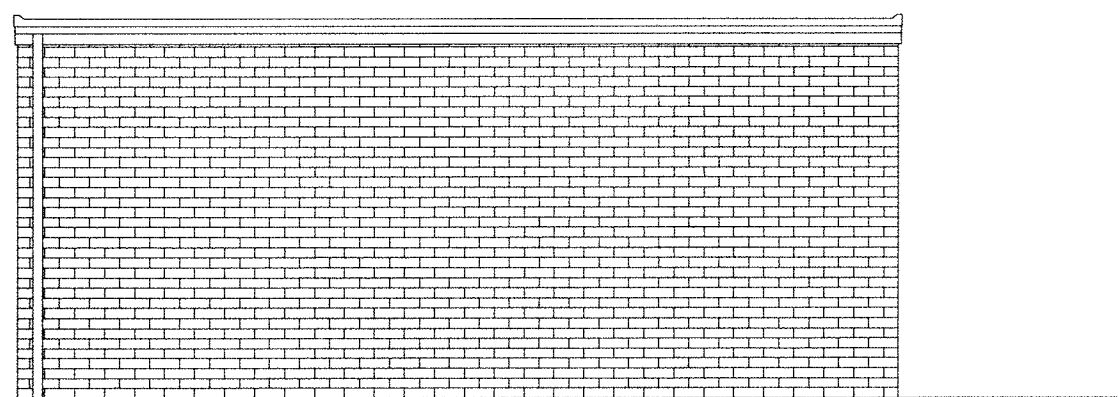

REAR ELEVATION

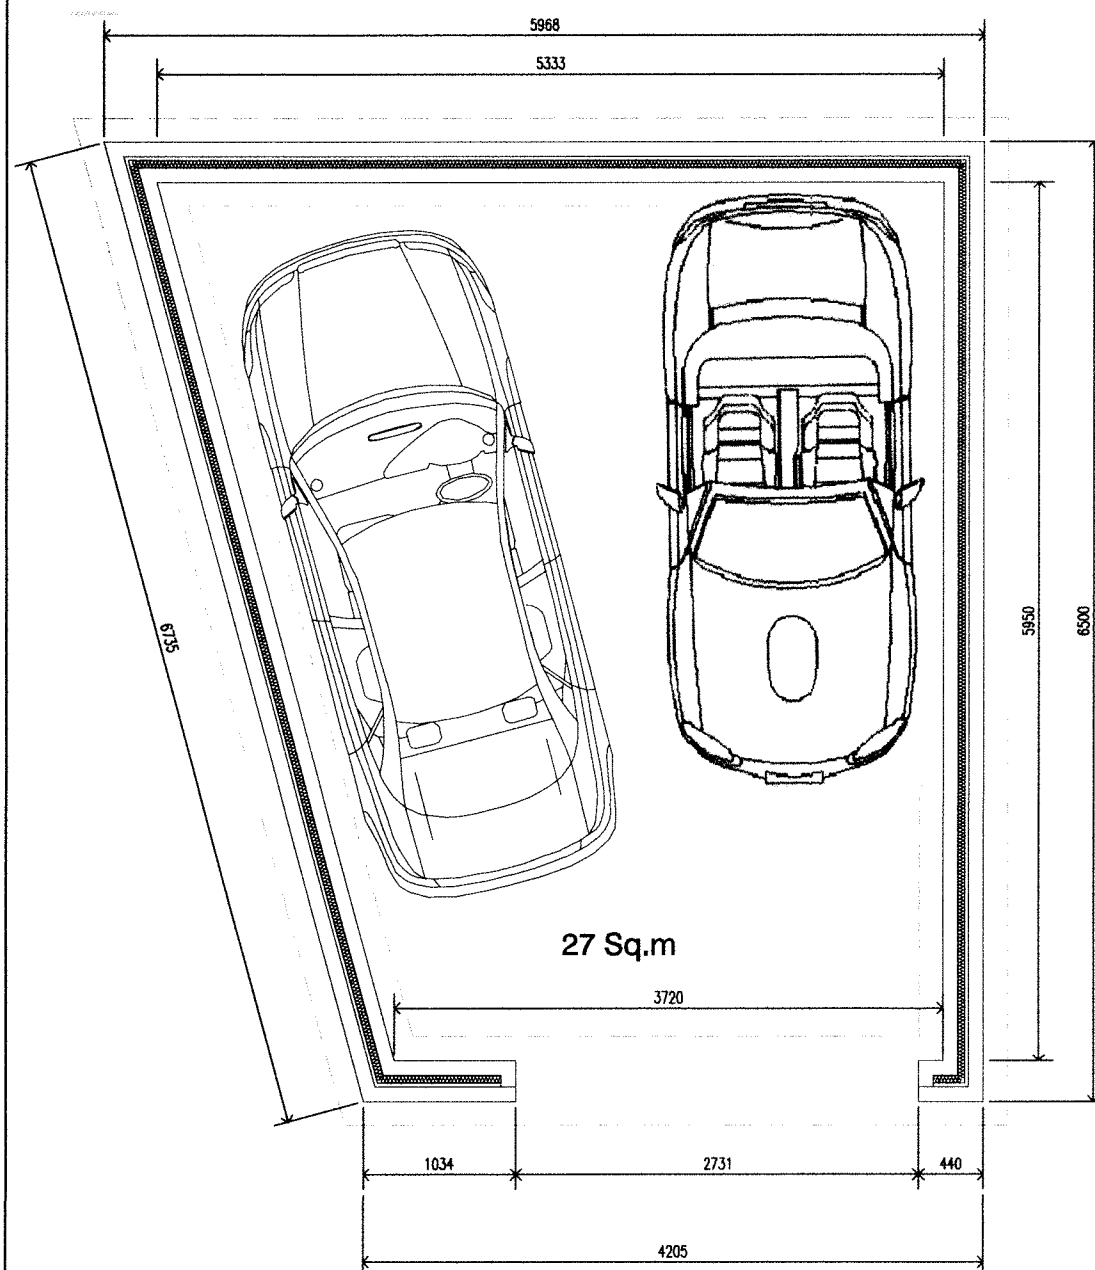

LAYOUT PLAN

SITE LAYOUT PLAN
Scale 1:100**Notes:**

WALLS:
Smooth red brick matching existing house

ROOF:
Fibreglass GRP roof in grey finish

FASCIAS & GUTTERS:
Upvc white finish

Rev:	Date:	Description:	By:
01	07/07/2013	07762656187 steven@drawit.biz www.drawit.biz	
Draw It 16 Medway Close Barnagh Green Barnsley S75 1NY			
Purpose: PLANNING			
Status: PROPOSED			
Dwg of: Layout Plan, Elevations & Site Plan			
Client: Mr. S. Parkinson			
Site Address: 50 Redbrook Road, Barnsley, S75 2RS			
Project: Proposed new double garage			
Drawn by: SH	Date: 21/07/2013	Rev:	
Scale: 1:50 & 1:100	Dwg No: 1312_102		