




1) This drawing and the design and details depicted thereon are the copyright of Peter Dimberline Chartered Architect.
 2) All dimensions on this drawing are to be checked by the Contractor and any discrepancies are to be reported to the Architect.
 3) Do not scale critical dimensions off this drawing.
 4) Contractor to ensure that all Health & Safety requirements (CDM Regulations) in relation to this project will be complied with.

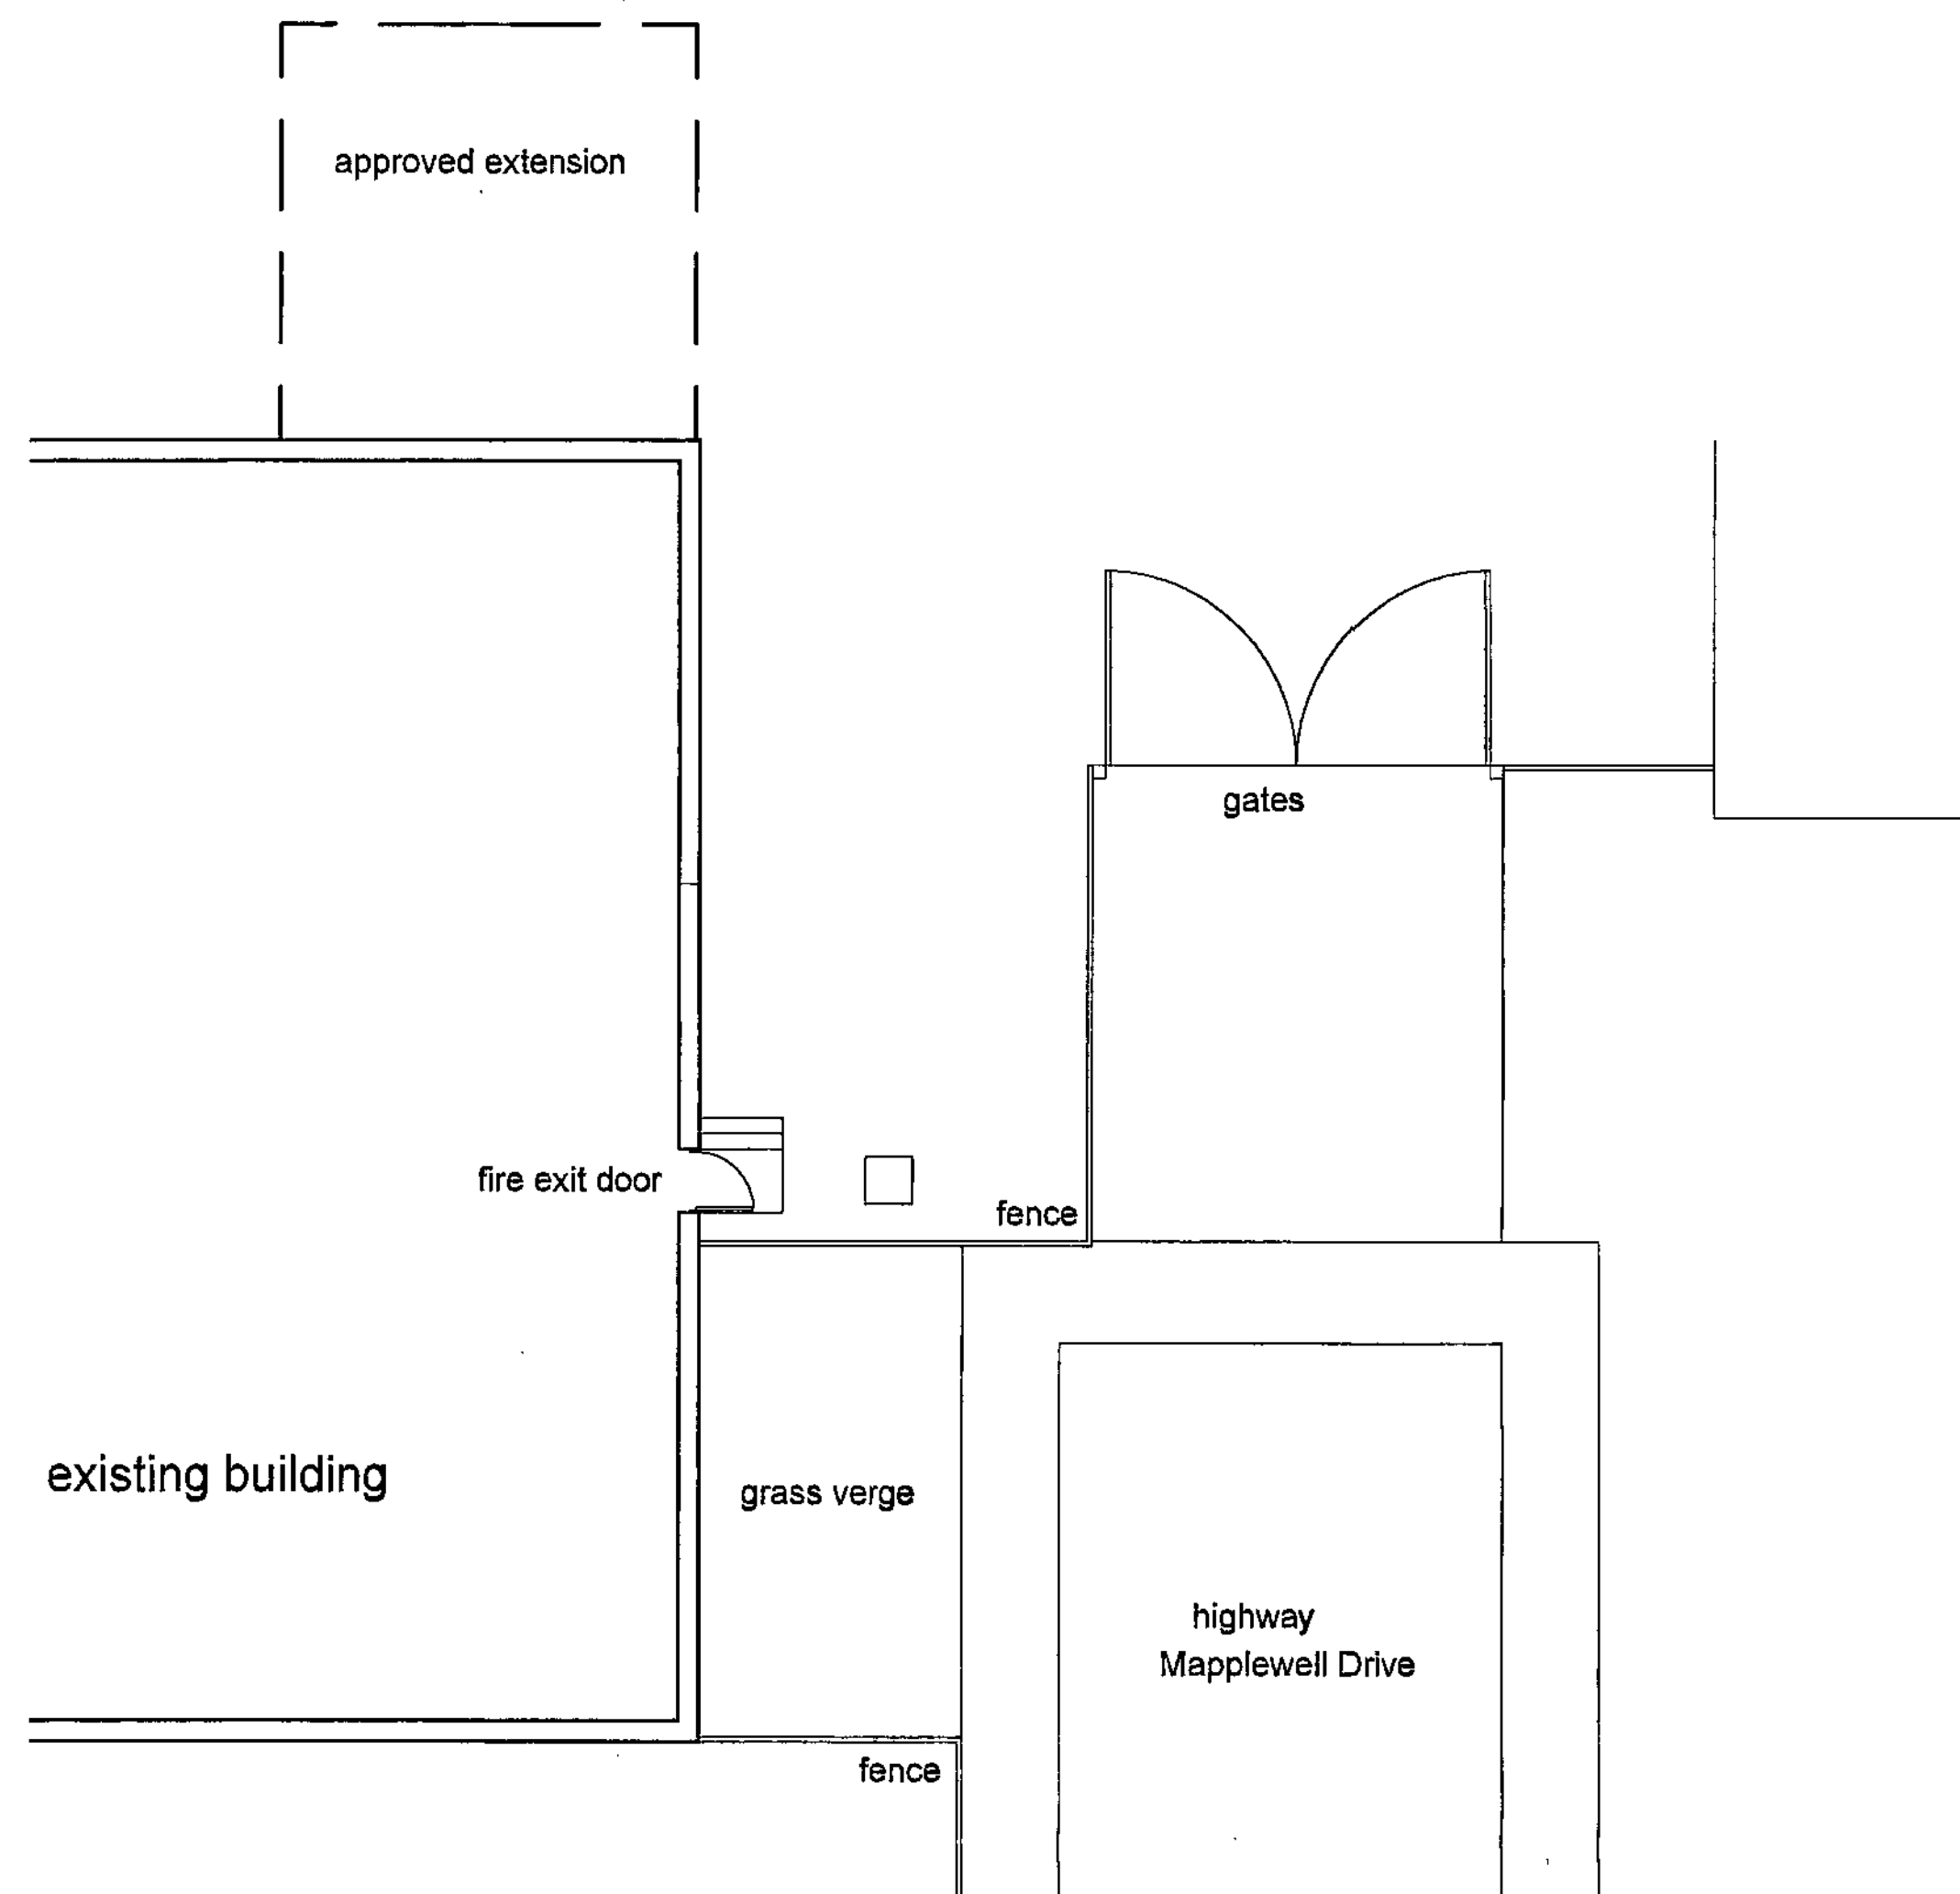


1:100 site layout as existing

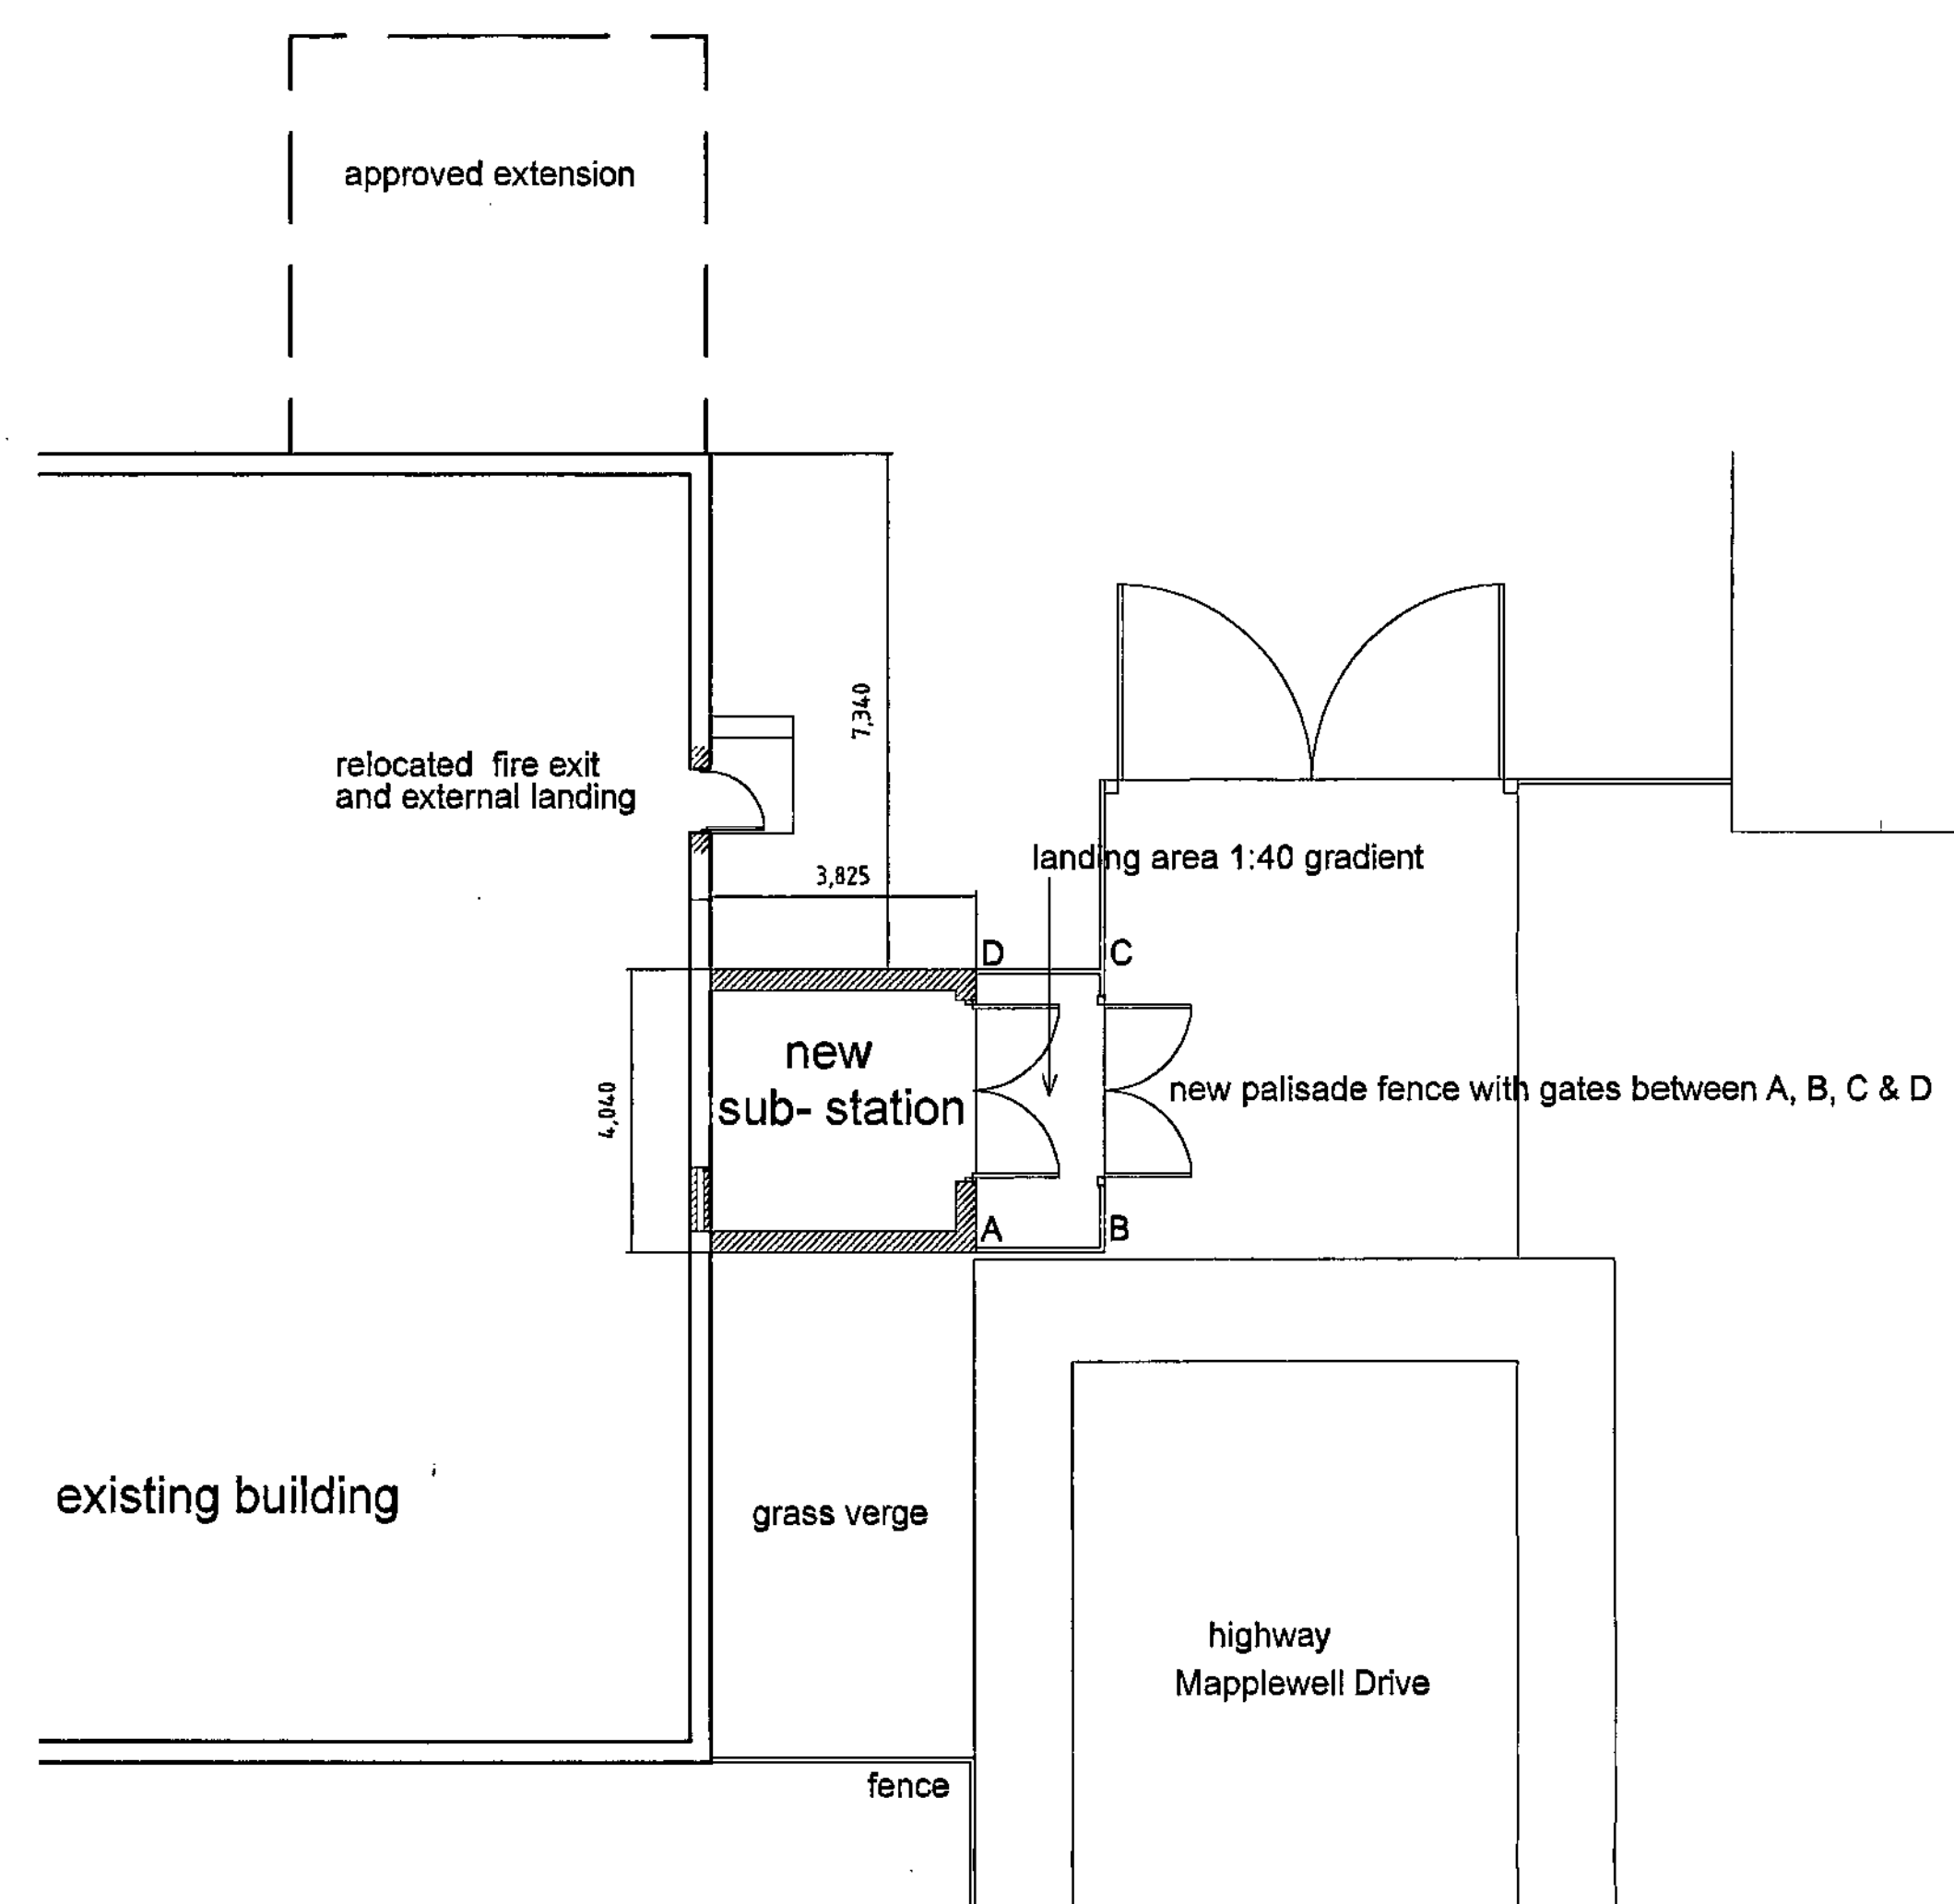


1:100 site layout as proposed

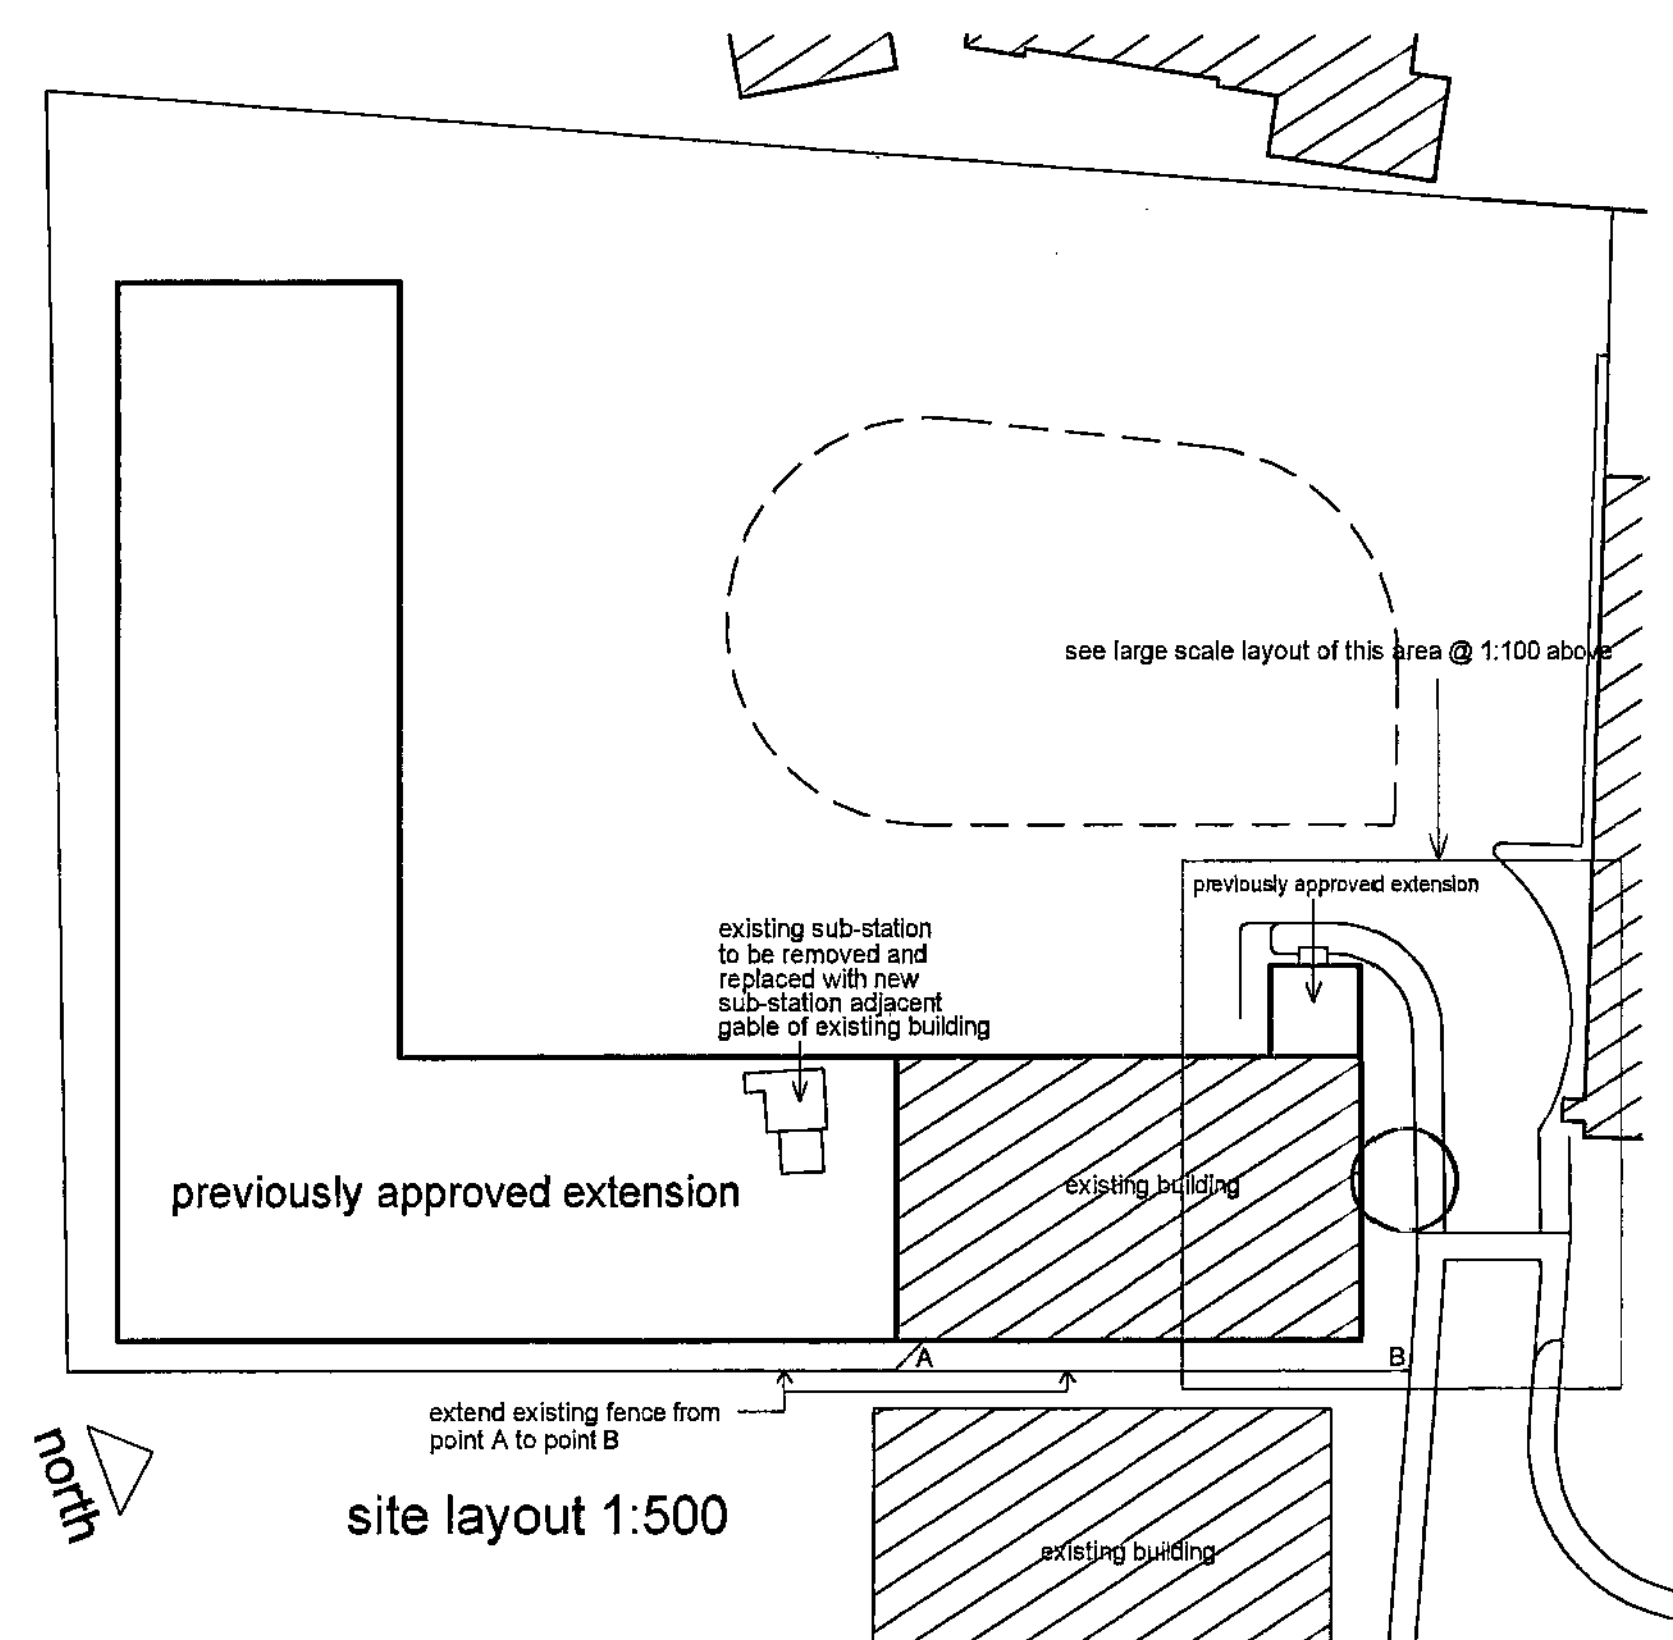


site layout 1:500

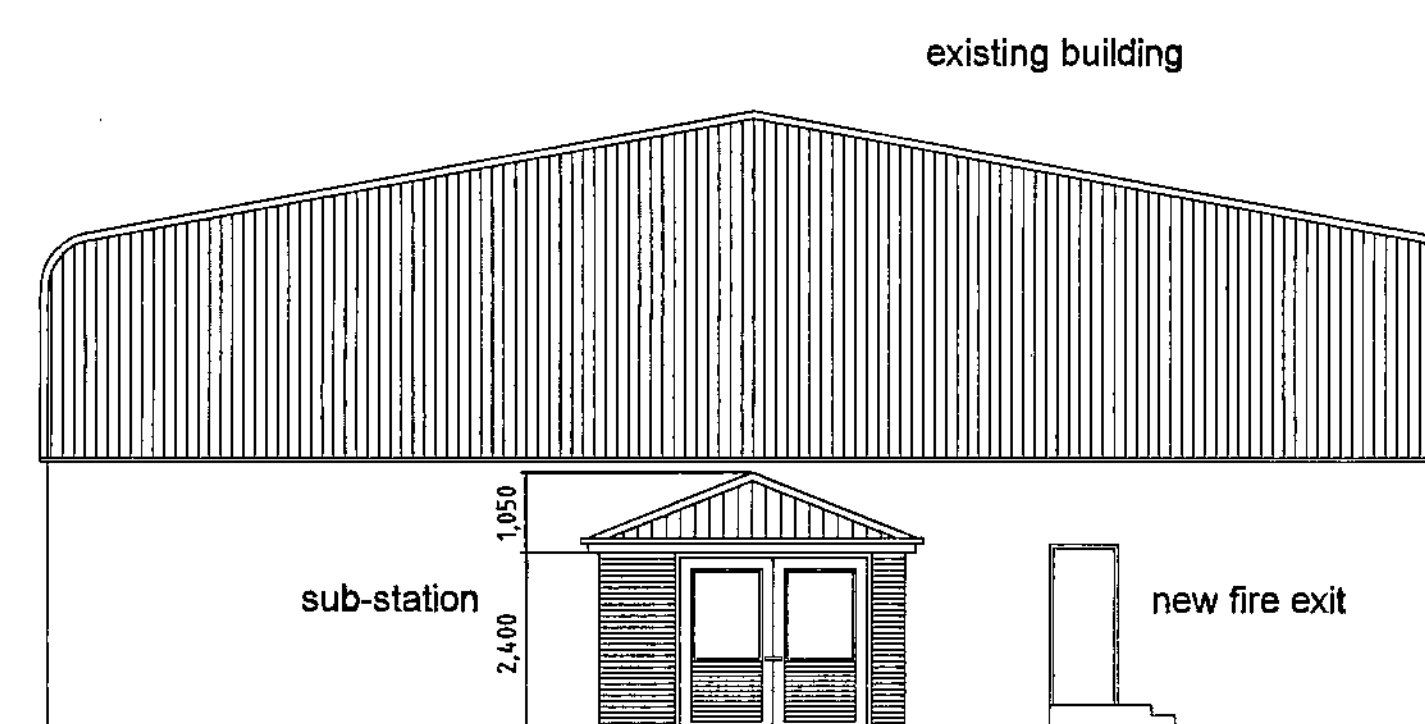


north elevation

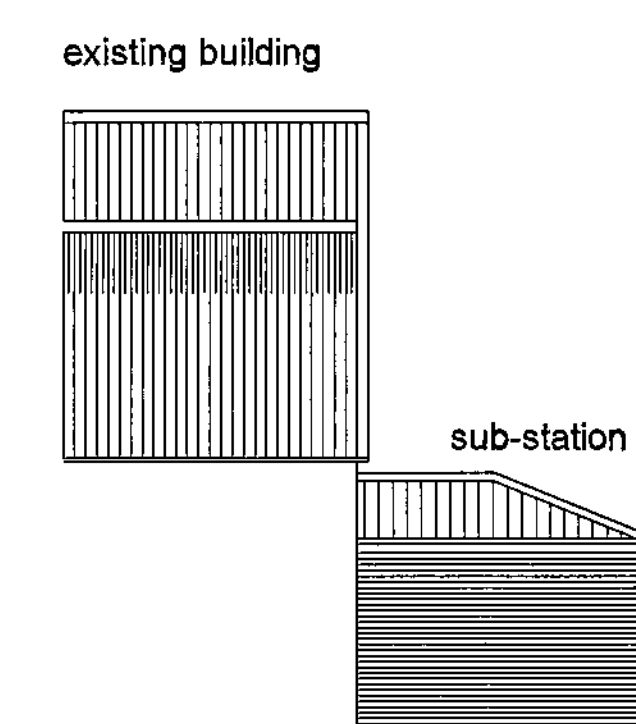

east elevation

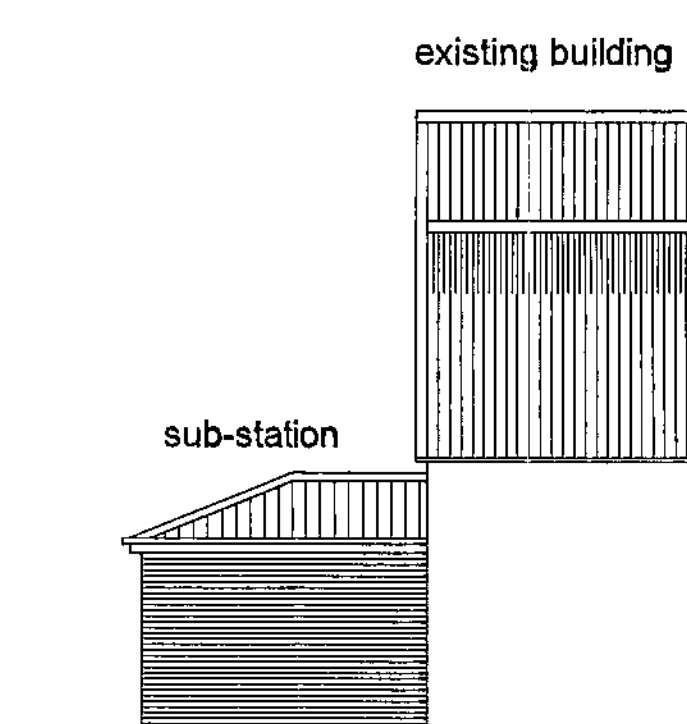

west elevation

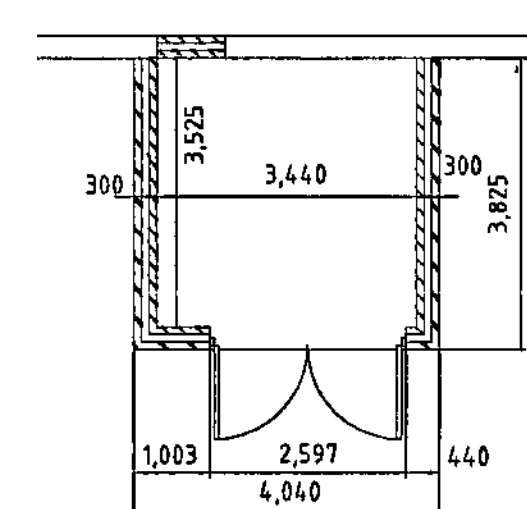

floor plan

External materials
 Walls - facing brick to match existing
 Roof - profiled metal sheet cladding or concrete roof tiles

Barnsley Metropolitan Council
 Planning Department
 20 AUG 2009
 Corporate Reception

REVISIONS

PETER DIMBERLINE Dip Arch, RIBA
CHARTERED ARCHITECT

2 TIPSEY COURT, STAINCROSS
BARNSELEY, S75 6FZ

tel/fax (01226) 390947
 email: pdimberline@tiscali.co.uk

CLIENT
 Marwood Group Ltd

PROJECT
 Proposed electrical sub-station
 adjacent existing workshop

LOCATION
 Unit 10, Mapplewell Drive,
 Mapplewell, Barnsley

DRAWING
 Proposed site layout and sub-station
 details

SCALES 1:200, 1:100, DATE Aug 09

DRWG No. 2009/001/07

DRAWN BY
 PD

REV.