



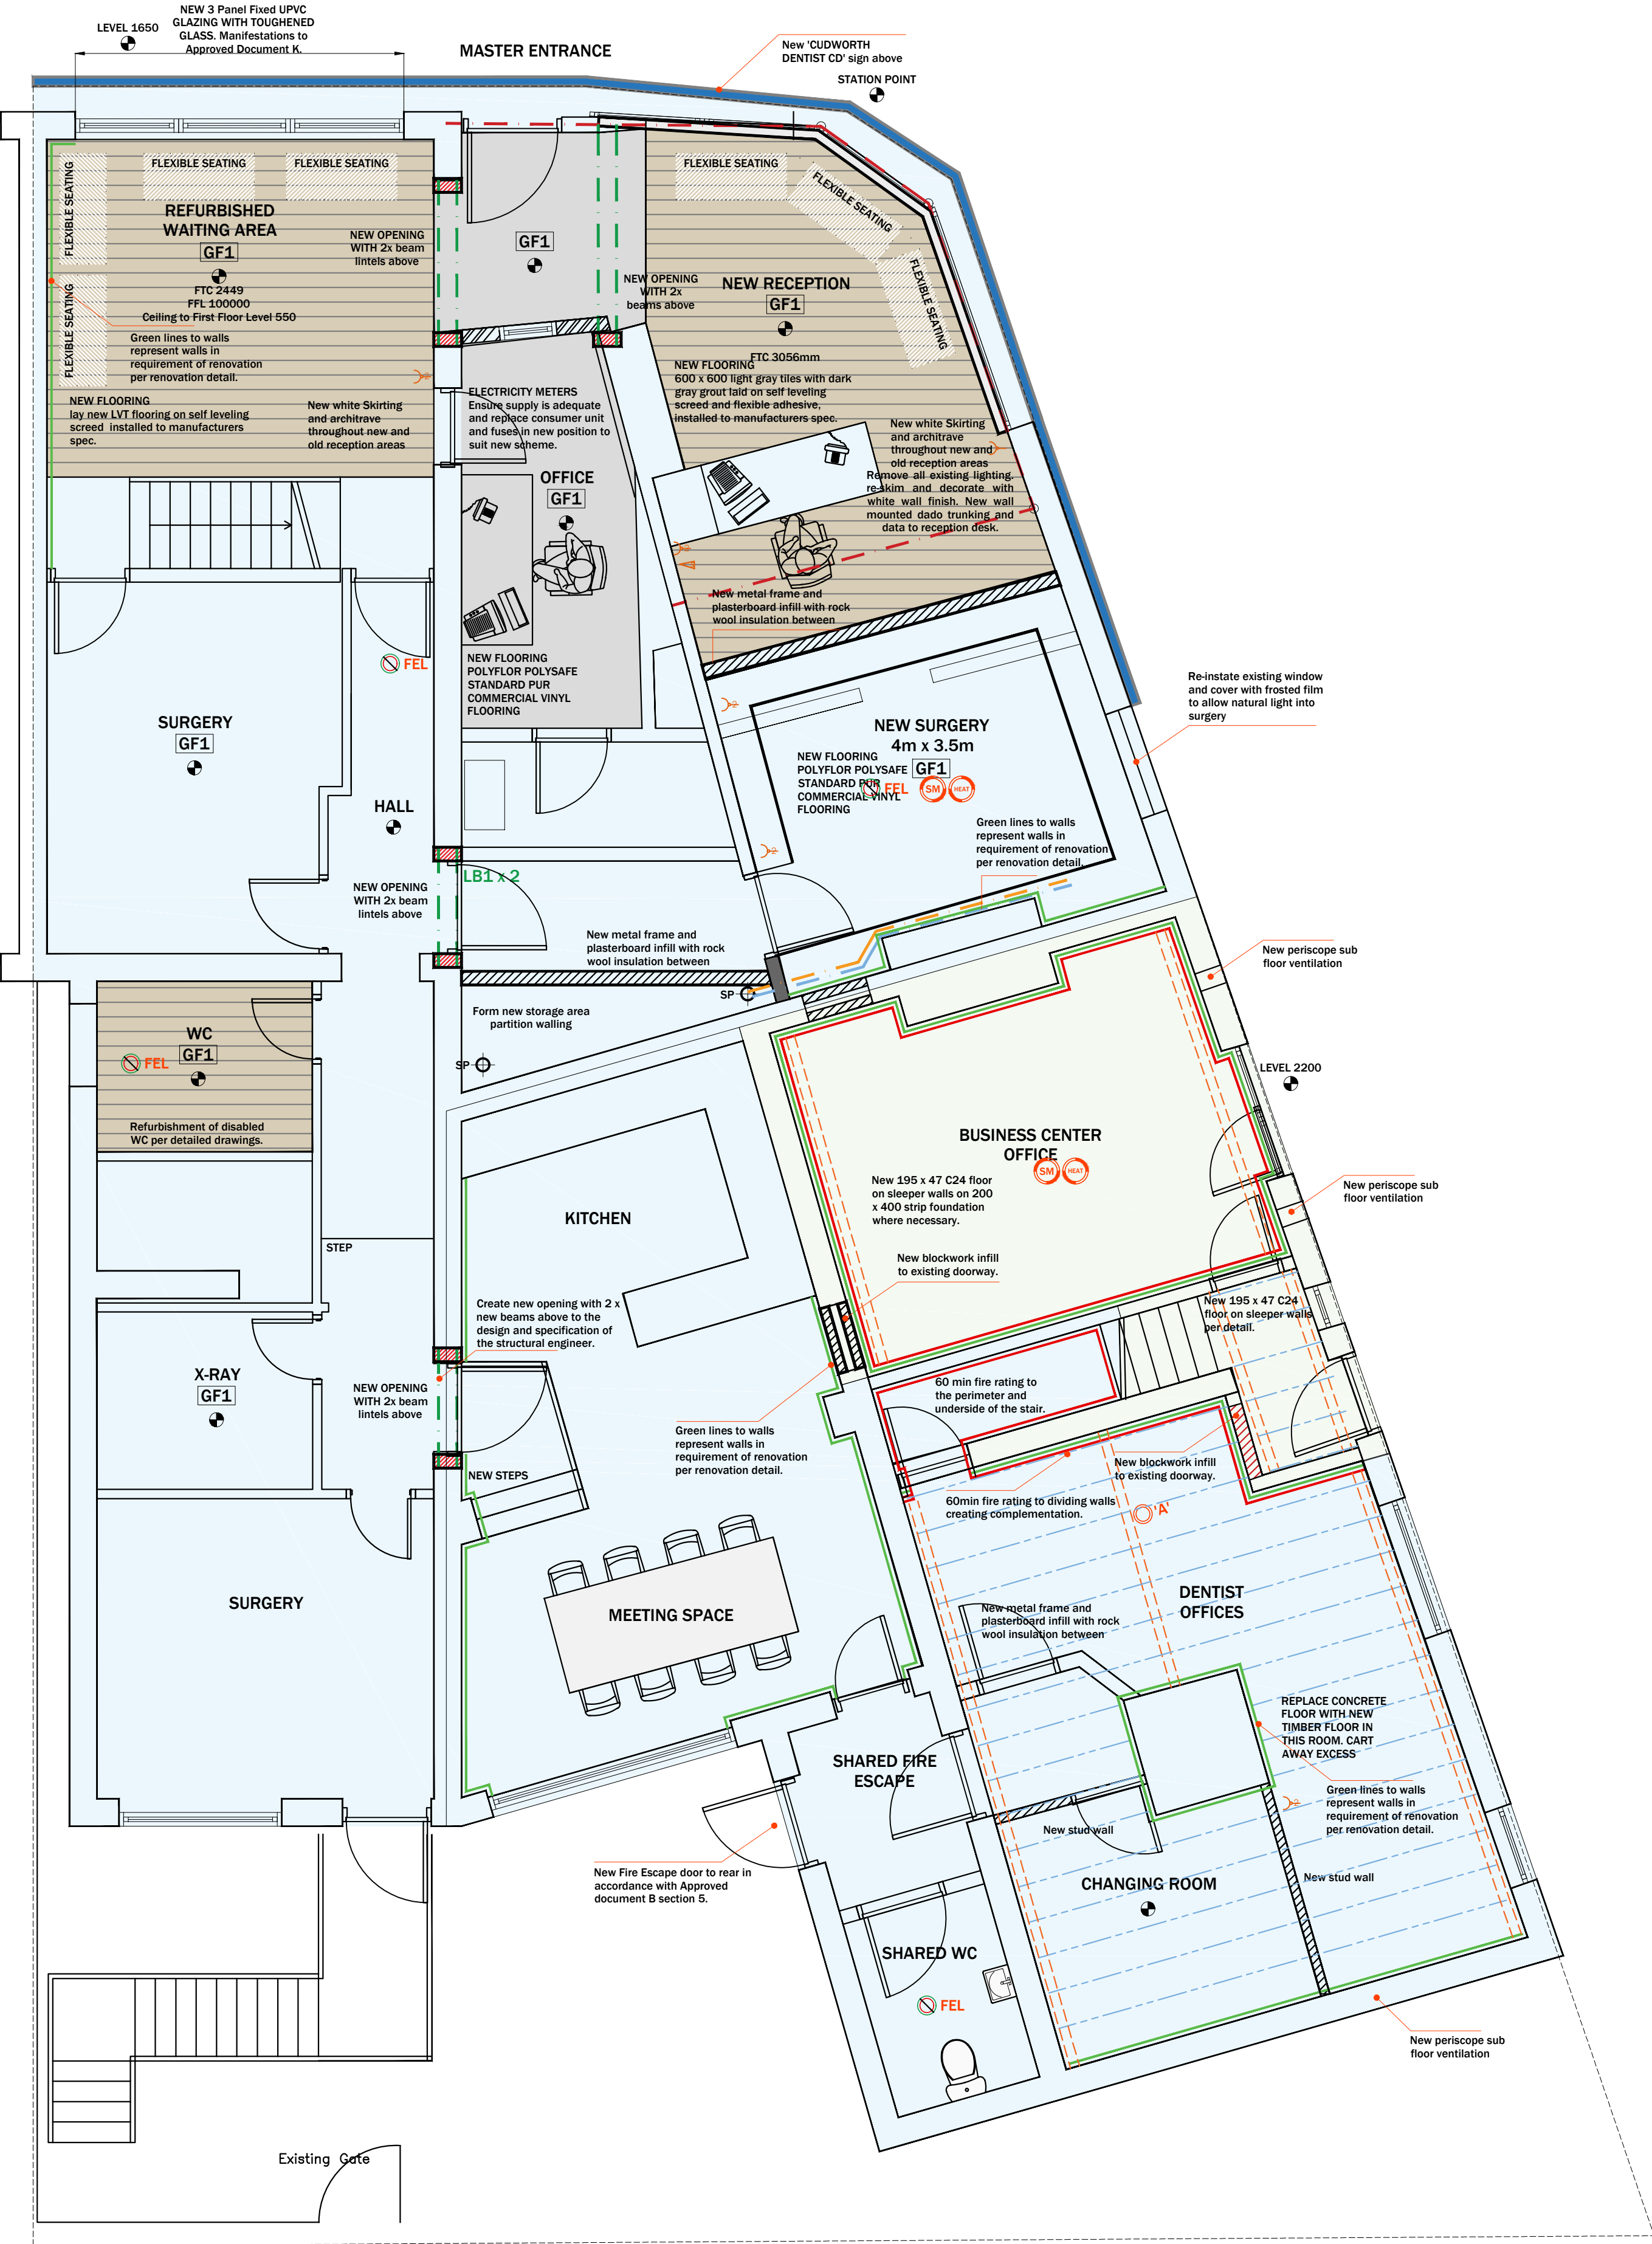

PROPOSED GROUND FLOOR
PLAN SCALE 1:50

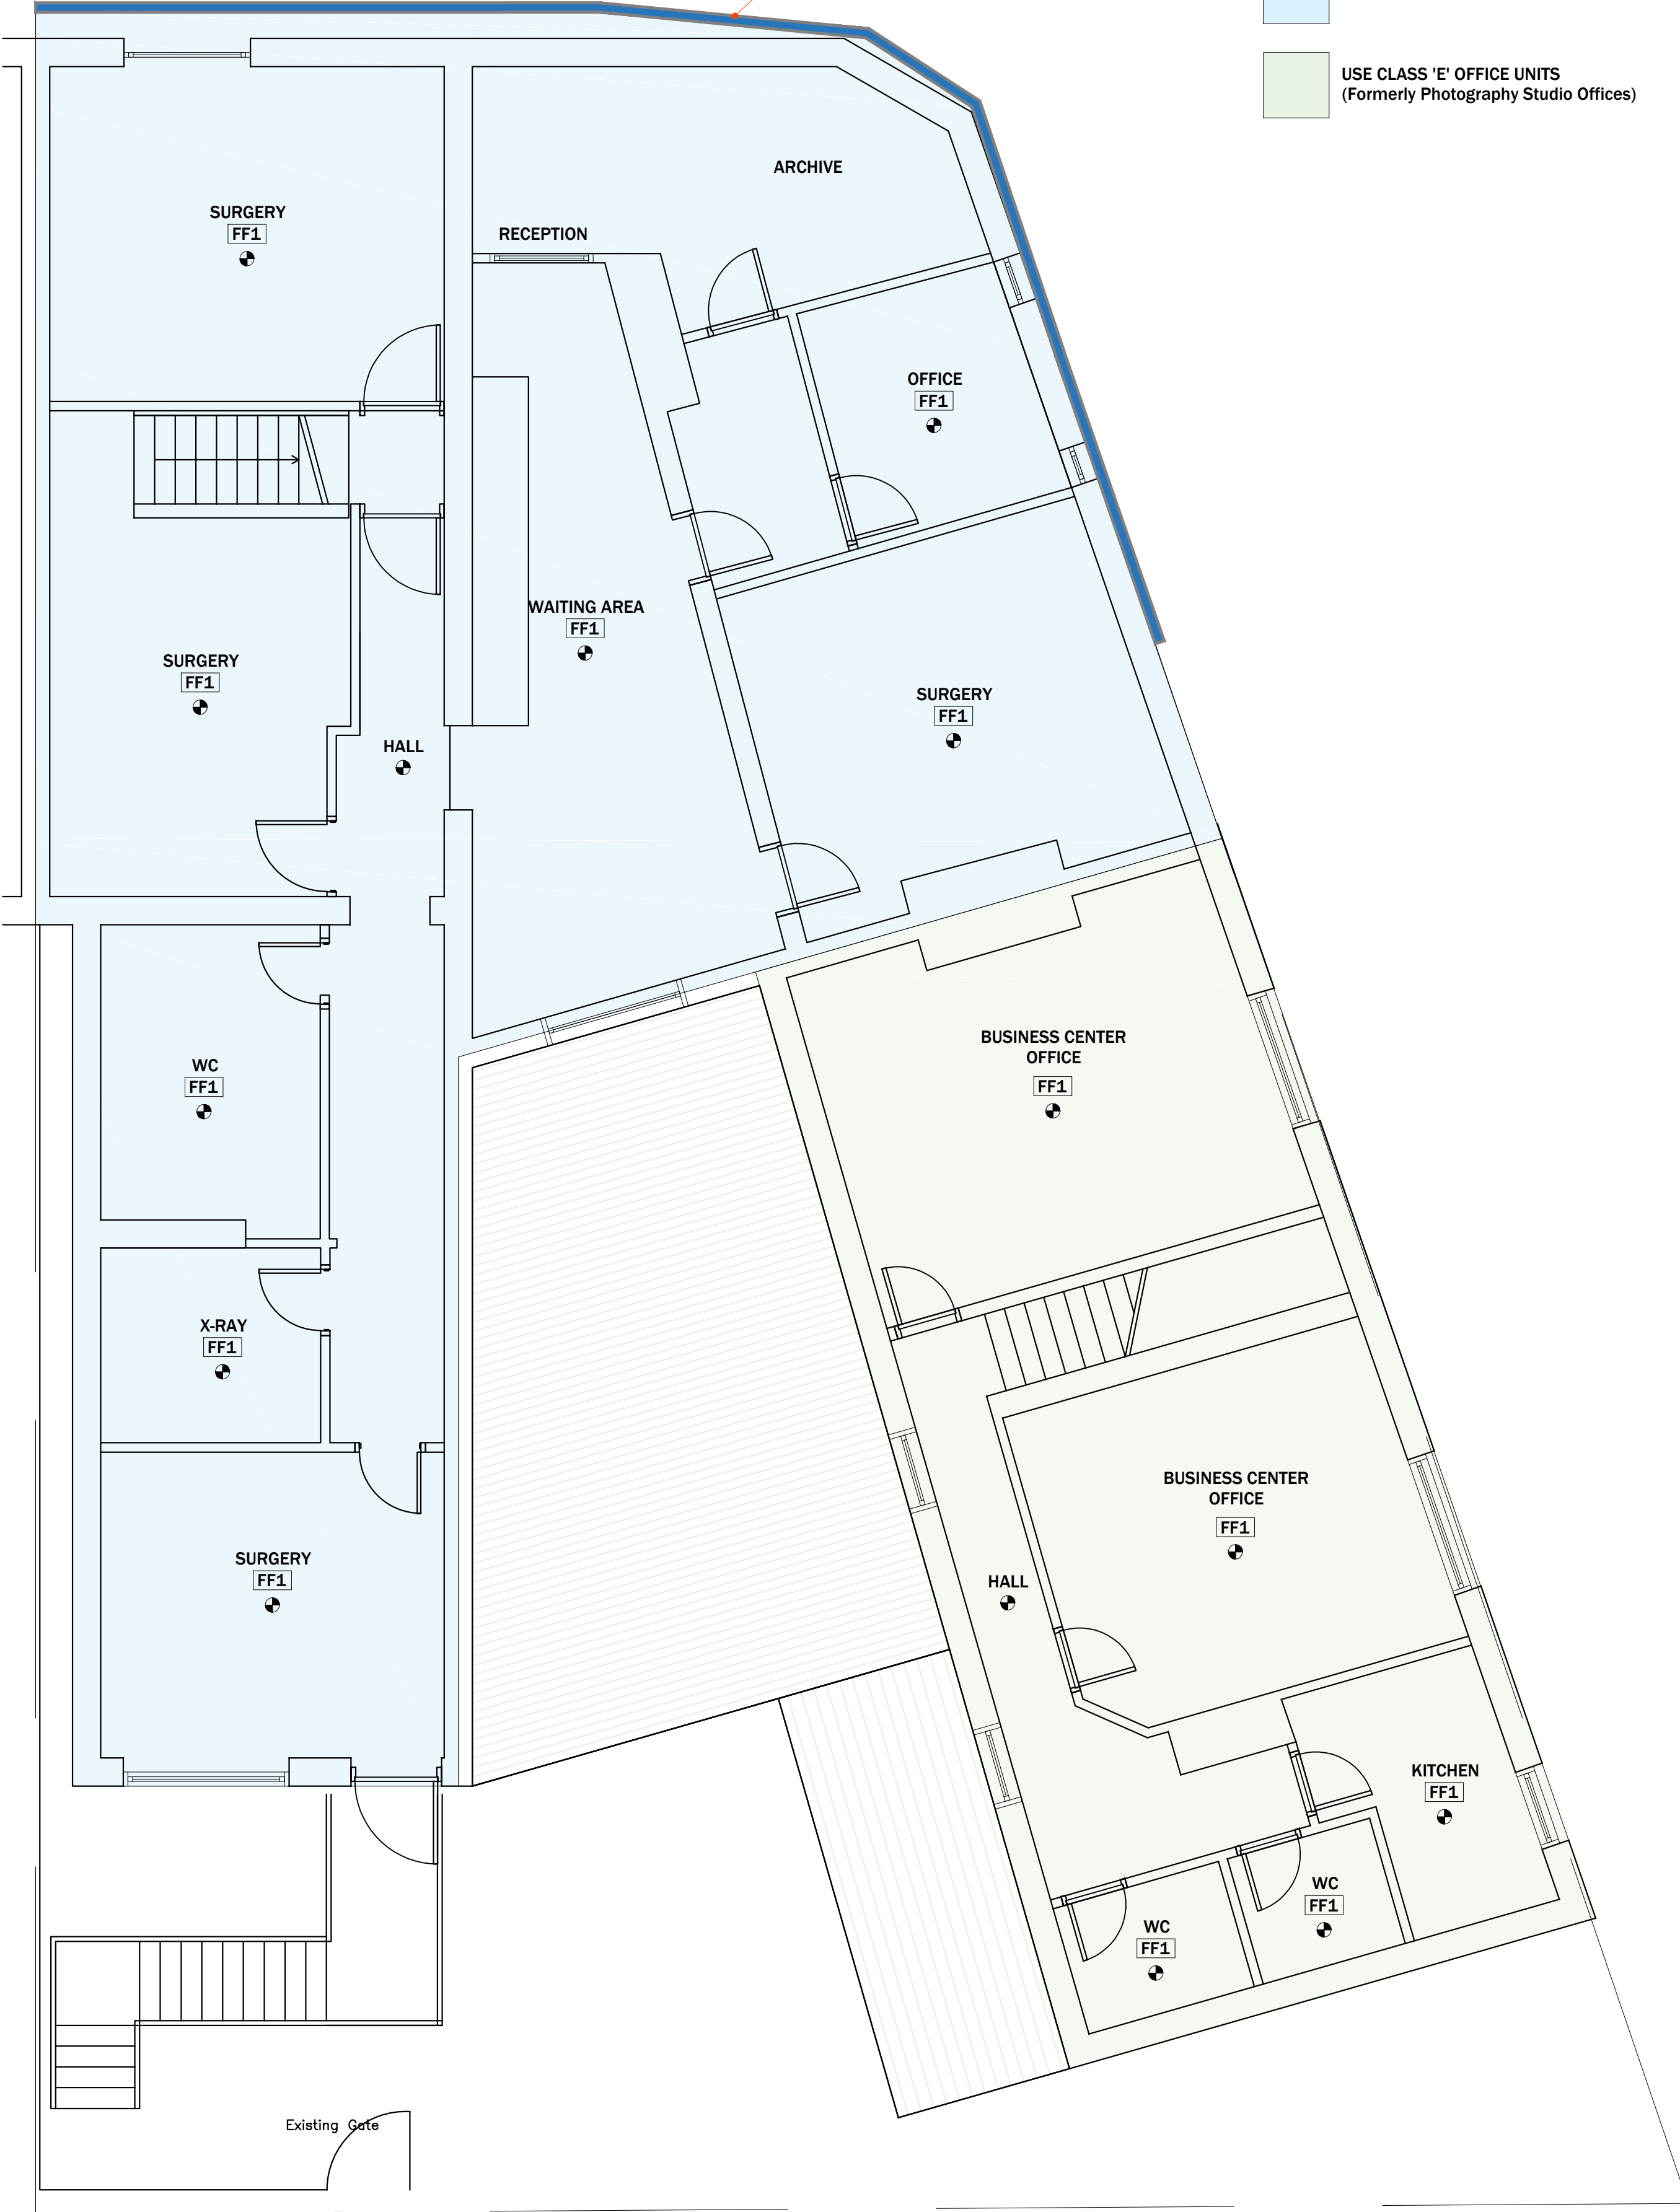

PROPOSED FIRST FLOOR PLAN
SCALE 1:50

KEY

DENTIST

USE CLASS 'E' OFFICE UNITS
(Formerly Photography Studio Offices)



HIRST ARCHITECTURE LTD
WWW.LHADESIGN.COM

THIS DRAWING/COPY AND ANY DESIGN THEREON IS PROTECTED BY COPYRIGHT AND IS THE PROPERTY OF HIRST ARCHITECTURE LTD. IT IS TO BE USED ONLY FOR THE PURPOSE FOR WHICH IT WAS EXPRESSLY LOANED AND IS NOT TO BE COPIED IN ANY FORMAT, INFORMATION WITHIN THIS DRAWING IS NOT TO BE PASSED TO ANY THIRD PARTY WITHOUT PRIOR WRITTEN CONSENT. ALL MEASUREMENTS TO BE CHECKED ON SITE PRIOR TO CONSTRUCTION. DO NOT SCALE THIS DRAWING.
HIRST ARCHITECTURE LTD
COMPANY NUMBER 12942045
2020 ©

NOT FOR CONSTRUCTION

PROJECT
CUDWORTH DENTIST
260 Barnsley Rd
BARNSELY S72 8SU

CLIENT:
**CUDWORTH DENTAL
SURGERY LIMITED**
Notes:

DRAWING STAGE:
PLANNING
DRAWING TITLE:
PROPOSED BUILDING PLANS

PROJECT CODE: **HA-21-16** DRAWING NO: **03**

REVISION	DESCRIPTION	DATE
--	ORIGINAL ISSUE	June 21
--		
--		
--		
--		
--		



SCALE
1:50
A.1
HIRST ARCHITECTURE LTD © 2021