





EXISTING FRONT ELEVATION



EXISTING REAR ELEVATION

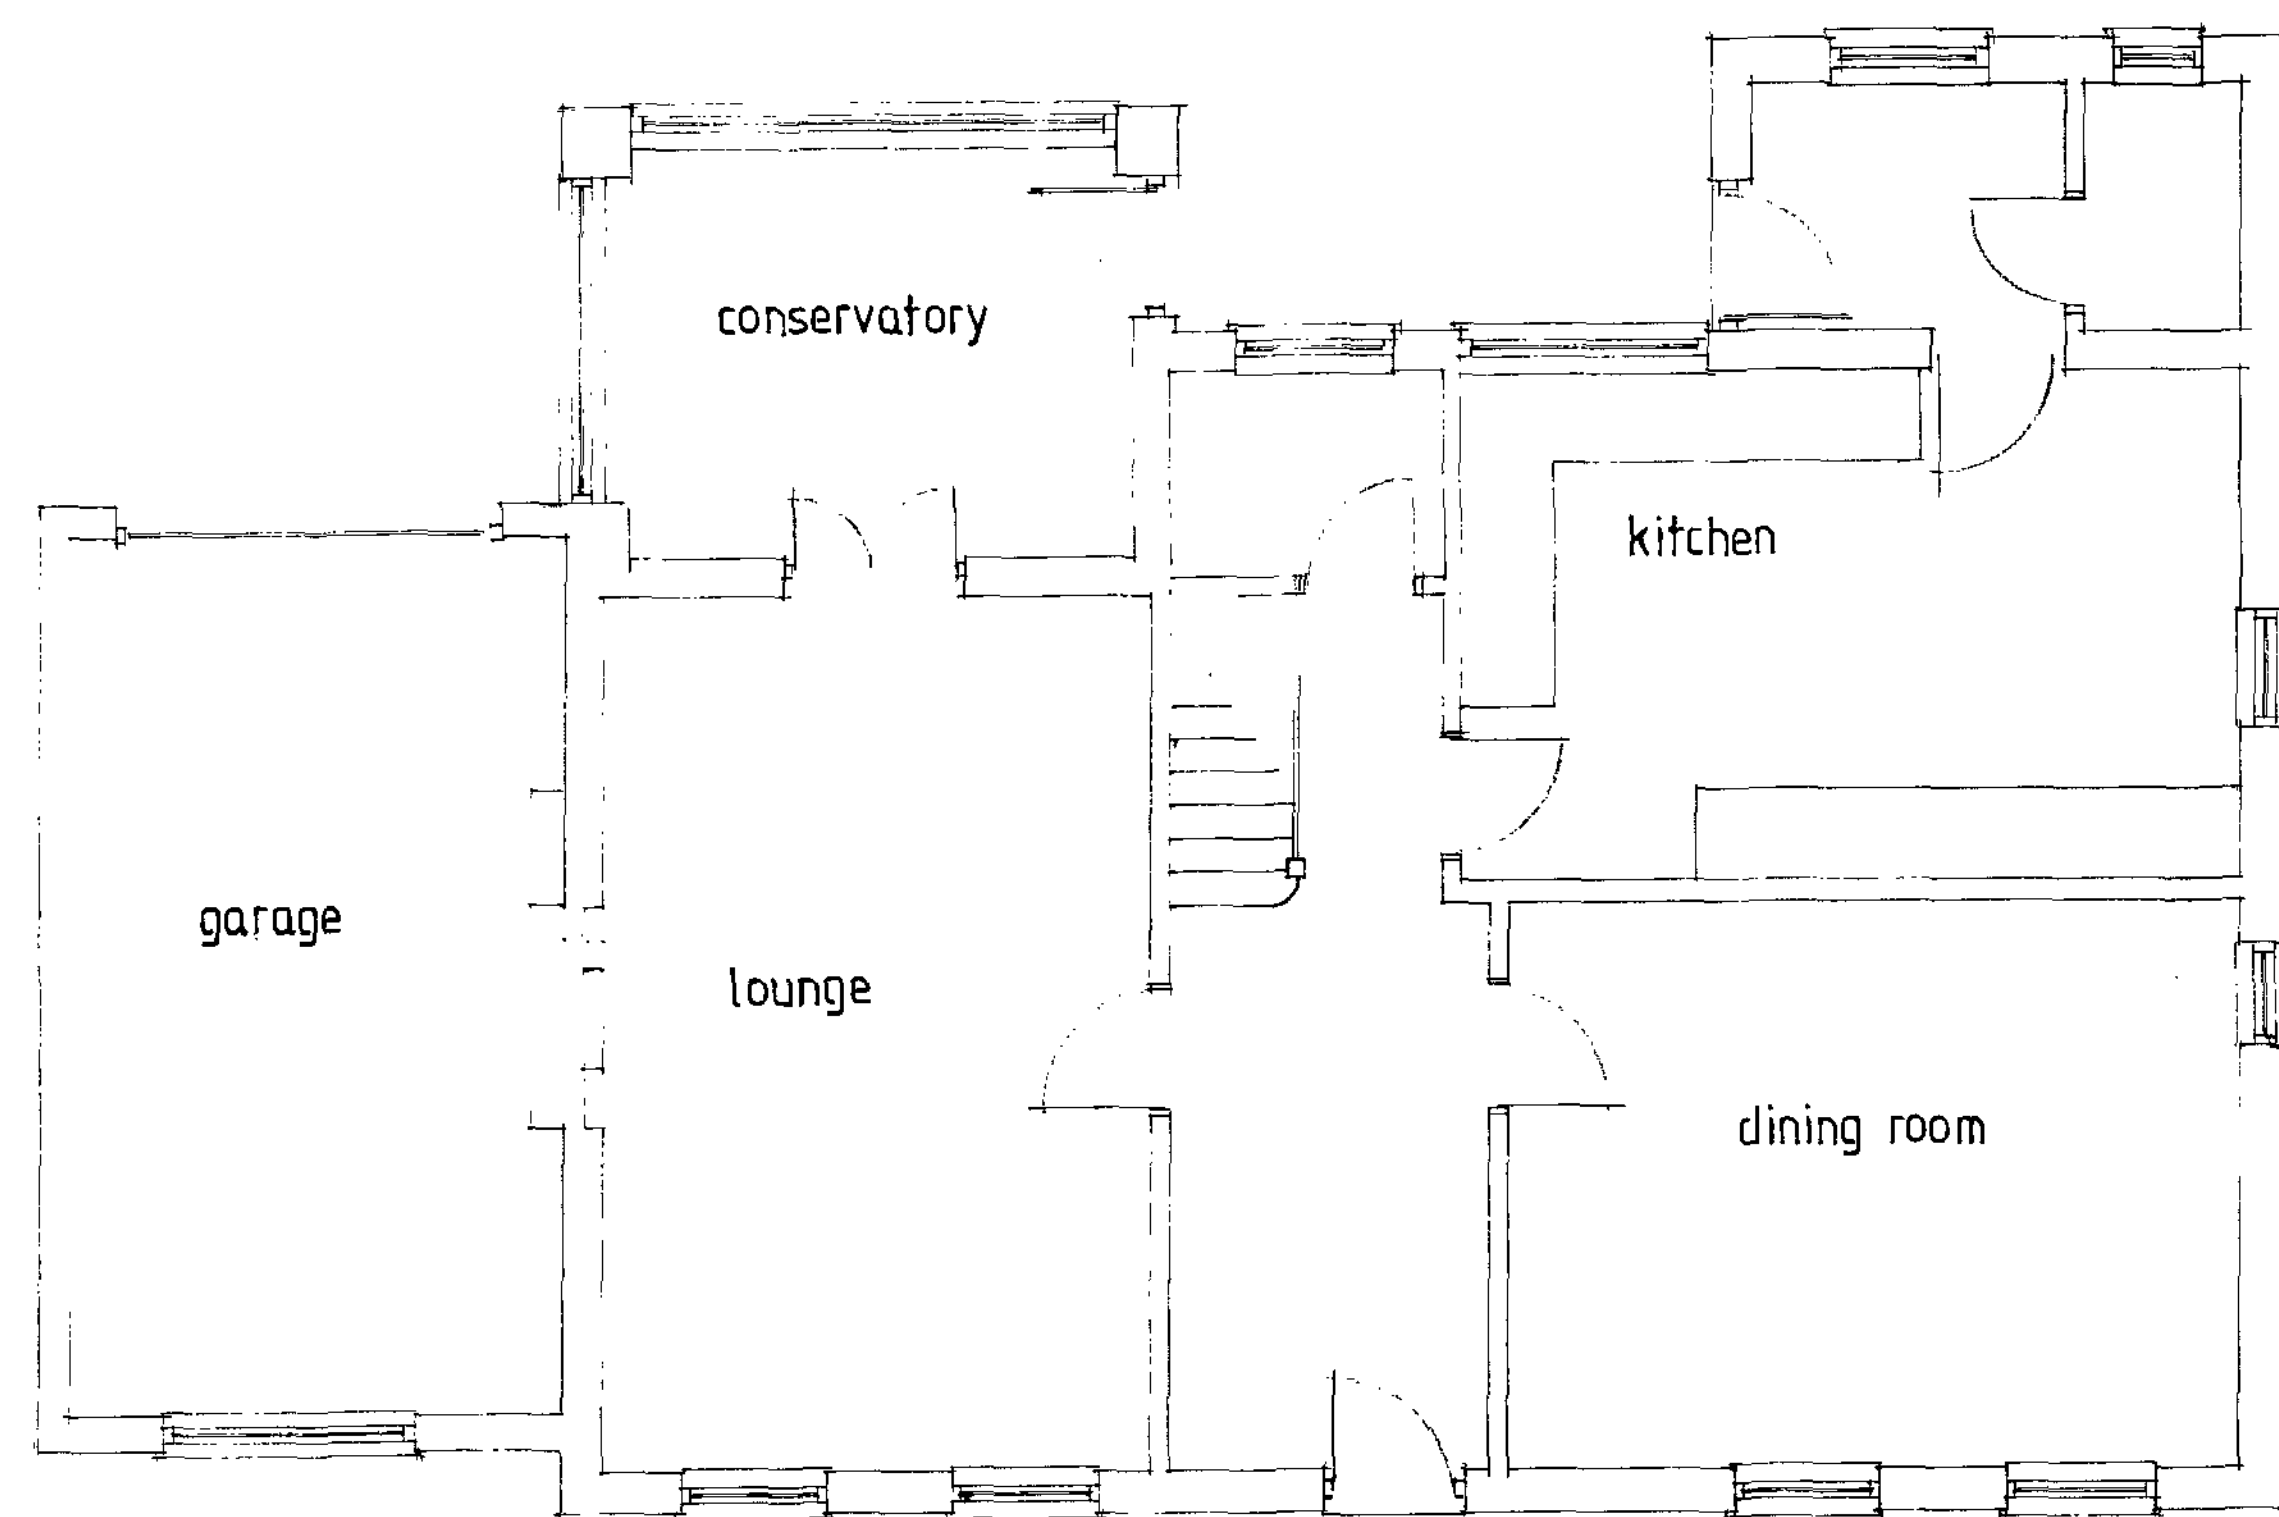

EXISTING GROUND FLOOR PLAN

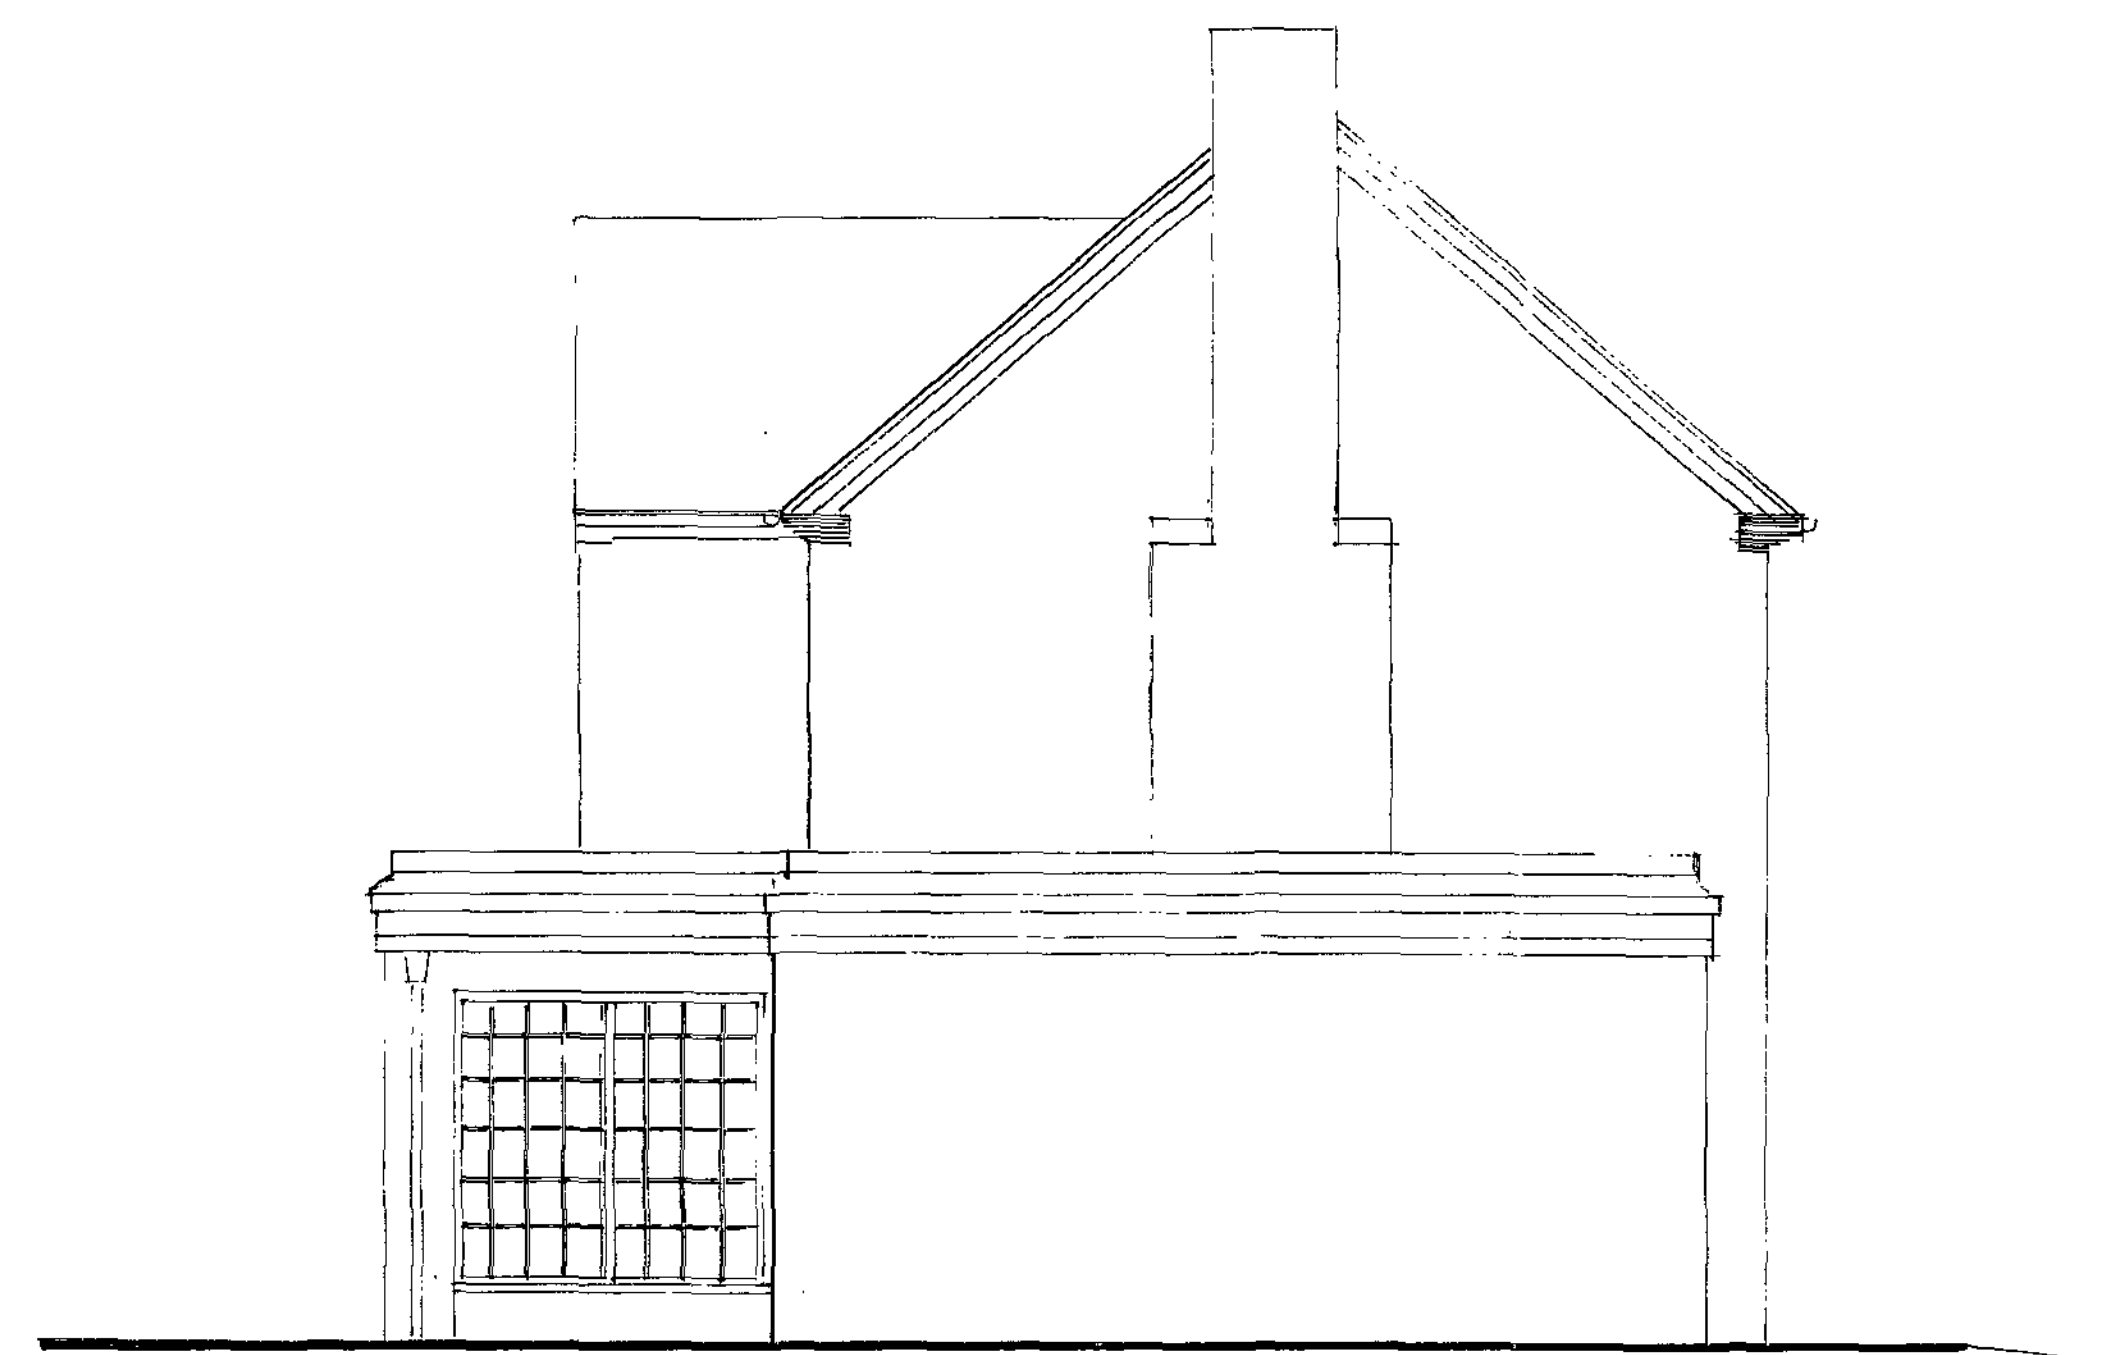

EXISTING SIDE ELEVATION

Barnsley Metropolitan
Council
23 JUL 2009
Corporate Mail Room

Proposed study, sun lounge, utility extensions & detached garage for
Mr. & Mrs. M. Brain
25 Haigh Lane, Hoylandswaine

drawn by Artech Design 01772 456592

drawing no. X 1767/1


Scale 1:50




PROPOSED FRONT ELEVATION



PROPOSED REAR ELEVATION

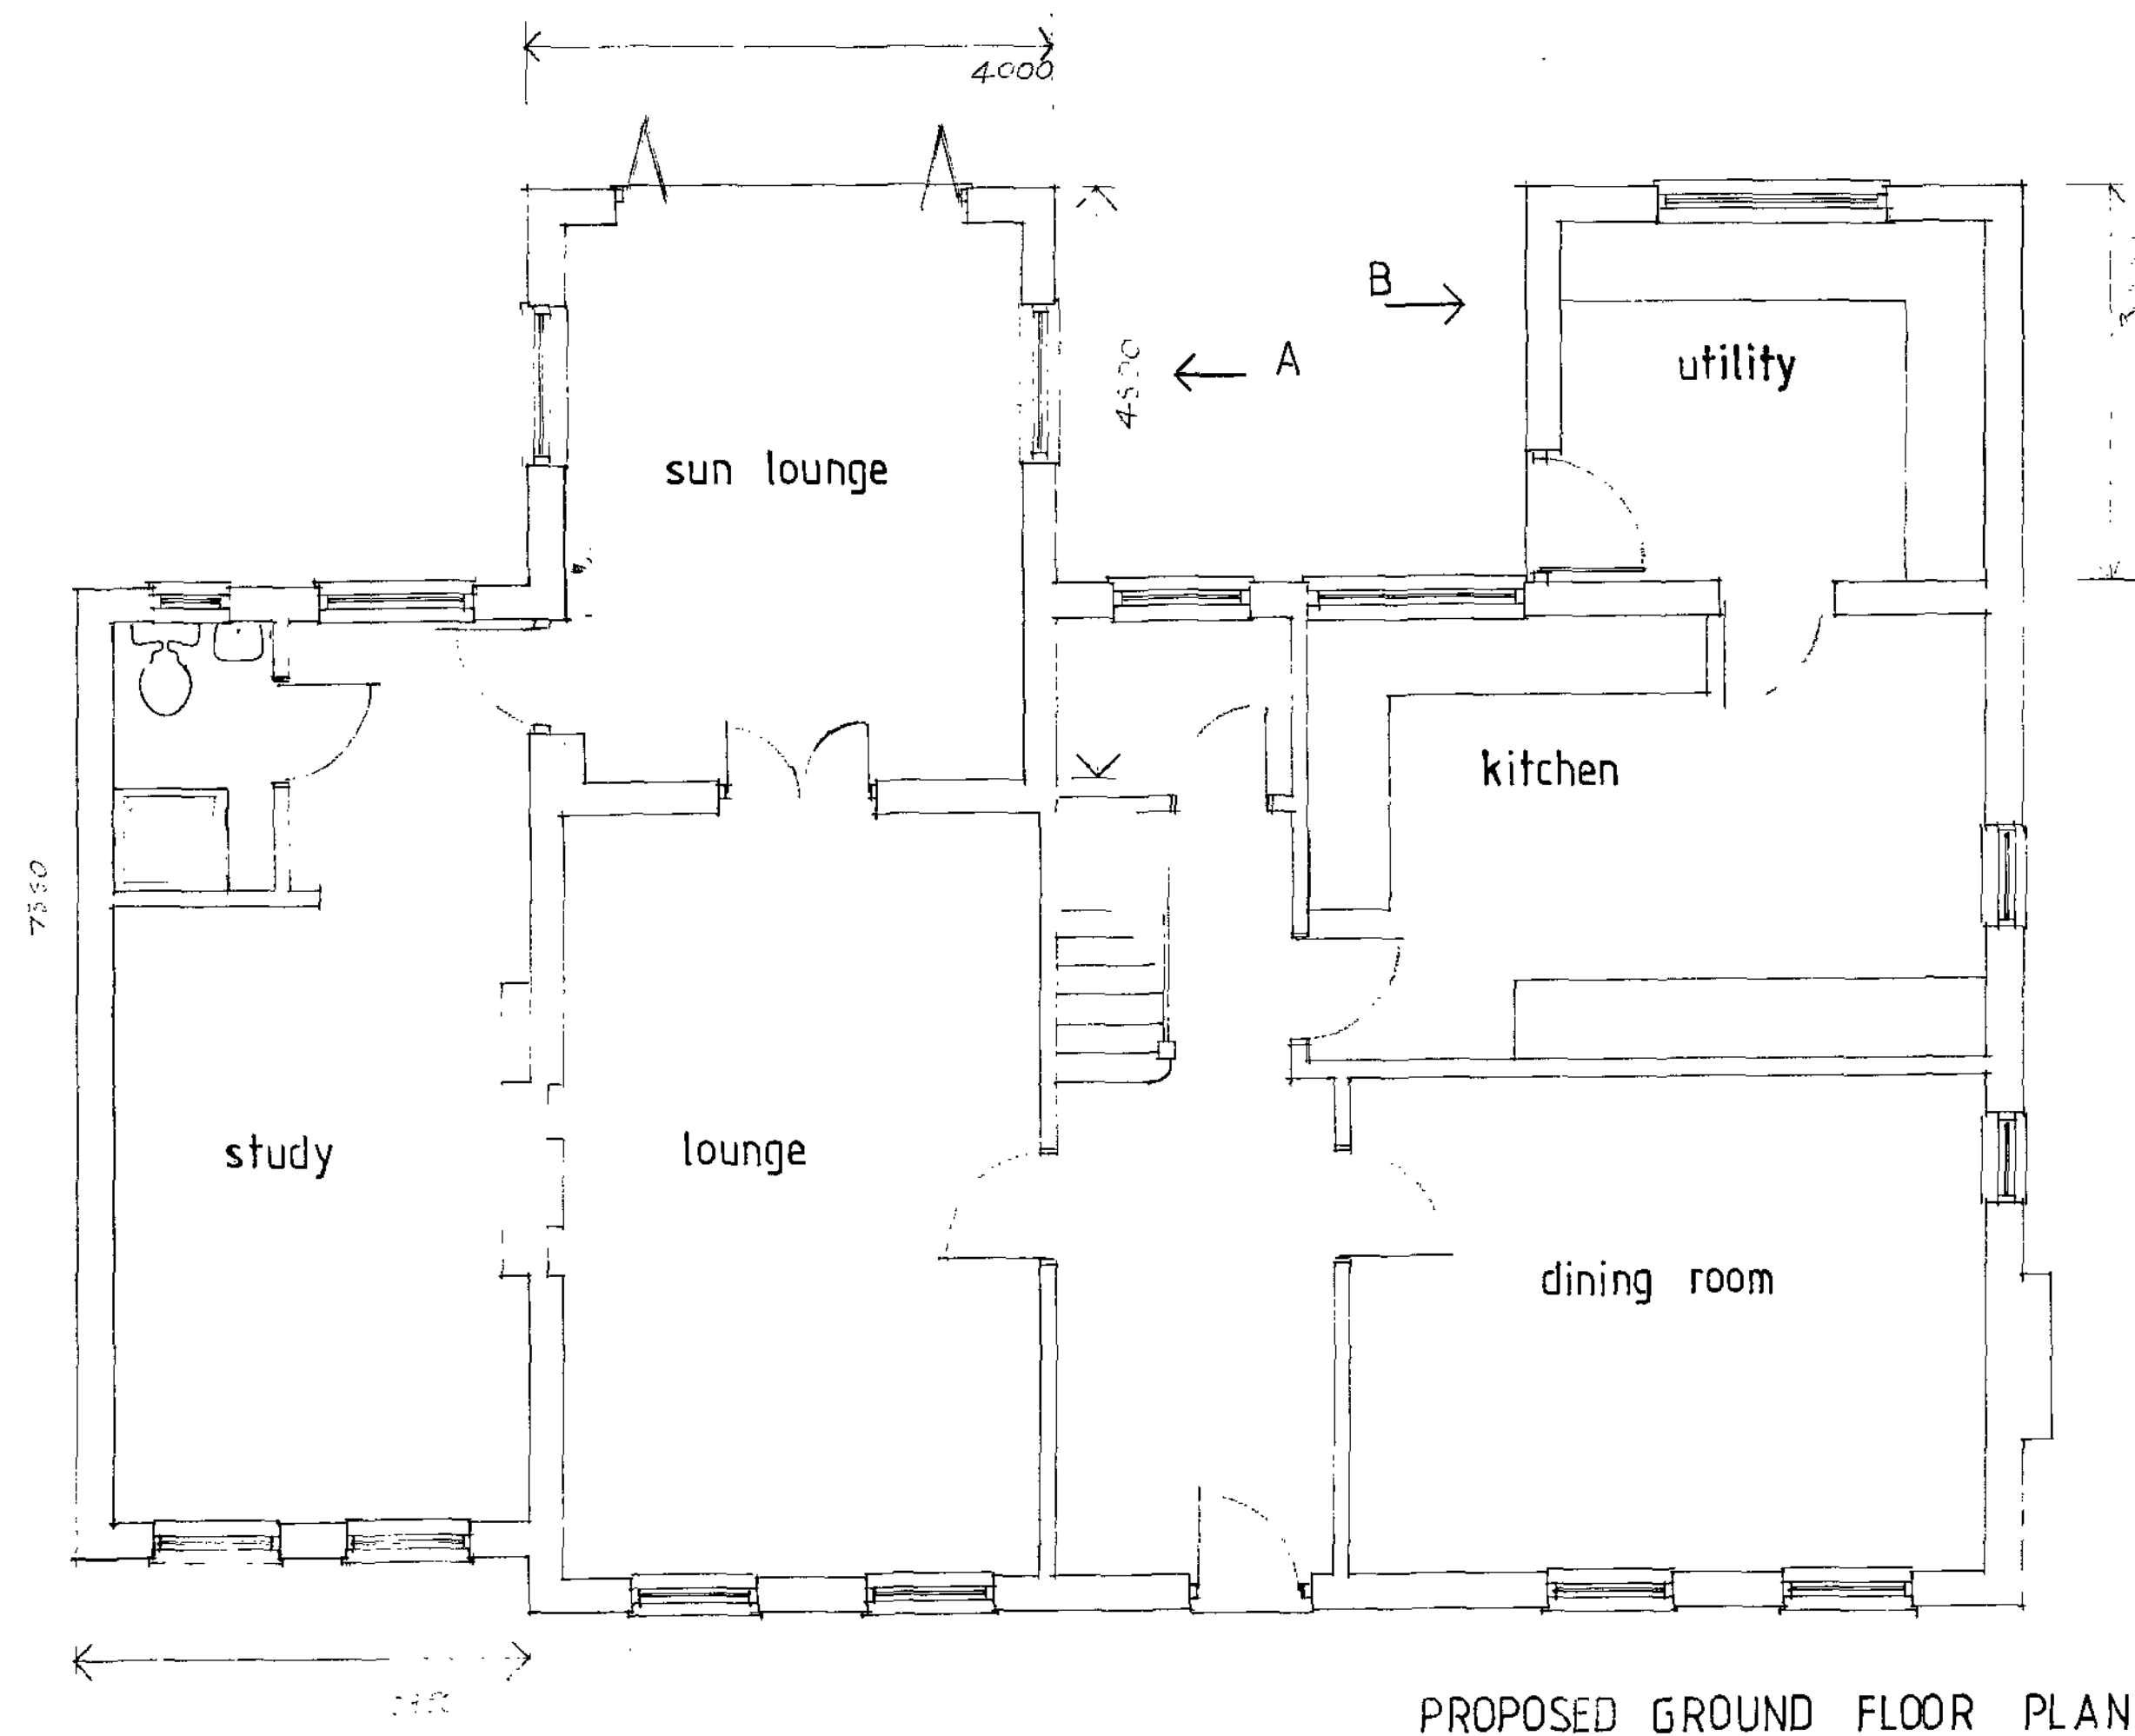

PROPOSED GROUND FLOOR PLAN

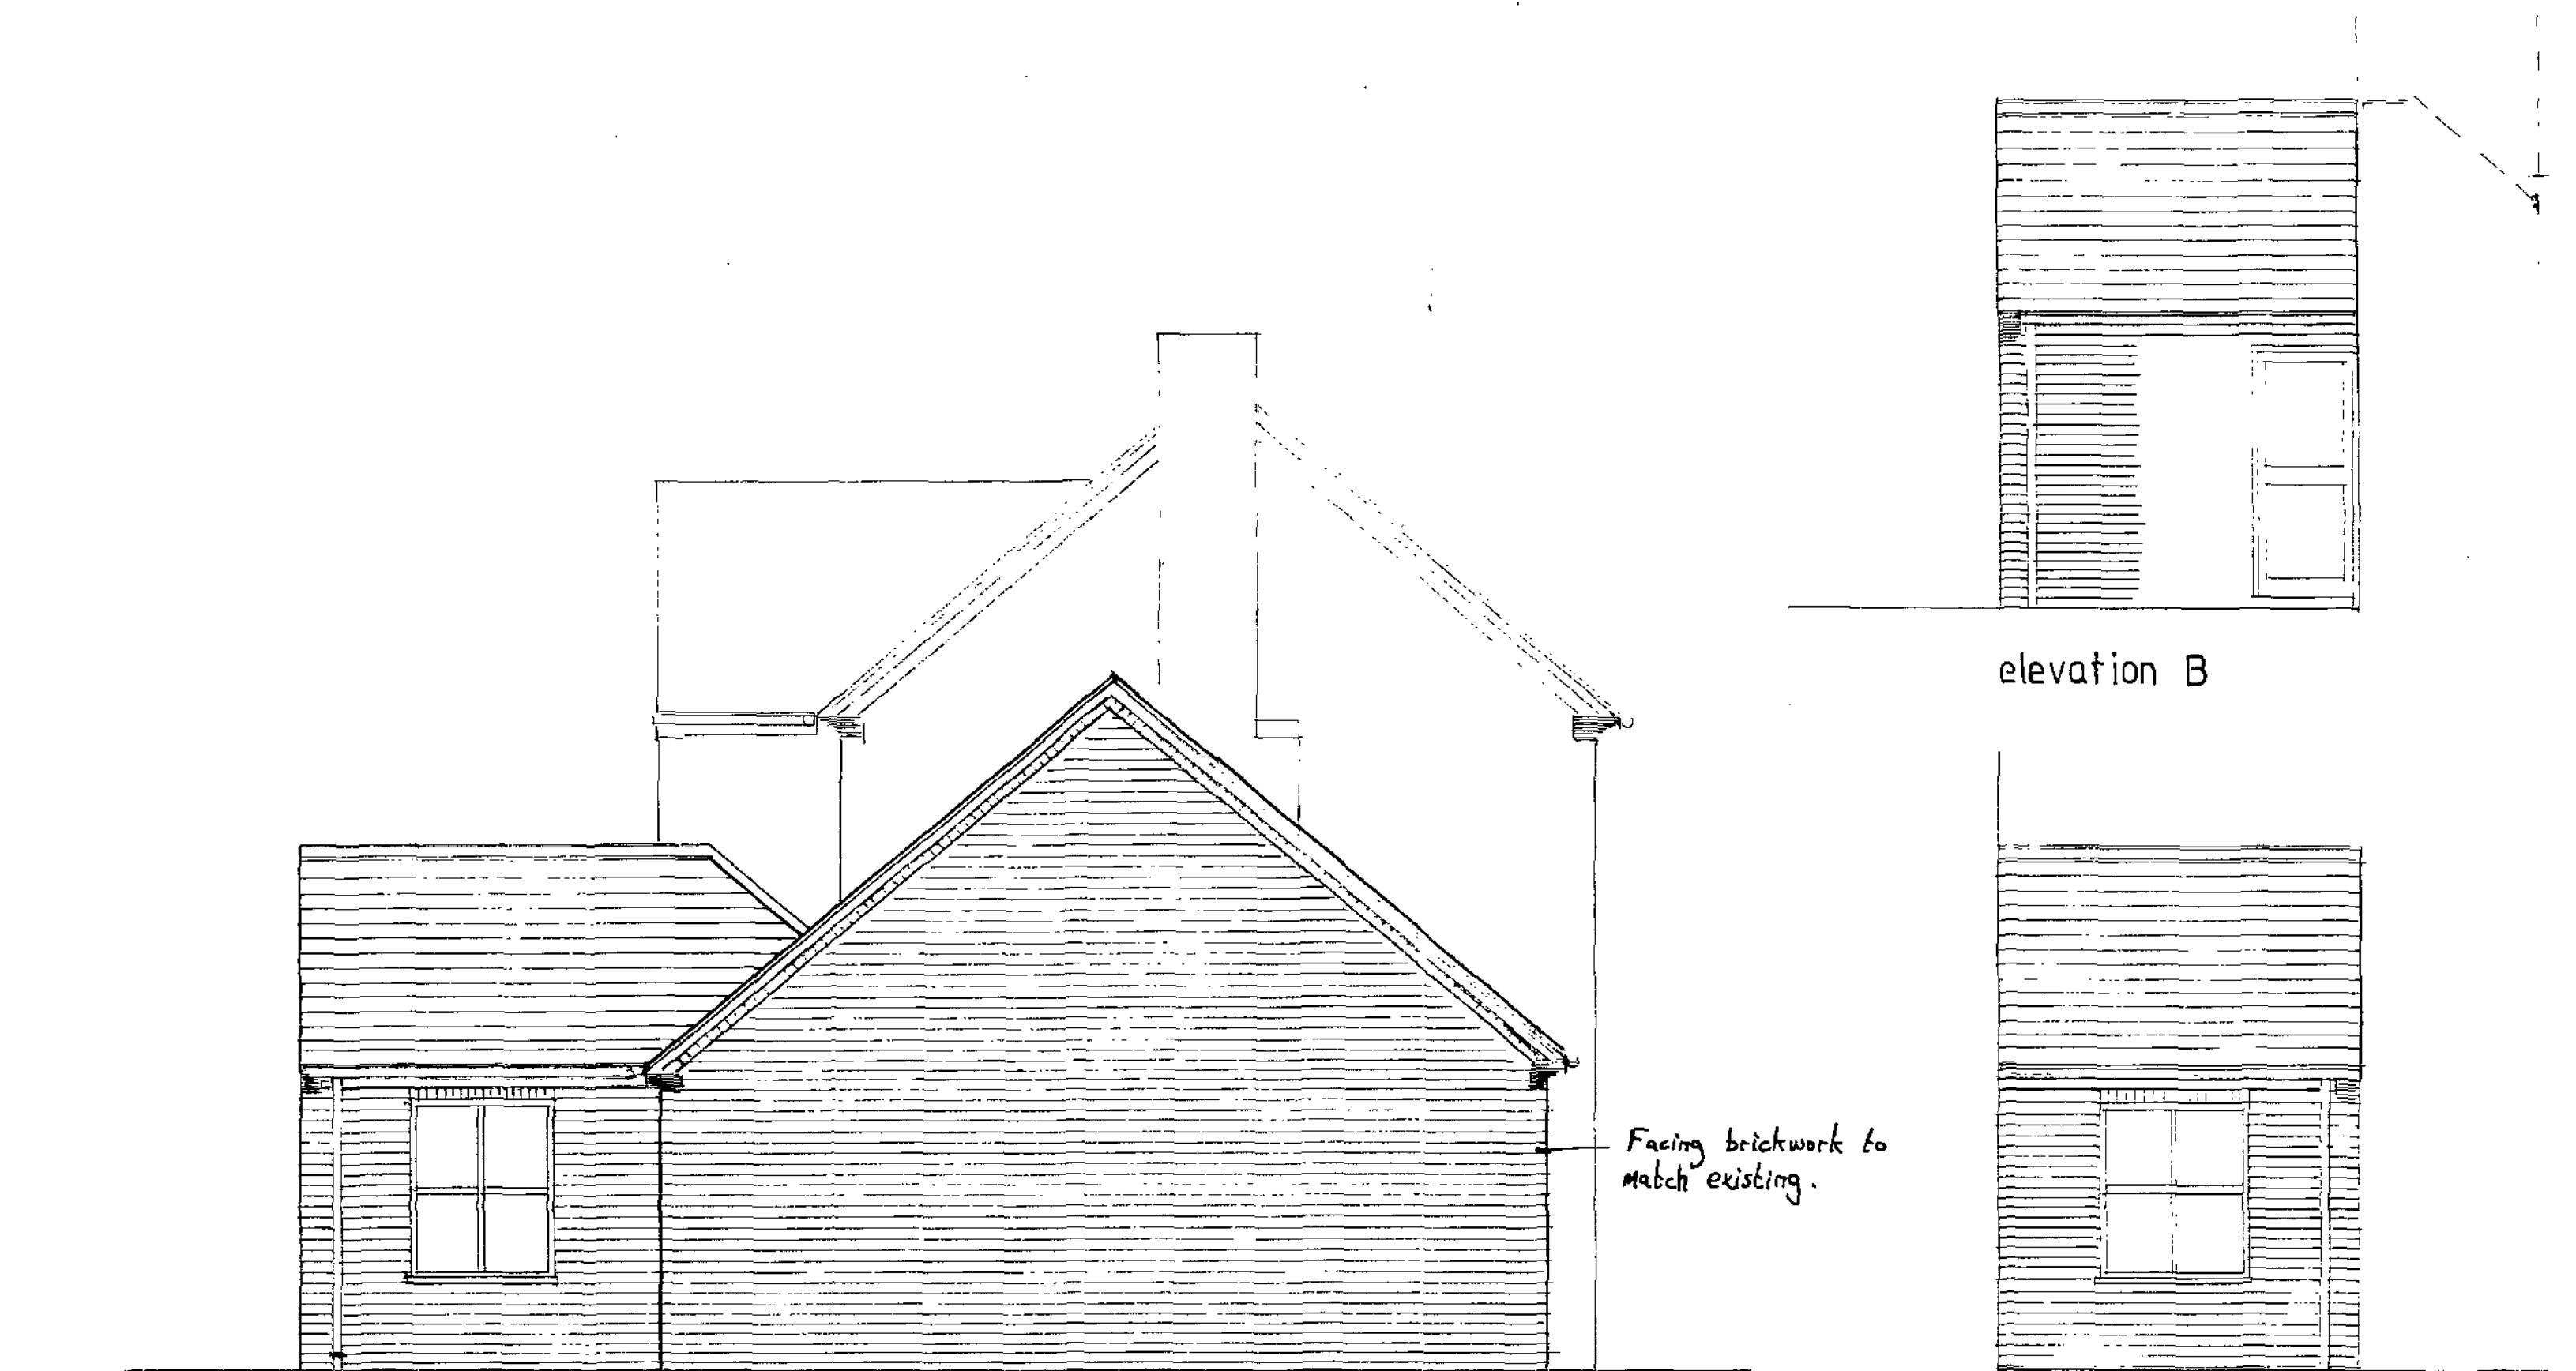

PROPOSED SIDE ELEVATION

elevation B

elevation A


Proposed study, sun lounge, utility extensions & detached garage for
Mr. & Mrs. M. Brain
25 Haigh Lane, Hoylandswaine

drawn by Artech Design 01772 456 592


drawing no. X1767/2

Scale 1:50

Barnsley Metropolitan
Borough Council
23 JUL 2009
Corporate Mail Room

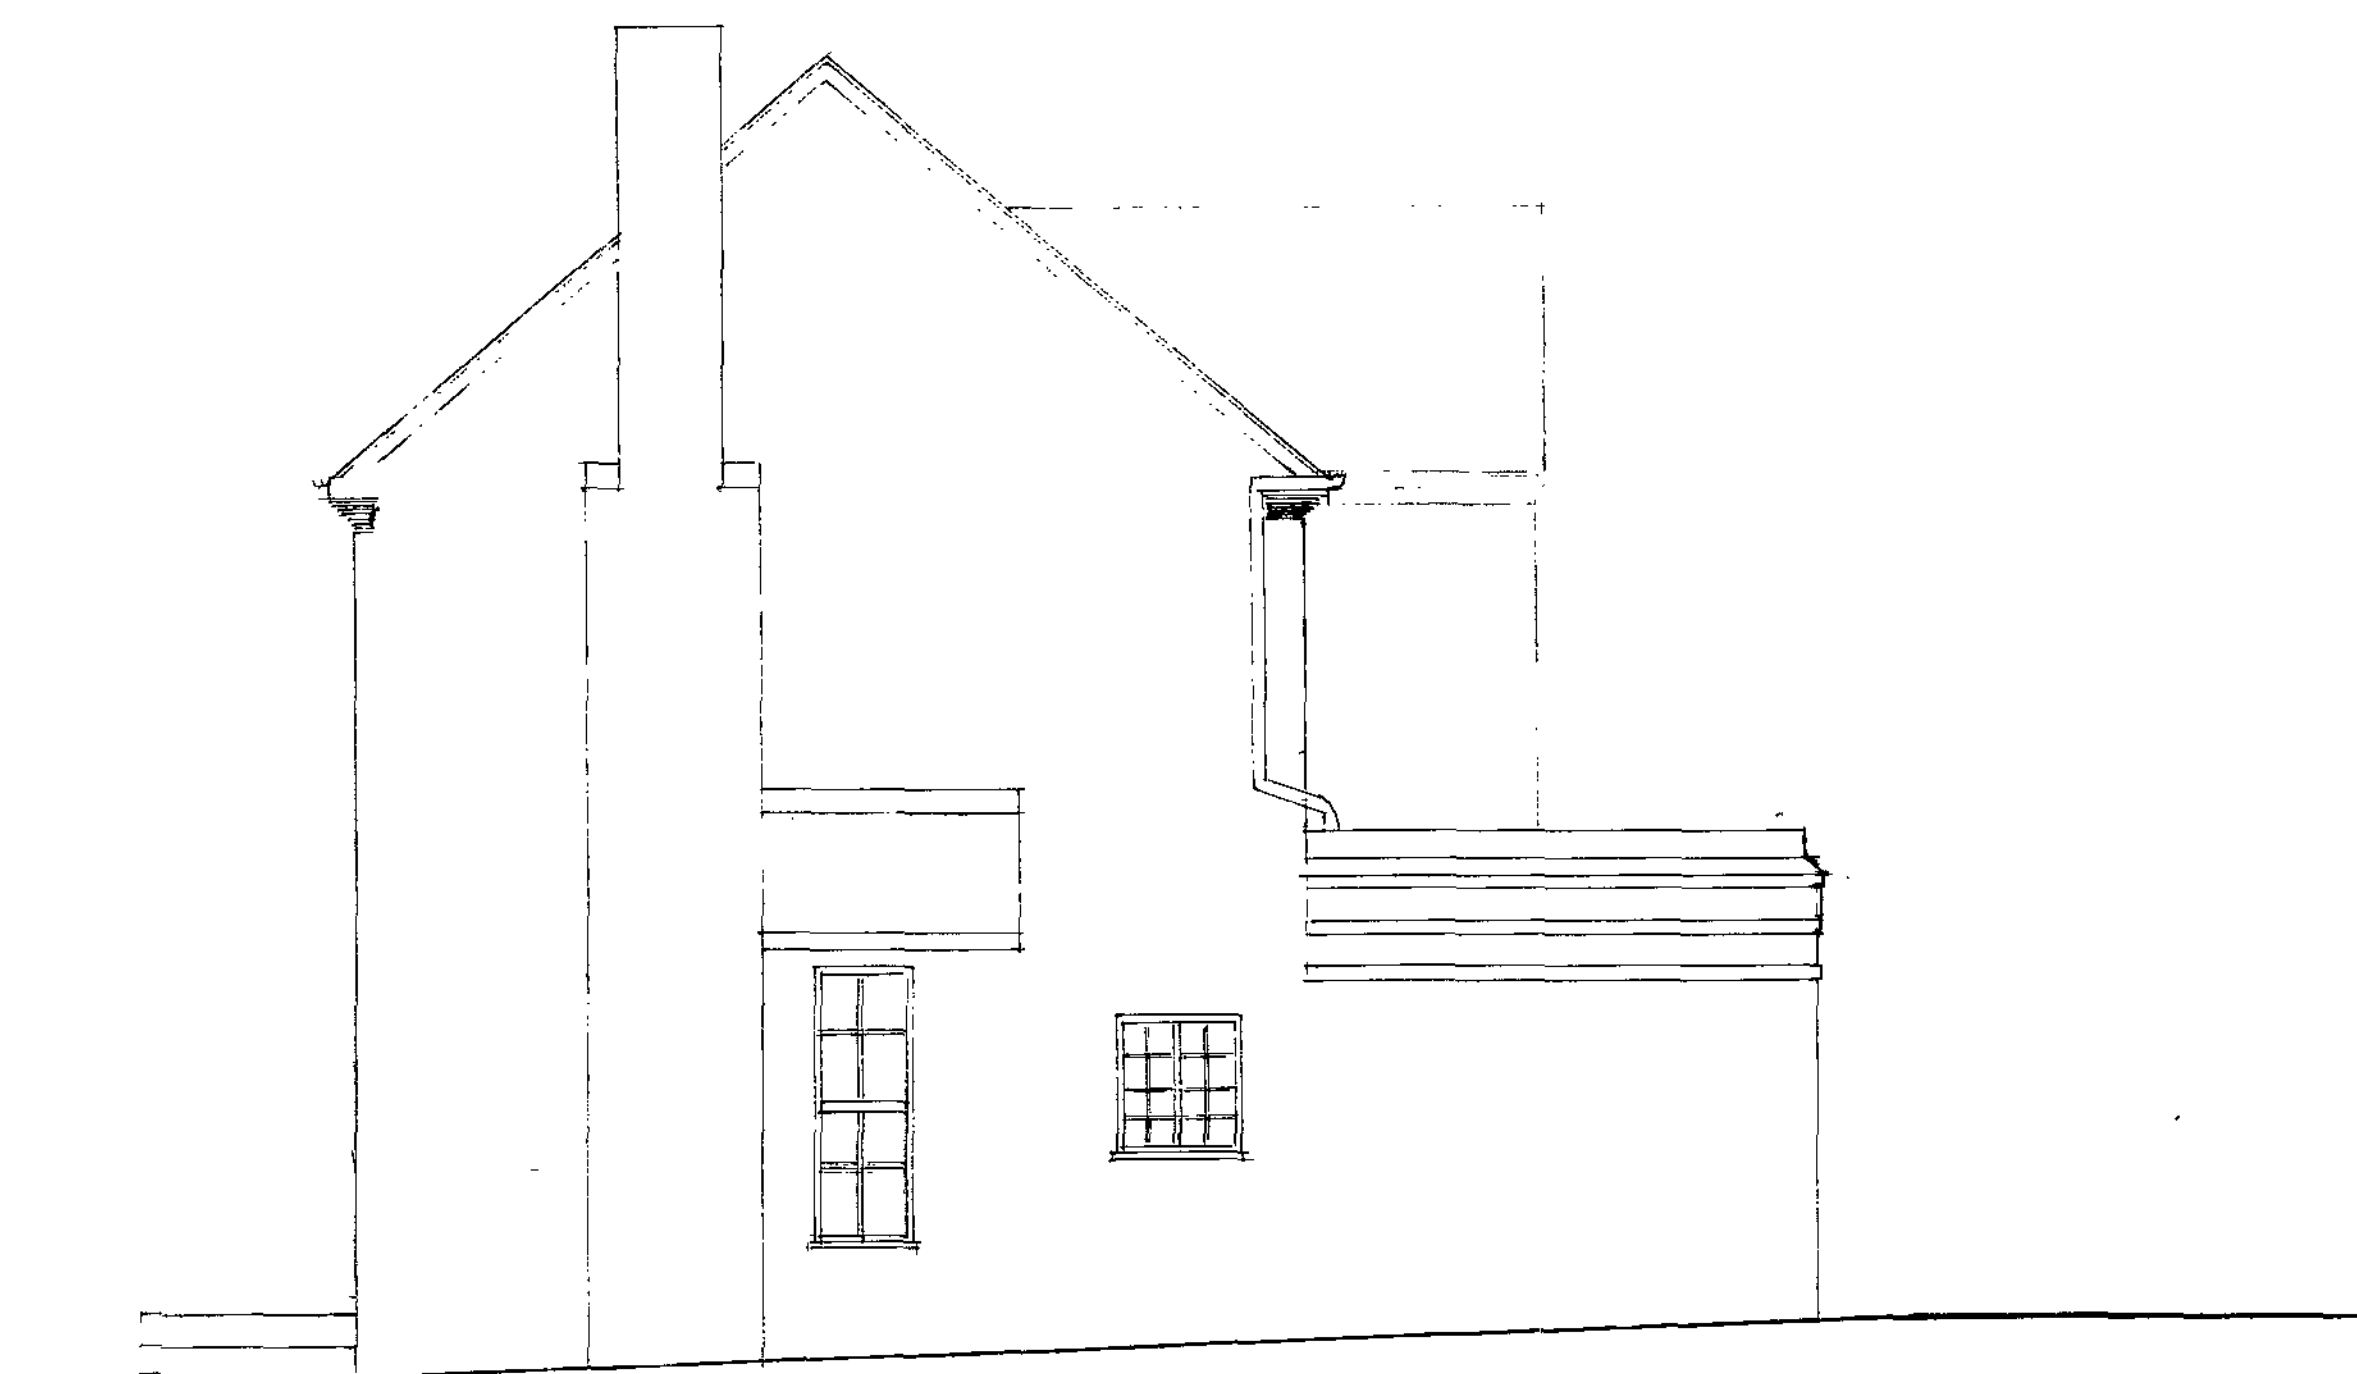


EXISTING SIDE ELEVATION

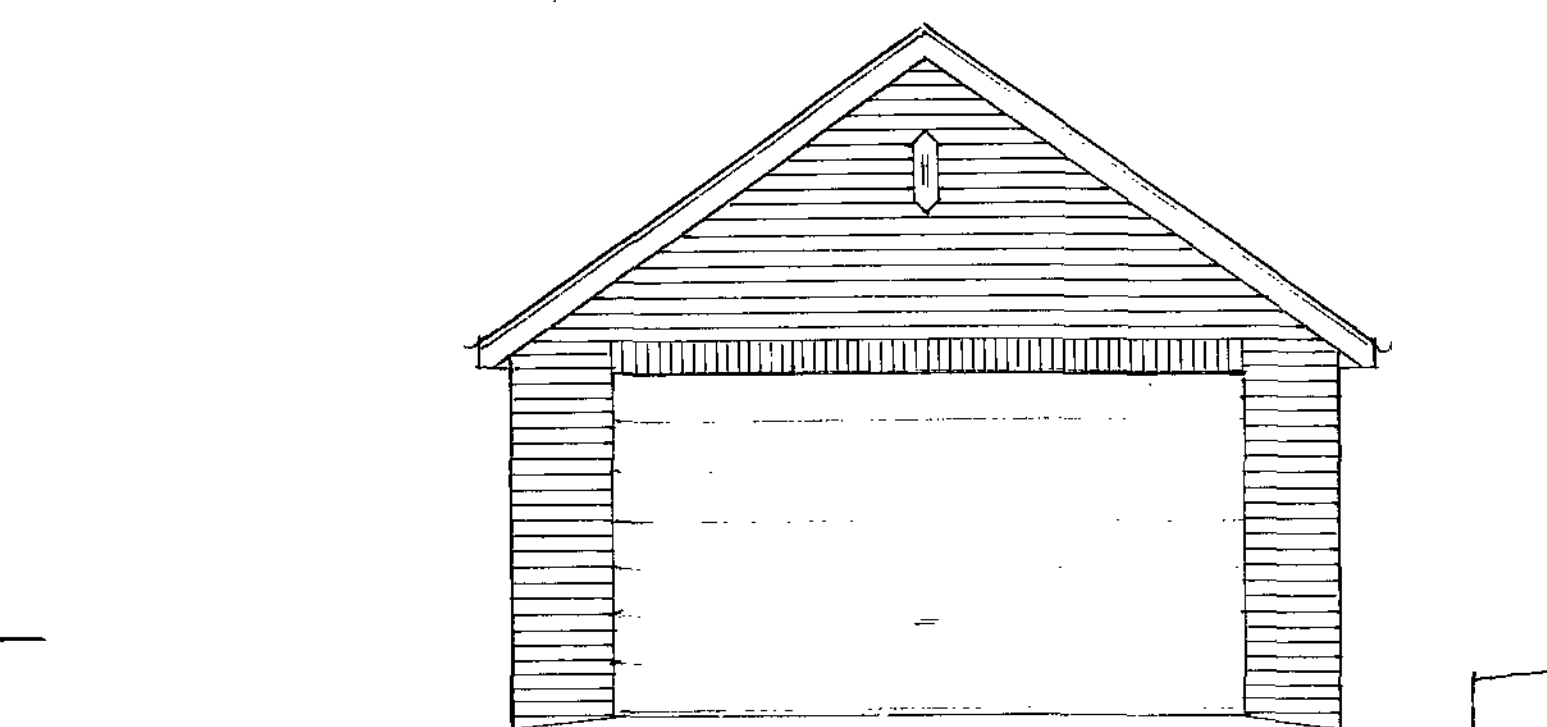

front




PROPOSED SIDE ELEVATION

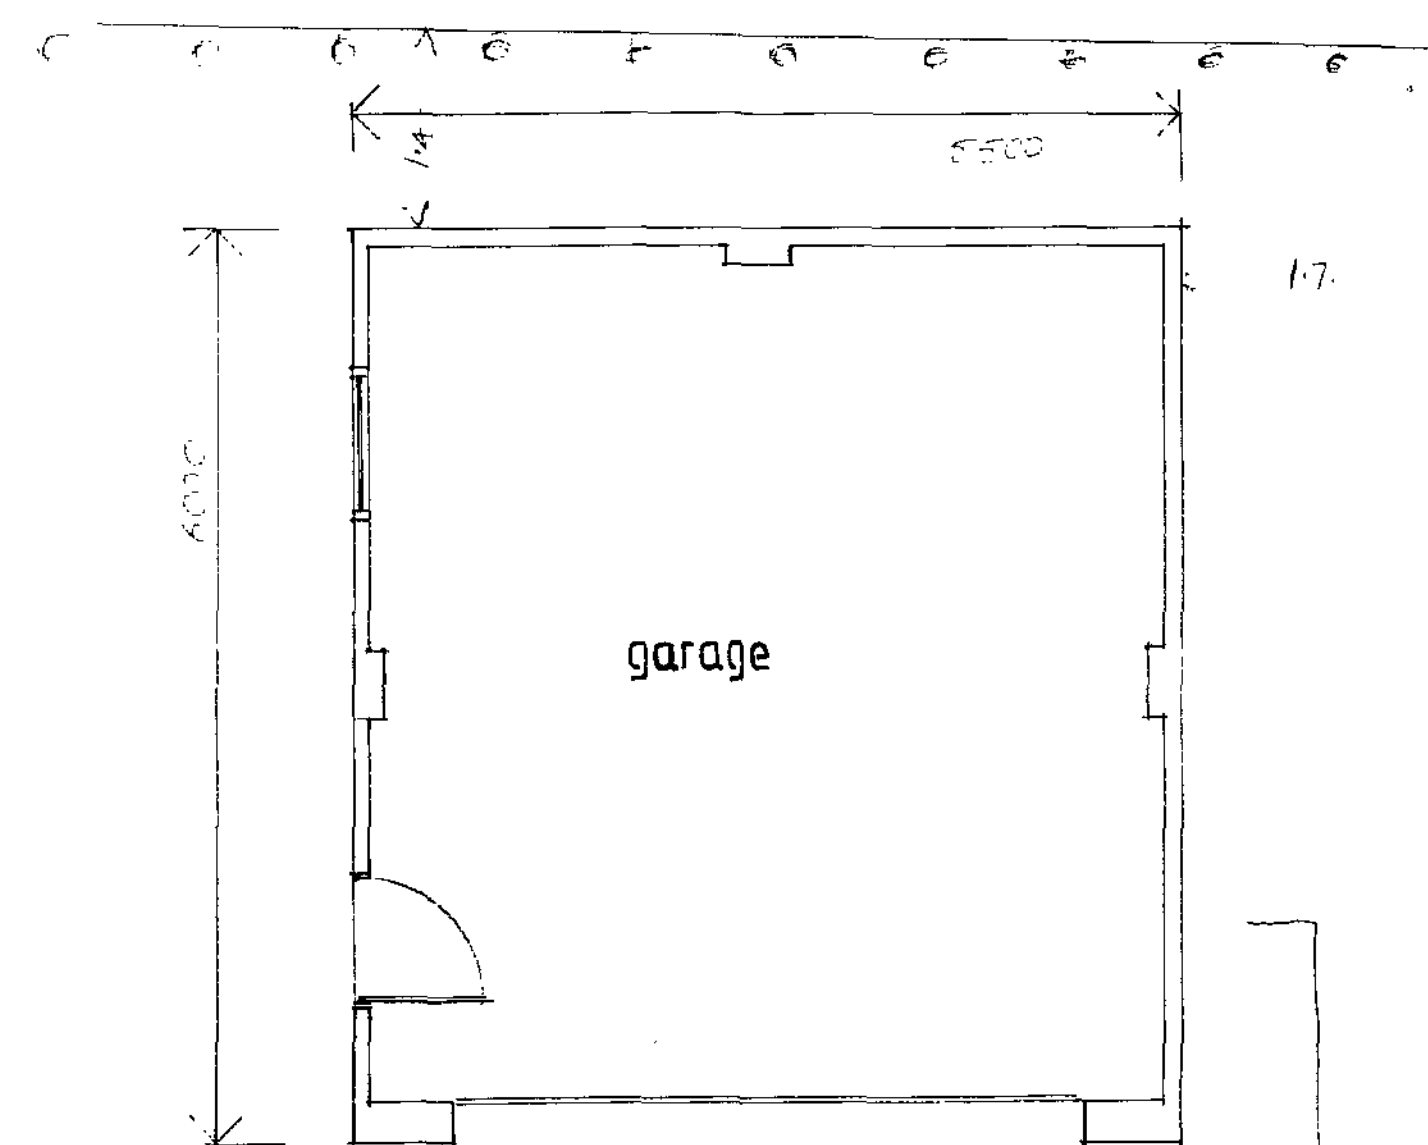

plan




side

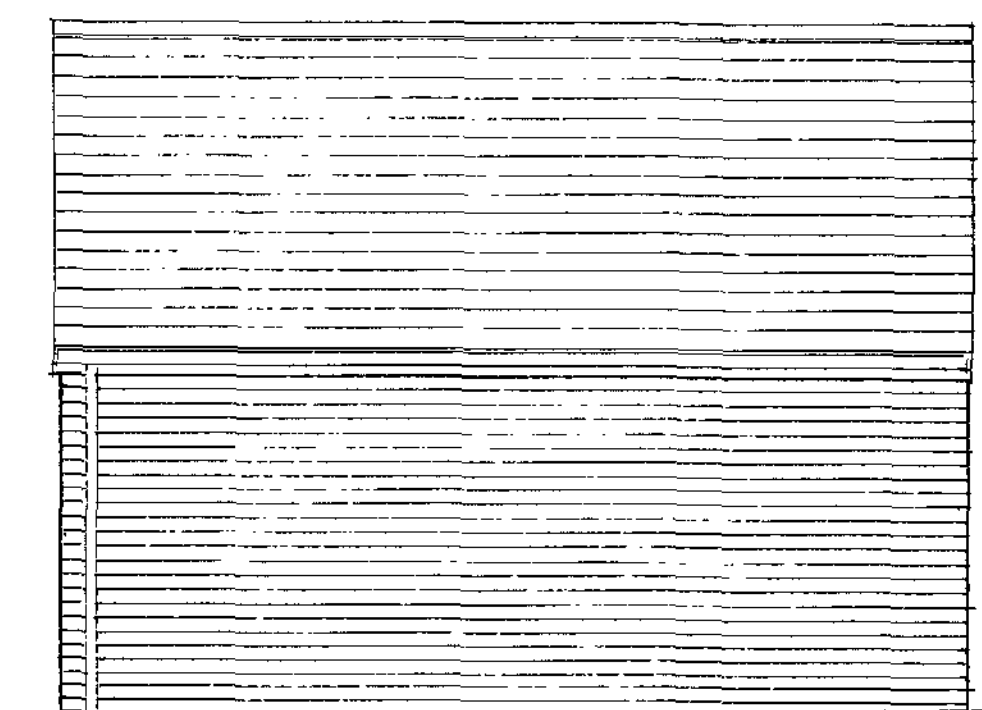

side

ELEVATIONS OF GARAGE

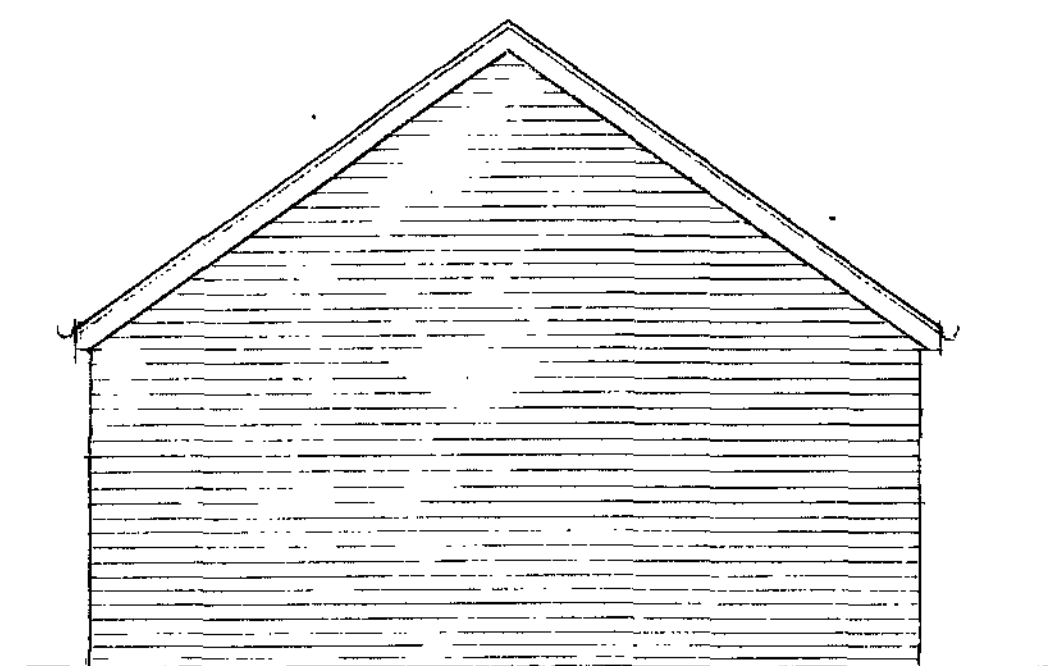

rear

Hemel Hempstead
Metropolitan
Borough Council
23 JUL 2009
Corporate Logo Review

Proposed study, sun lounge, utility extensions & detached garage for
Mr. & Mrs. M. Brain
25 Haigh Lane, Hoylandswaine

drawn by Artech Design 01772 456592

drawing no. X1767/3

Scale 1:50