




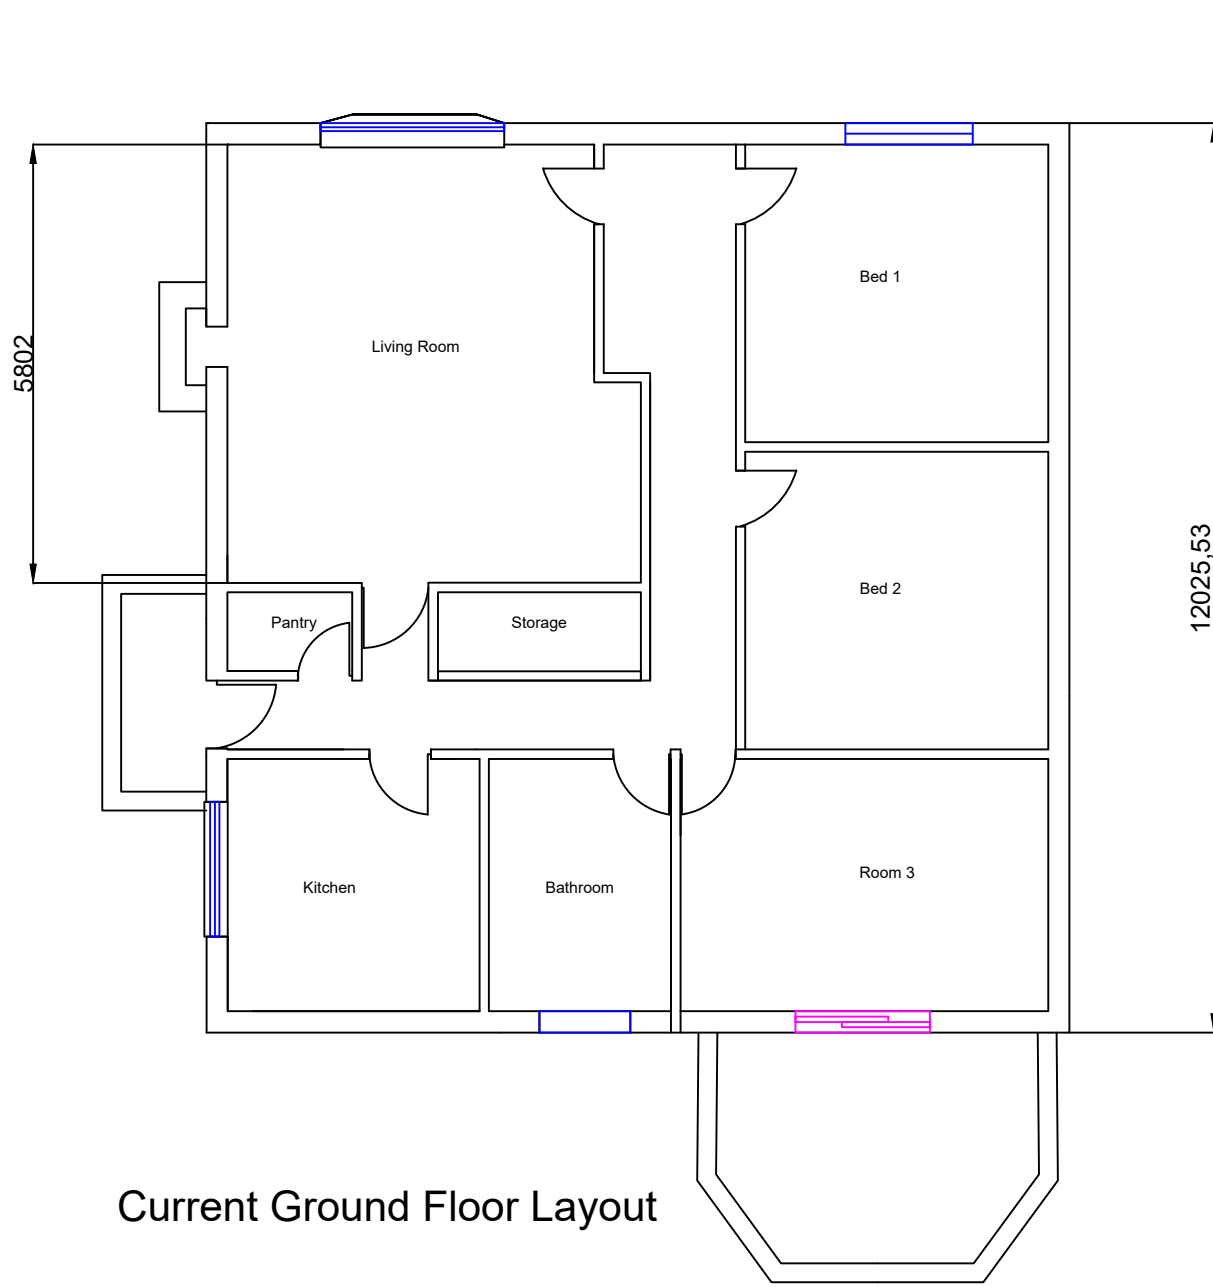

Current Ground Floor Layout


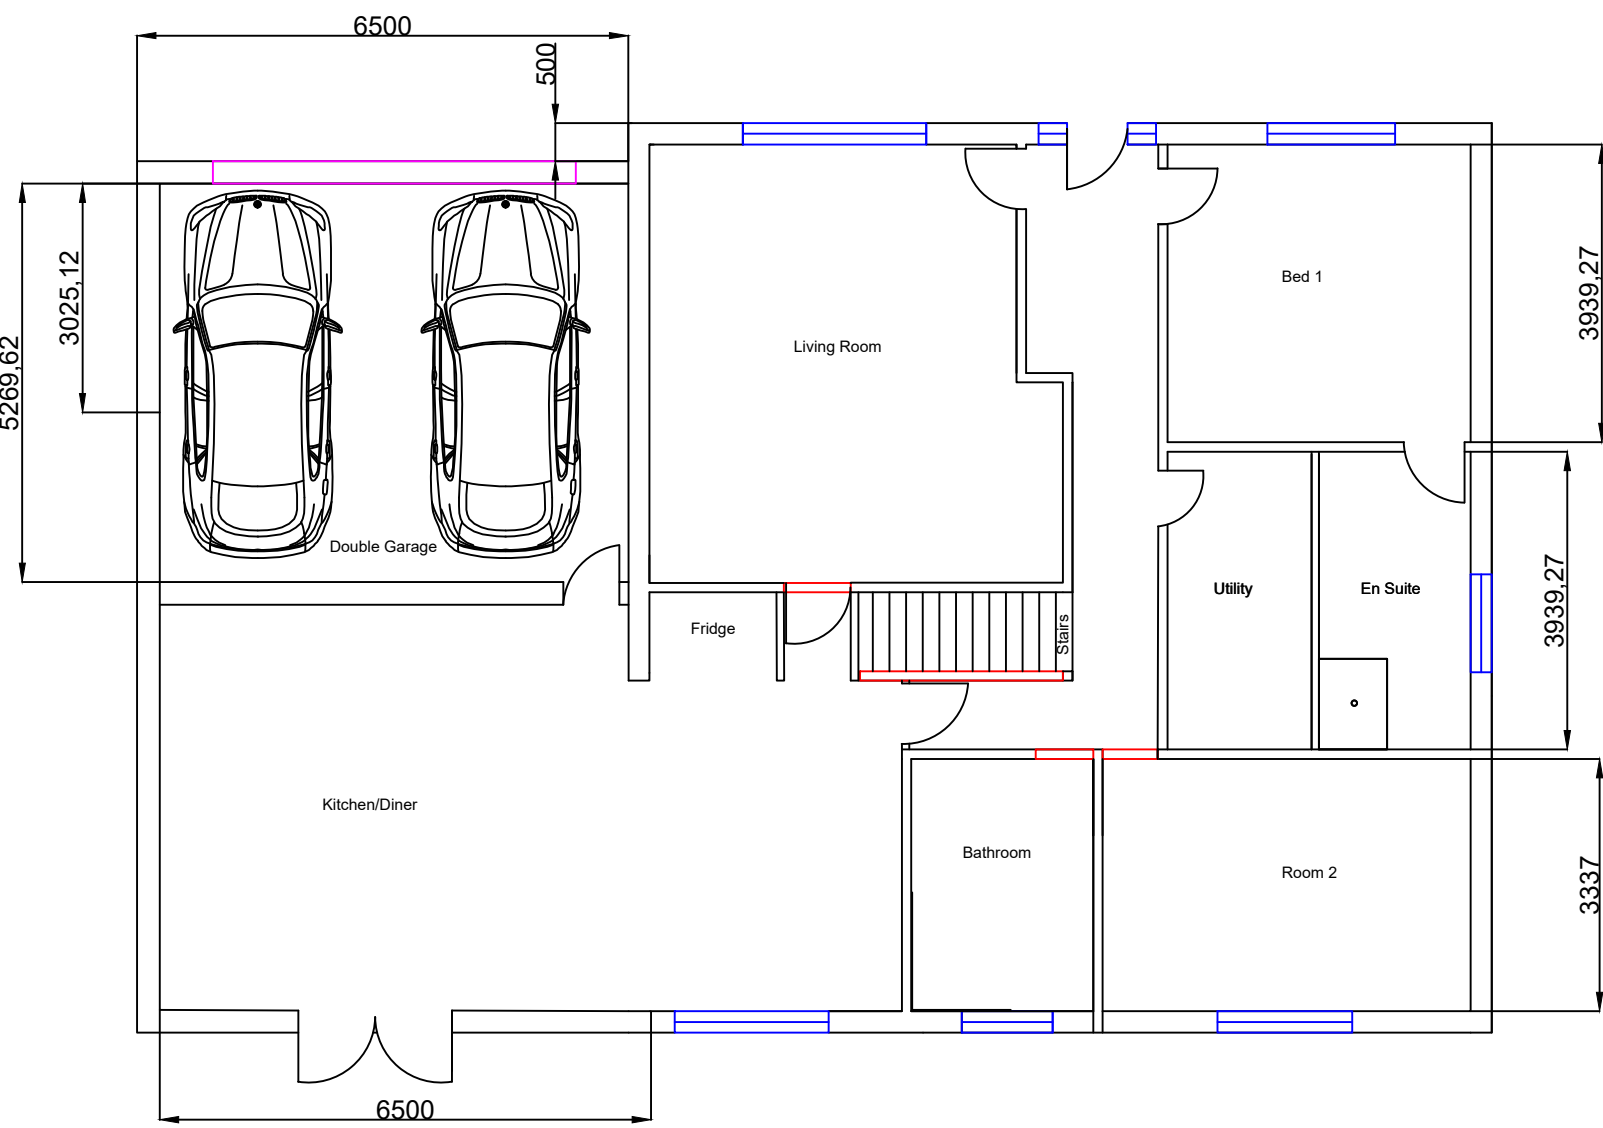


Proposed Ground Floor Layout

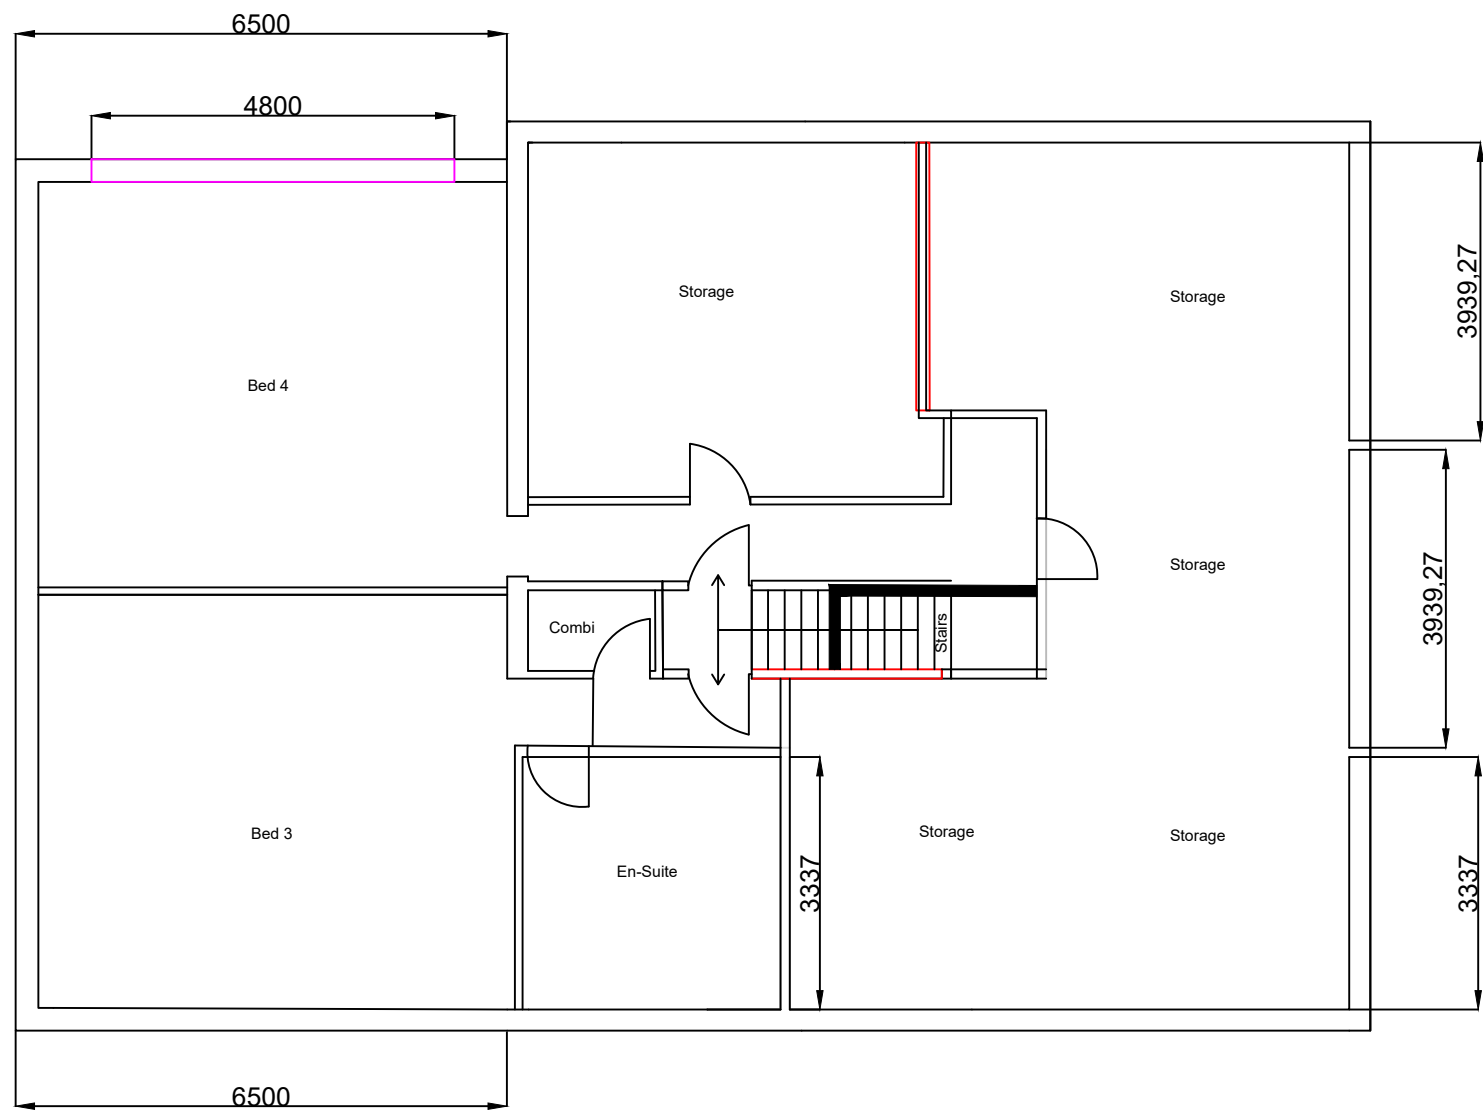


Proposed First Floor Layout


Scale 1:100

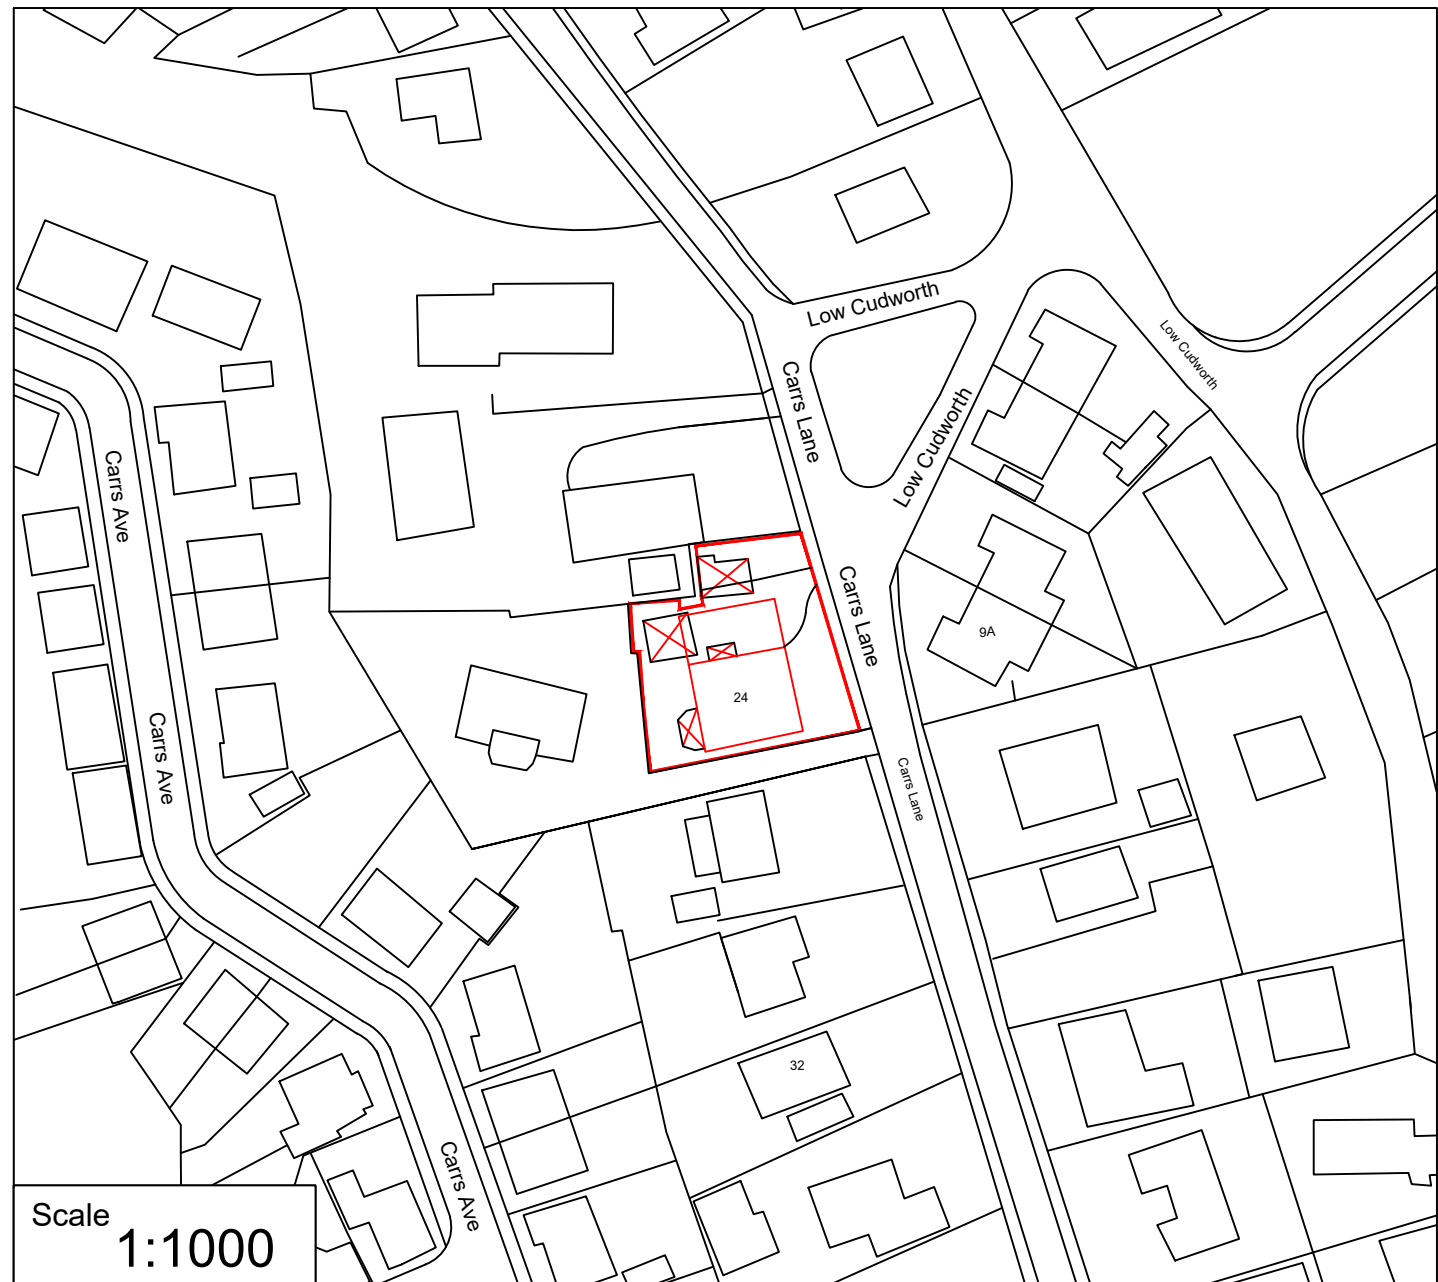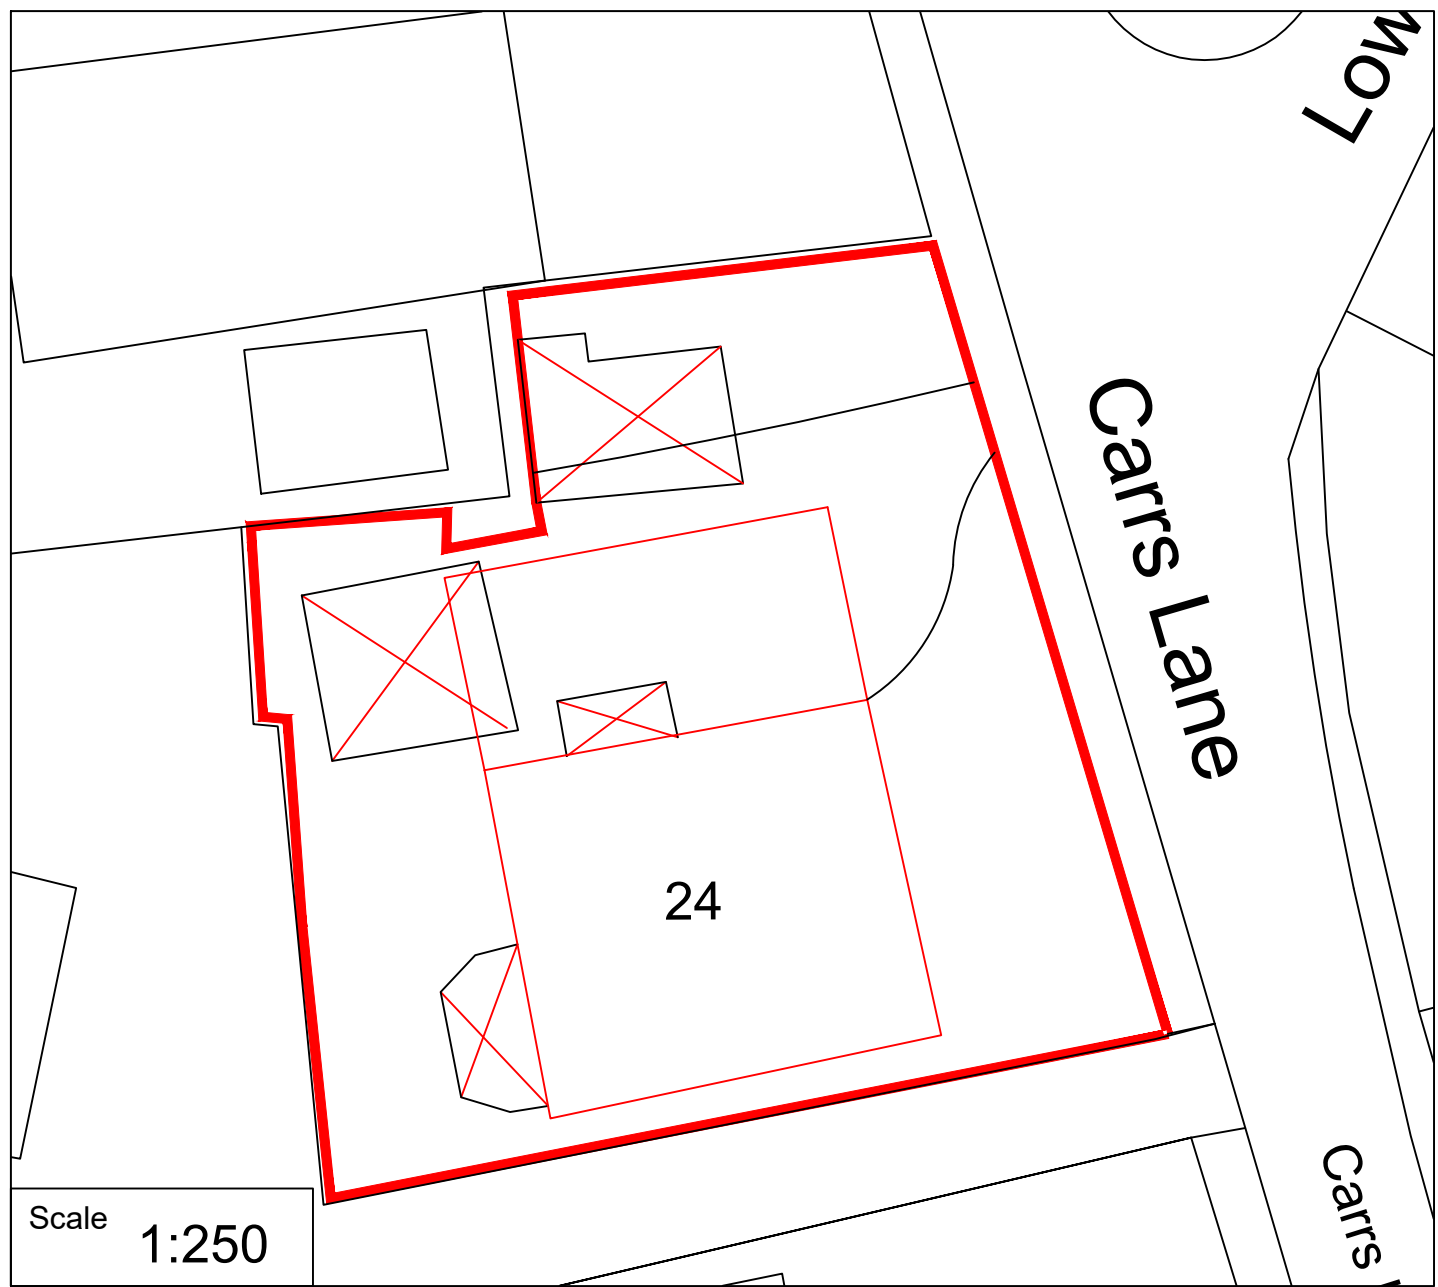


Current Front East Elevation.

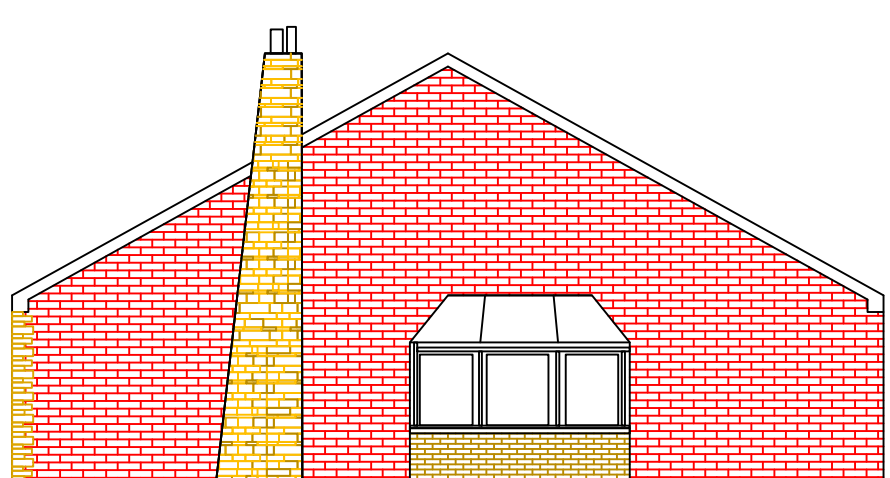

Current Side North Elevation.

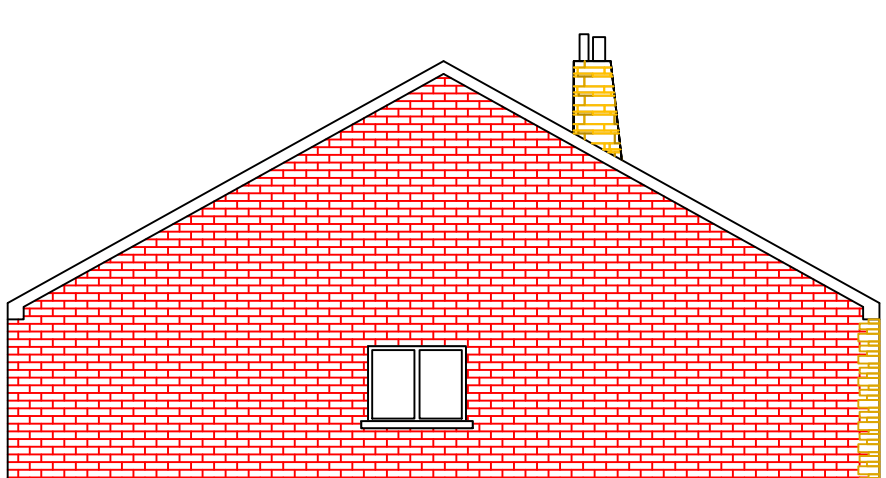


Current Side South Elevation.

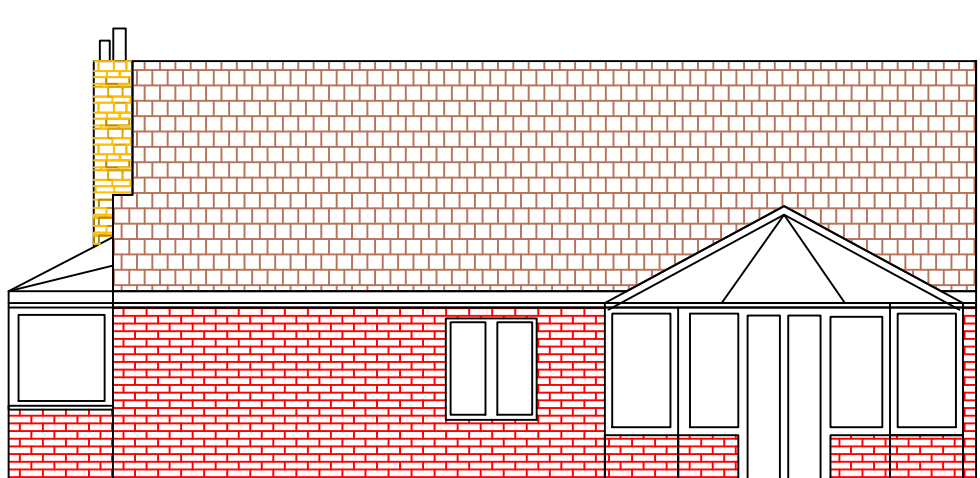


Current Rear West Elevation.




Proposed Front Elevation.

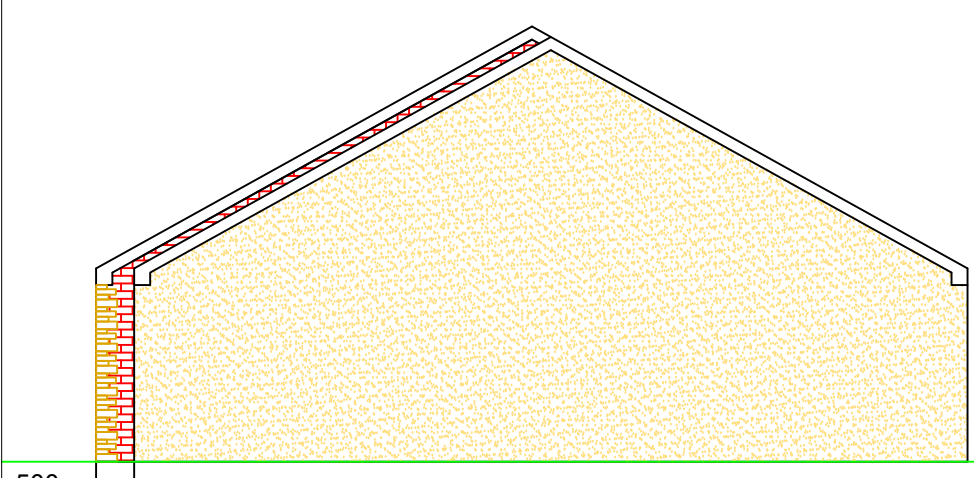

Proposed Side North Elevation.

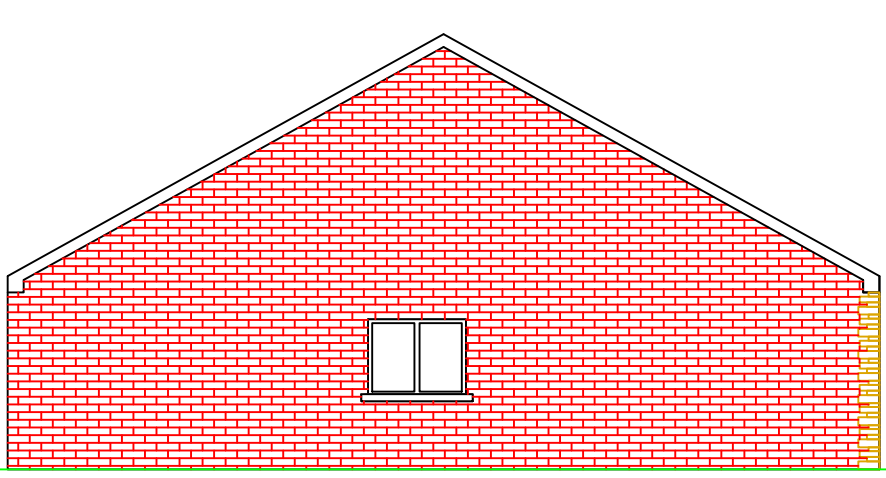

Proposed Side South Elevation.

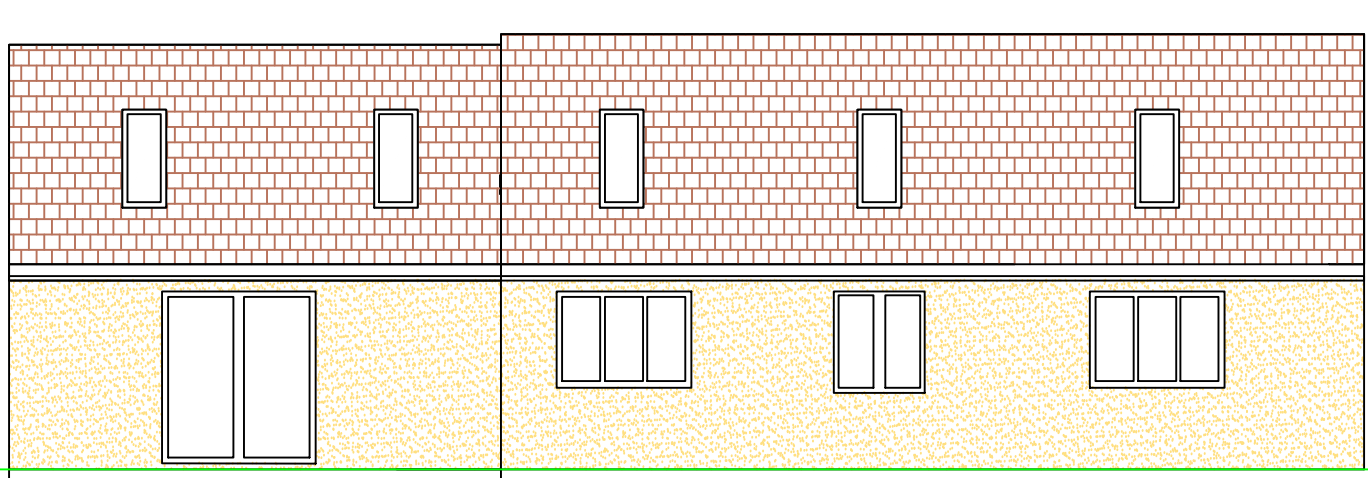

Proposed Rear West Elevation.

Rev.	By	Amendments	Date
KT Civils and Planning 12 Stanley Street, Cudworth, Barnsley, + 44 7932963462			
Client Mrs Charlean Steadman, 24 Carrs Lane, Cudworth Barnsley, S72 8EQ.			
Project Double Garage Side Extension & Loft Conversion.			
Drawing title Planning Drawing.			
Scale 1:100	Drawn SC	Checked CS	Date 21/09/2020
Drawing No. KT/CS/CARR/SC1	Revision B	File	