




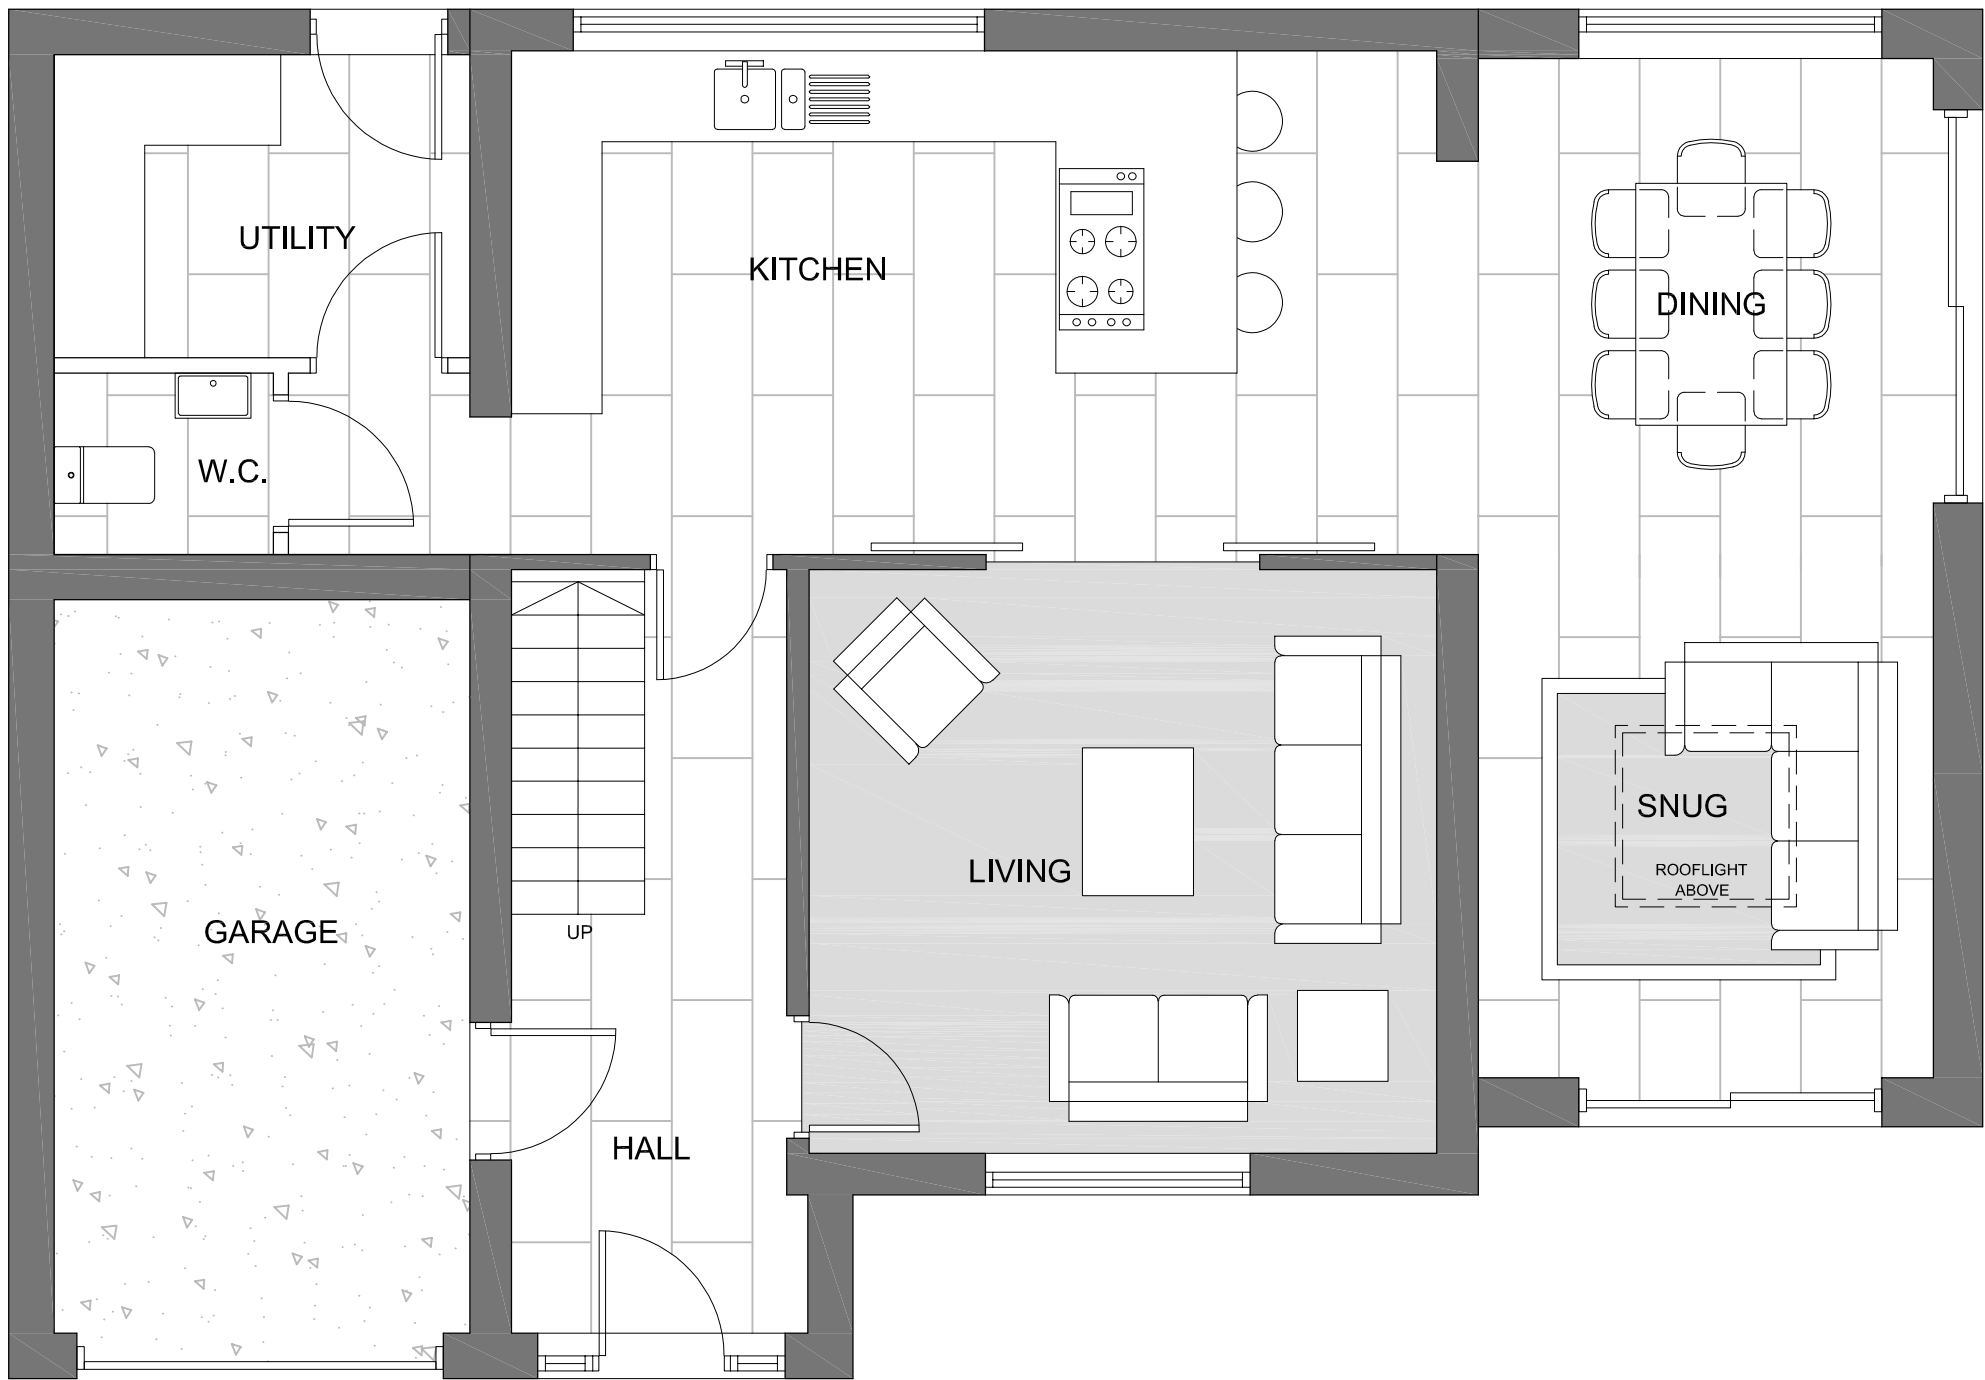


PROPOSED GROUND FLOOR PLAN
SCALE 1:50

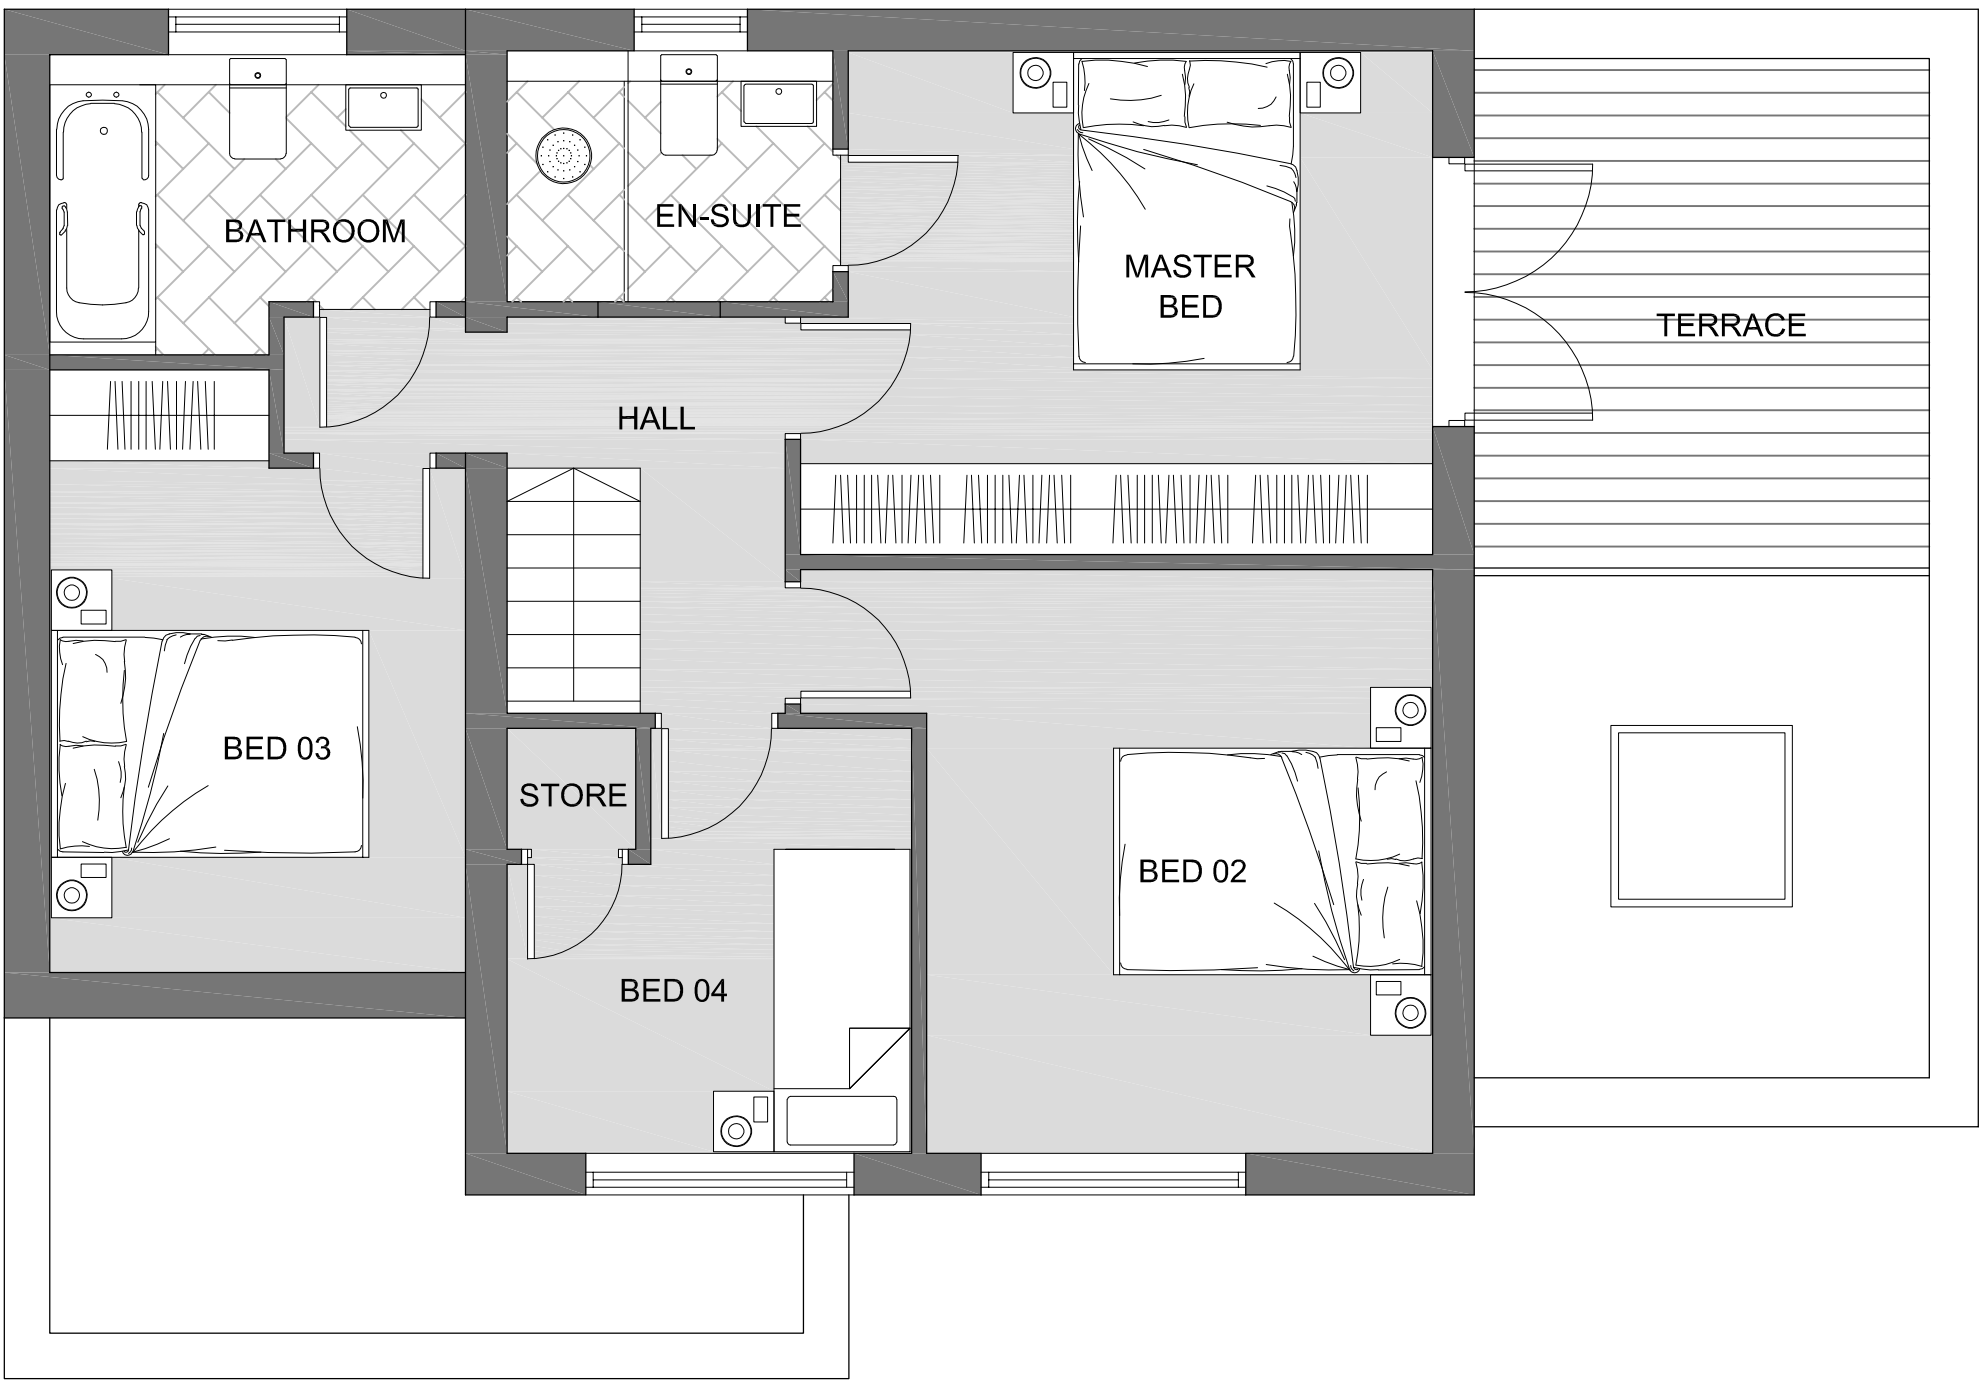


PROPOSED FIRST FLOOR PLAN
SCALE 1:50

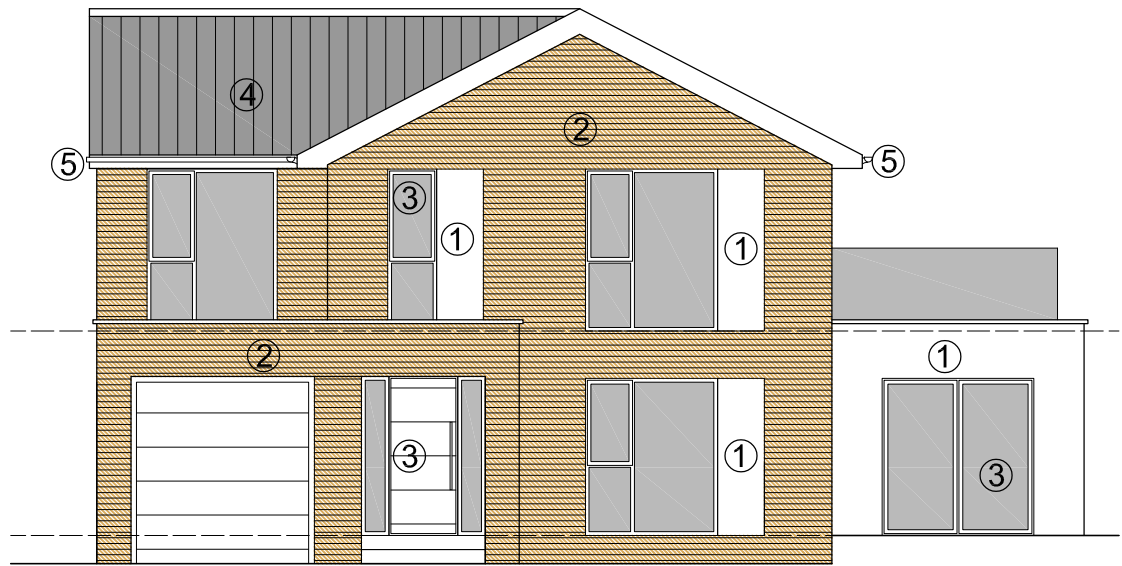


FRONT ELEVATION
SCALE 1:100

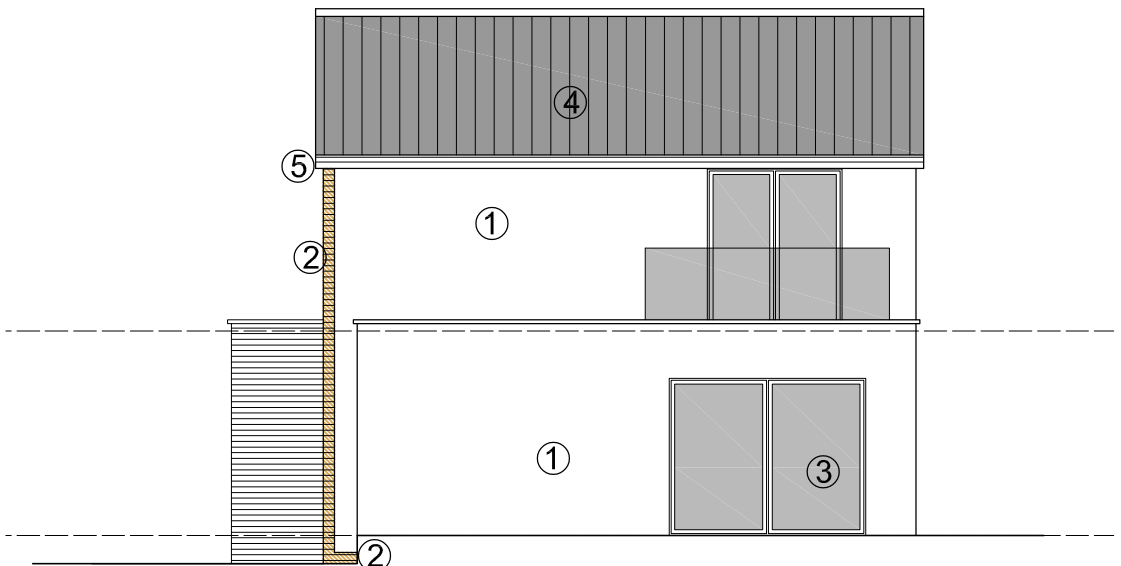

SIDE ELEVATION
SCALE 1:100

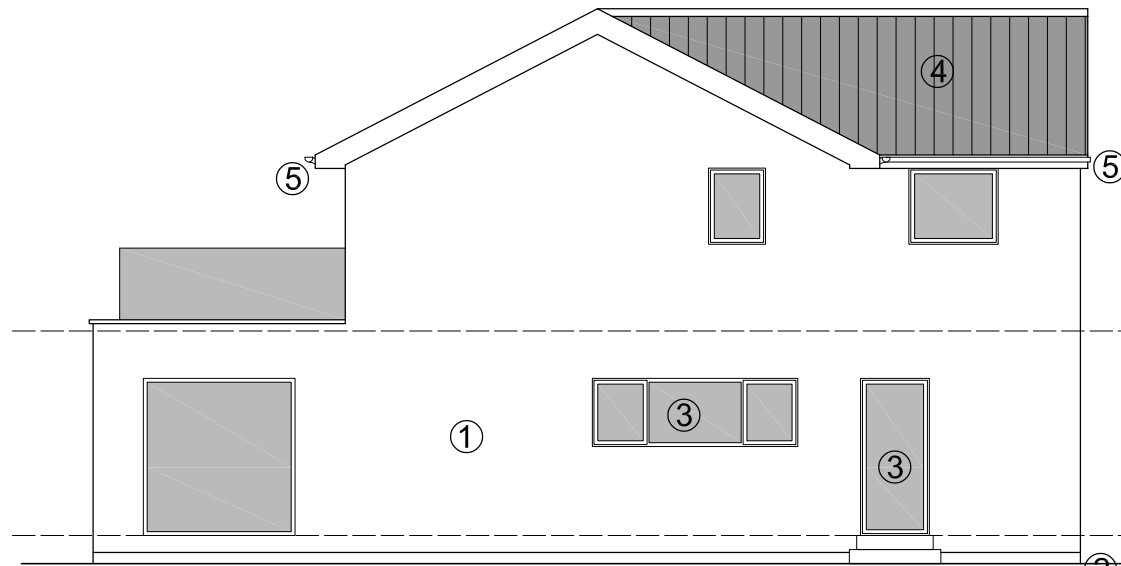

REAR ELEVATION
SCALE 1:100

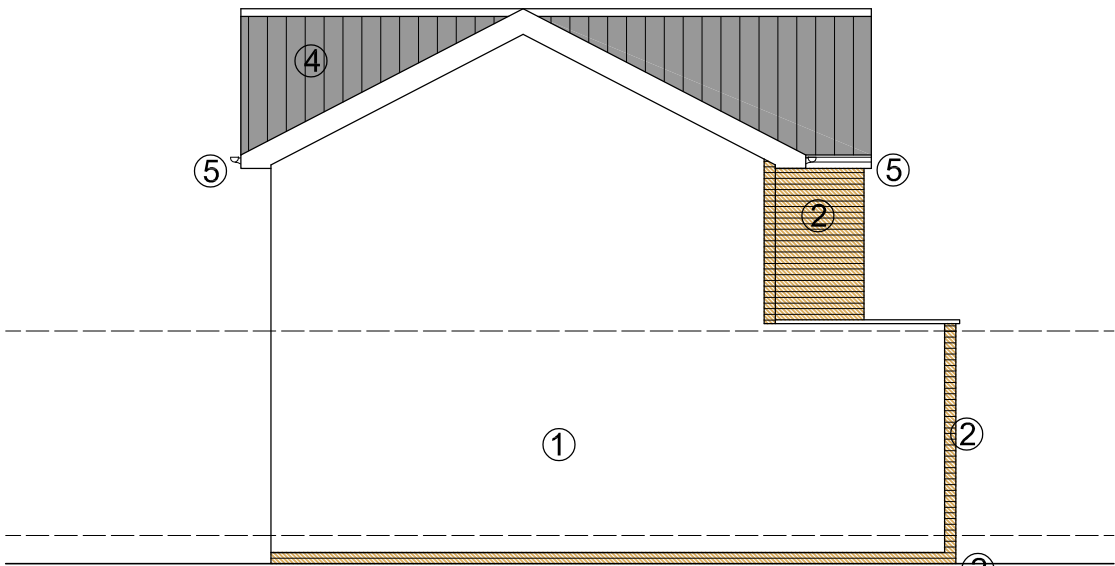

SIDE ELEVATION
SCALE 1:100

Materials:

- ① White Render
- ② 65mm Pitched Faced Stone
- ③ Upvc Windows/Doors (Anthracite)
- ④ Roof Tiles - Marley Moderns
- ⑤ FasiaS/Soffits - Anthracite

CODABespoke

Sheffield - Manchester

www.codastudios.co.uk

0114 2794931

hello@codastudios.co.uk

Developments by Boutique

Darton Hall Drive

Proposed Plans & Elevations

Client

Job

Title

DRAWN	CHECKED	DATE	SCALE	A3 ISSUE:	A1 ISSUE:
AH	LC	10-2021		-	AS SHOWN
REVISION	DRAWING STATUS	DRAWING NUMBER			
B	PLANNING	3074-003			

© COPYRIGHT EXISTS ON THE DESIGNS AND INFORMATION SHOWN ON THIS DRAWING
The Contractor must verify all dimensions on site before making shop drawings
or commencing work of any kind. No dimensions to be scaled from this drawing.
Architect to be notified of any discrepancies in dimensions immediately.