




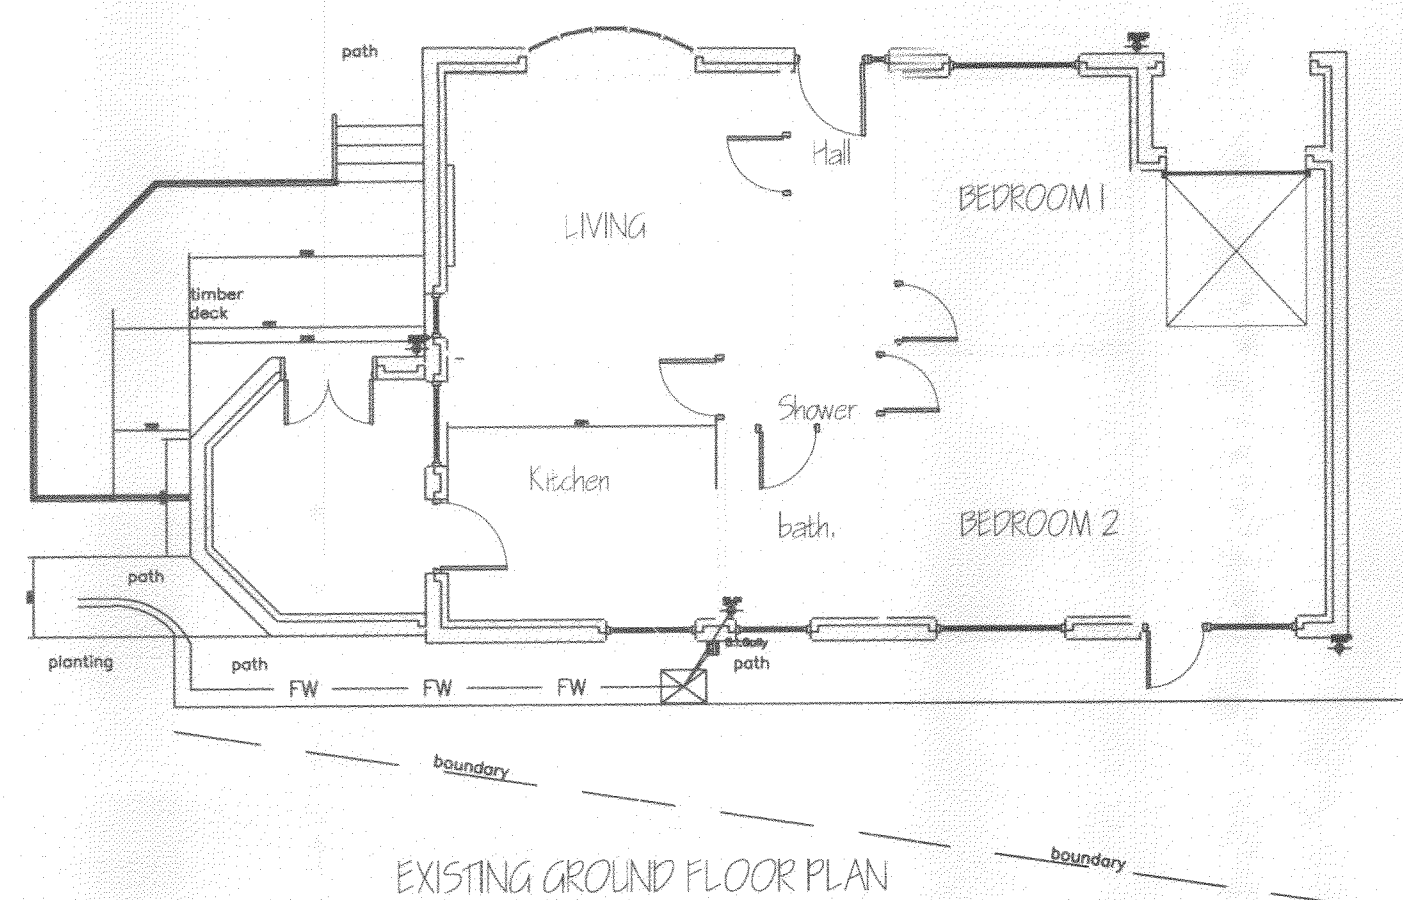


EXISTING GROUND FLOOR PLAN

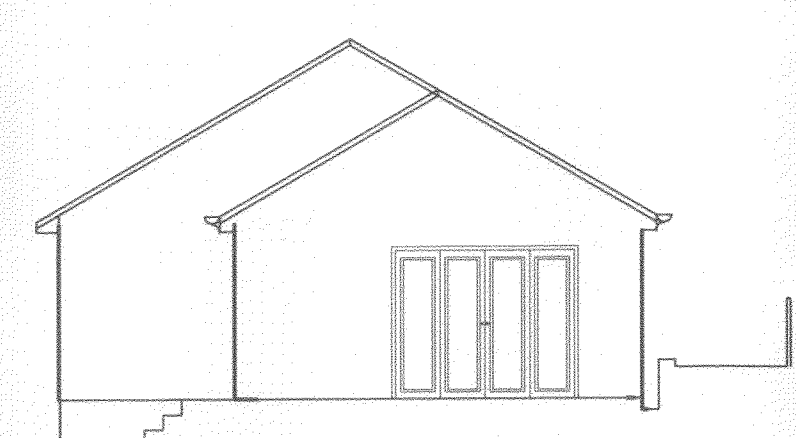


PROPOSED SIDE ELEVATION

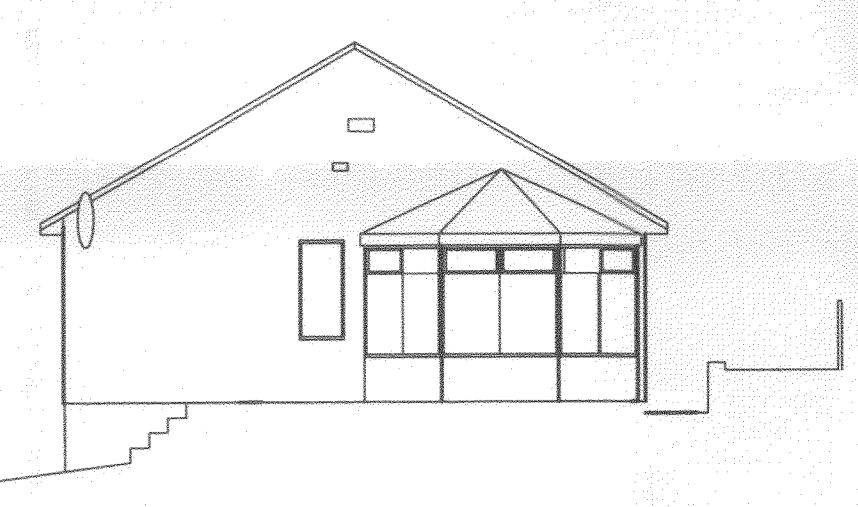


EXISTING SIDE ELEVATION

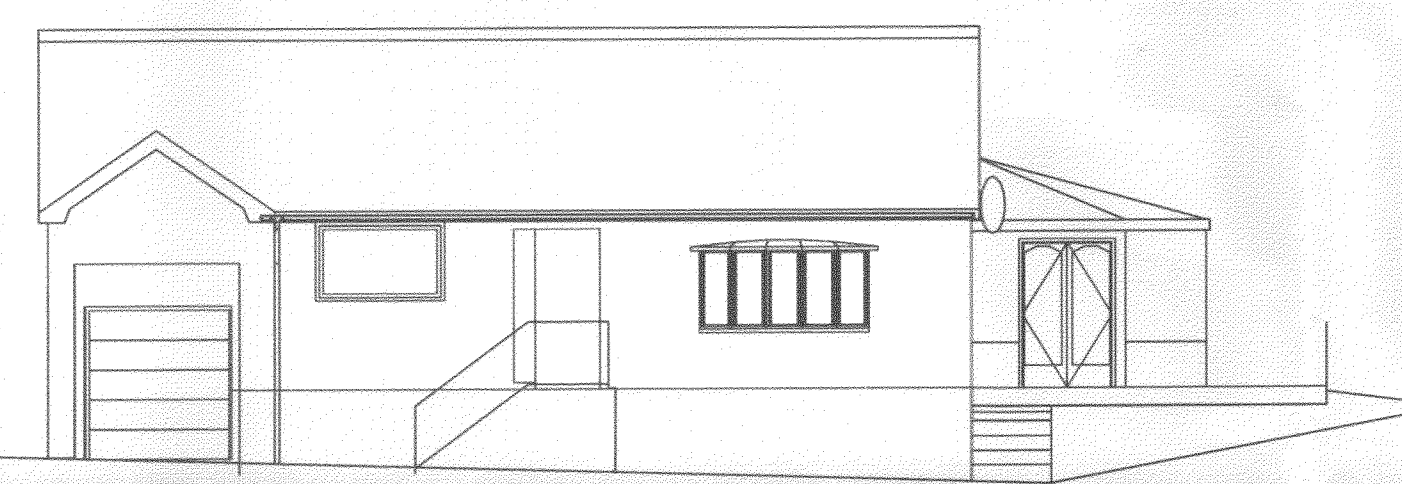


EXISTING FRONT ELEVATION

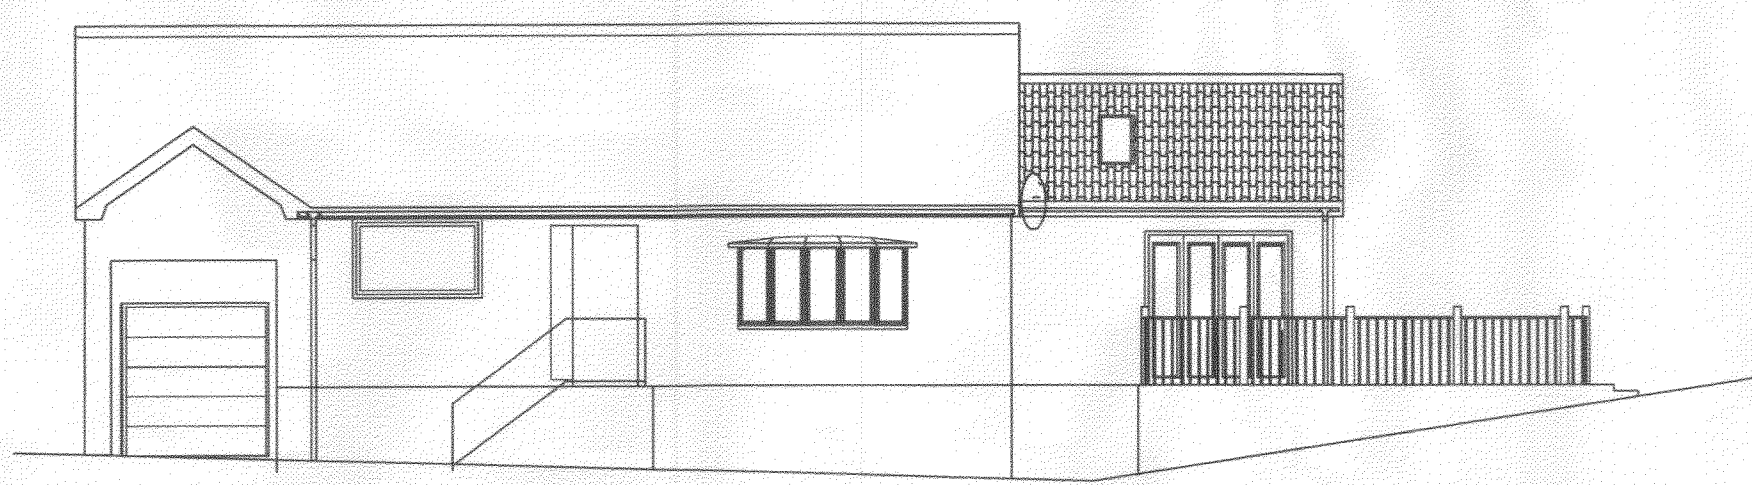

PROPOSED FRONT ELEVATION

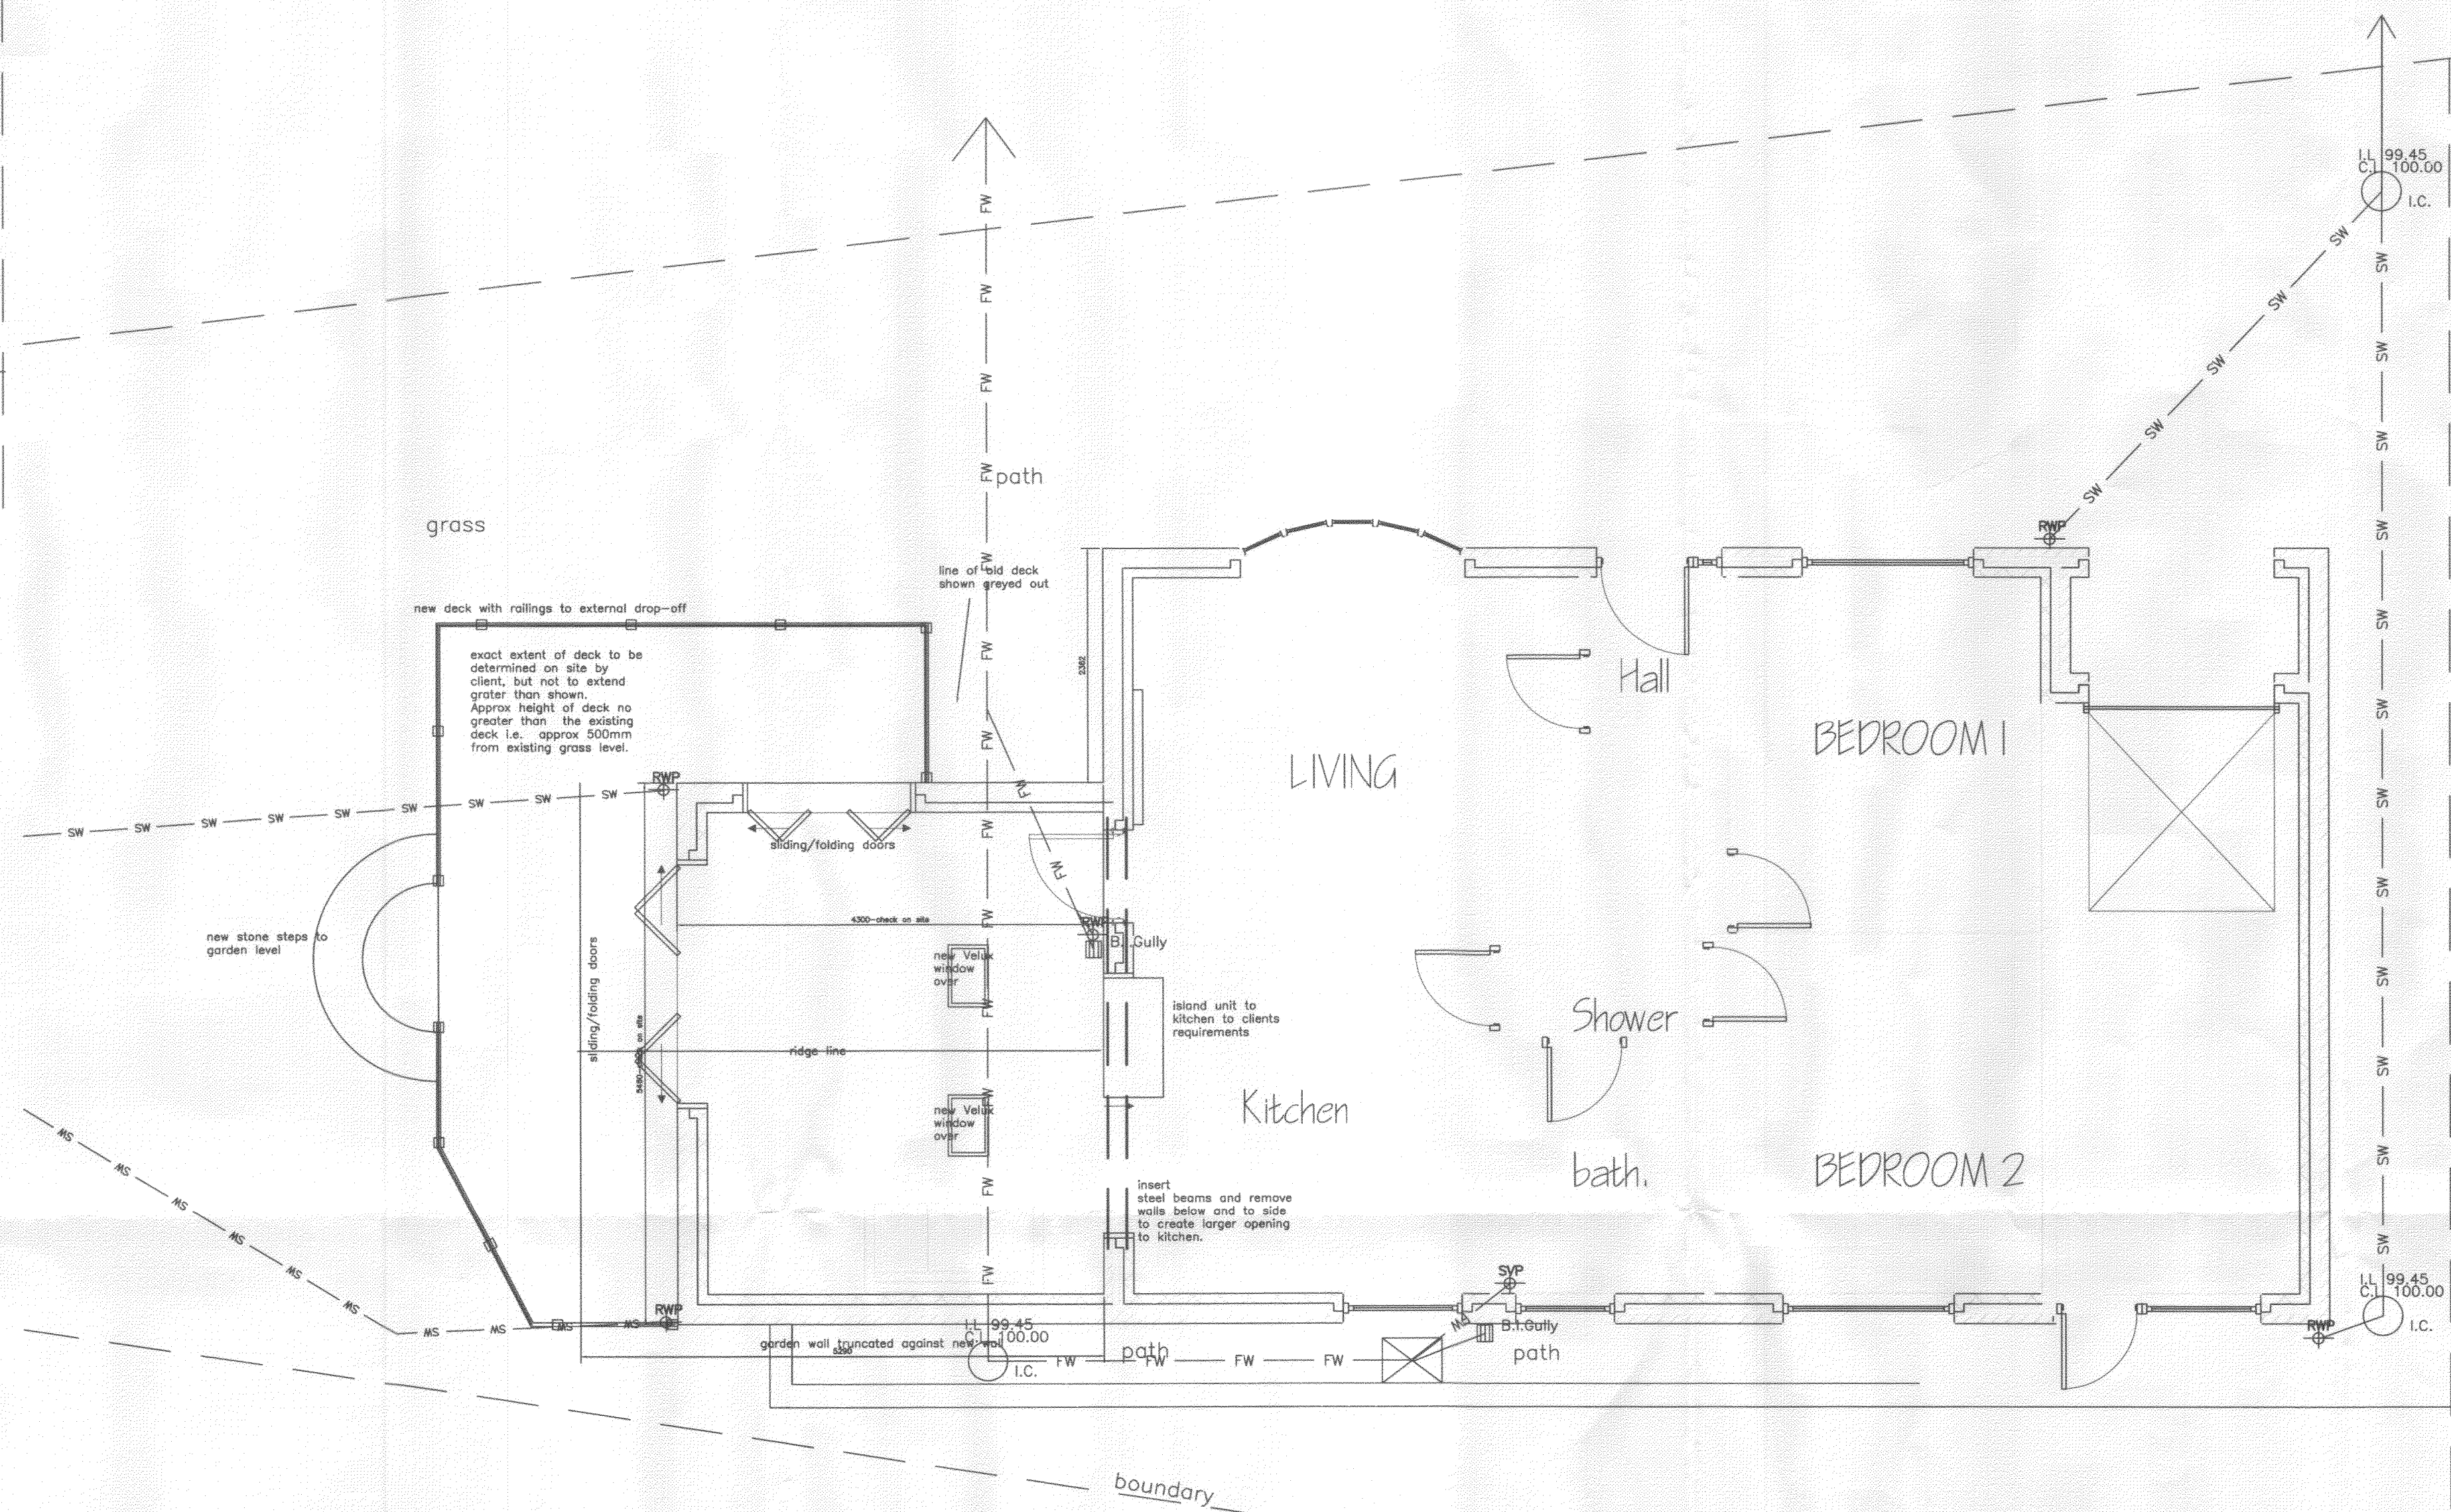


PROPOSED GROUND FLOOR PLAN

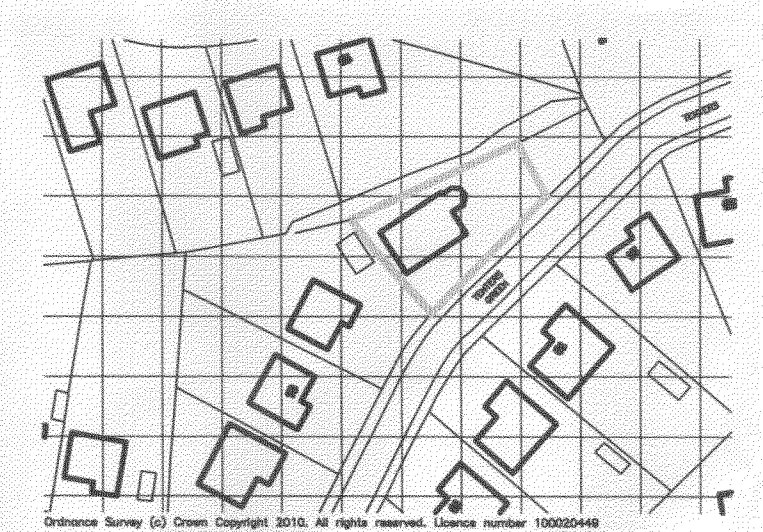

A - dimensions amended 15/03/2010

Actual depth of foundations to be determined on site.
All work to be to the satisfaction of the local authority.
All dimensions to be checked on site and any discrepancies must be notified immediately.
All dimensions are in millimetres unless otherwise stated.
Information given on this drawing is subject to local authority approval.
Do not scale this drawing.

PROJECT MANAGEMENT services

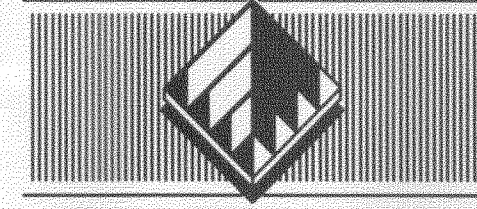

CHARTERED BUILDING CONSULTANTS
4 HUDDERSFIELD ROAD, BARNESLEY, SOUTH YORKSHIRE S70 2LT
TELEPHONE (01226) 286276
FAX (01226) 731265 E-mail: info@pmdesign.co.uk

CLIENT
MR & MRS J STOREY
18a TENTERS GREEN, WARD GREEN.

PROJECT
Proposed Side Extension

FILENAME	DWG No	SCALE	DATE	DRAWN	REV.
storey-j_01.dwg	2280/01	1:50	02/2010	jib	A