
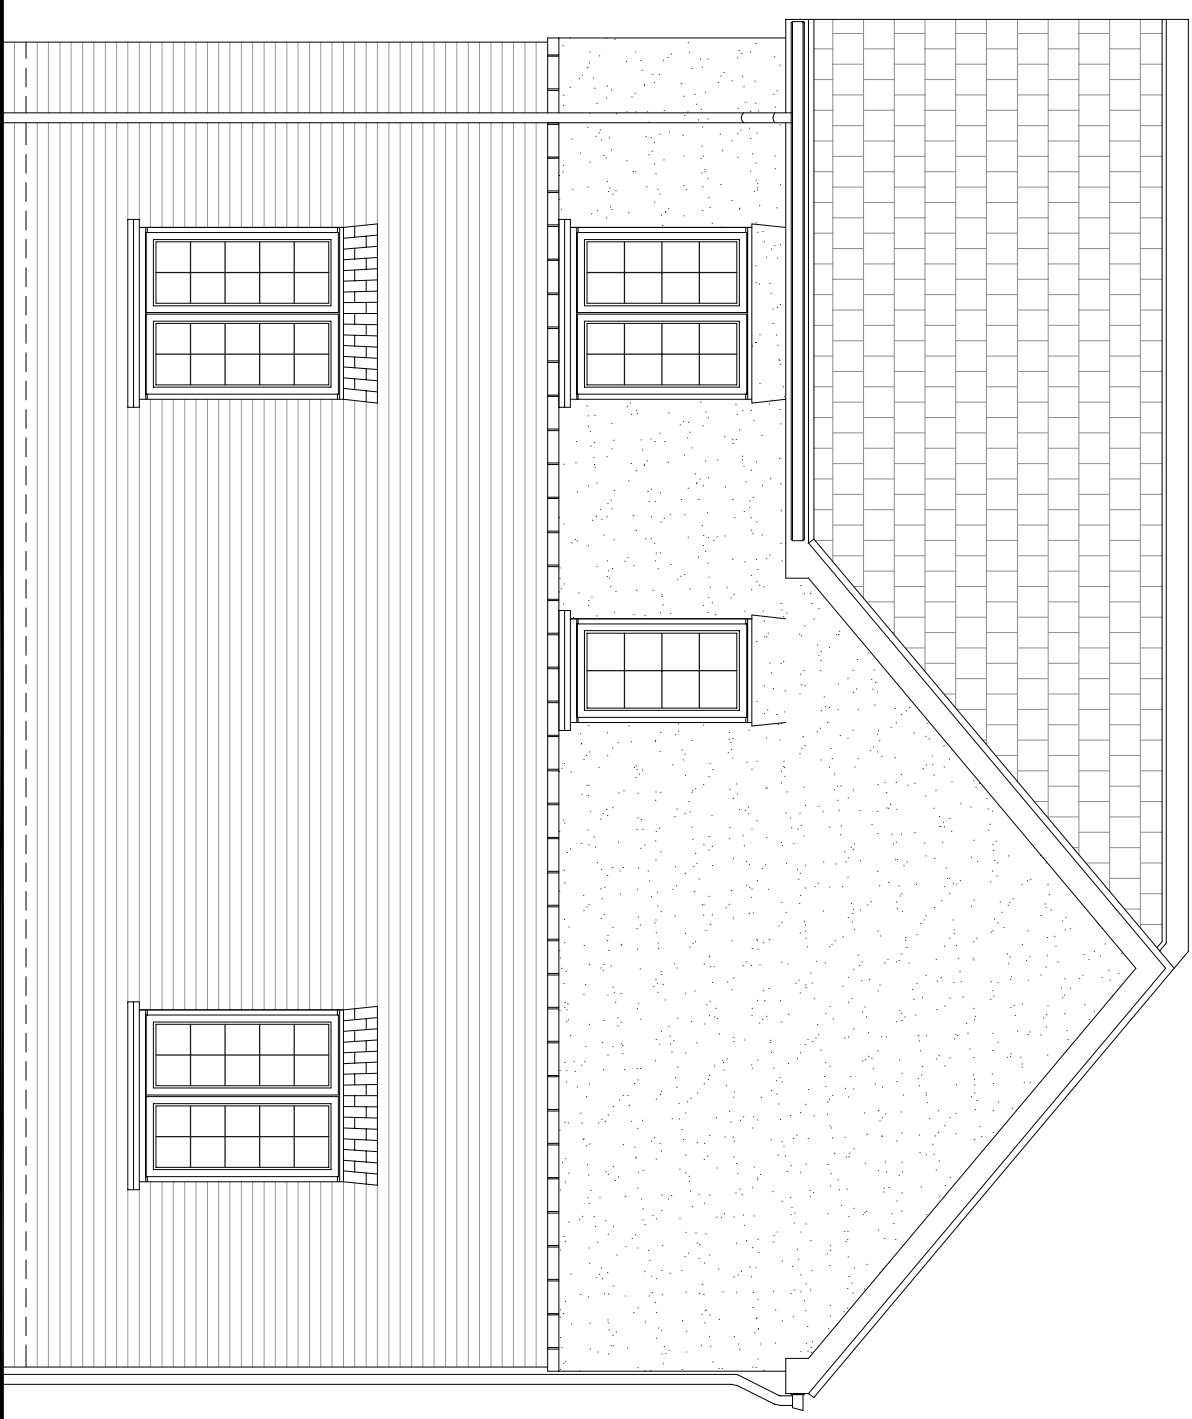
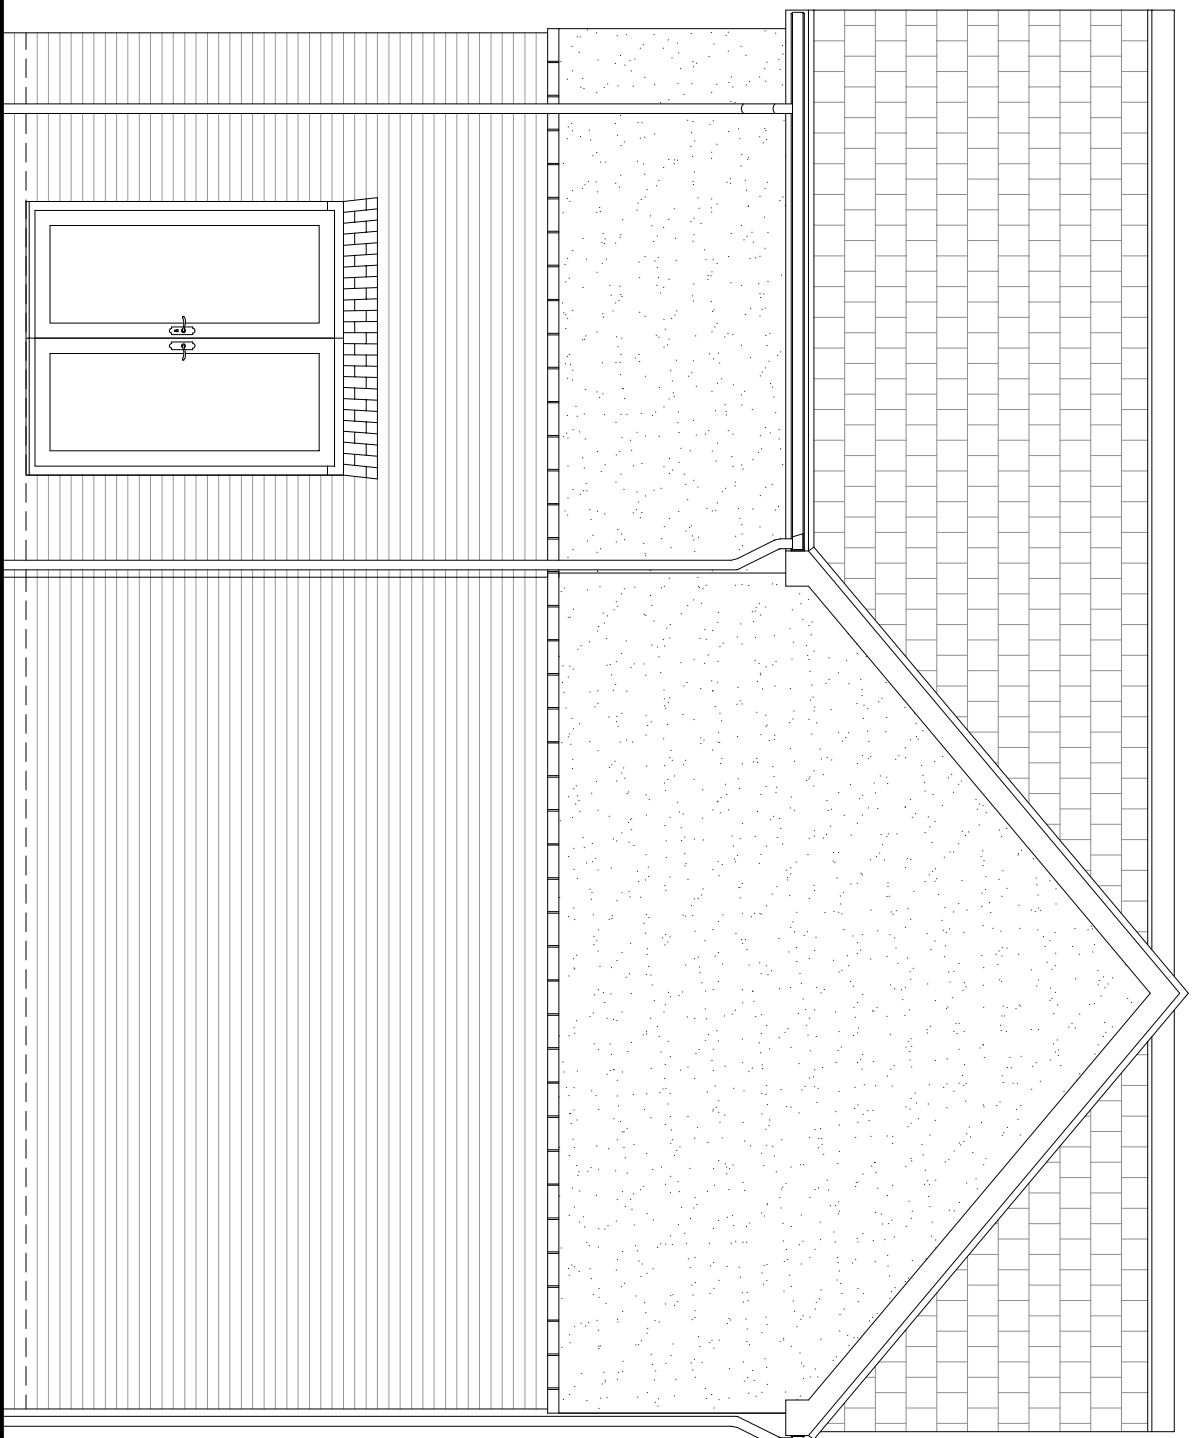
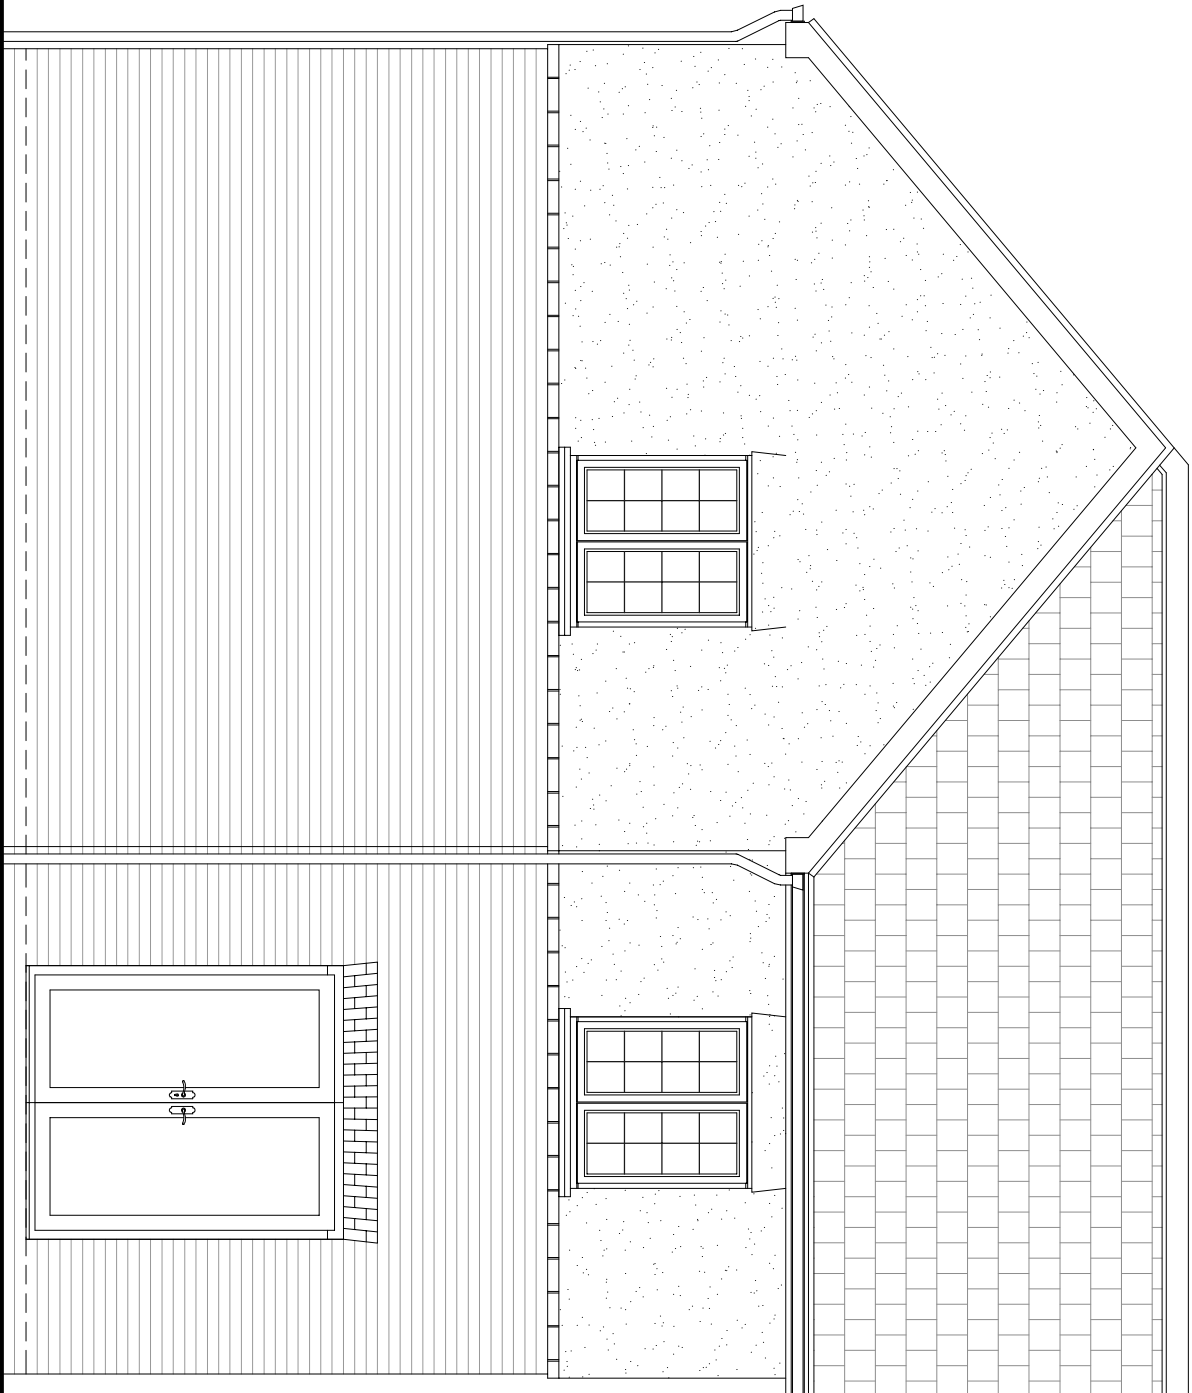


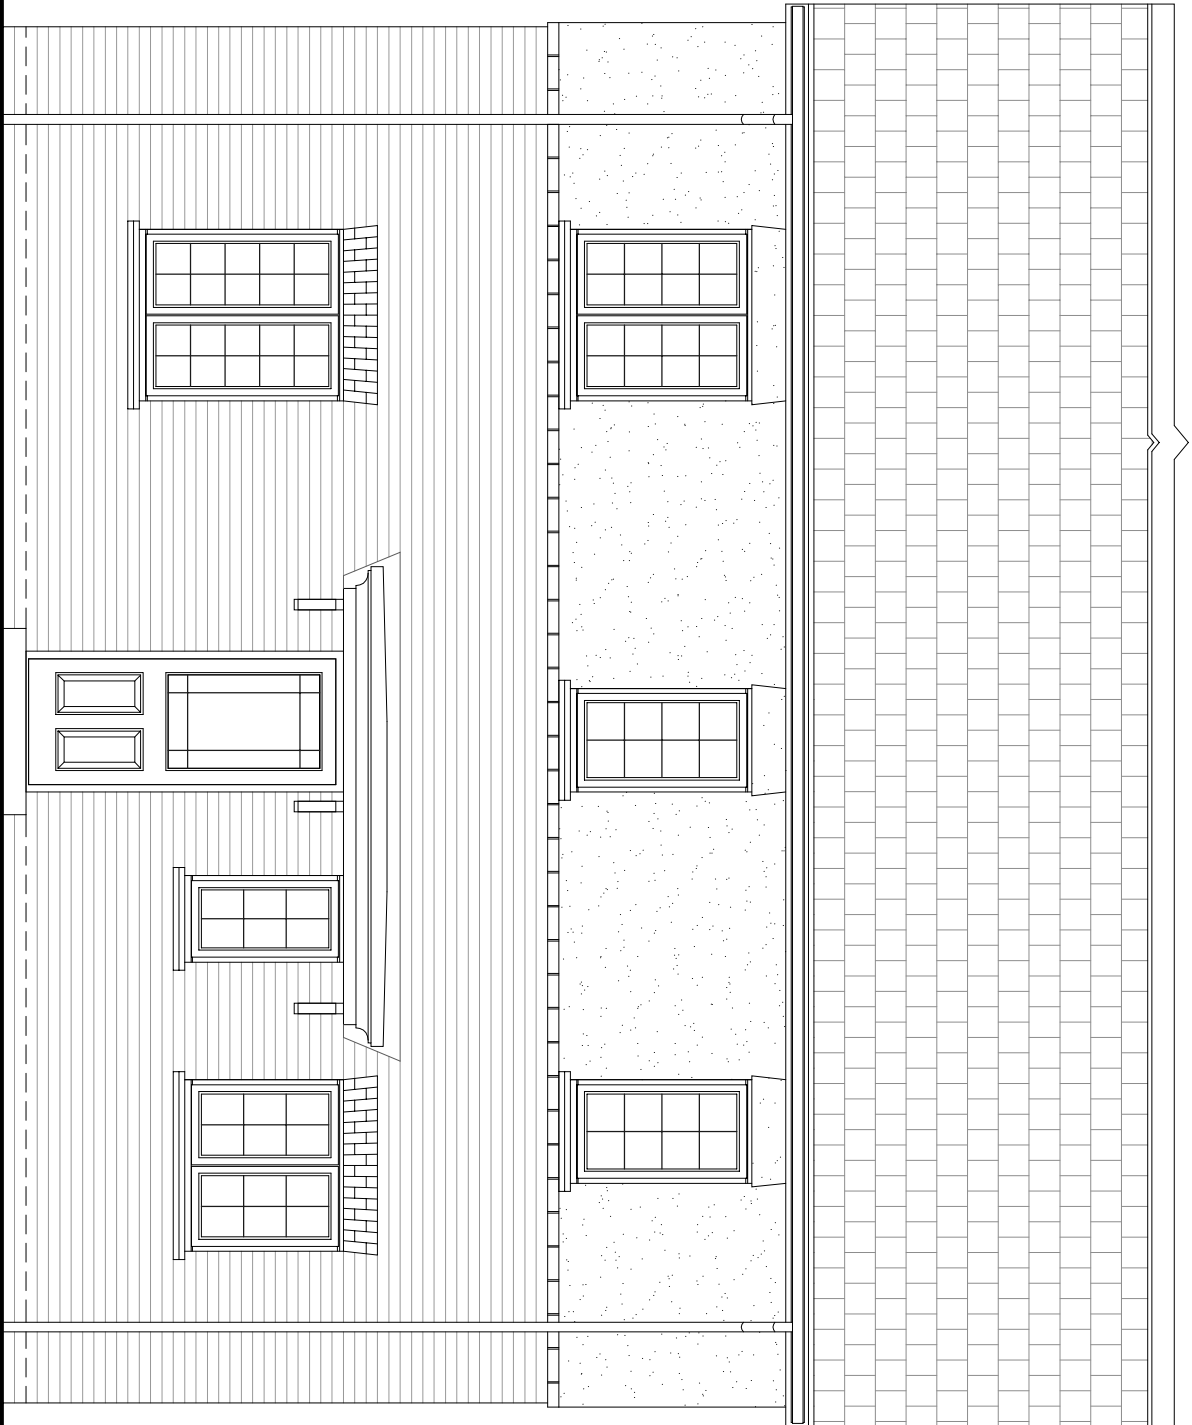


FRONT ELEVATION

SIDE ELEVATION


REAR ELEVATION

SIDE ELEVATION

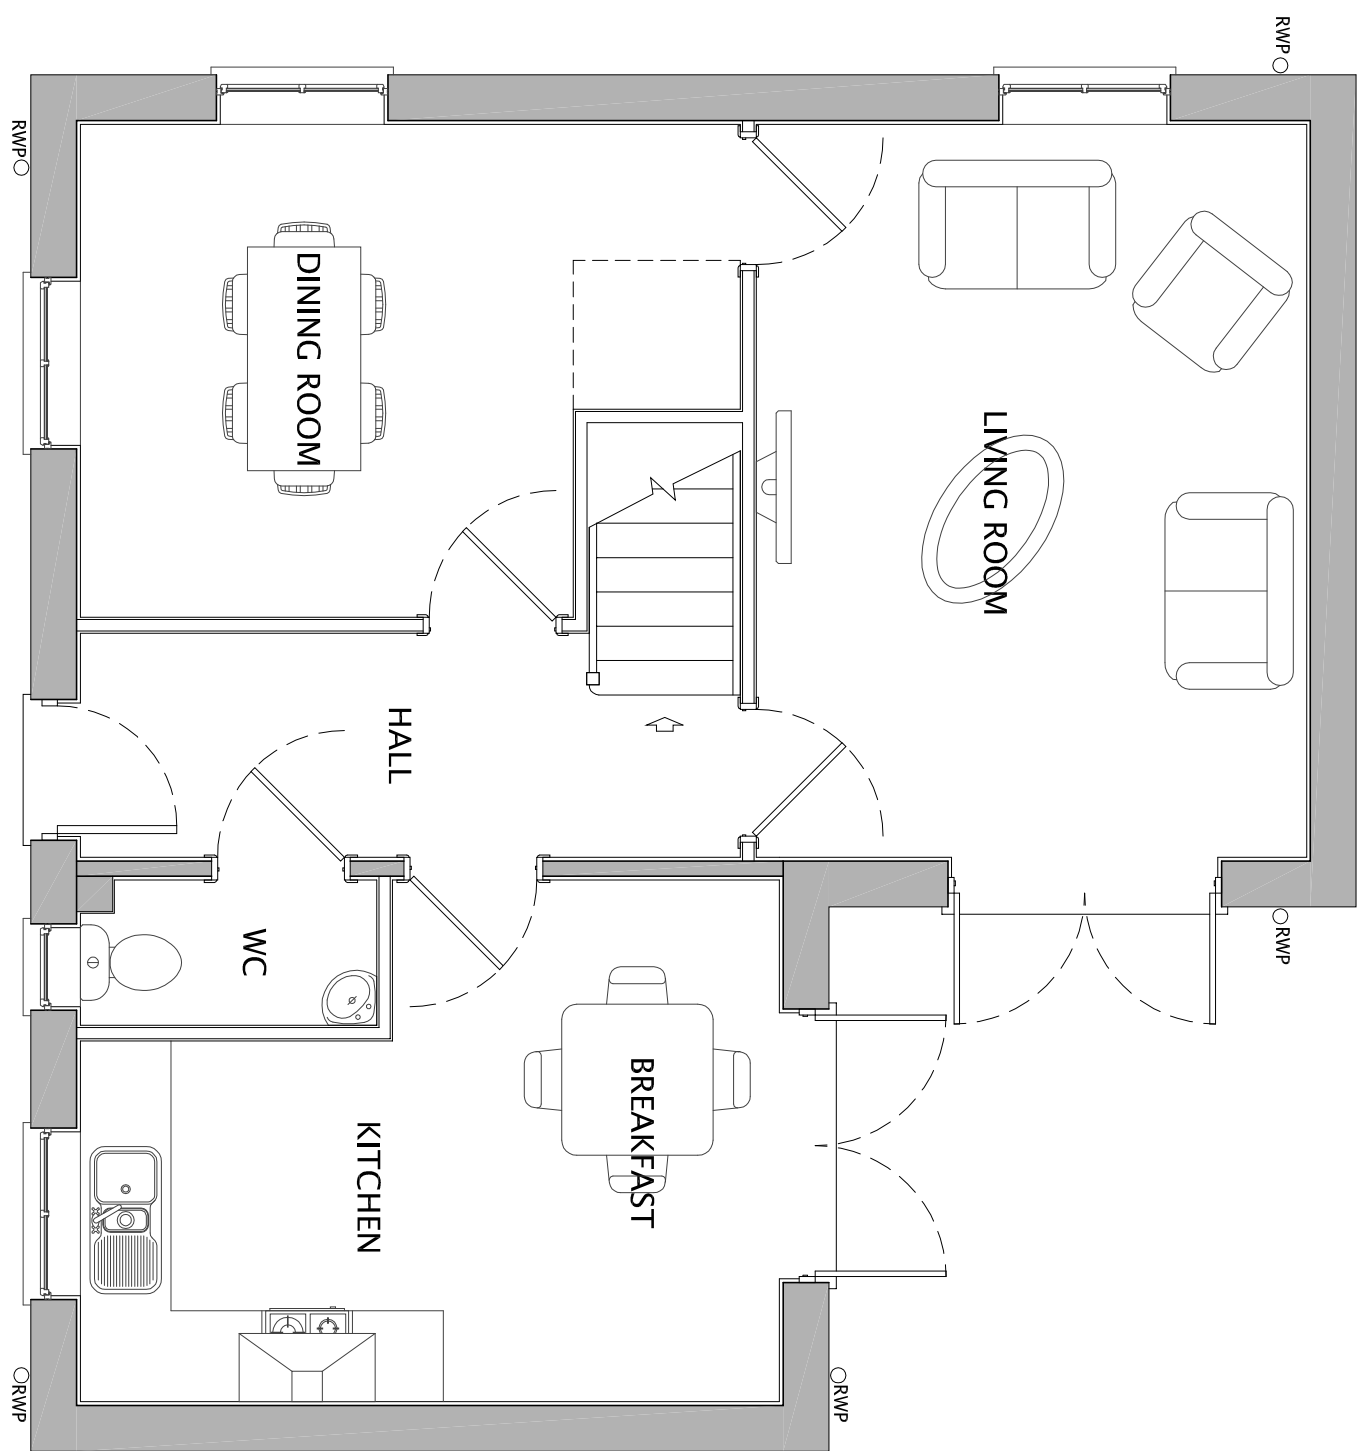

GROUND FLOOR

FIRST FLOOR

 

CLIENT:
NETHERTON HOMES

DRAWING NUMBER:
P14:4905:21

PROJECT:
PROPOSED RESIDENTIAL DEVELOPMENT,
WEST OF WAKEFIELD ROAD, MAPPLEWELL

DRAWING:	RMB	OCT 19
LEEDALE HOUSETYPE (AS)		
PLANNING DRAWINGS	CHECKED:	DATE:
	RAN	OCT 18

[illegible]

14 MARINER COURT / CALDER PARK / WAKEFIELD / WF4 3FL
01924 383322 / www.jrpassoc.co.uk / info@jrpassoc.co.uk

Do not scale on this drawing - Only figured dimensions to be taken from this drawing. Drawings based on Ordnance Survey or other existing record drawings - Designations and content subject to Site Survey, Structural Survey, Site Investigations, Planning and Statutory Requirements and Approvals.

Authorised reproduction from Ordnance Survey Map with permission of the Controller of Her Majesty's Stationery Office. Crown Copyright reserved.