



EXISTING SIDE ELEVATION




EXISTING FRONT ELEVATION

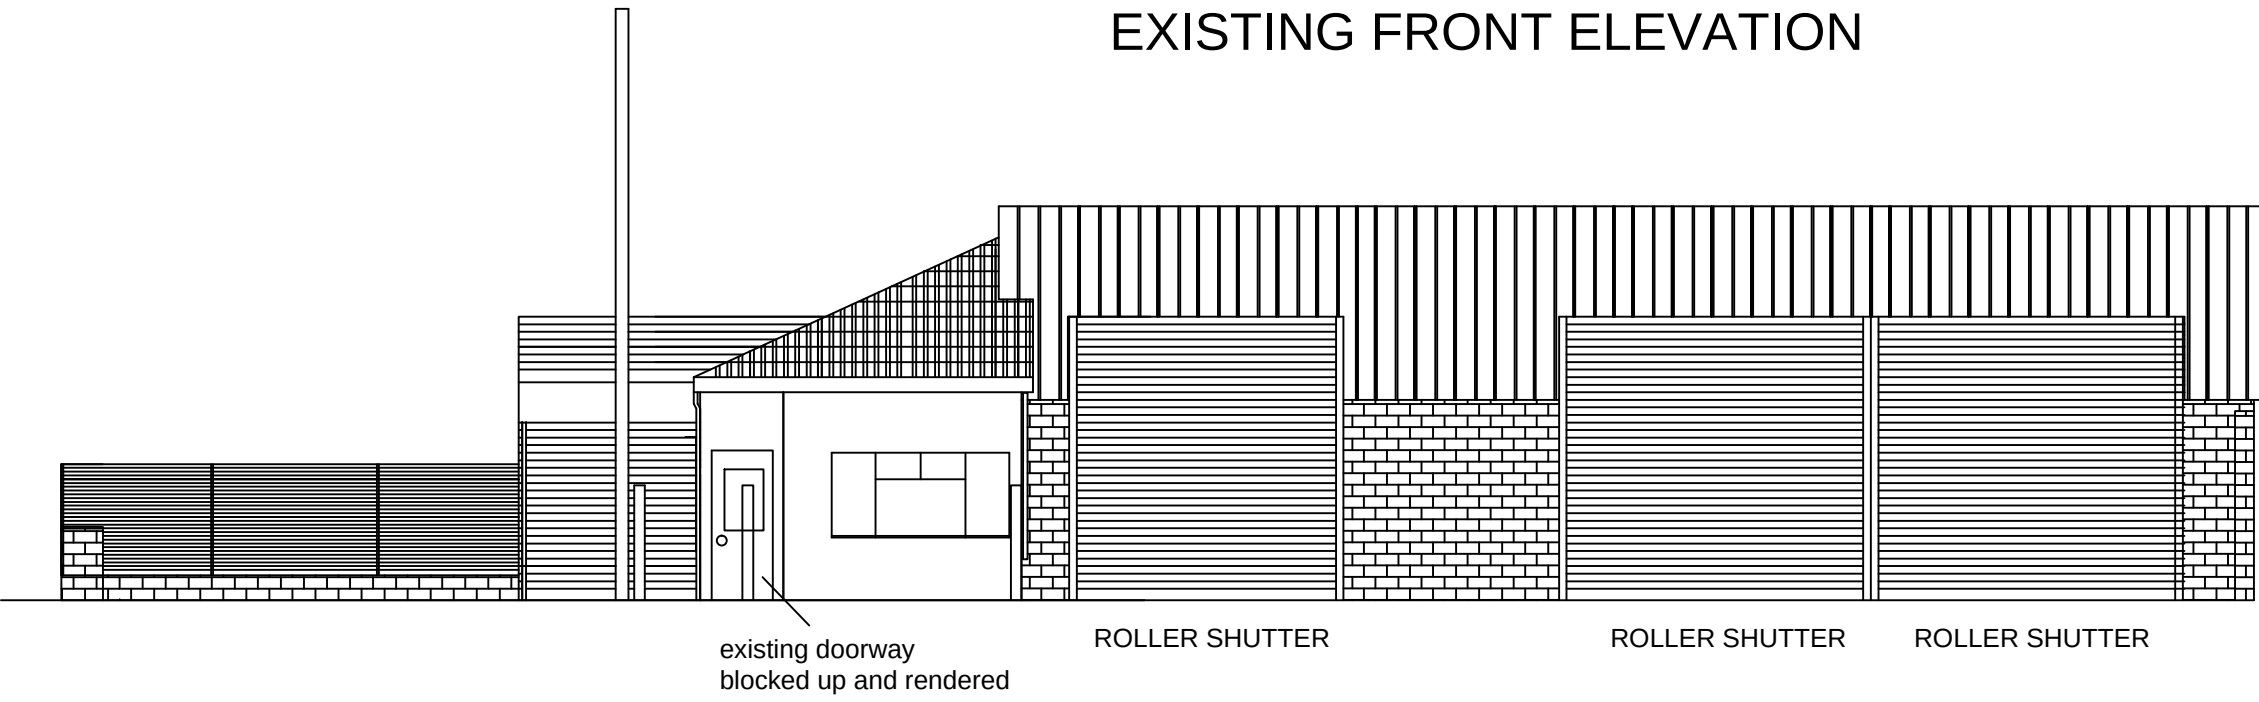


NEW SIDE ELEVATION

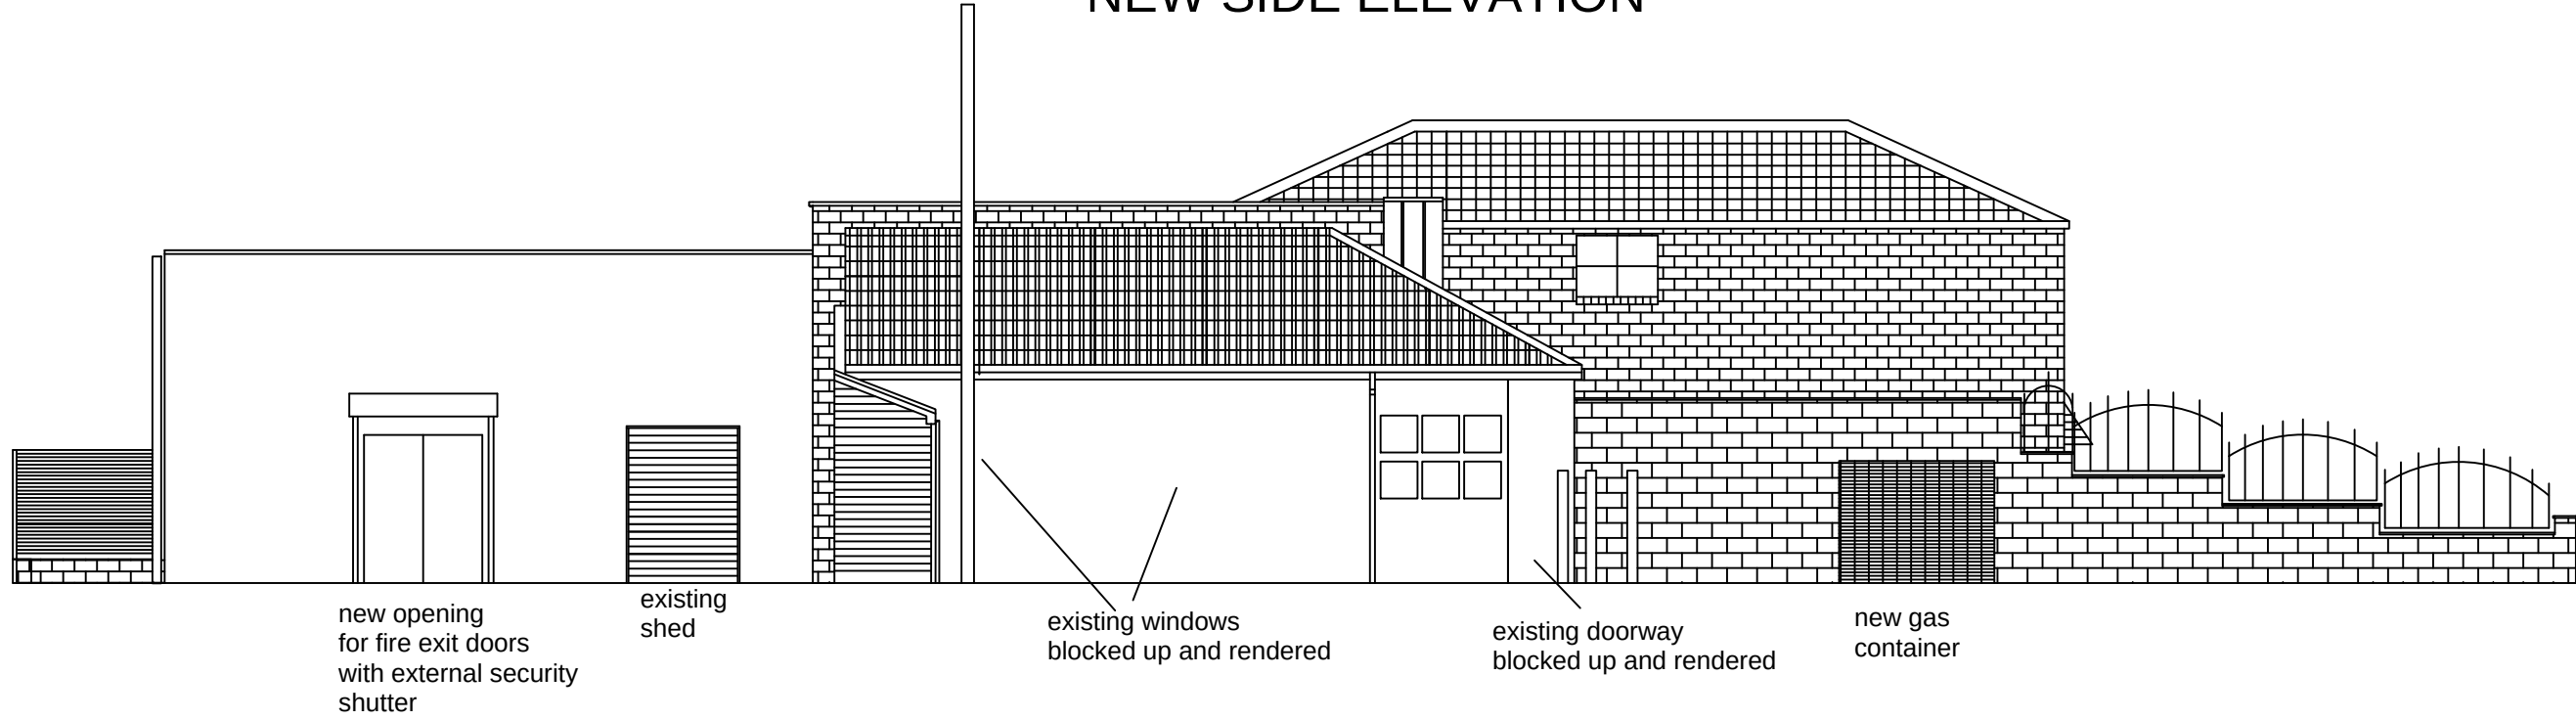

NEW FRONT ELEVATION

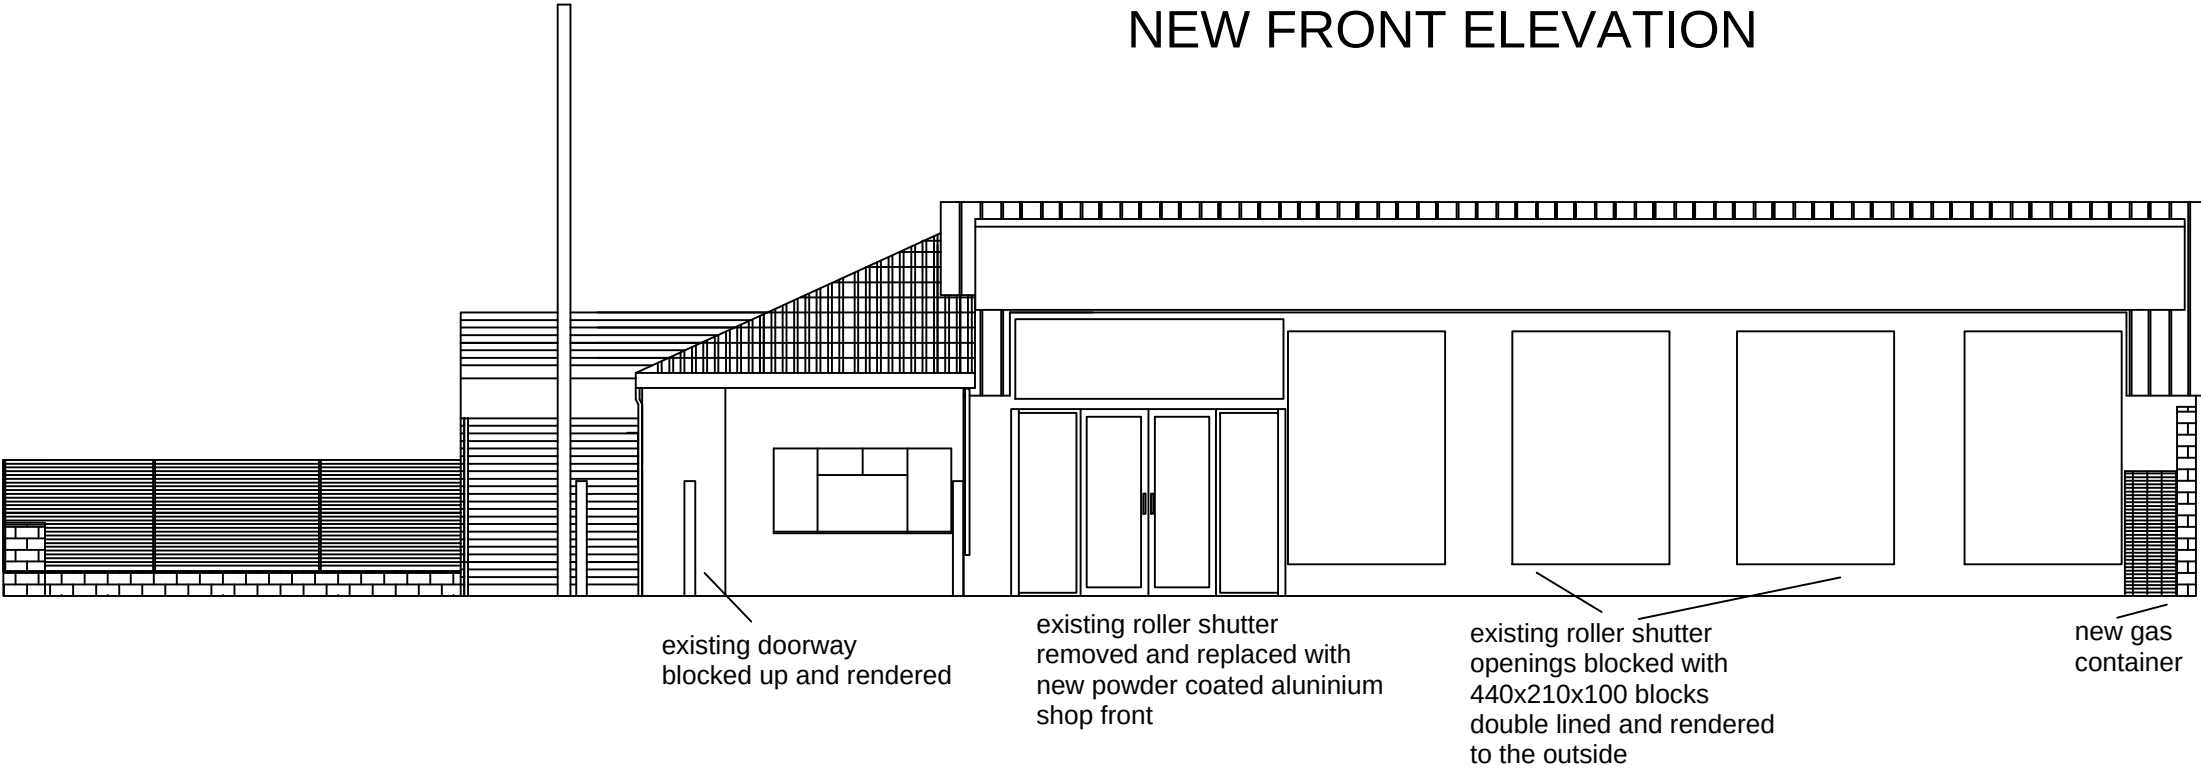

 Drawing Title			MR RON FORD CASTLEVIEW BARNSELY ROAD DODWORTH S75 3JR					
Scale		Drawing No				Date		
1:100		ELEVATIONS				30/11/09		
Drawn		Revisions						
ANTONY DOWNING								
 Harvest Mills, Common Road, Dunnington, York. YO19 5RY Telephone: 01904 488663 Fax 01904 489828								