



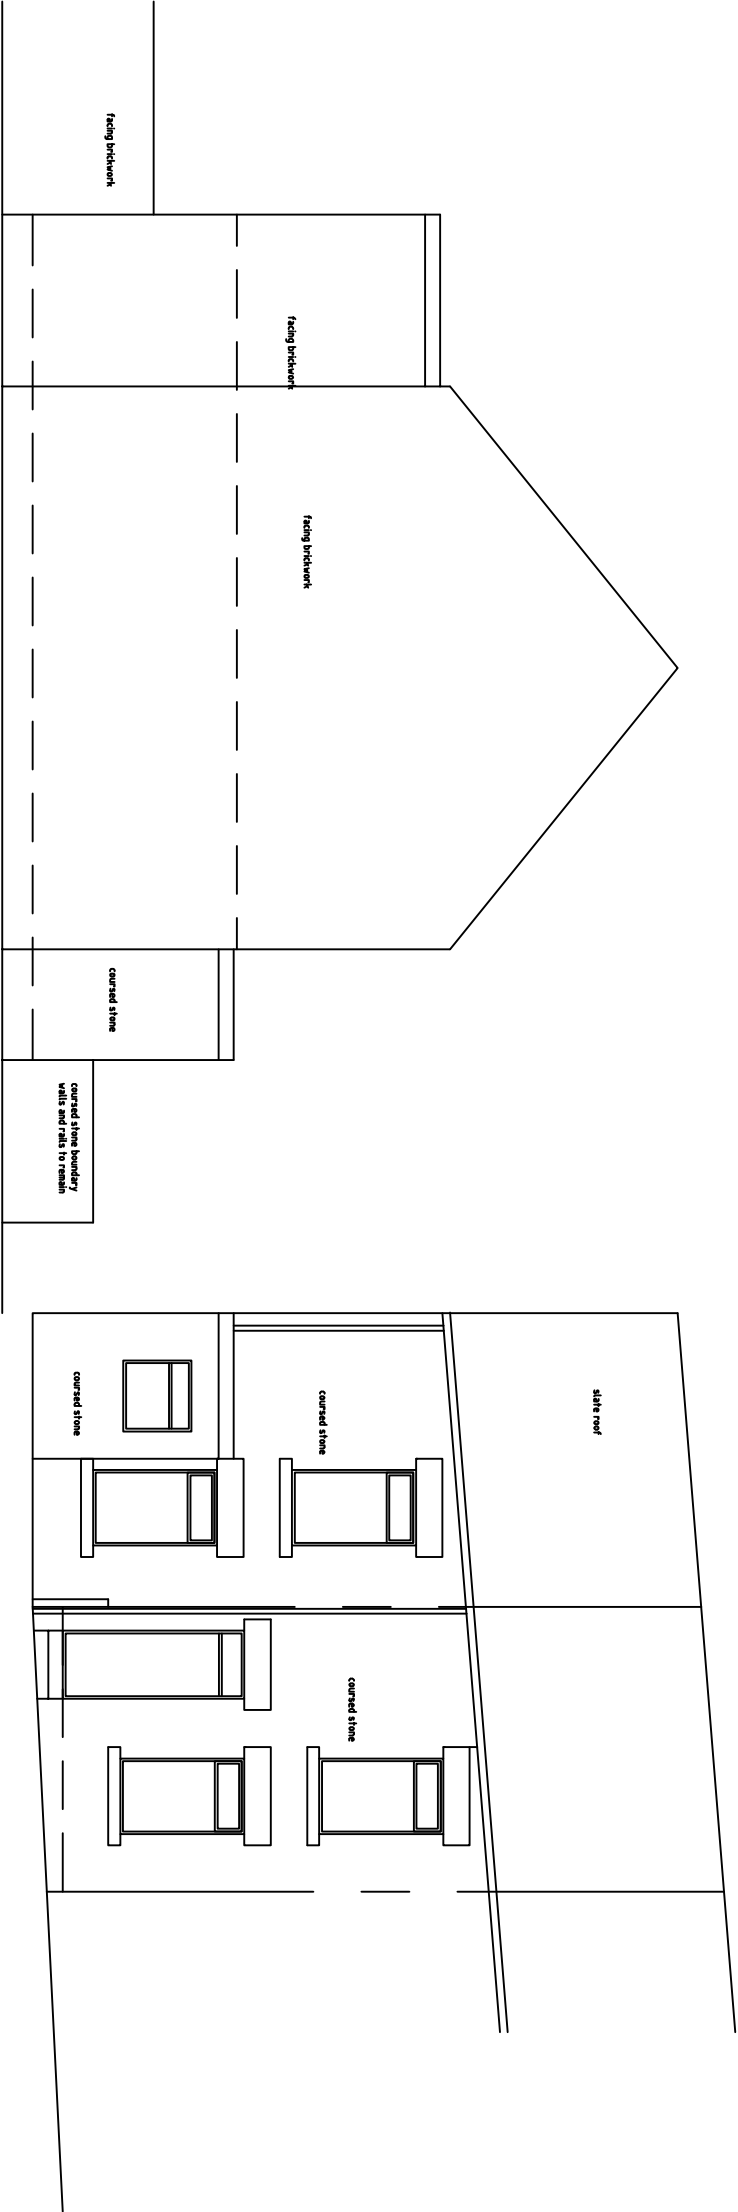

EXISTING SIDE ELEVATION

EXITING FRONT ELEVATION

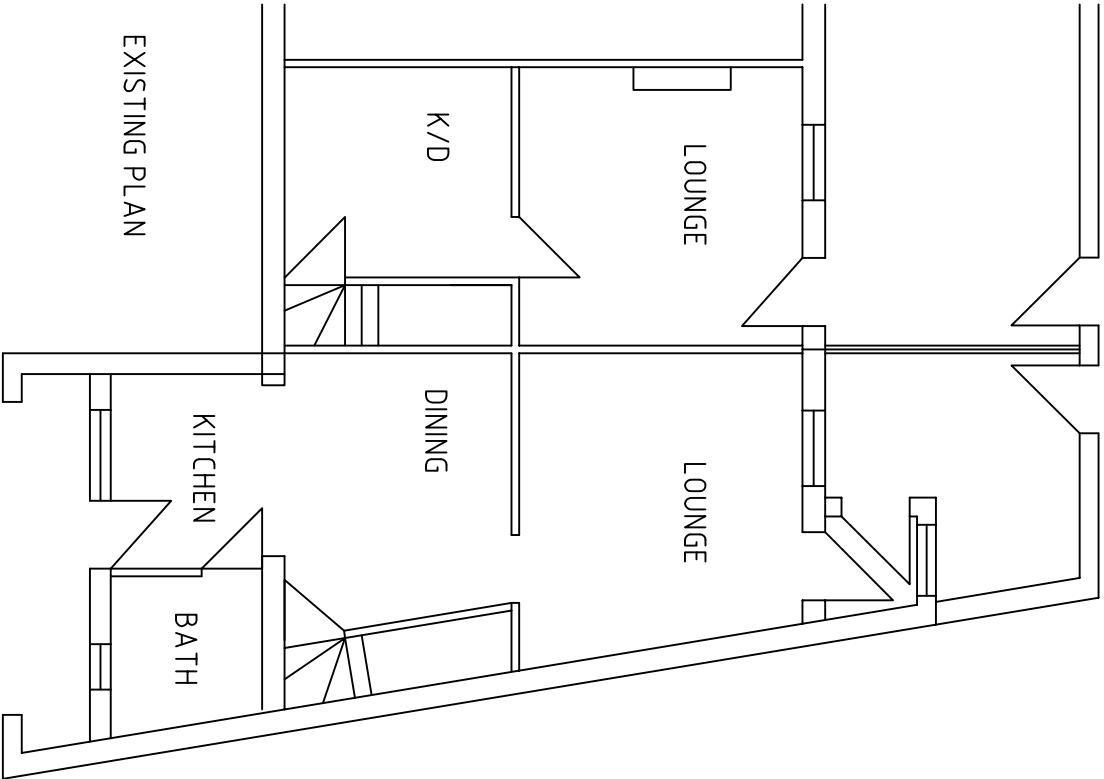

EXISTING PLAN

roy harrison architects			
41A Staincross Common S, Yorkshire S75 6, JF tel 07922696549 E-Mail: rthoyarch@gmail.com			
Client			
Mr&Mrs D Skelly for N01 Mr&Mrs Darcey for N03			
Project			
front extension to Nos 1 & 3 Burton Burton Road Monk Bretton Bamsley			
Title			
existing plans and elevations			
Date	Drawing No.	Scale	
25/5/13	RH1	1:50	
Sheet 1	Revision	Drawn	
of 1			