



Building Areas	Existing	Proposed
Retail area :	890 sqm	937 sqm
Warehouse area :	128 sqm	126 sqm
Back of house / office :	90.5 sqm	38.5 sqm
Lobby / Circulation :	14.5 sqm	14.5 sqm
Total area :	1 116 sqm	1 116 sqm

- Key/ Legend:**
- Hatched Area - white paint
 - Car park directional signage - white paint
 - Block paviors - colour to approval
 - Disabled parking spaces
 - Stainless Steel Bollards app 750mm high x 160mm dia.
 - DK Drop Kerb (Pavement dropped to road level)
 - FK Flush Kerb
 - Solid white lining to carparking spaces - ie not in T form.

0 10 20 30 40 50
SCALE IN METERS

PLANNING

REVISION

DRAWING
**SITE PLAN
PROPOSED**

PROJECT
**NETTO SUPERMARKET
10 - 12 CASTLE CLOSE
MONK BRETTON
BARNSELY S71 2QR**

DATE
14/03/08

DRAWN

SCALE
1 : 200


DRAWING NUMBER
203 D SP02

REVISION


12 Kirkburn Road
Strathblane
Glasgow G63 9ED

gl
architects

Tel 01360 771555
M 07887 793633
E MAIL info@glarchitects.com

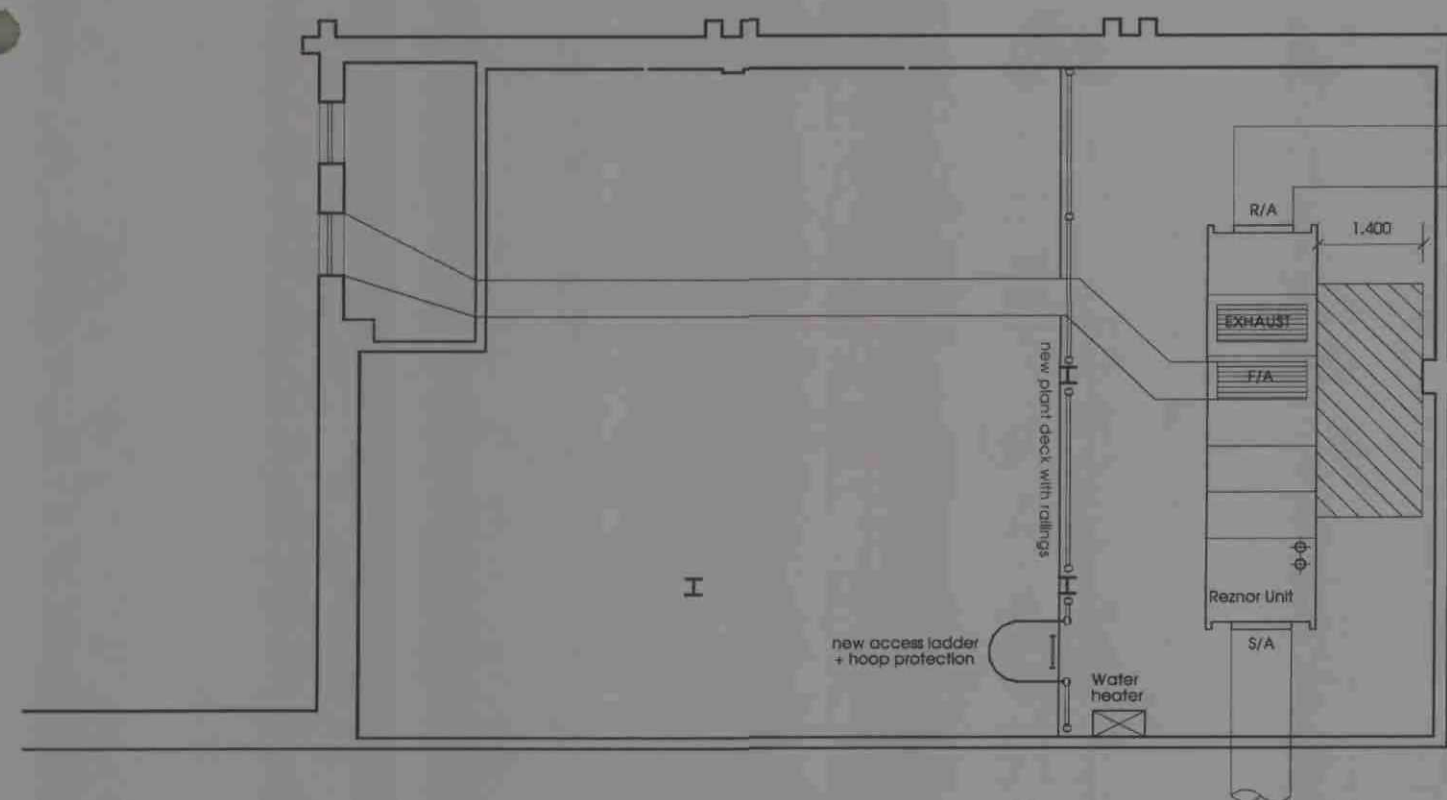

2 PLANT PLATFORM
1 : 100

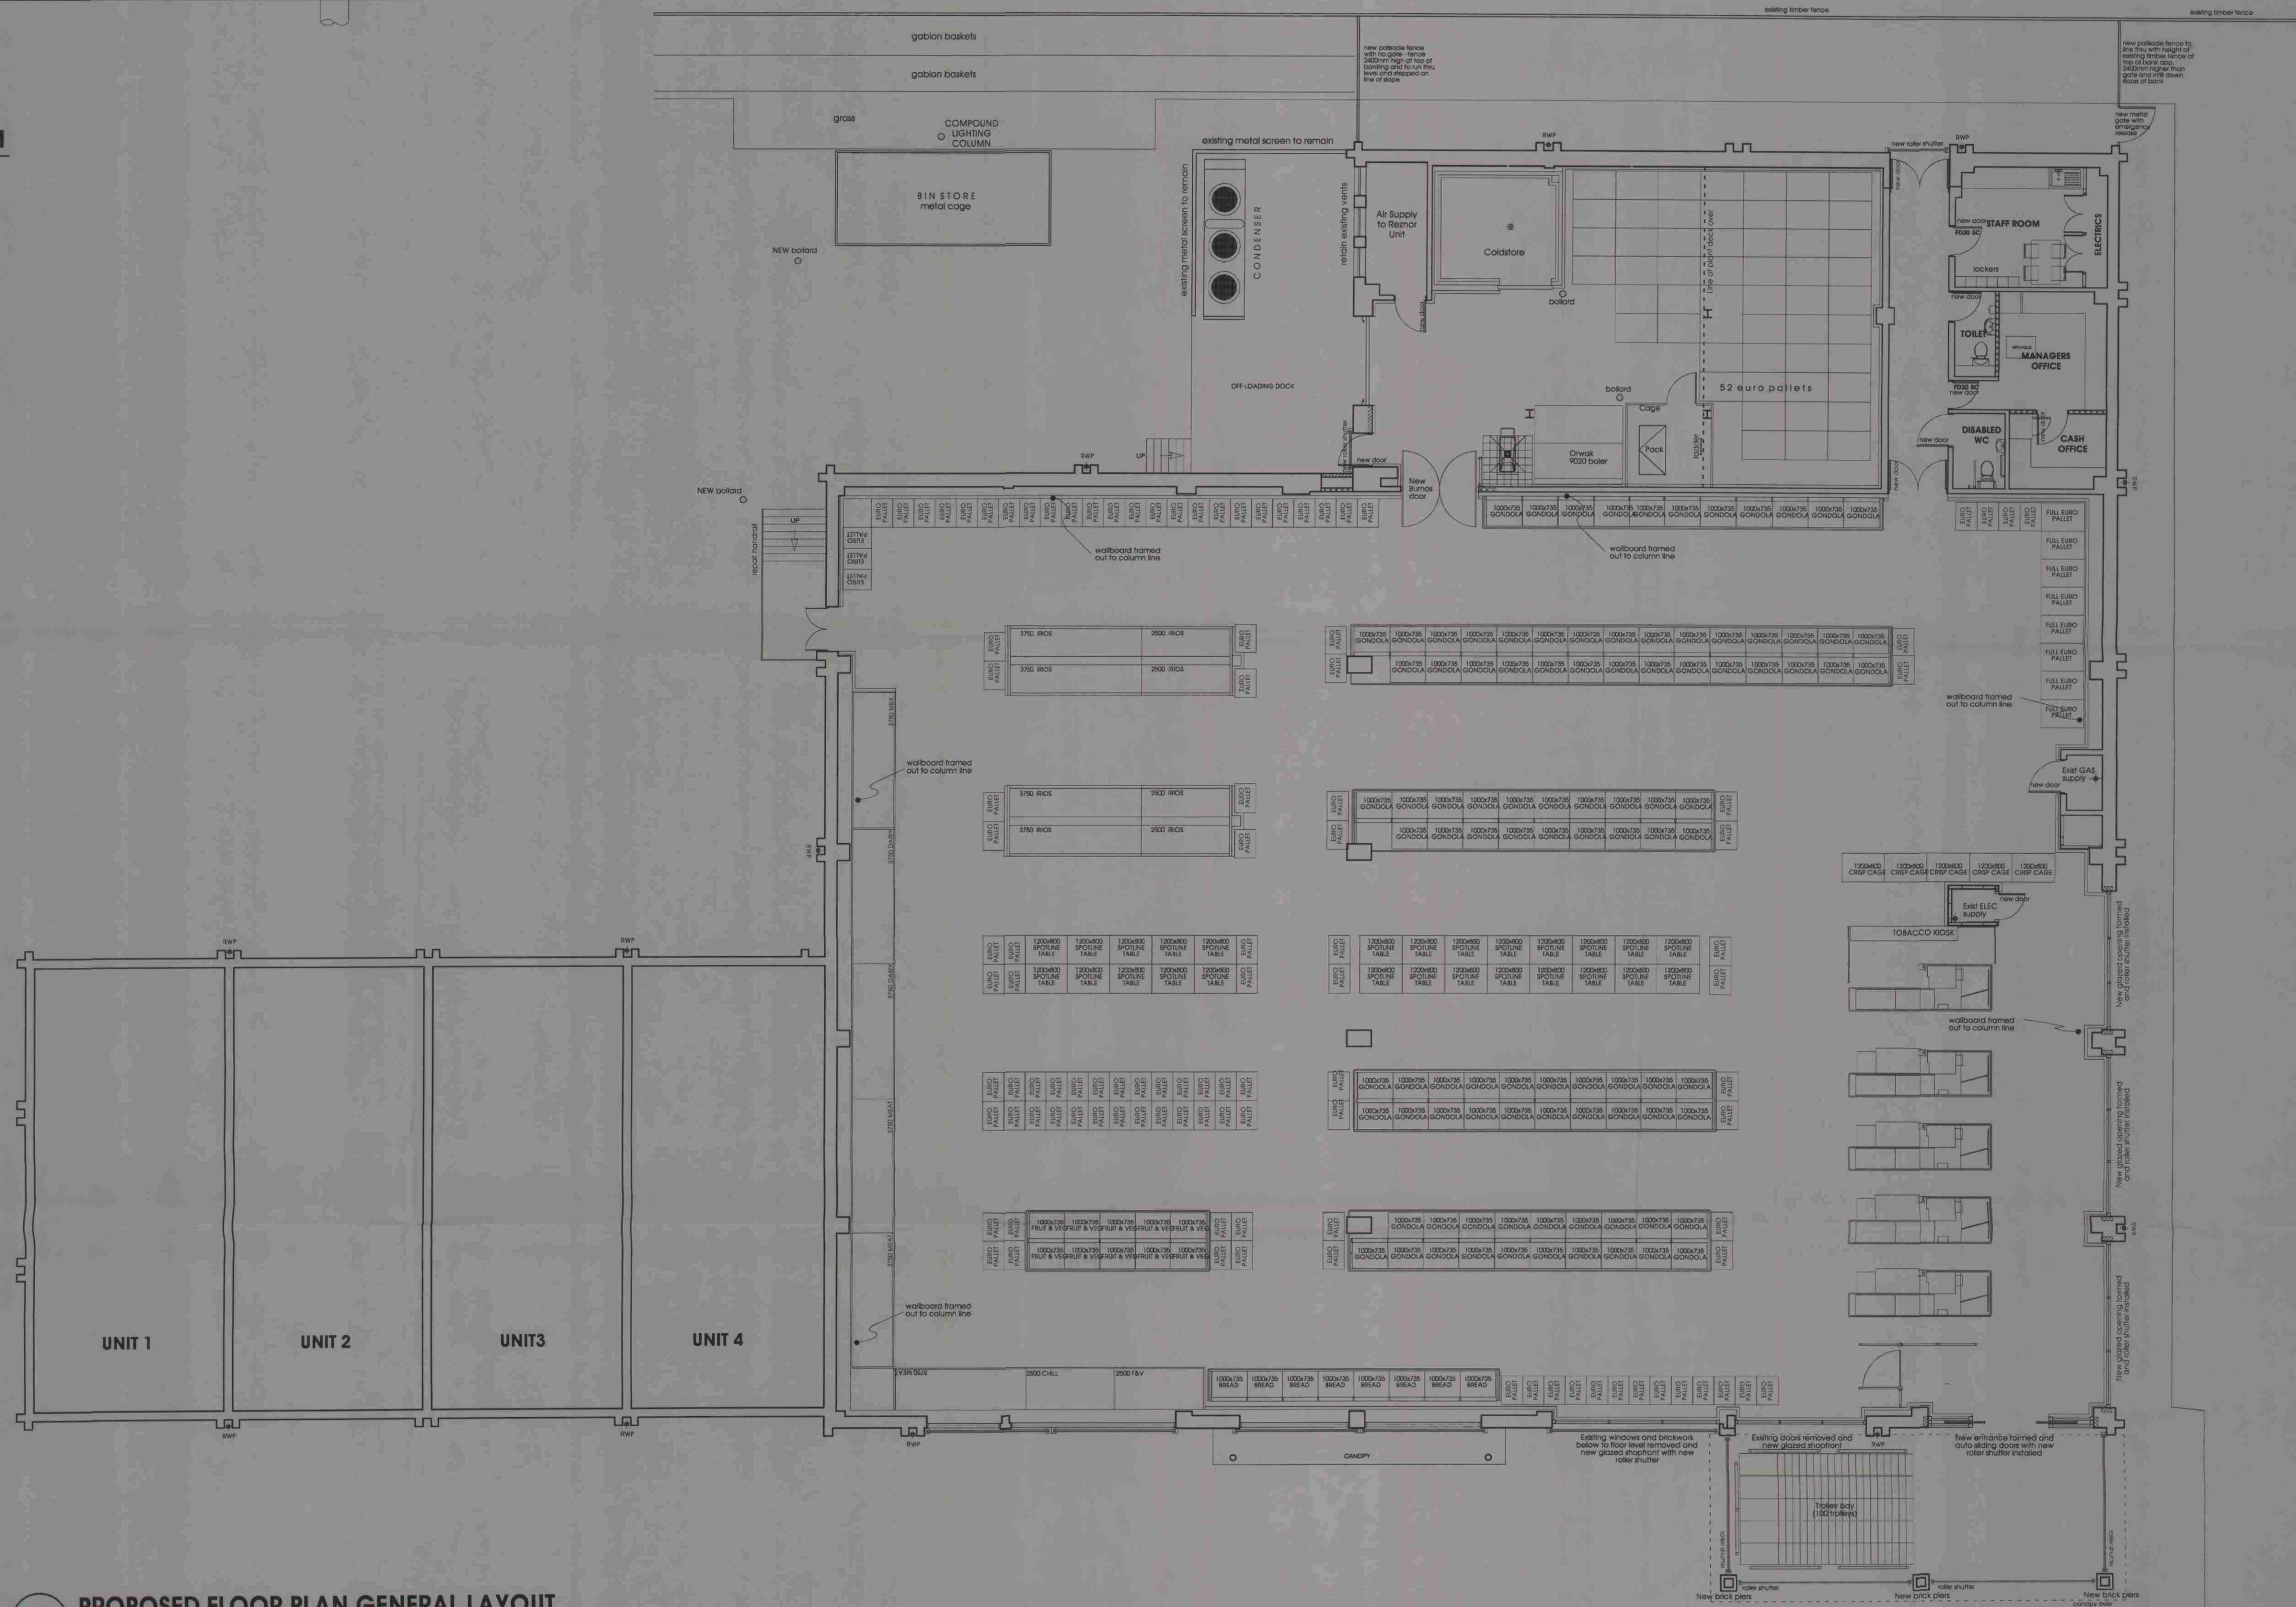

PROPOSED FLOOR PLAN GENERAL LAYOUT
1 : 100

Building Areas	Existing	Proposed
Retail area :	825 sqm	937 sqm
Warehouse area :	126 sqm	126 sqm
Back of house / office :	150.5 sqm	98.5 sqm
Lobby / Circulation :	14.5 sqm	14.5 sqm
Total area :	1 116 sqm	1 255 sqm

0.5 2.0 4.0
1.0 3.0 5.0
SCALE IN METERS

TENDER

REVISION

DRAWING
**FLOOR PLAN
PROPOSED
GENERAL LAYOUT**

PROJECT
**NETTO SUPERMARKET
10 - 12 CASTLE CLOSE
MONK BRETTON
BARNSELY S71 2QR**

DATE
14/03/08

DRAWN
RSM

SCALE
1 : 100

DRAWING NUMBER
203 E PLO2

REVISION


12 Kirkburn Road
Strathbane
Glasgow G63 9ED

g1
architects

Tel 01360 771555
M 07887 793633
E MAIL info@glarchitects.com



1 SOUTH / CAR PARK ELEVATION
1 : 100

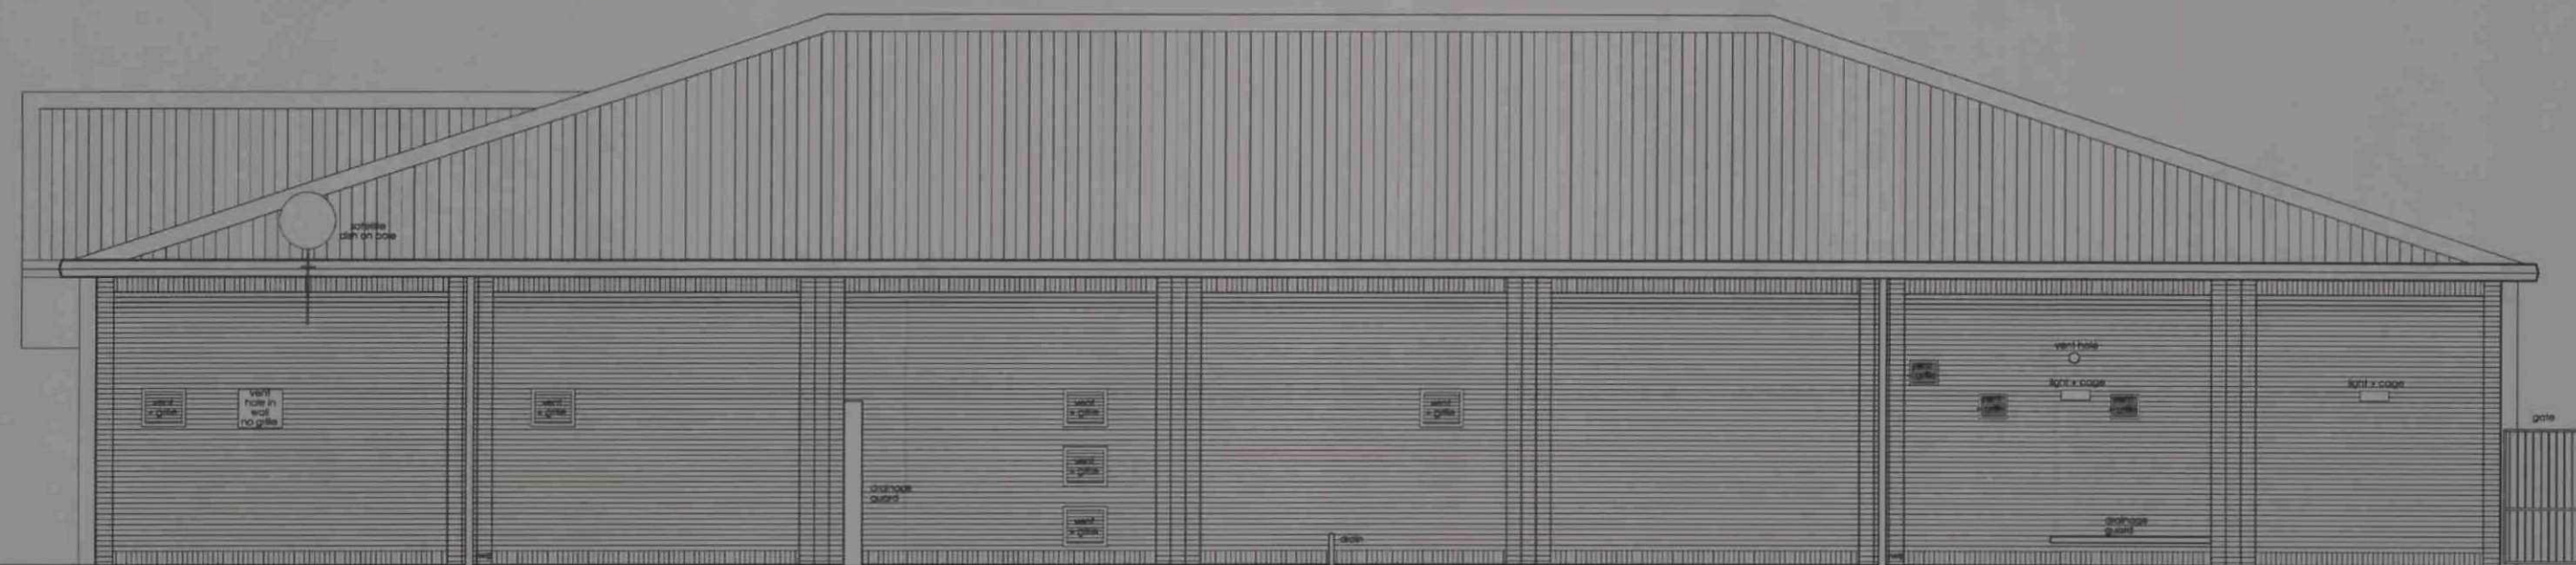


2 EAST / SIDE ELEVATION
1 : 100



3 NORTH / REAR COMPOUND ELEVATION
1 : 100



4 WEST / SIDE ELEVATION
1 : 100

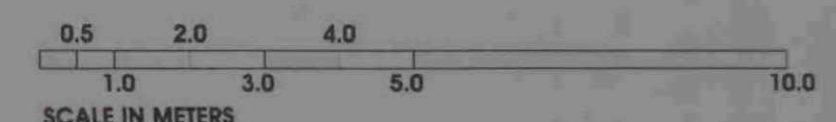

PLANNING

NOTES

REVISION

PROJECT
NETTO SUPERMARKET
CASTLE CLOSE
MONK BRETON
BARNSELY
S71 2QR

DRAWING
ELEVATIONS
EXISTING

DATE
02/04/08

DRAWN
RSM

SCALE
1:100

DRAWING NUMBER
203 D EL01

REVISION

12 Kirkburn Road
Strathblane
Glasgow G63 9ED

Tel: 01360 771555
M: 07887 793633
E-MAIL: info@glarchitects.com


gl
architects



1 SOUTH / CAR PARK ELEVATION
1 : 100




2 EAST / SIDE ELEVATION
1 : 100

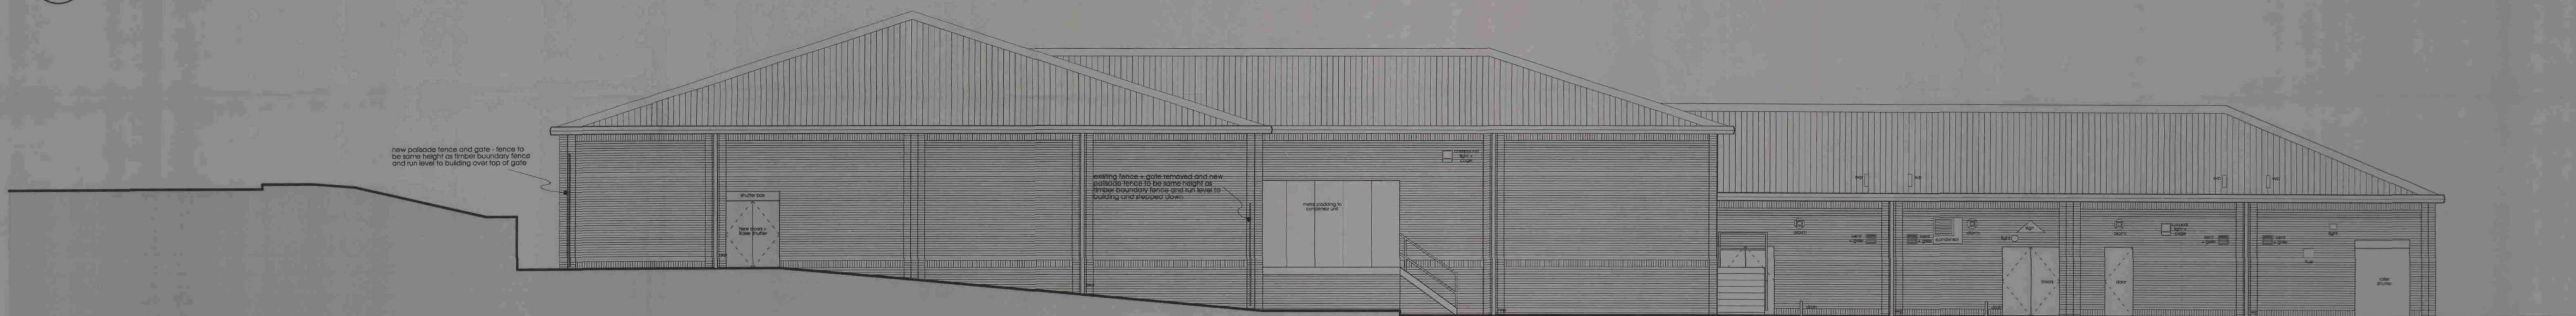

3 NORTH / REAR COMPOUND ELEVATION
1 : 100




4 WEST / SIDE ELEVATION
1 : 100

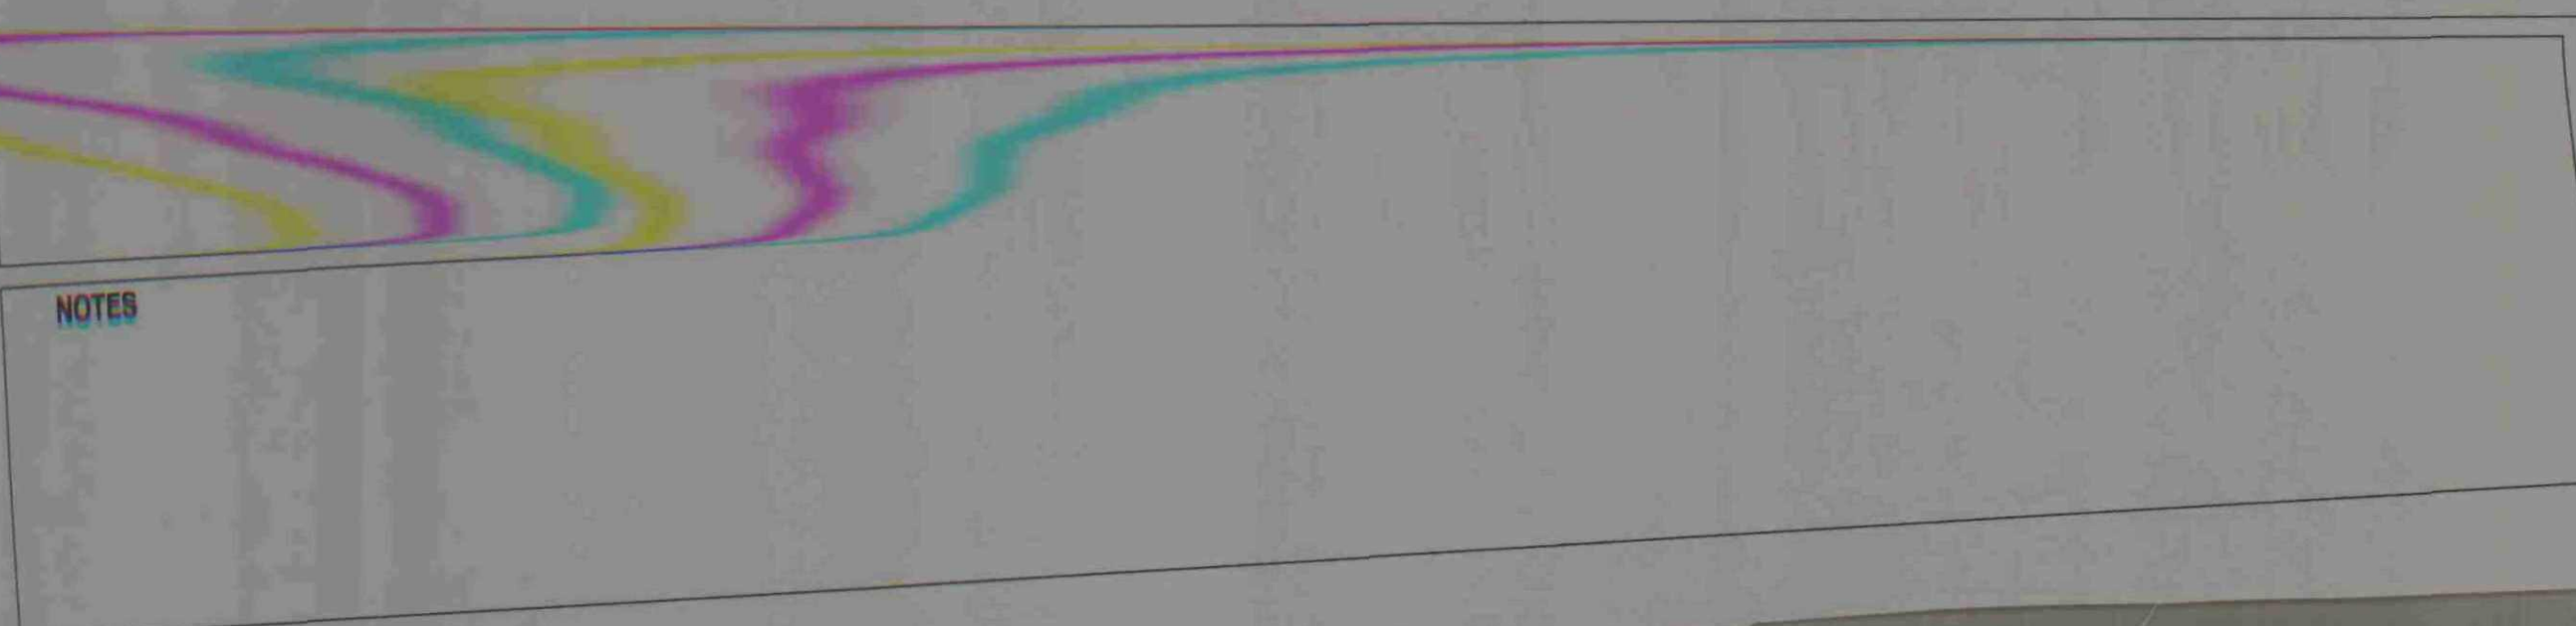

NOTES	REVISION	PROJECT NETTO SUPERMARKET CASTLE CLOSE MONK BRETTON BARNSELEY S71 2QR	DRAWING ELEVATIONS PROPOSED	DATE 02/04/08	DRAWN RSM	SCALE 1:100	12 Kirkburn Road Strathblane Glasgow G63 9ED T: 01360 771555 M: 07887 793633 E-MAIL: info@glarchitects.com	gl architects
				DRAWING NUMBER 203 D EL02	REVISION			

0.5 2.0 4.0 10.0
1.0 3.0 5.0
SCALE IN METERS


PLANNING

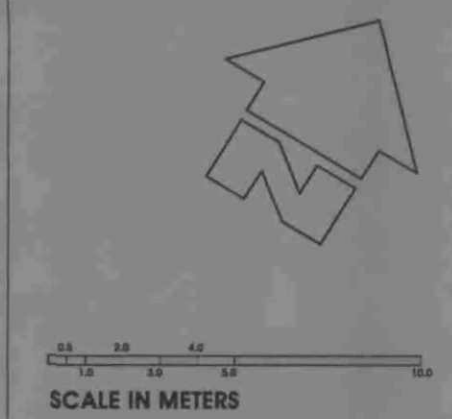

PLANNING

REVISION		
DRAWING SITE PLAN EXISTING		
PROJECT NETTO SUPERMARKET 10 - 12 CASTLE CLOSE MONK BRETTON BARNSELY S71 2QR		
DATE 14/03/08	DRAWN	SCALE 1 : 200
DRAWING NUMBER 203 D SP01		REVISION
12 Kirkburn Road Strathblane Glasgow G63 9ED		
T/F 01360 771555 M 07887 793633 E MAIL info@glarchitects.com		



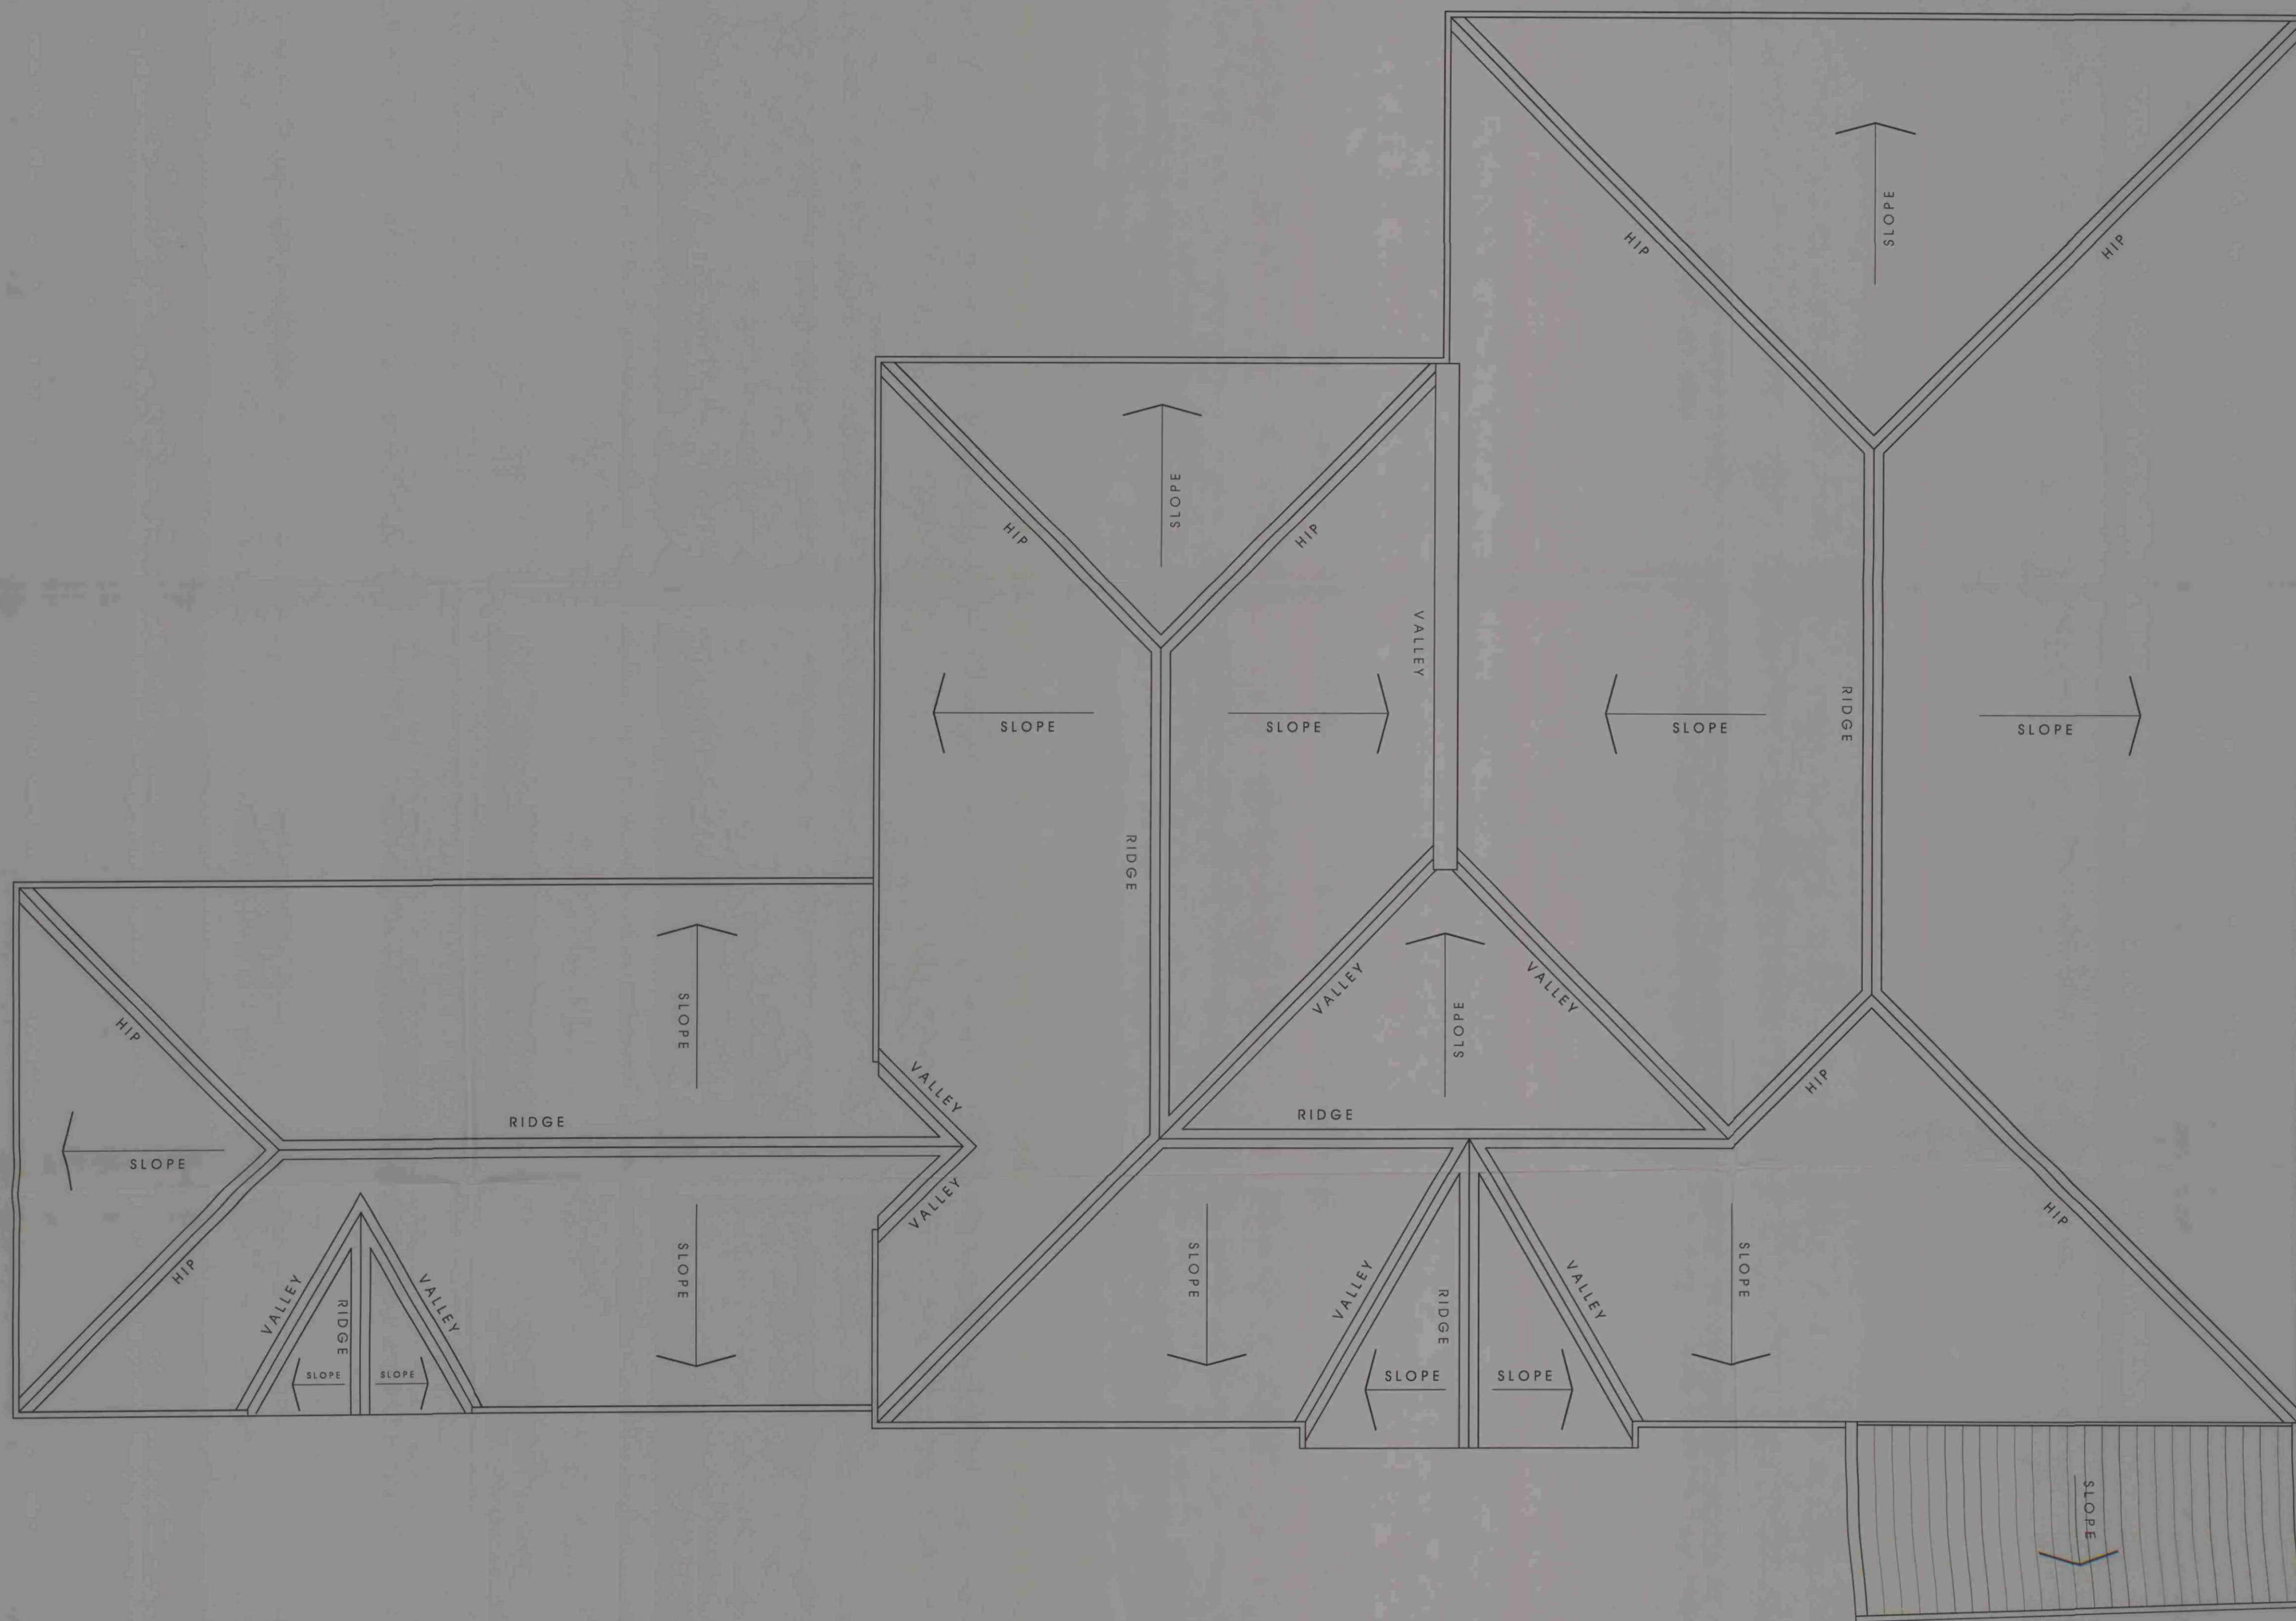

1 EXISTING ROOF PLAN
1 : 100



Denotes extent of new roof over canopy at entrance. Roof to match existing

0.5 2.0 4.0
1.0 3.0 5.0
SCALE IN METERS

PLANNING

REVISION

DRAWING

**ROOF PLAN
PROPOSED**

PROJECT

**NETTO SUPERMARKET
10 - 12 CASTLE CLOSE
MONK BRETTON
BARNSELEY S71 2QR**

DATE

14/03/08

DRAWN

RSM

SCALE

1 : 100

DRAWING NUMBER

203 D RP02

REVISION


12 Kirkburn Road
Strathblane
Glasgow G63 9ED

T/F 01360 771555

M 07887 793633

E MAIL info@glarchitects.com

gl
architects

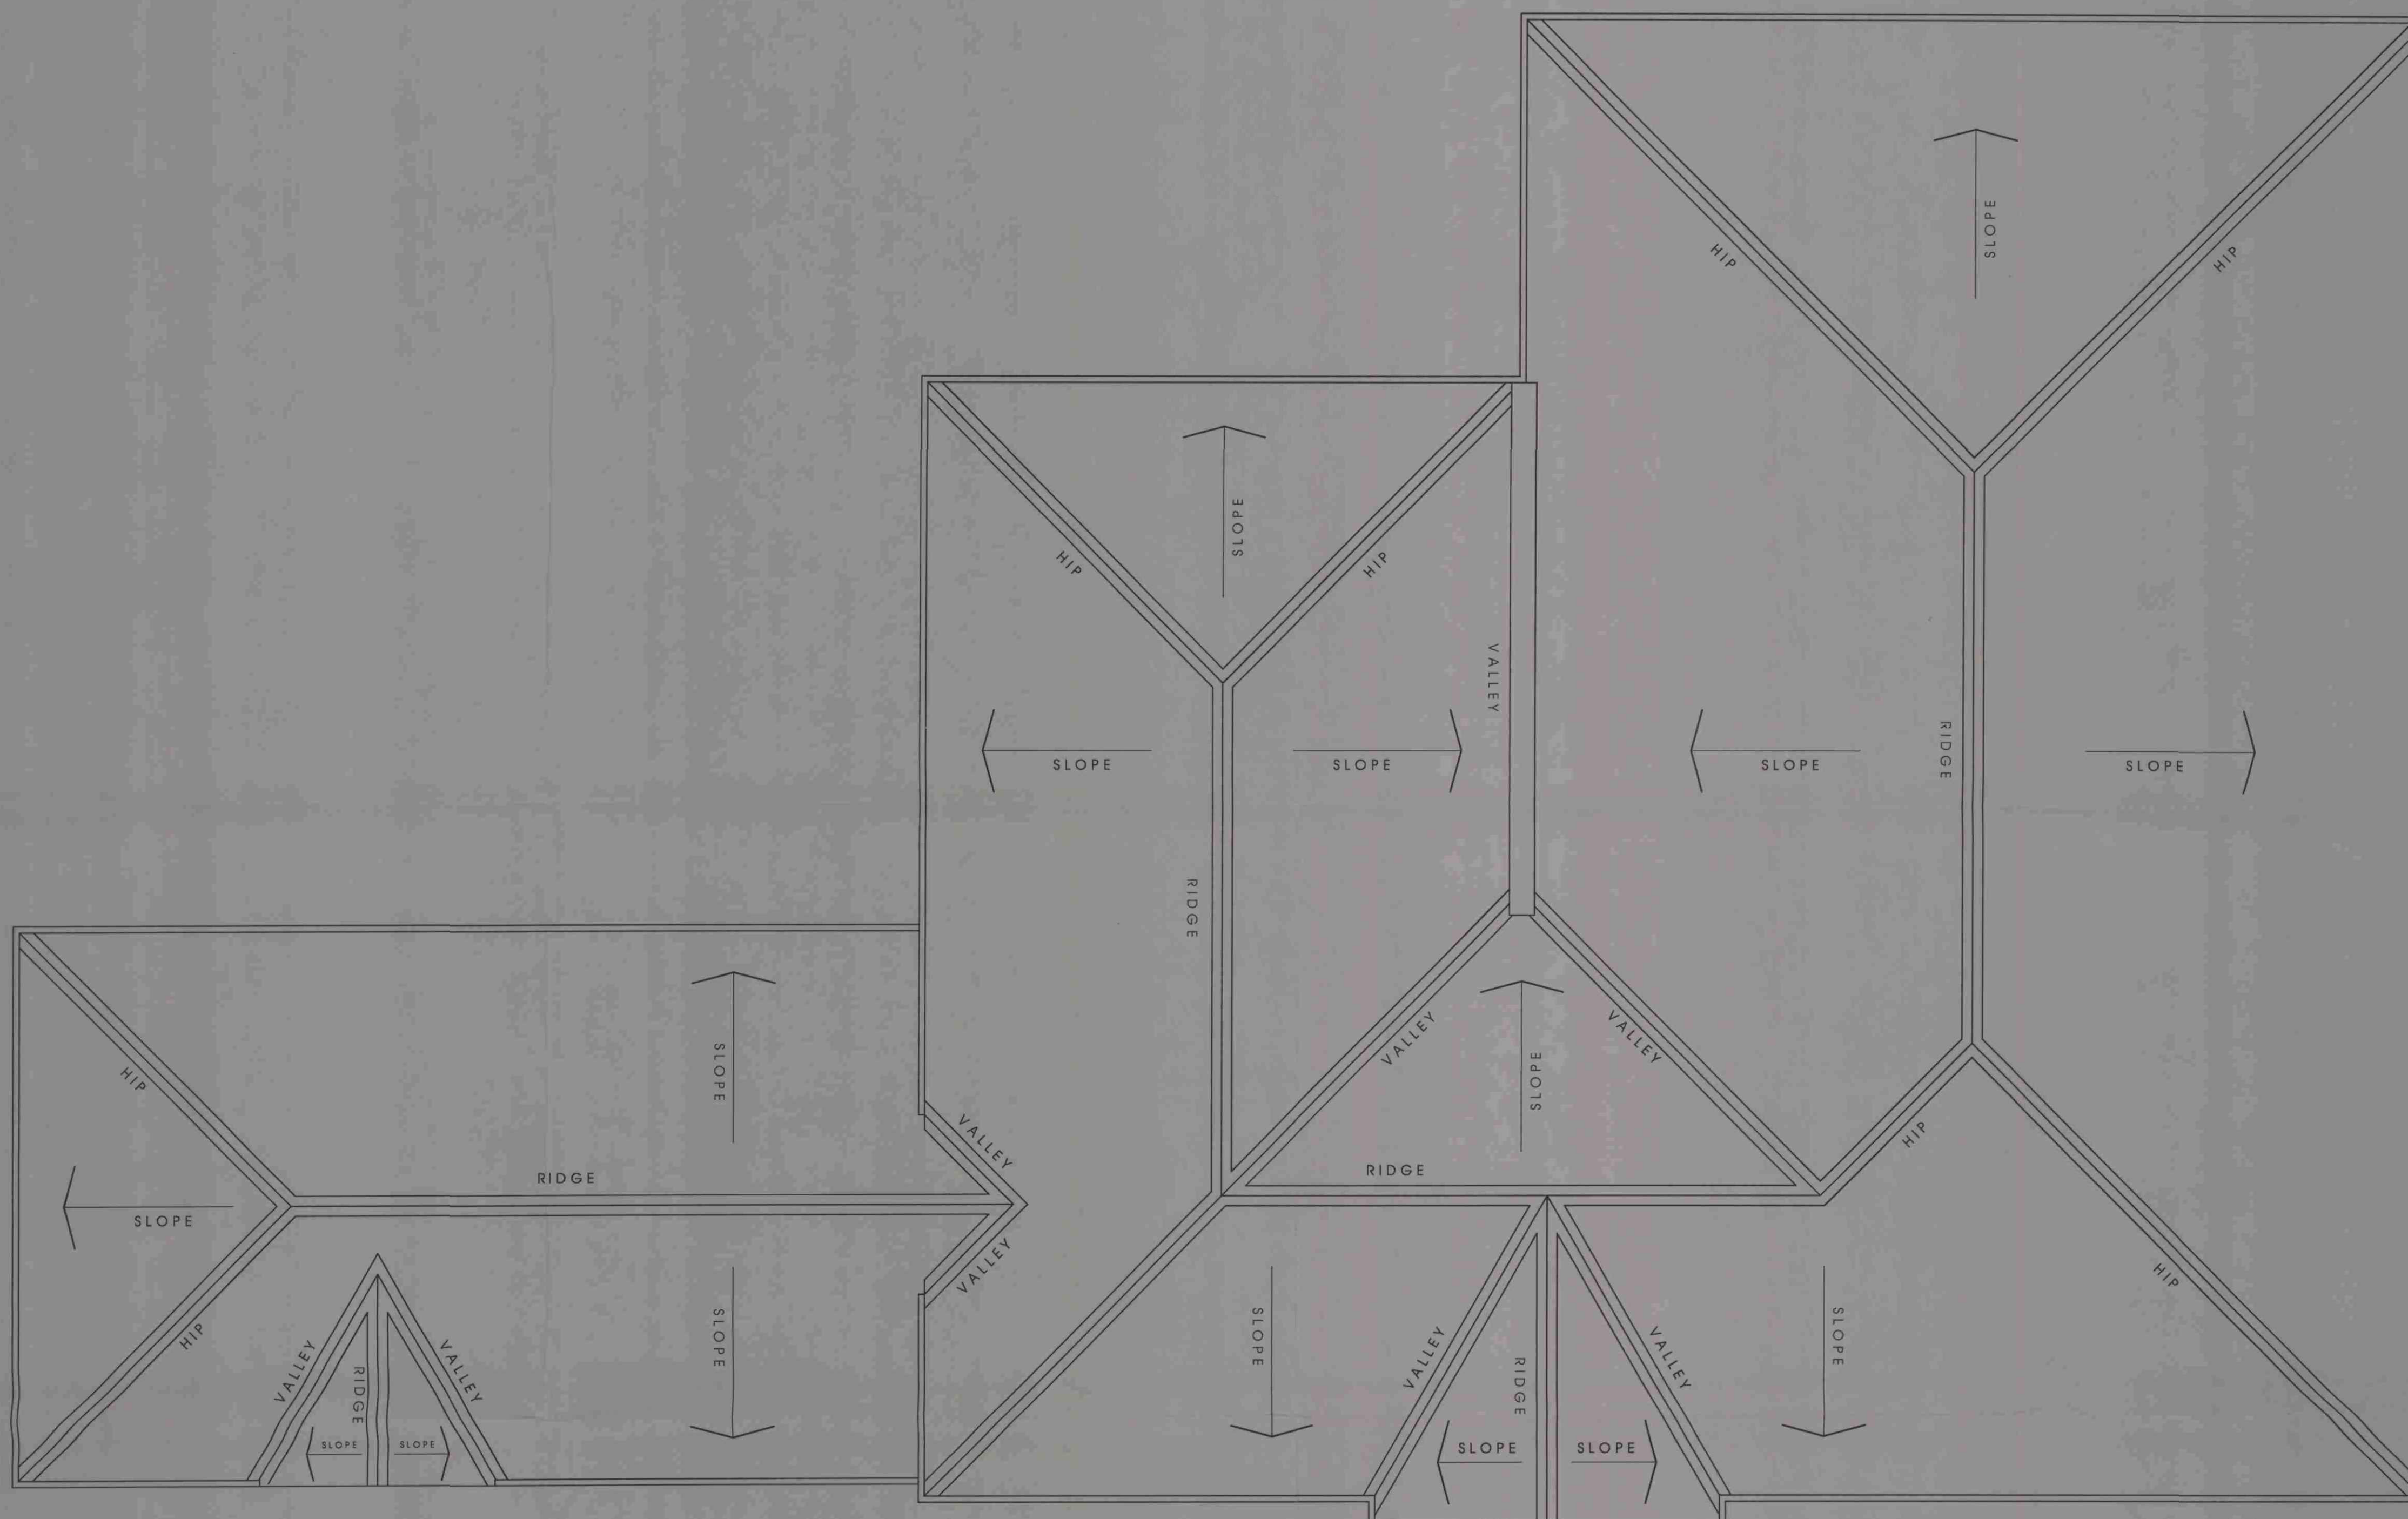

1 EXISTING ROOF PLAN
1 : 100

0.5 2.0 4.0
1.0 3.0 5.0
SCALE IN METERS

PLANNING

REVISION

DRAWING
**ROOF PLAN
EXISTING**

PROJECT
**NETTO SUPERMARKET
10 - 12 CASTLE CLOSE
MONK BRETON
BARNLEY S71 2QR**

DATE	DRAWN	SCALE
14/03/08	RSM	1 : 100

DRAWING NUMBER	REVISION
203 D RP01	

12 Kirkburn Road
Strathclyde
Glasgow G63 9ED
T/F 01360 771555
M 07887 793633
E MAIL info@glarchitects.com

gl
architects