





FRONT ELEVATION AS EXISTING




SIDE ELEVATION AS EXISTING

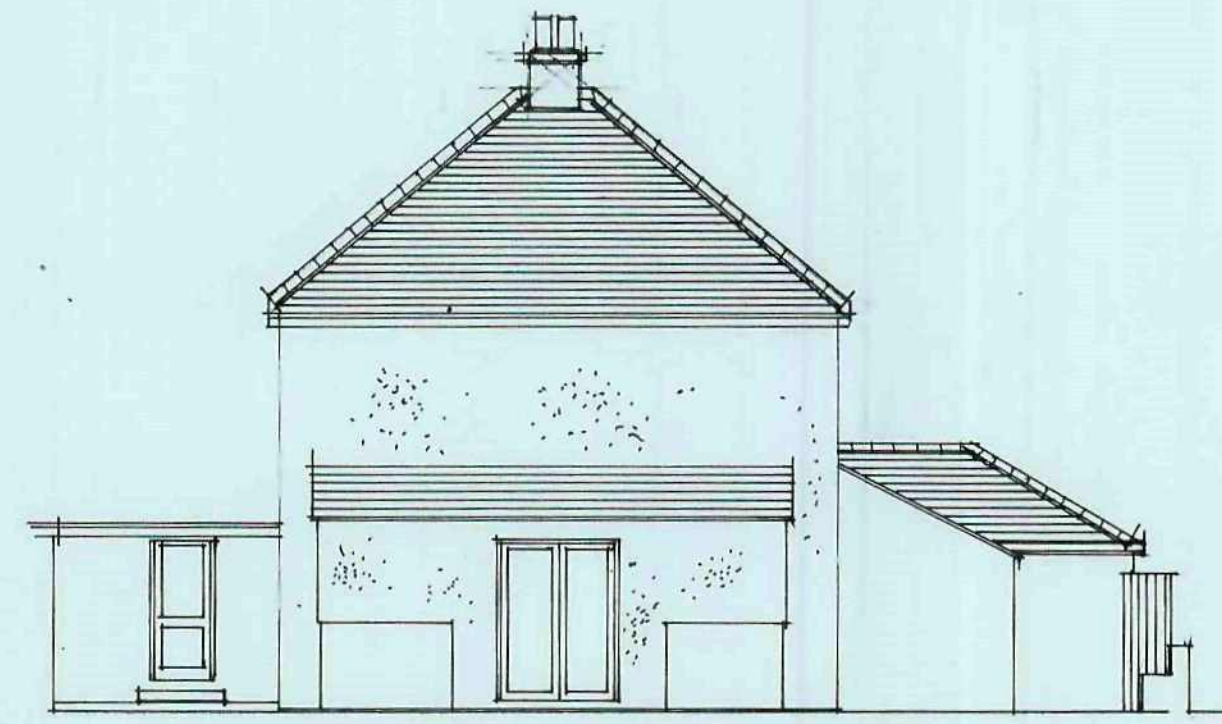

REAR ELEVATION AS EXISTING

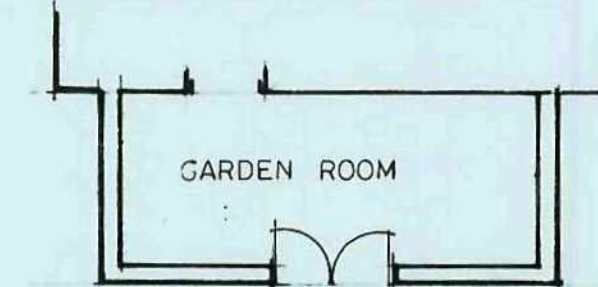


PLAN AS EXISTING

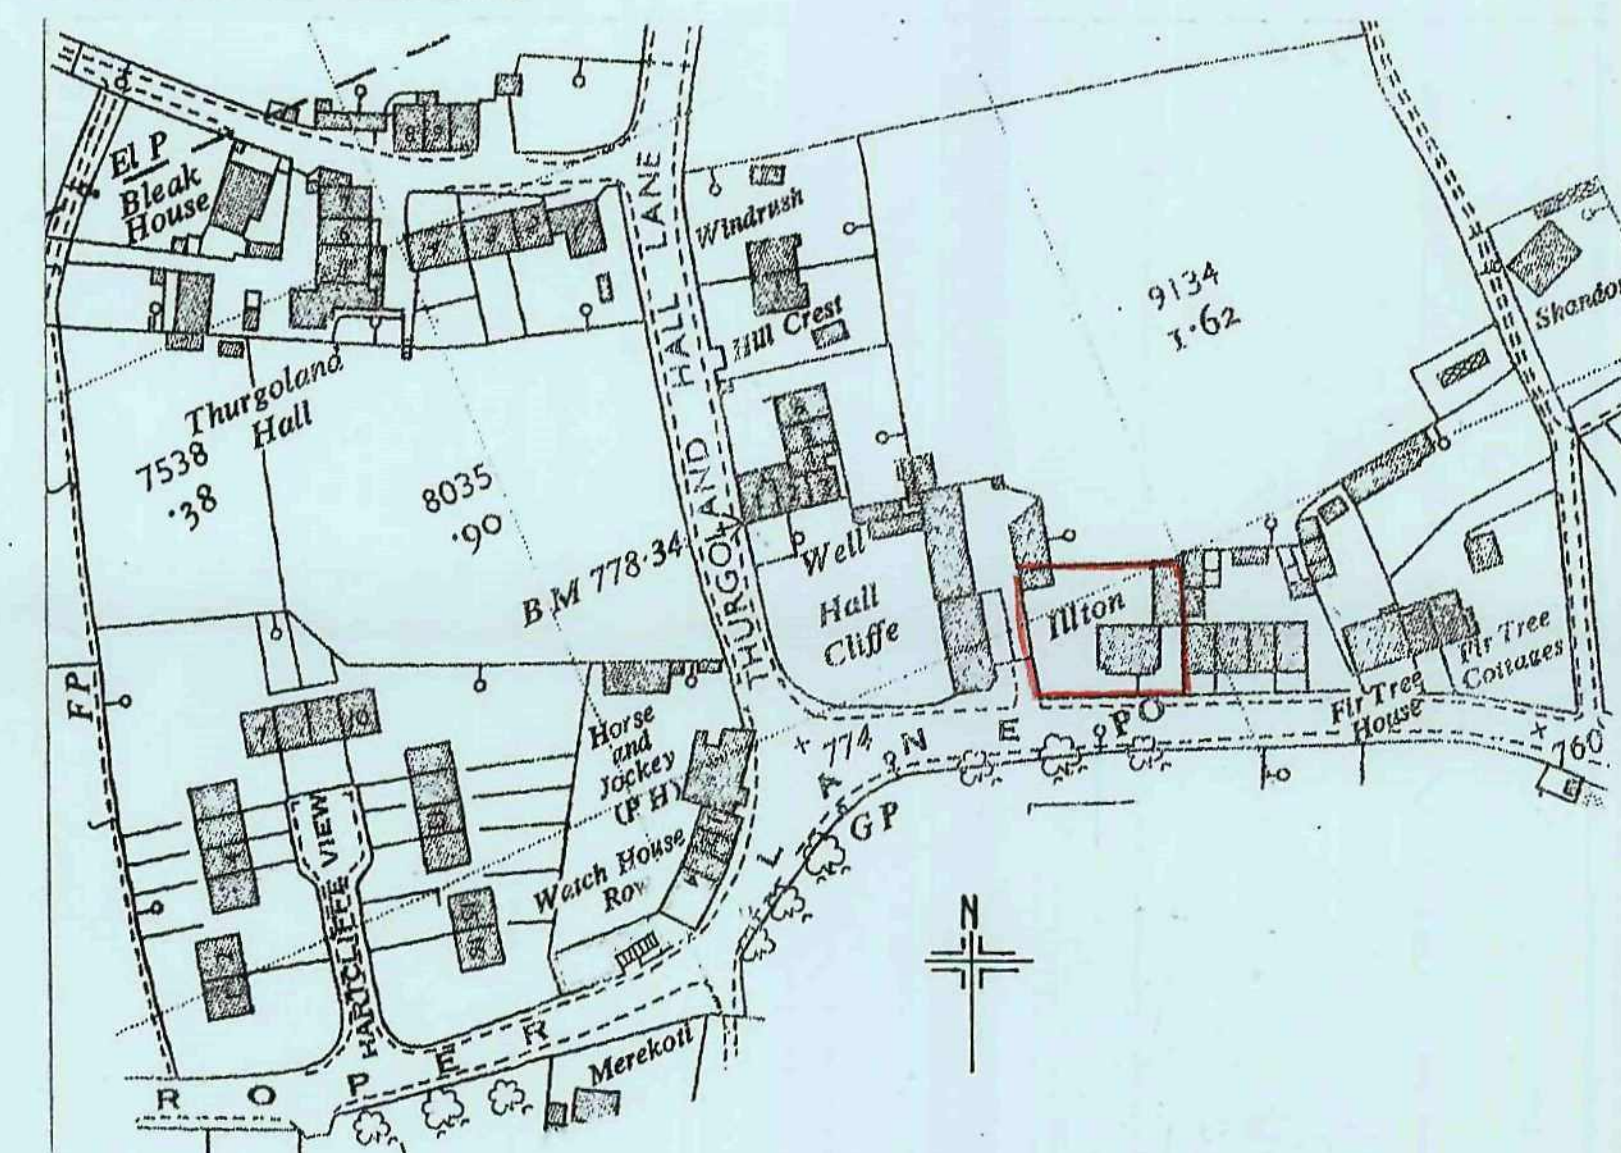


LOCATION PLAN 1:1250




FRONT ELEVATION PROPOSED

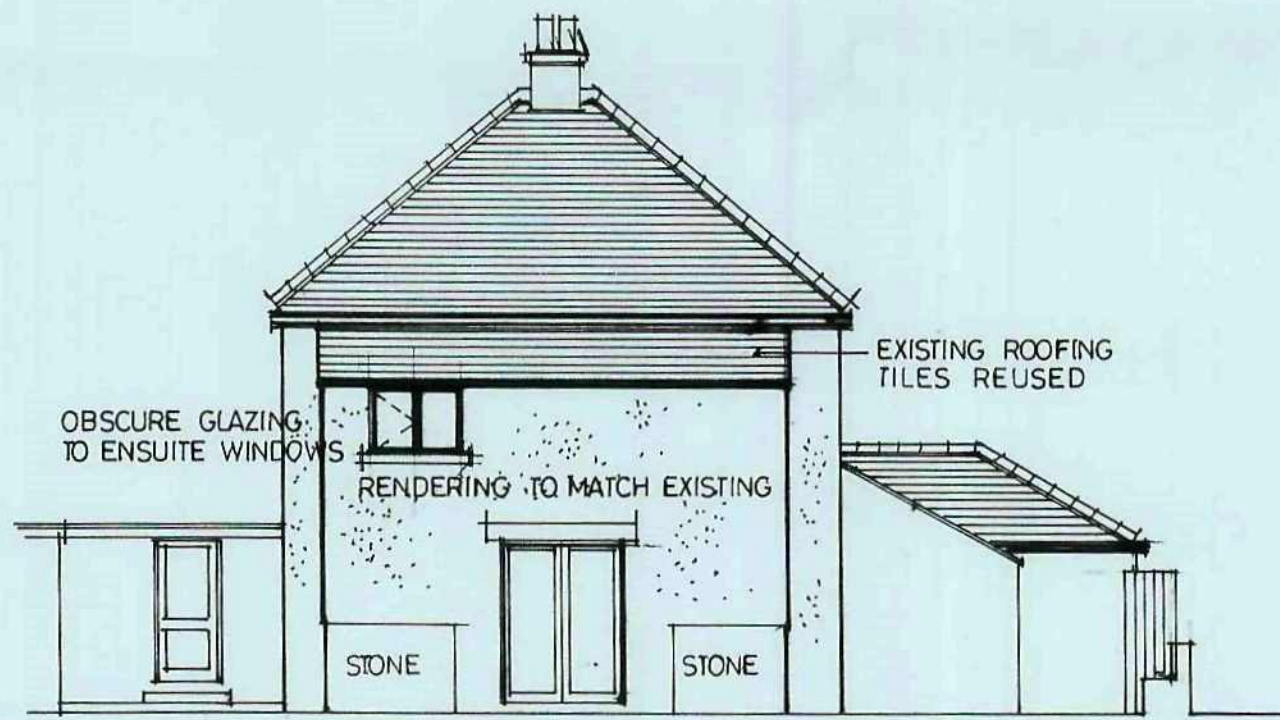

SIDE ELEVATION PROPOSED

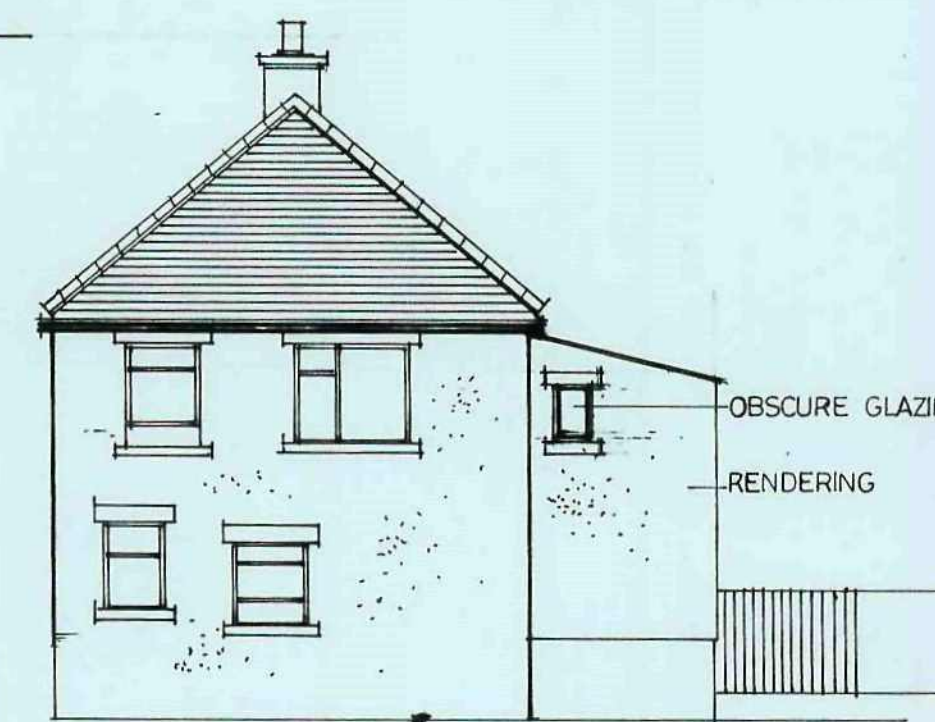

REAR ELEVATION PROPOSED

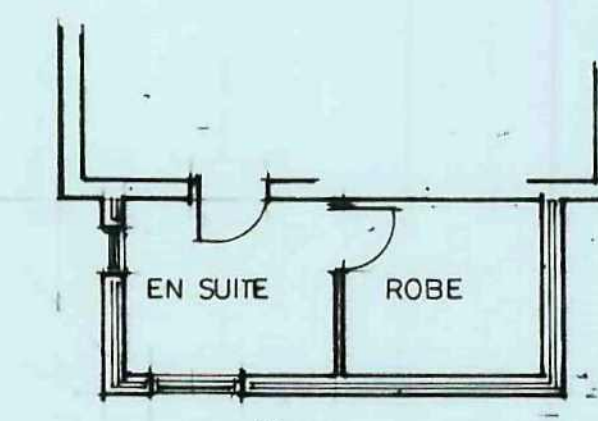

PLAN PROPOSED.
SITE DIMENSION

PROPOSED FIRST FLOOR EXTENSION
AT
ILTON HOUSE
ROPER LANE
THURGOLAND
S 35 7AA MR AND MRS K. JAMES

SCALE 1:100
DATE JULY 2011 2011-61
DRAWN HARRIS

Millé design

R. Harris F.C.S.D.
M. E. Harris B.A.hons
design & construction

Architectural planning,
building & interiors
tel: & fax:
0114 2886929