




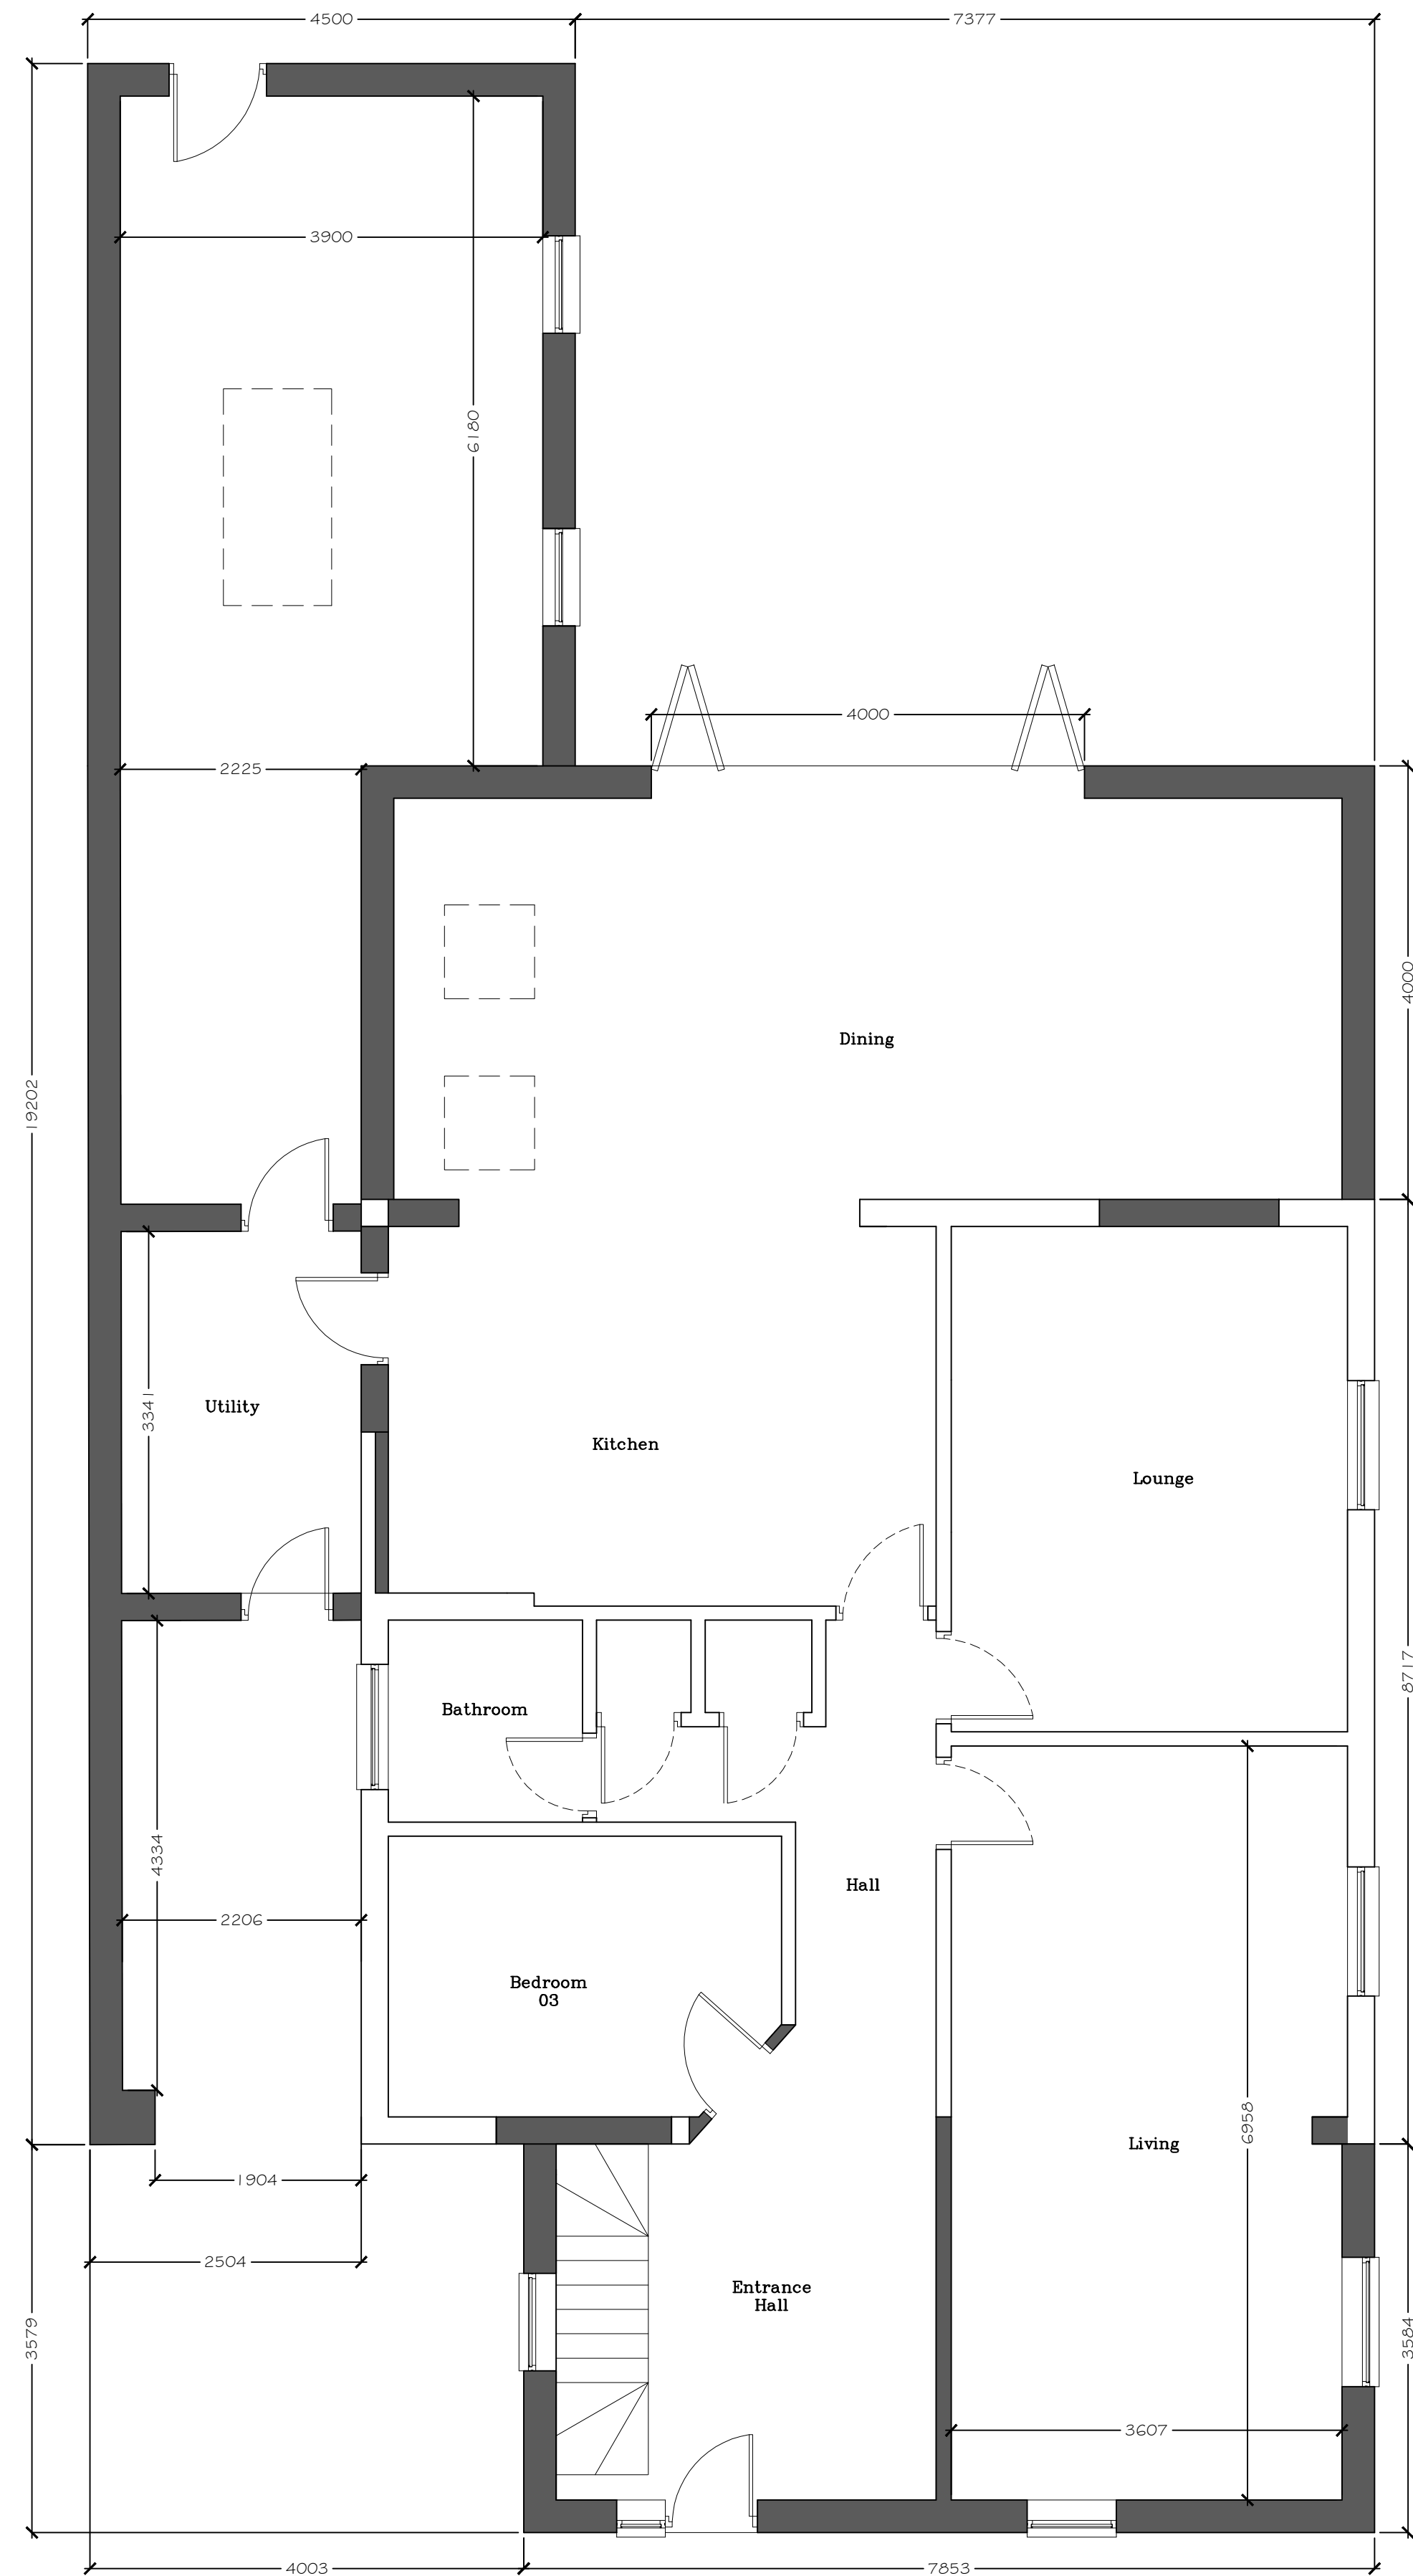

Ground Floor Plan
As Proposed

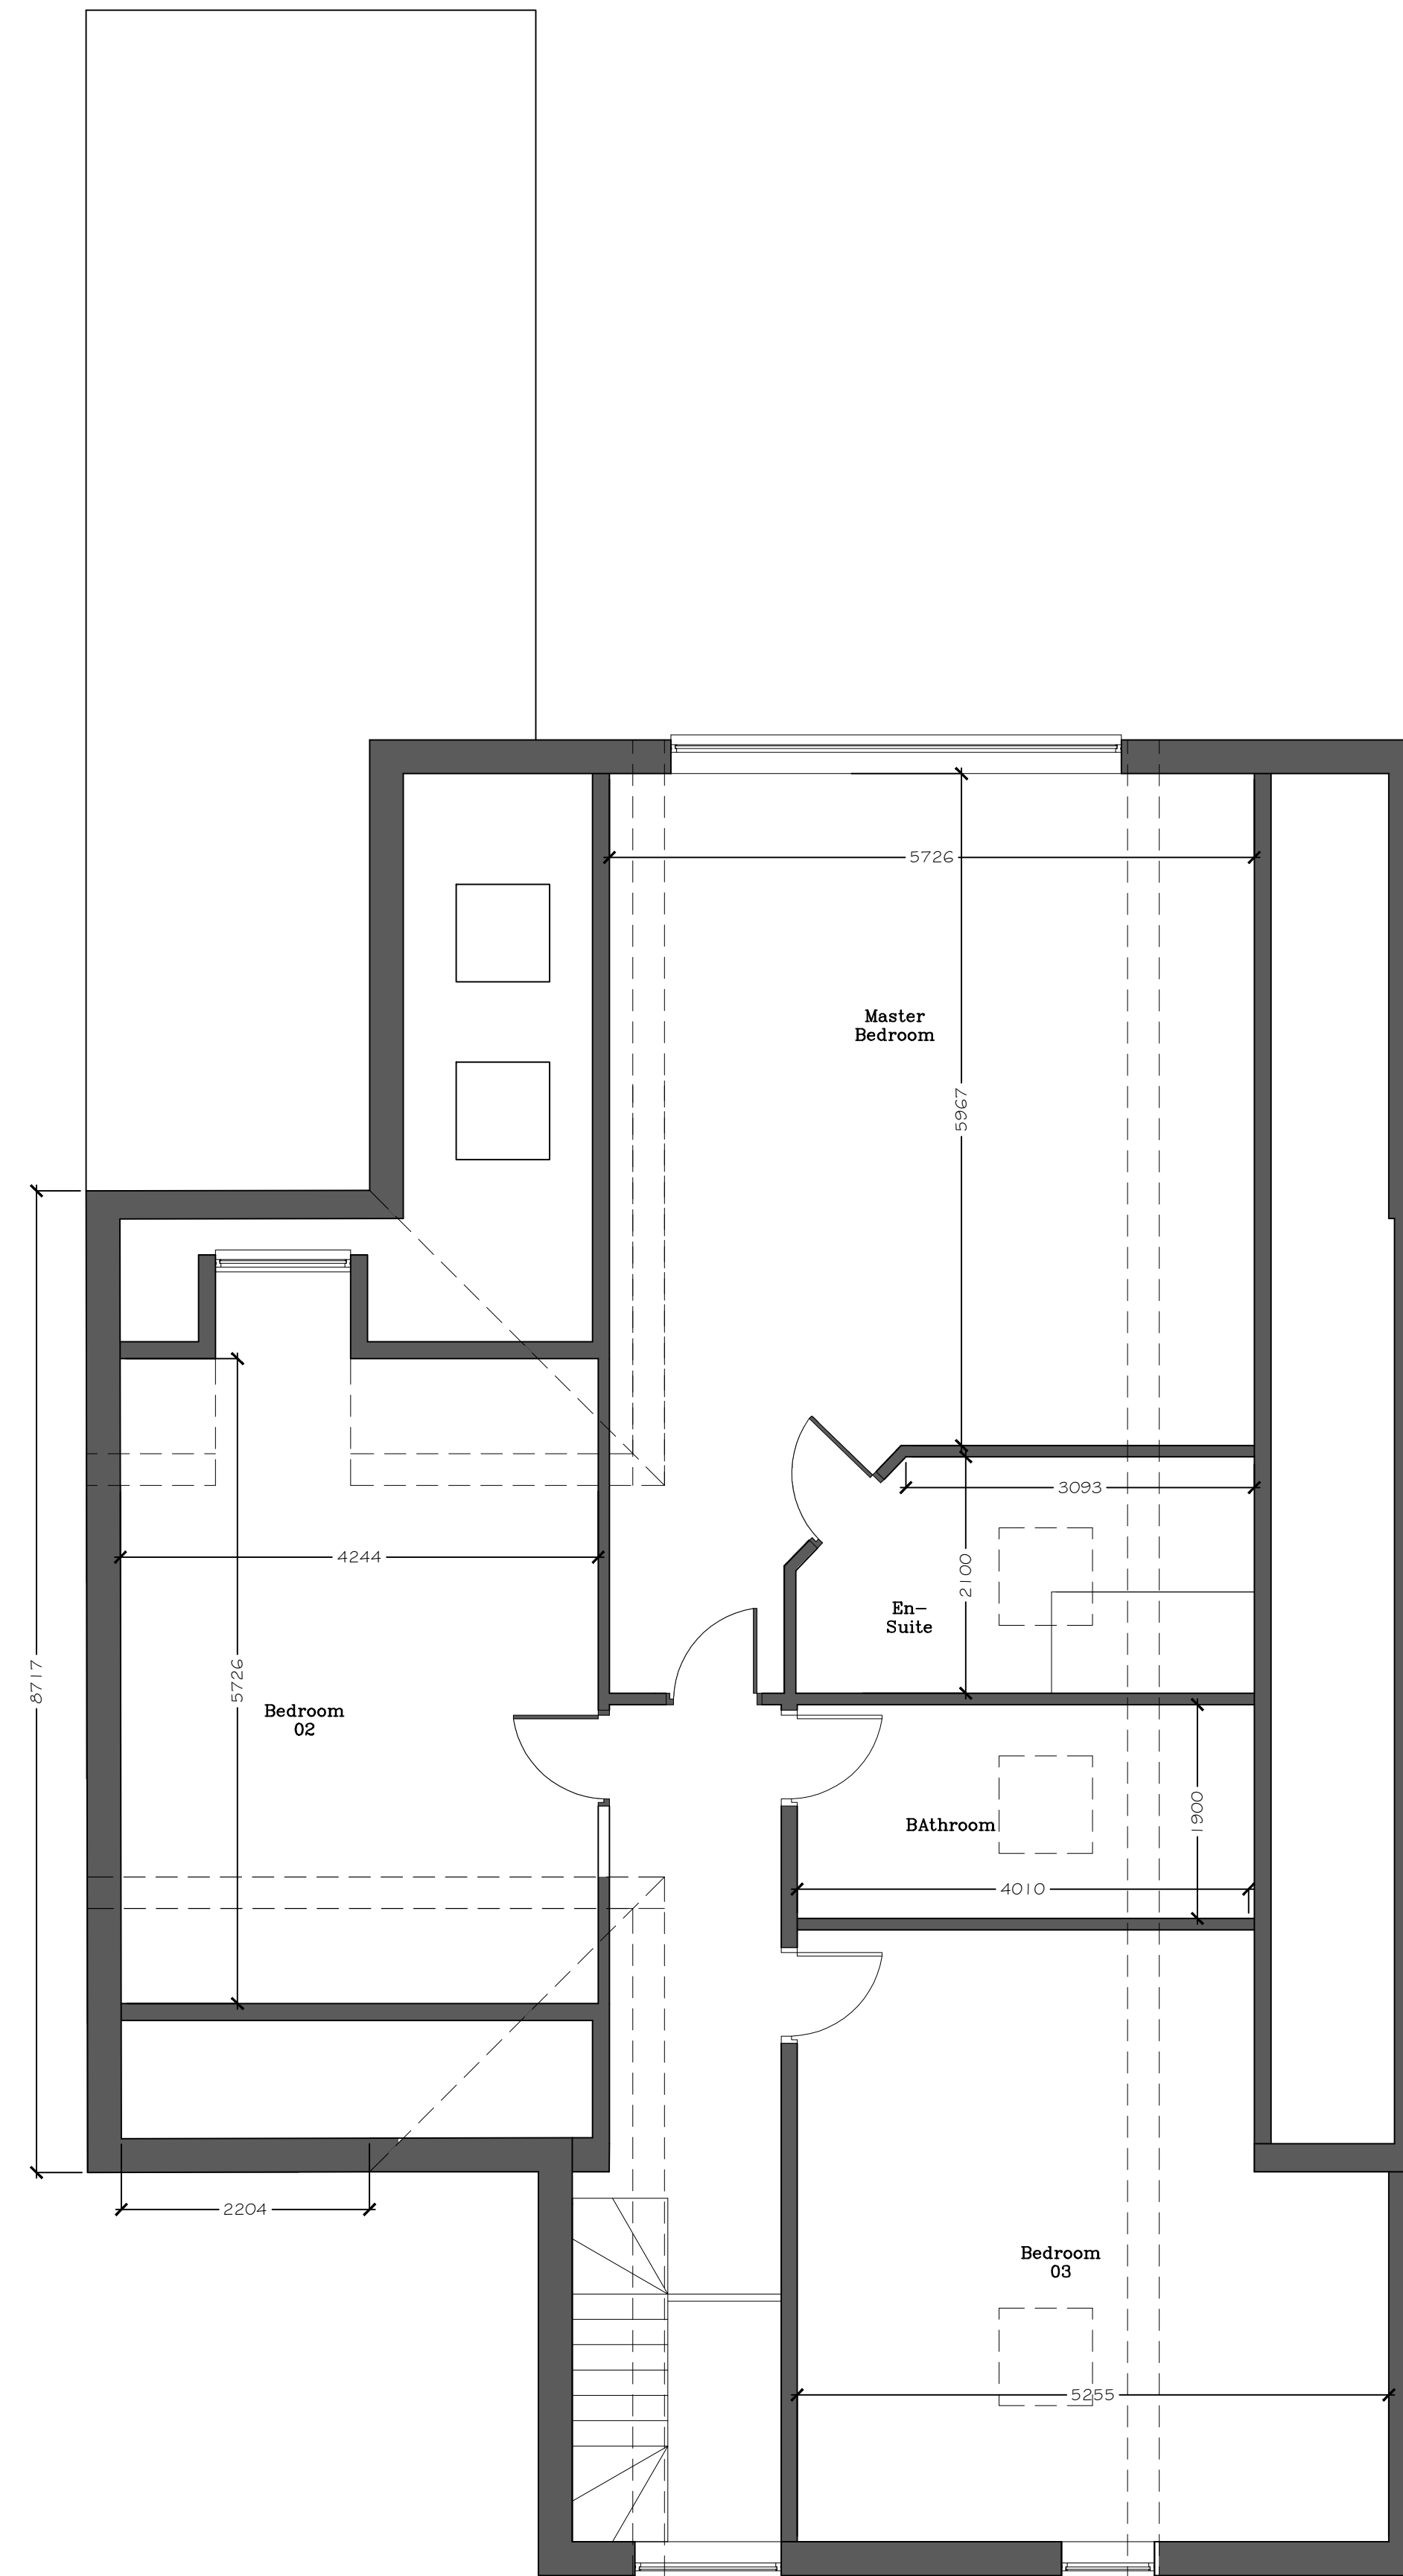

First Floor Plan
As Proposed

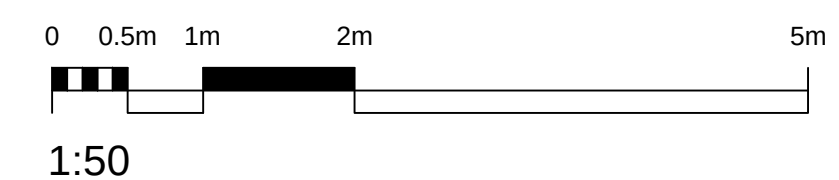

Phone: 0113 8314 079 Email: info@ckdesign.co.uk
www.ckarchitecturaleeds.co.uk
135 Queens Square, LS2 8AJ, Leeds
Commercial/Residential, Extensions, Roof Conversions
New Builds, Site Layouts, Site/Project Management etc.

CLIENT
Mr & Mrs Sutton
128 Intake Lane
Barnsley
S75 2HX

PROJECT TITLE
Proposed Roof Lift with Front, Side and
Rear Extensions

DRAWING TITLE
Proposed Floors Plans

DRAWING PHASE
☒ Design
☒ Planning
☒ Preliminary Building Regulations
☒ Building Regulations
☒ Construction
☒ As Built

SCALE	DATE	DRN
Various @ A1	13/02/19	CPL
DATE	NOTES	BY REV
13/02/19	Planning Submission	CL A

Project no:	Drawing no:	Rev
S75-1417	002	A