


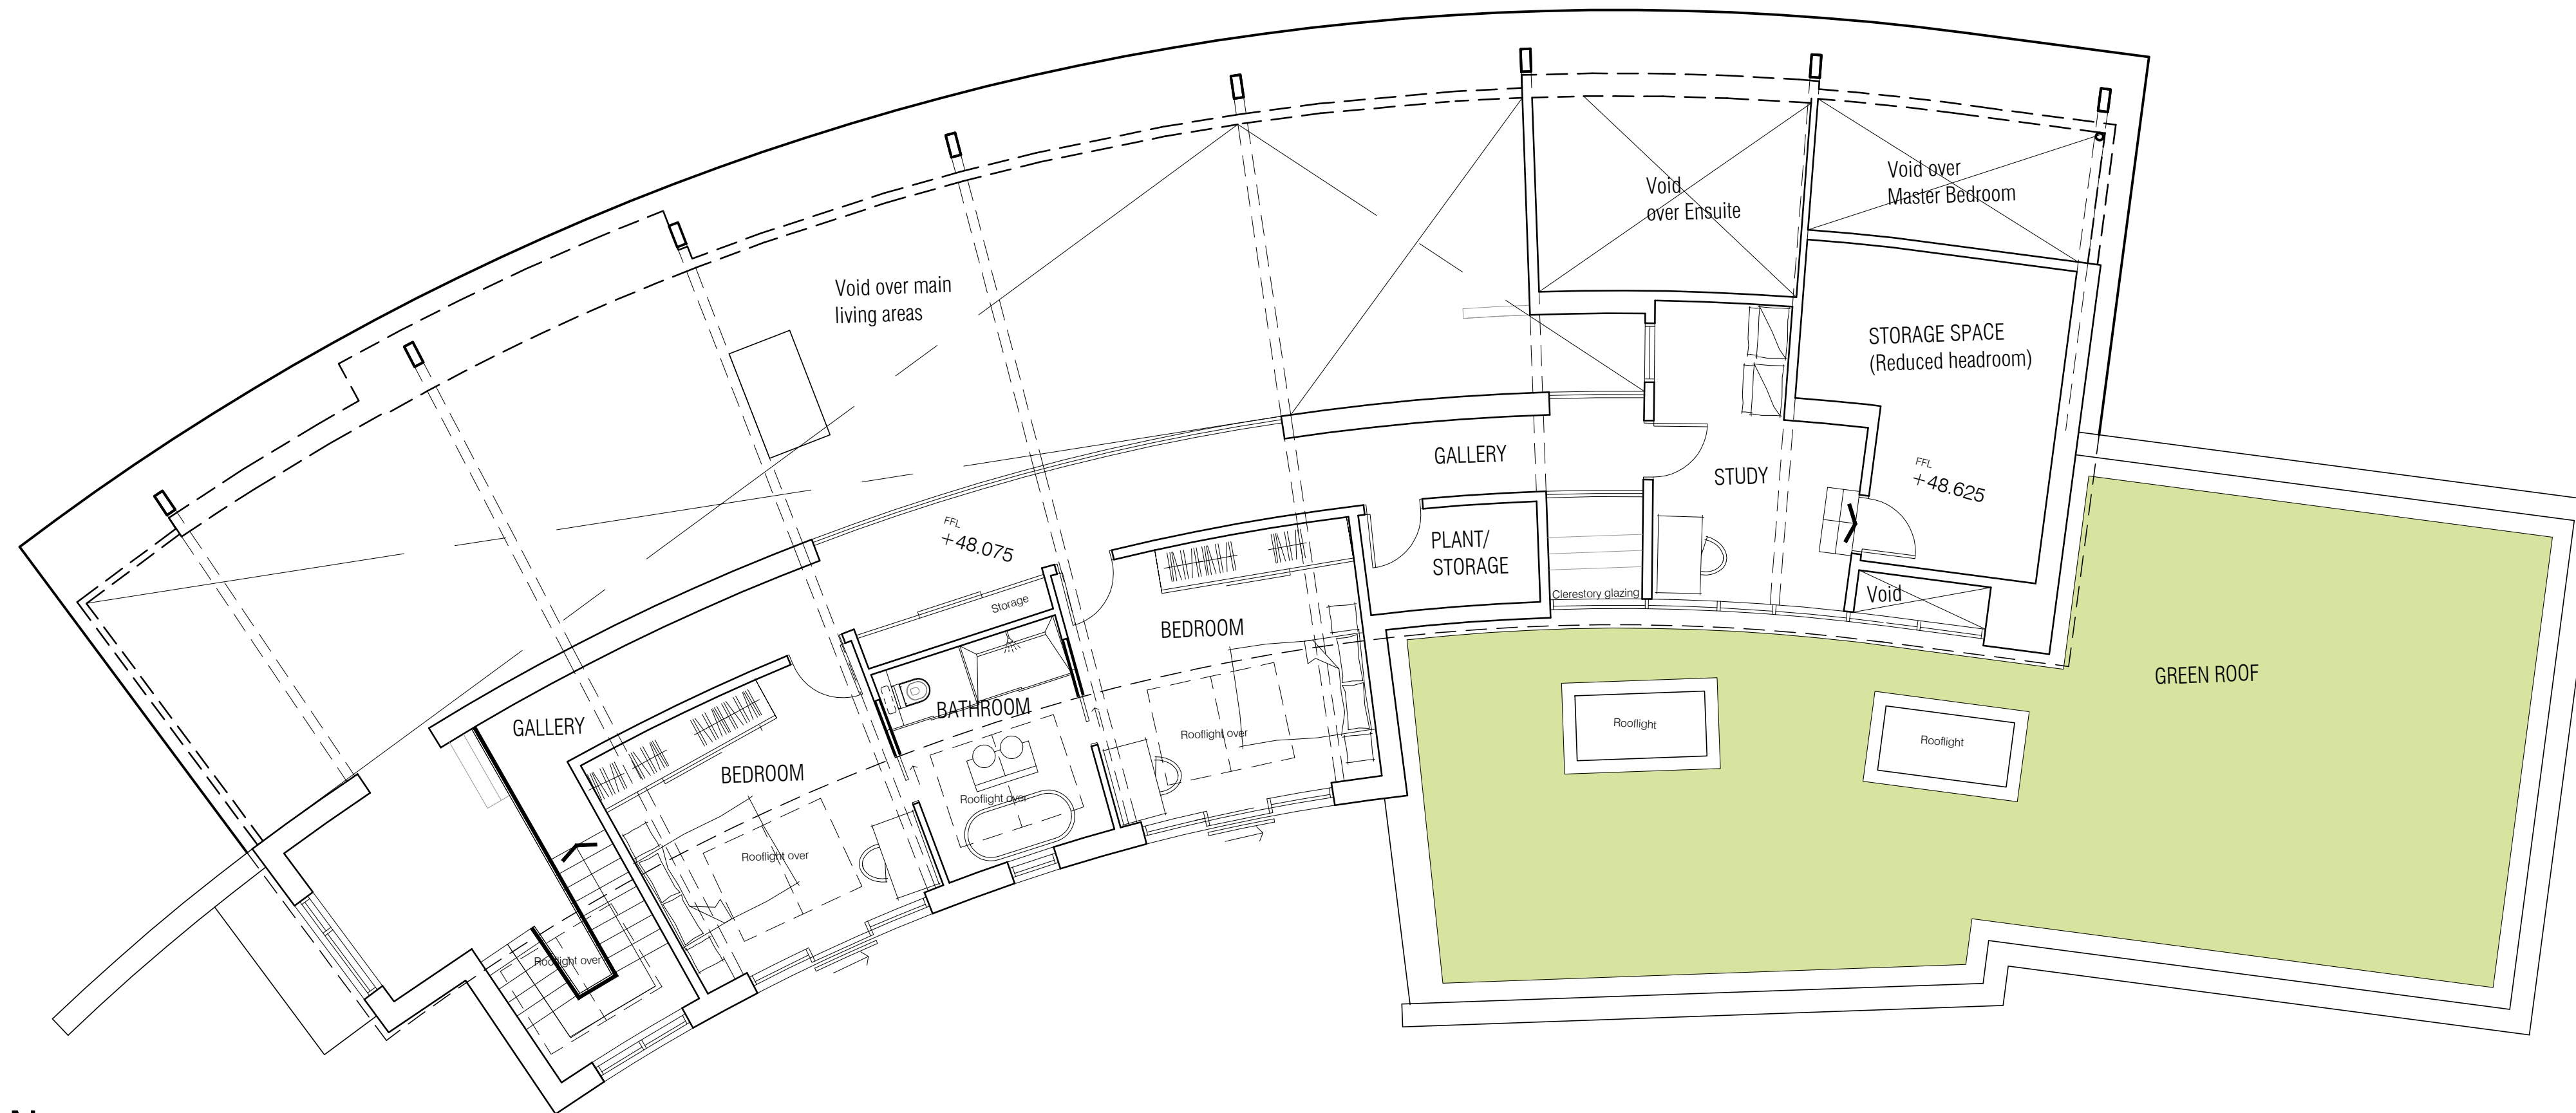

ROOFSPACE PLAN



GROUND FLOOR PLAN

F	LEVELS SHOWN. MASTER BEDROOM REINSTATED TO UPPER GF LEVEL	26-01-16
E	BUILDING REPOSITIONED	21-01-16
D	AMENDMENTS TO LAYOUT	23-12-15
C	SECONDARY ENTRANCE AMENDED / STEPS TO KITCHEN TERRACE INCLUDED	26-10-15
B	AMENDMENTS TO LAYOUT	20-10-15

Revision

axis
architecture

Talbot Chambers 2-6 North Church Street Sheffield S1 2DH
tel: +44(0)114 2490944 fax: +44(0)114 2490966 www.axis-architecture.com

COOPER LANE, HOYLANDSWAINE
CONTOUR HOUSE
MR & MRS JONES

GA PLANS

A1 Scale	A3 Scale	Date	Drawn By	Revision
1:75	1:150	OCT 2015	A X I S	F
Drawing Number				
26935(02)02				
PRELIMINARY				
© COPYRIGHT EXISTS ON ALL DESIGN AND INFORMATION SHOWN DO NOT SCALE for construction and verify all dimensions prior to manufacture				