




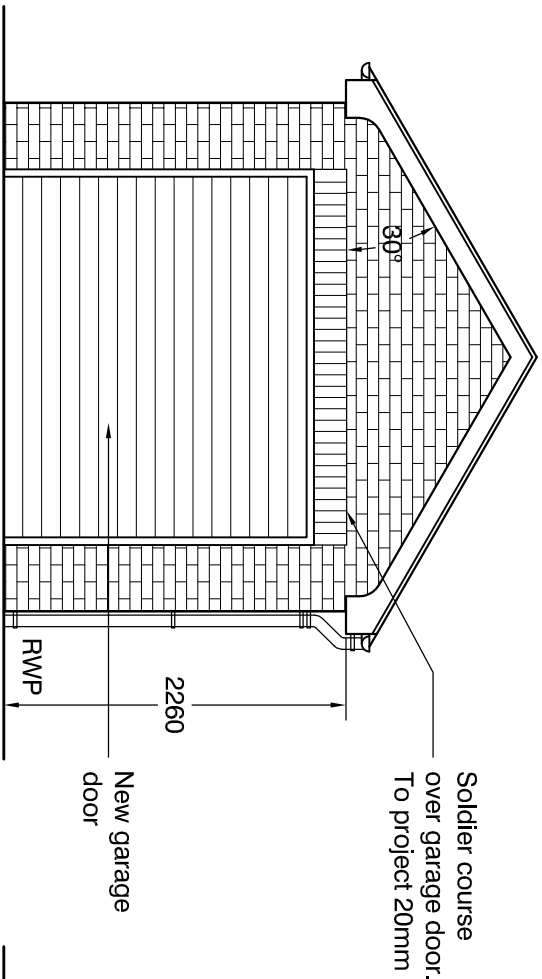


FRONT ELEVATION @ 1:50

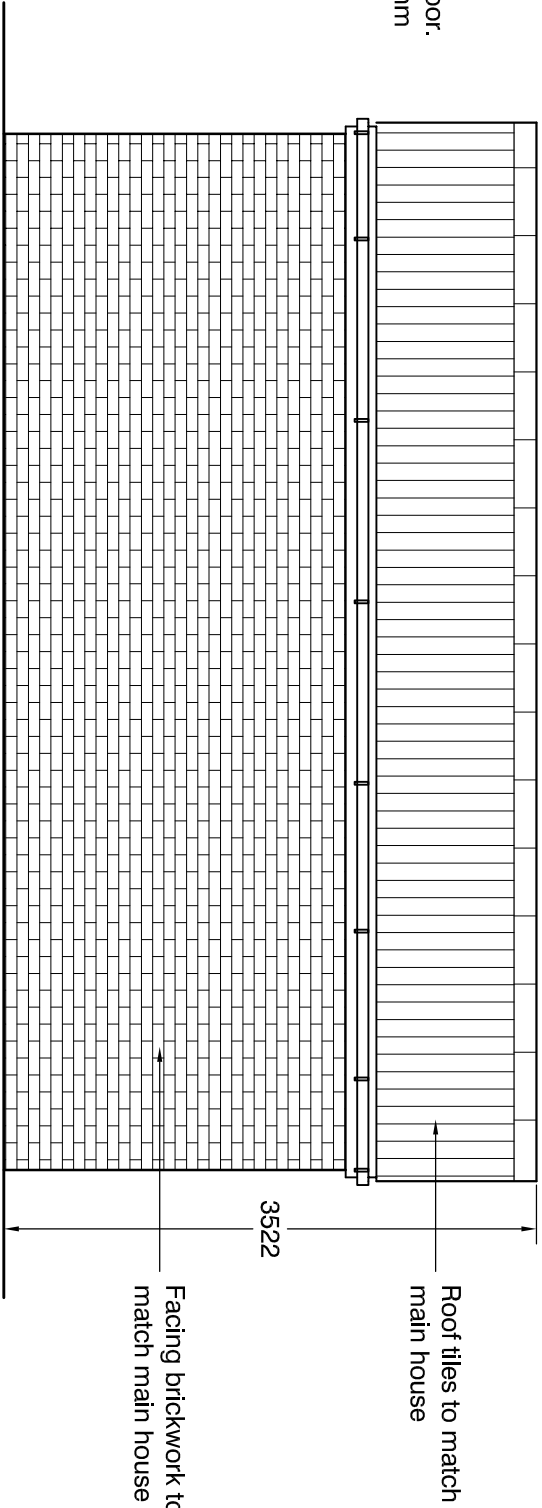


SIDE ELEVATION @ 1:50

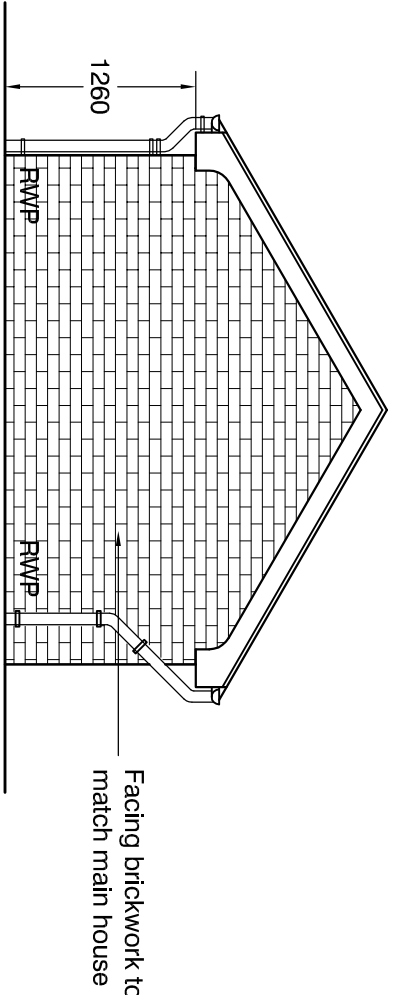

REAR ELEVATION @ 1:50

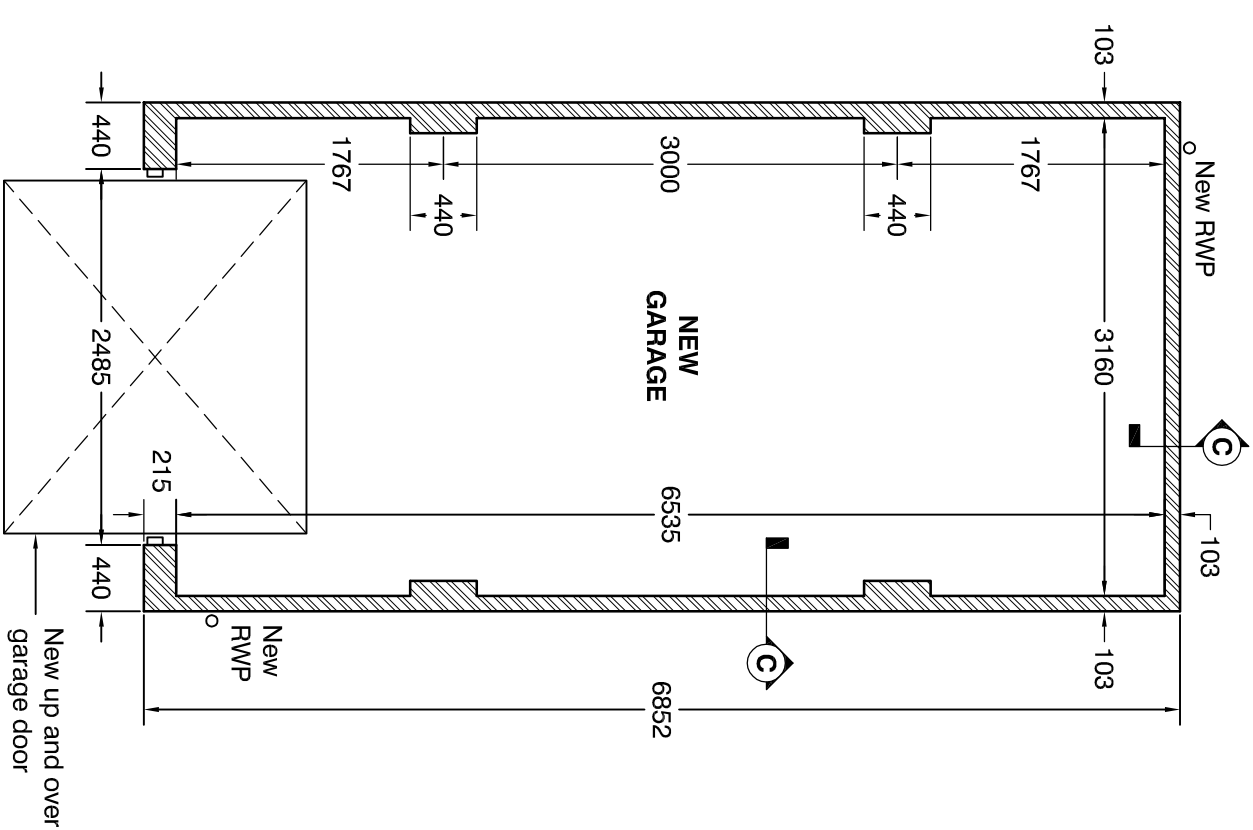

FLOOR PLAN @ 1:50

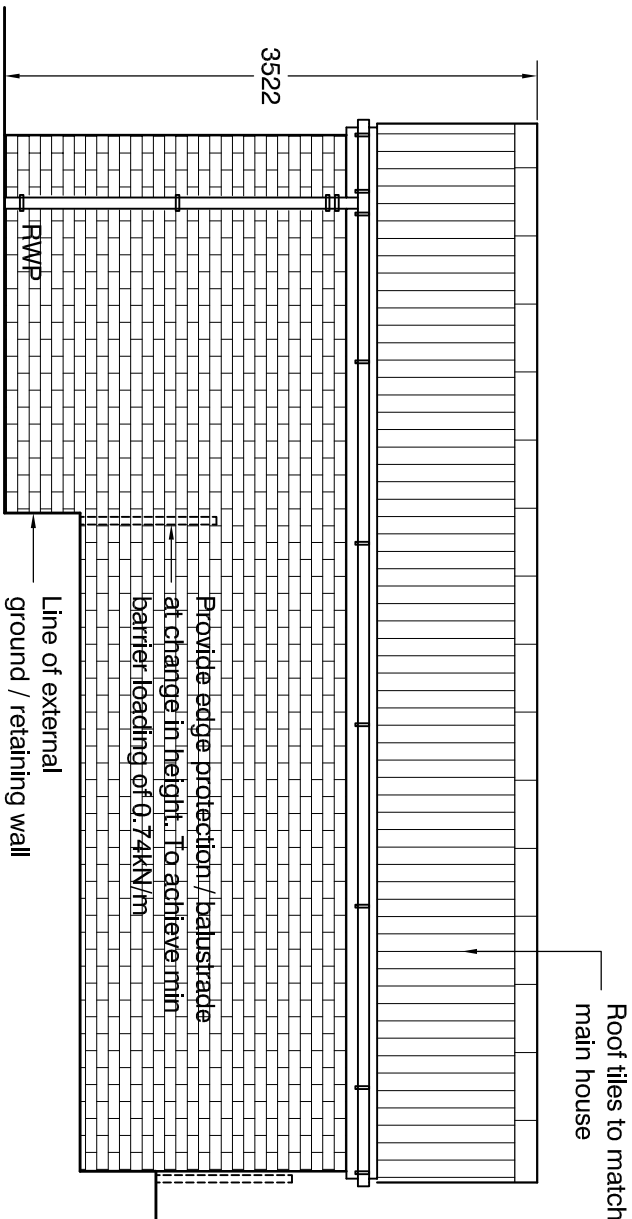

SIDE ELEVATION @ 1:50

THIS DRAWING IS TO BE READ STRICTLY
IN ACCORDANCE WITH BUILDING
REGULATION NOTES REF: 13/10-13

FOR CROSS SECTION C-C,
PLEASE REFER TO DWG: 13/10-12

Revisions:		
C	02.02.15	Terracing added as Landscape Architects' details
B	06.01.14	Drawing updated for submission to Building Control
A	21.11.13	Garage amended as per Authority recommendations

BUILD.REGS			
Peter J. Severn Architectural Design Limited 45 Westminster Drive, Dunstable, Bedfordshire, MK17 4DB Tel: 07763 077749 Email: pjs@peterjsevern.co.uk Web: www.peterjsevern.co.uk		Mr & Mrs Hughes New House, 55 Moorend Lane, Silkstone Common, Barnsley	
Garage Floor Plan & Elevations As Proposed		Drawing Title	
1:50	Scale	16.09.13	Date
13/10-09	Dwg N°	PJS	Drawn
C	Rev		