
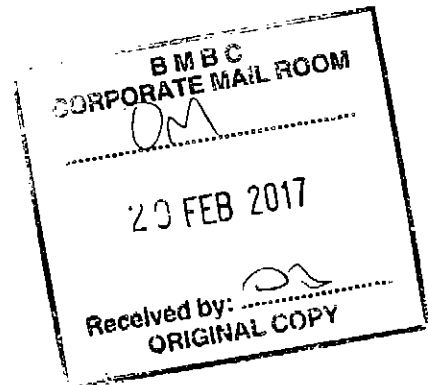


001

# PROPOSED PLANS (1:100)

EMERGENCY  
EXIT

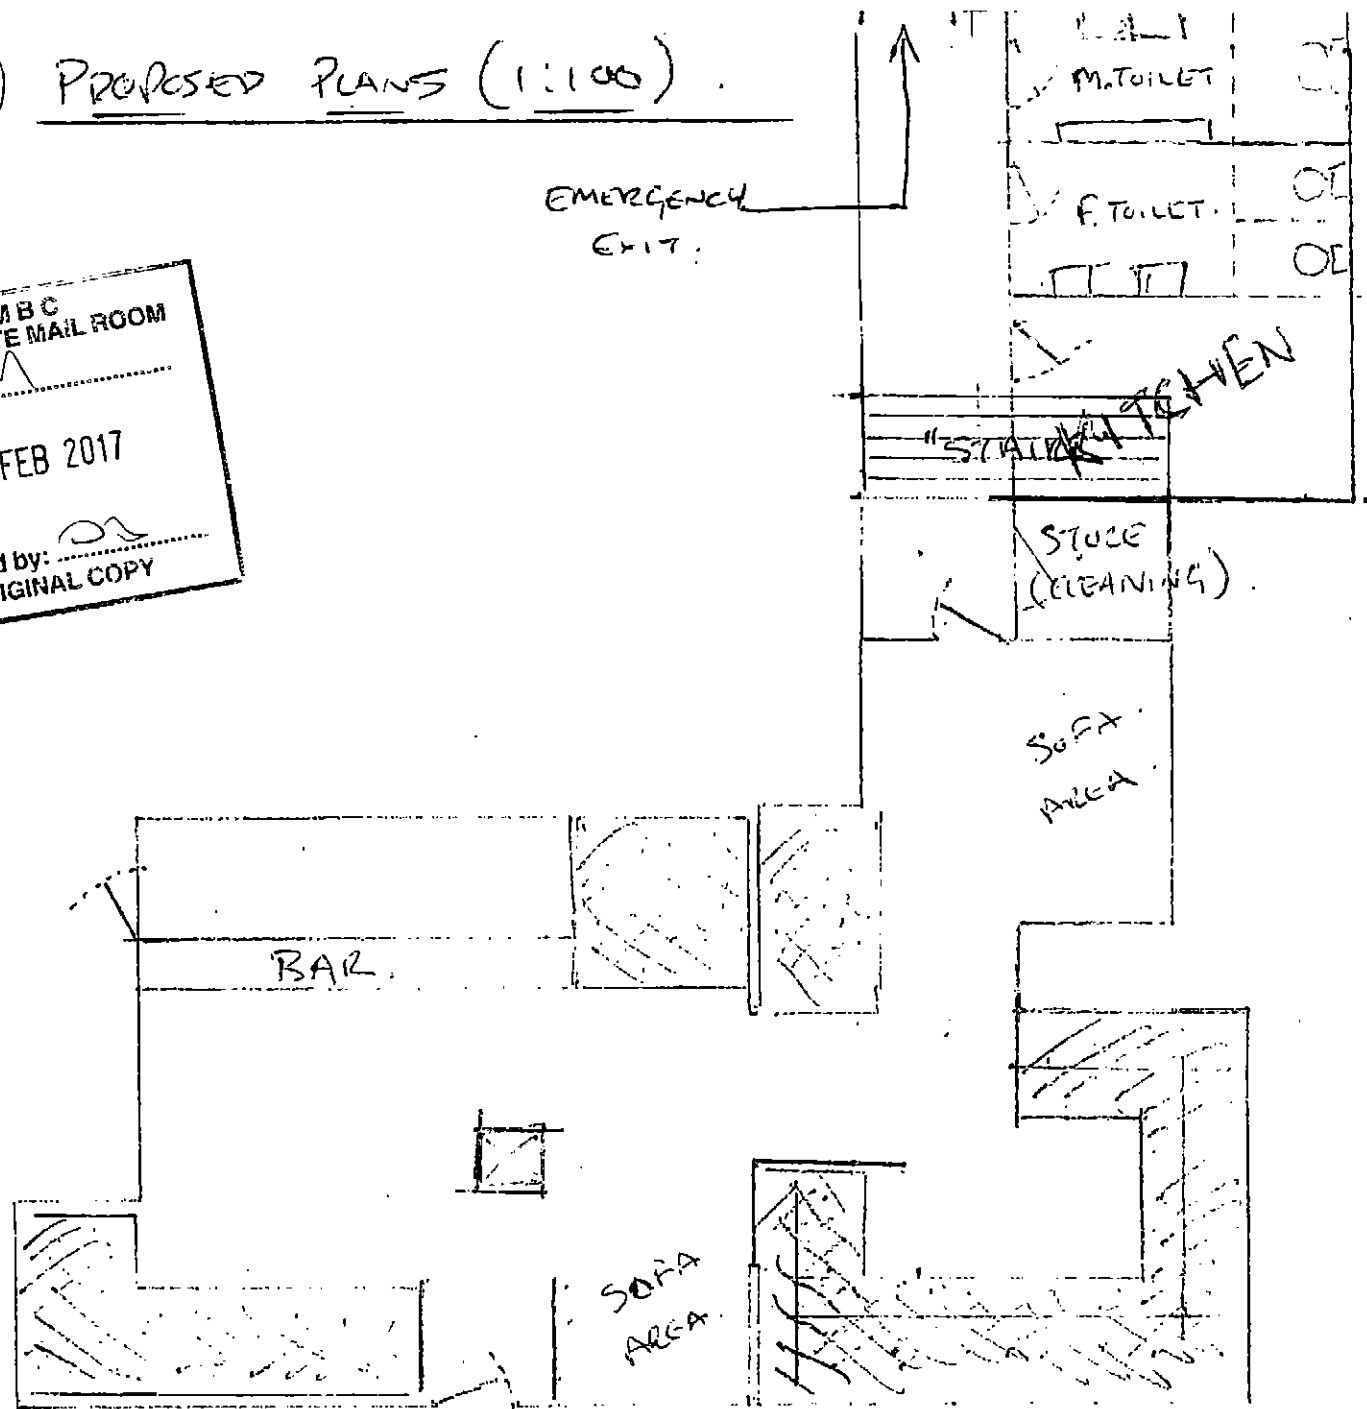


SEATING

PILLAR


PP Ref: 05840399

002 PRESENT ~~PLAN~~ (1:100)

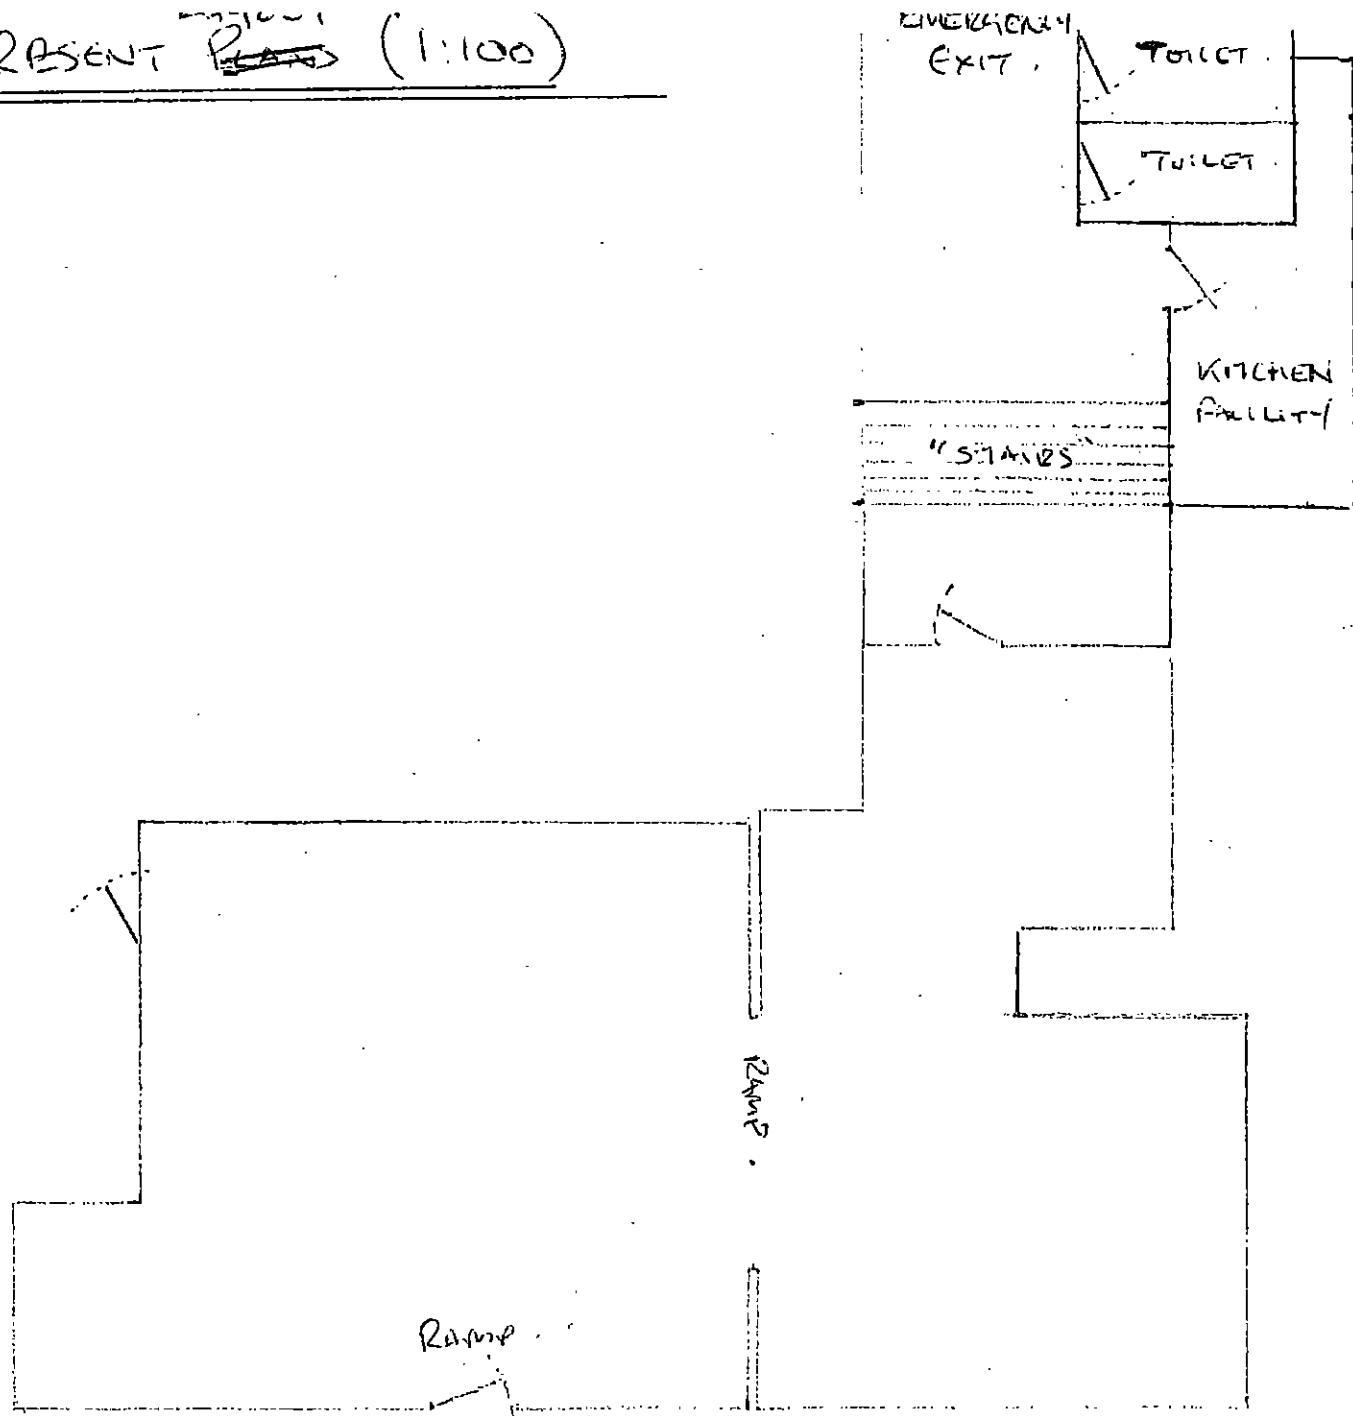

"THE BECADE"

PP Ref: 05840399

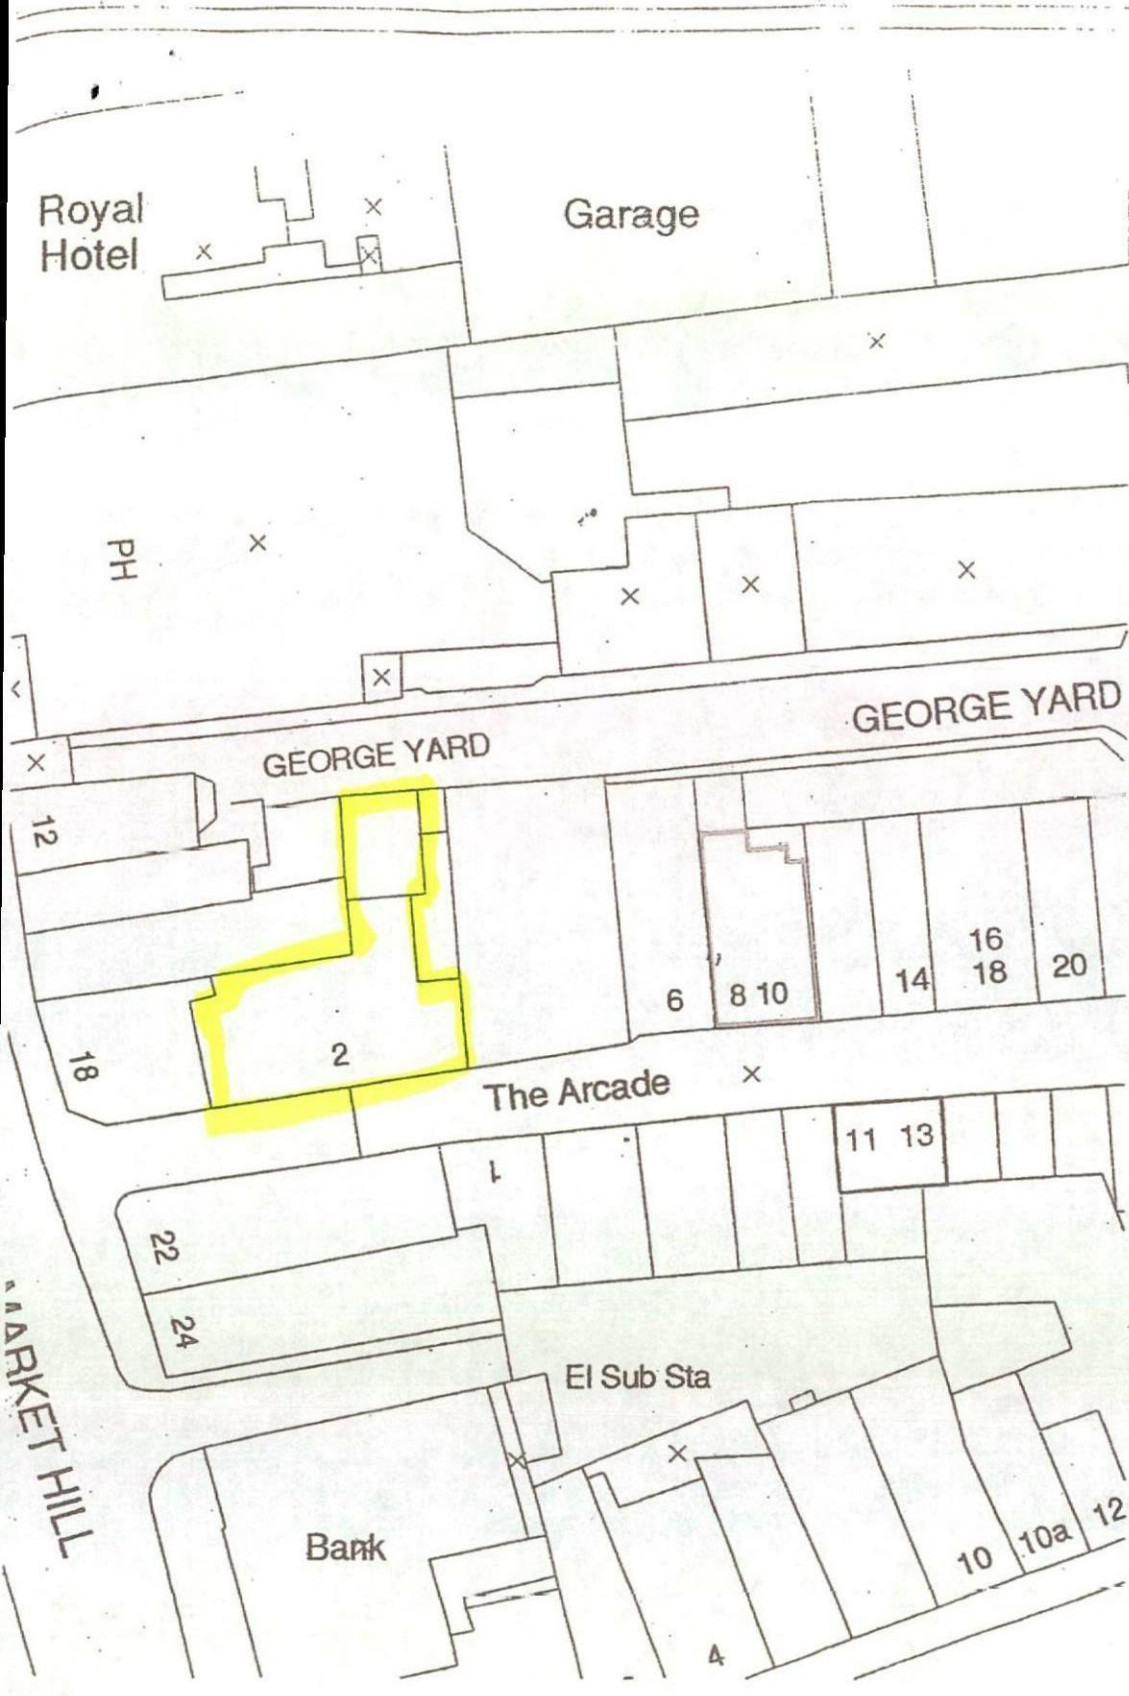

1st Floor Plan

Copyright  
This drawing and the design depicted therein are the property of Firth Partnership  
All drawings and documents to be created and any photographs to be prepared by the Architect prior to the commencement of works or production of other drawings are to be submitted to the Architect for approval  
All work to be carried out in accordance with the Building Regulations and the requirements of the Local Authority

REVISIONS

| REF. | DESCRIPTION | BY | CHK | DATE |
|------|-------------|----|-----|------|
|      |             |    |     |      |



**FIRTH PARTNERSHIP**  
ARCHITECTS + QUANTITY SURVEYORS + PROJECT MANAGEMENT CONSULTANTS  
15 REGENT STREET  
BARNSELY, SOUTH YORKSHIRE  
S70 2EQ  
tel: 01226 206021  
fax: 01226 240220  
web: www.firth.co.uk  
e-mail: administrator@firth.co.uk

CLIENT  
SMITHS

PROJECT  
11 - 13 THE ARCADE  
BARNSELY

DWG. TITLE  
LEASE PLAN

|                     |                   |              |
|---------------------|-------------------|--------------|
| SCALE<br>1:300      | DATE<br>June 2003 | DRAWN<br>RAL |
| DWG. No.<br>2096/06 |                   | REV          |