


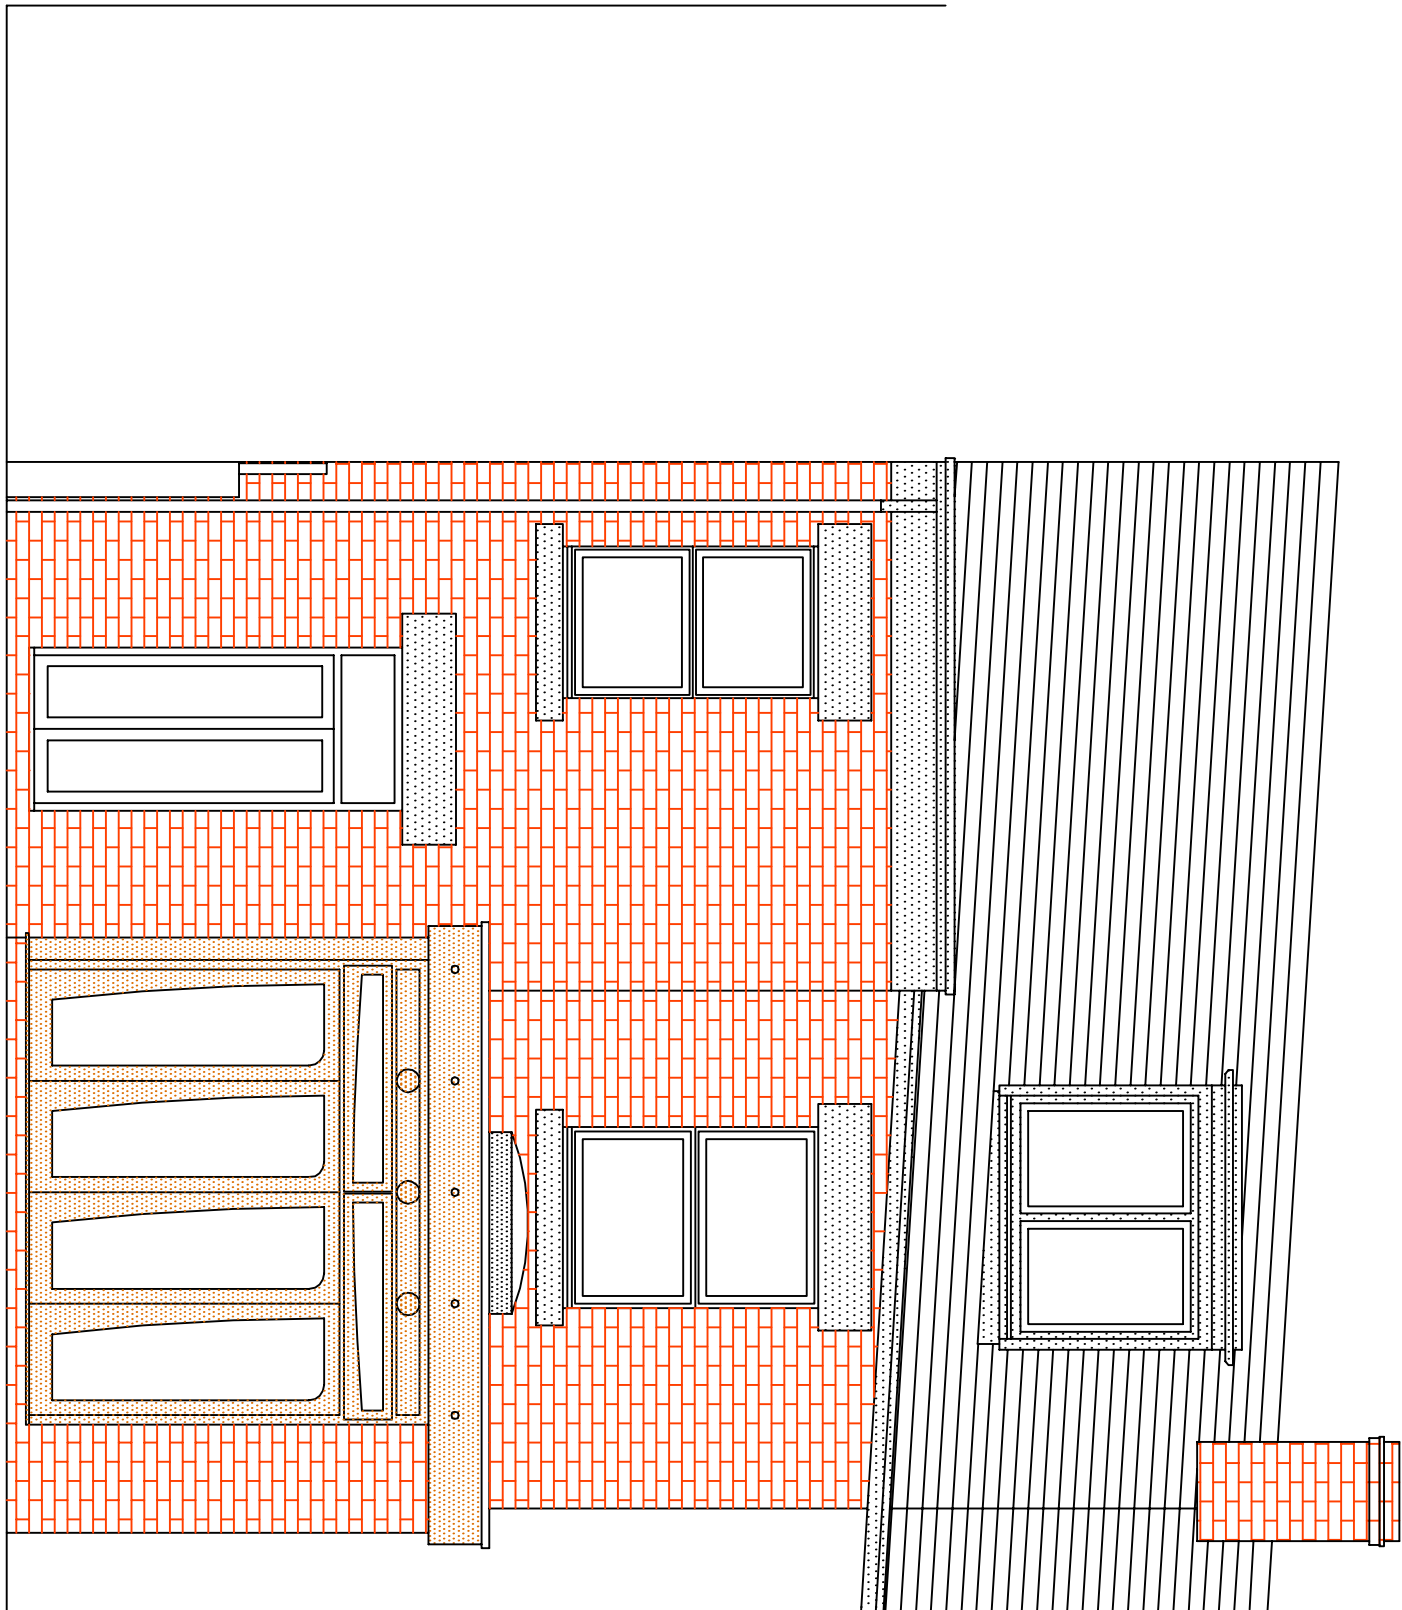


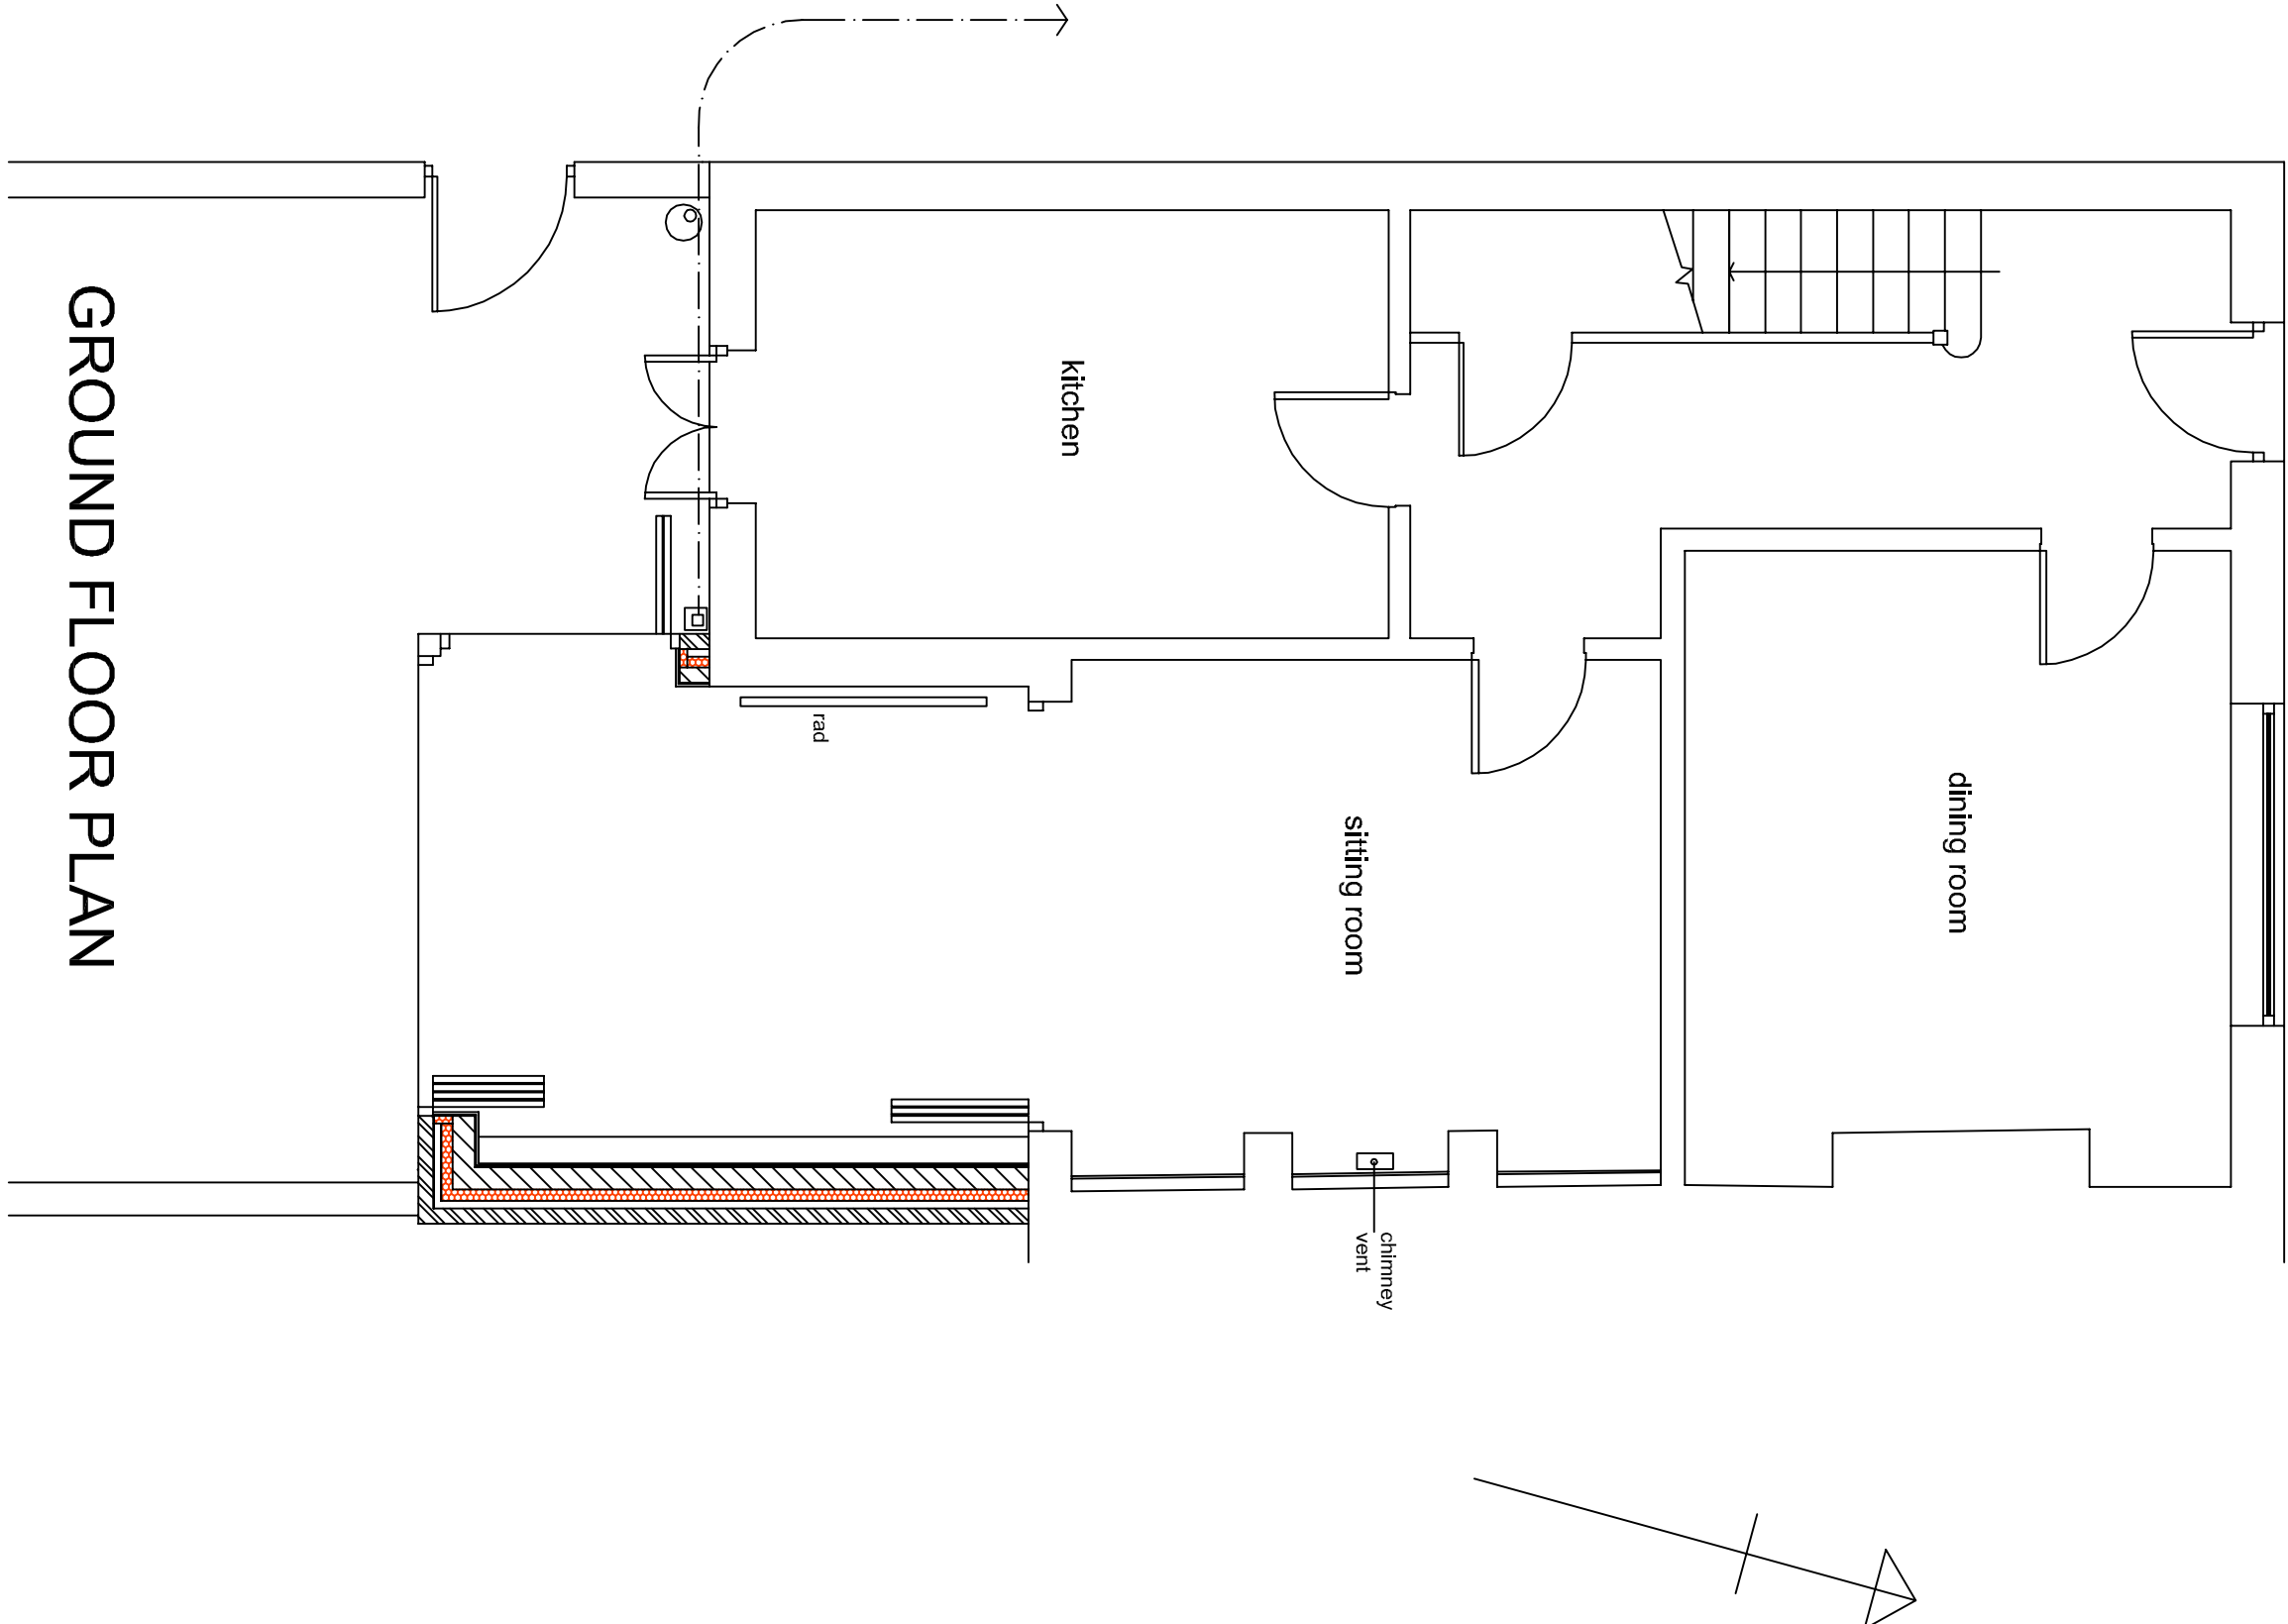



REAR ELEVATION

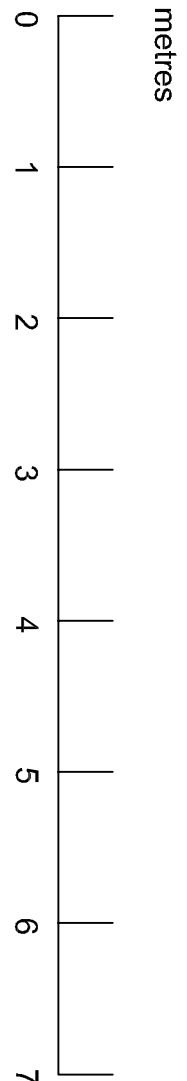


GROUND FLOOR PLAN

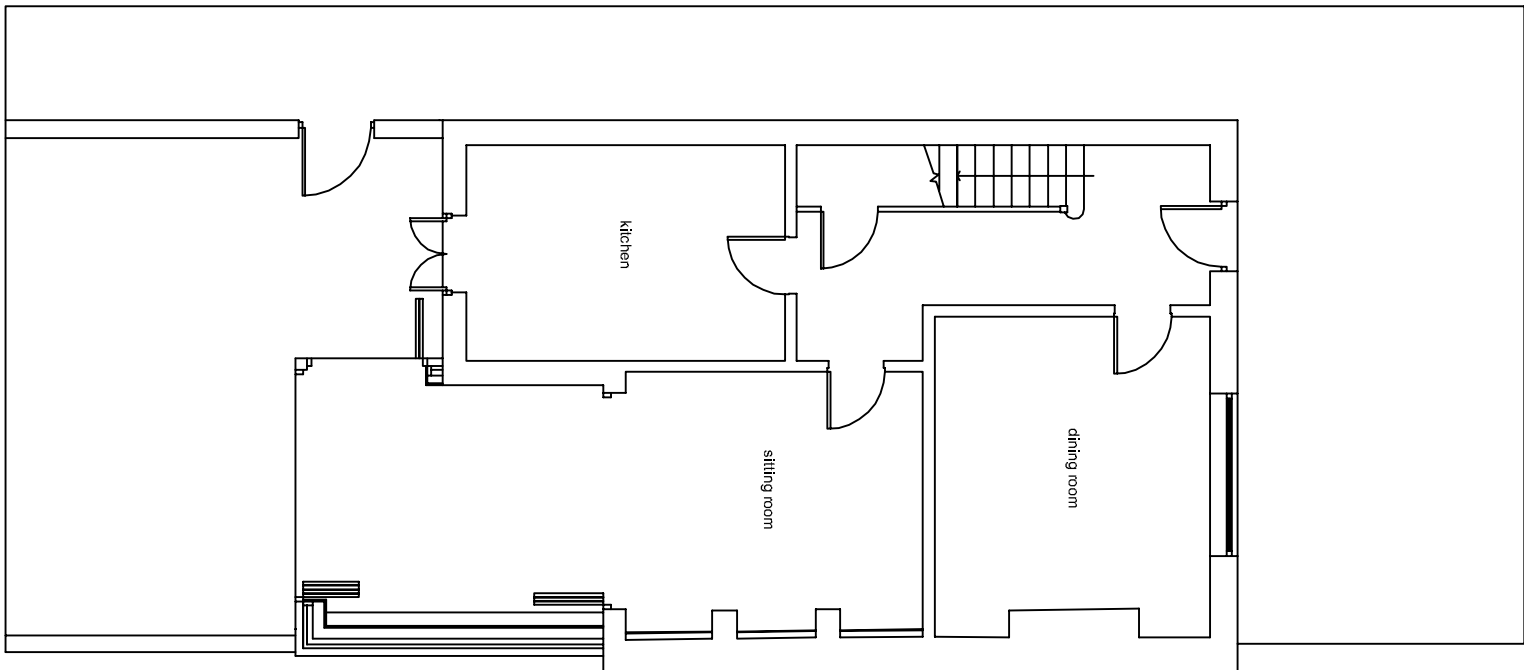

1:100 SITE PLAN

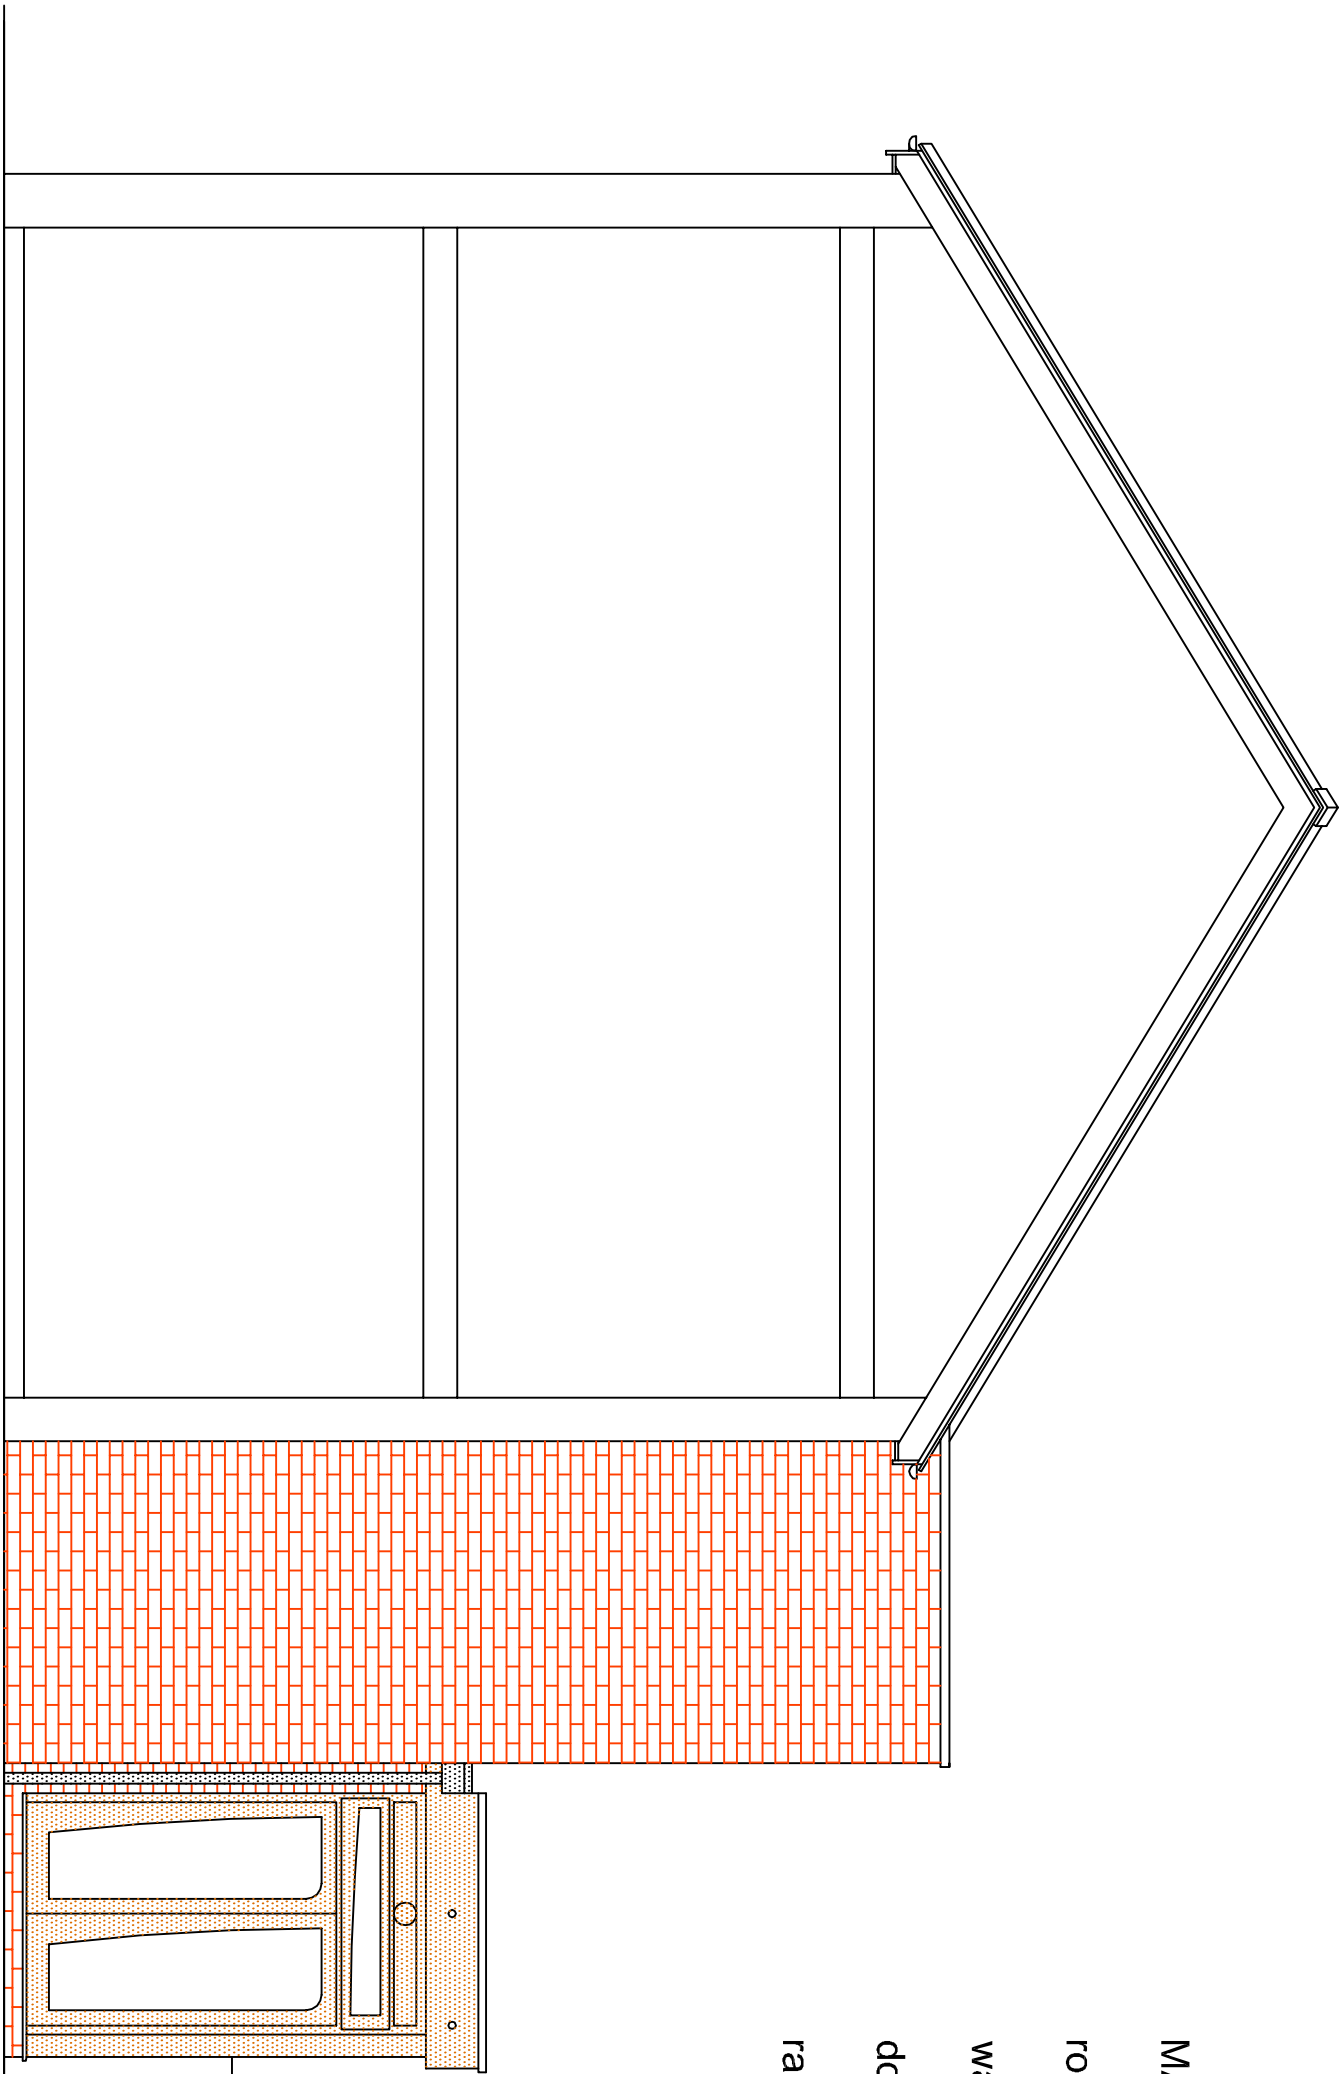 

WEST SIDE ELEVATION

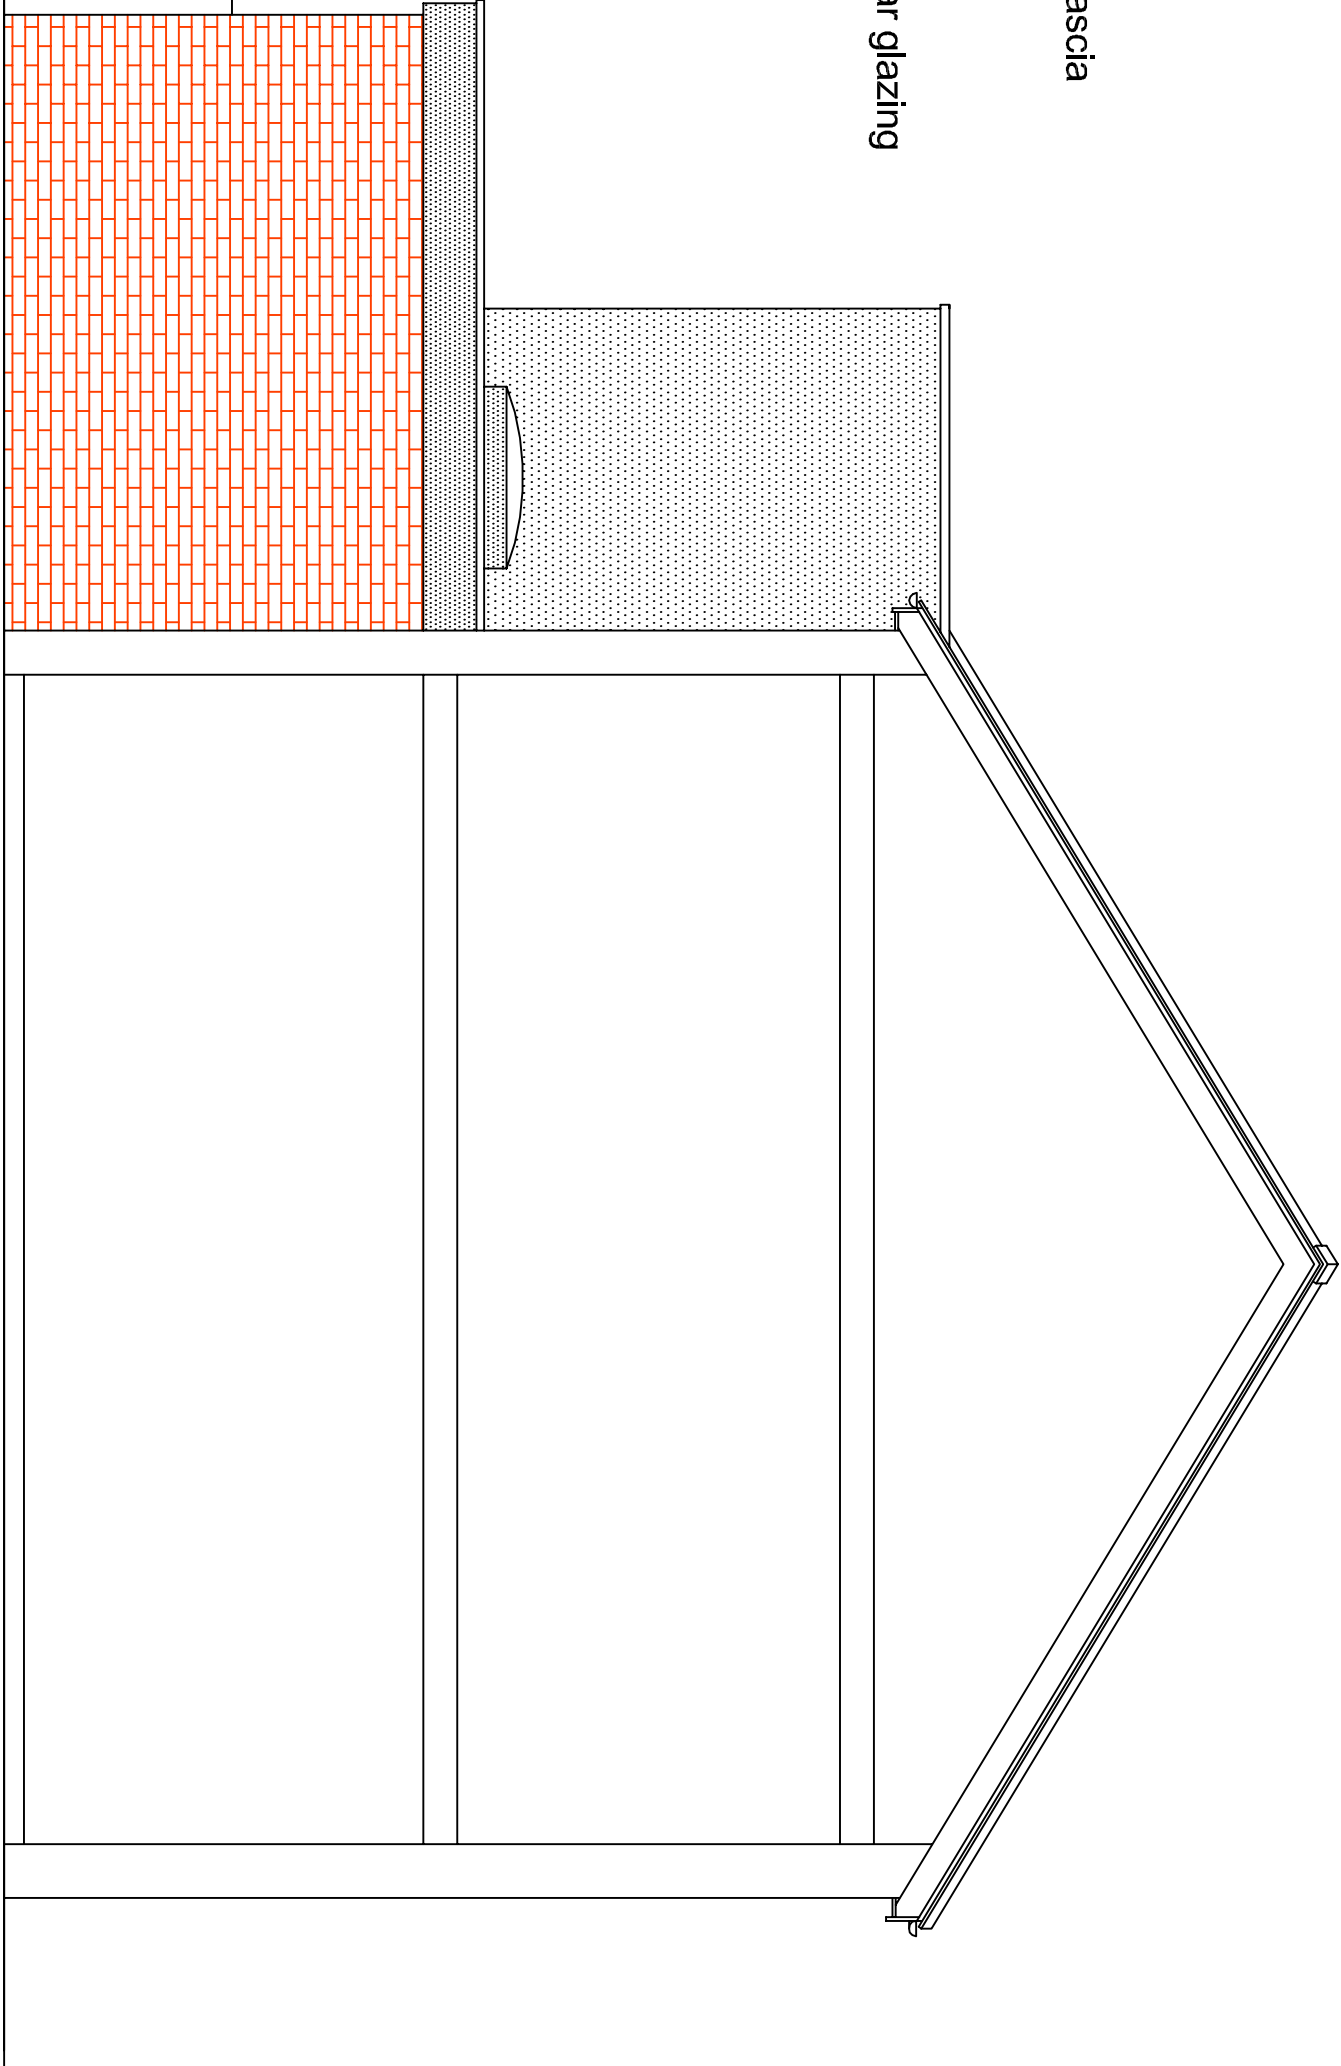

EAST SIDE ELEVATION

MATERIALS

roof: flat fibreglass roof with hardwood fascia

walls: red brickwork to match existing

doors and structure: hardwood with clear glazing

rainwater goods: black upvc

- Revisions
- D 25 July 2019 Opening profiles added.
 - C 23 July 2019 Facade changed to hardwood with rounded profile.
 - B 17 July 2019 Alternative door style.
 - A 12 July 2019 Revisions following meeting of 10 July.

JEFF SOWERBY ARCHITECT

230 Albert Road, Sheffield S8 9ED
email: jps@jeffsowerbyarchitect.com
tel: 0114 227 8005

Client **PAUL AND PAM HEGGIE**

Job title **REPLACEMENT OF REAR EXTENSION
AT 22 POLLITT STREET, BARNSELY**

Drawing title **HOUSE AS PROPOSED**

Scale	Drawing no.	Revision	Date
1:50@A1	POL 02	D	03.07.2019