




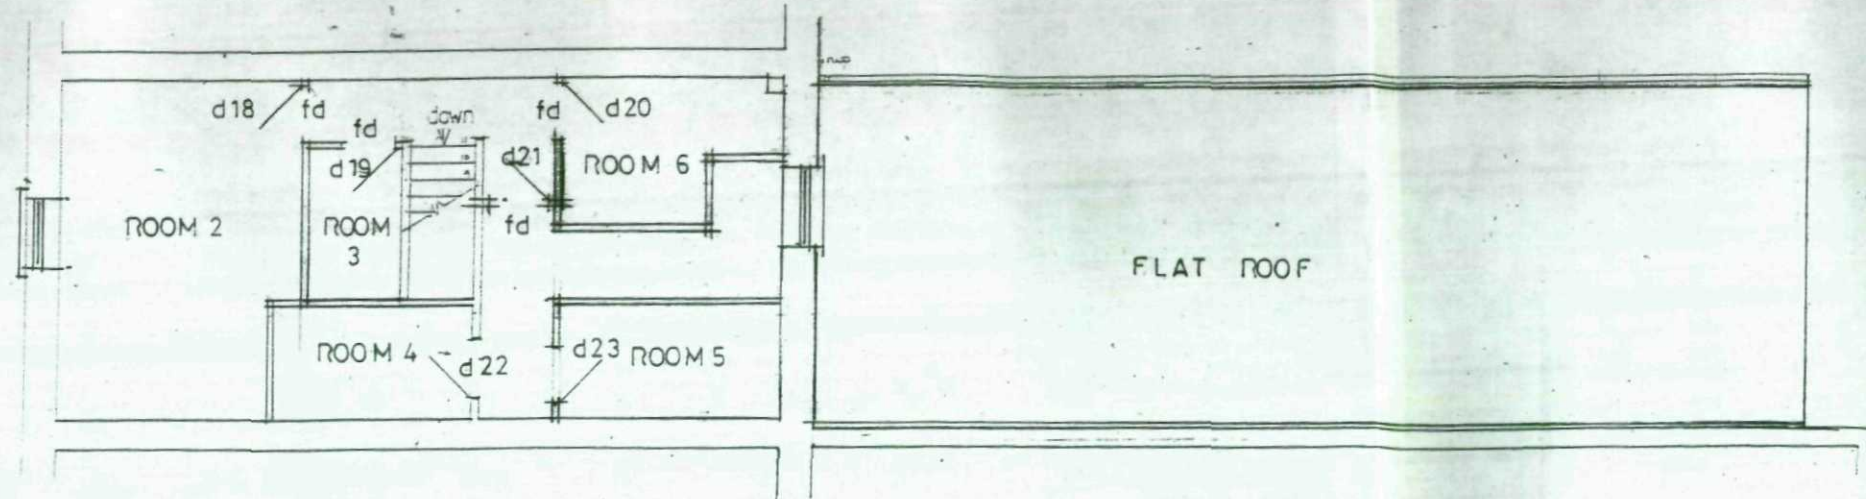

FIRST FLOOR PLAN

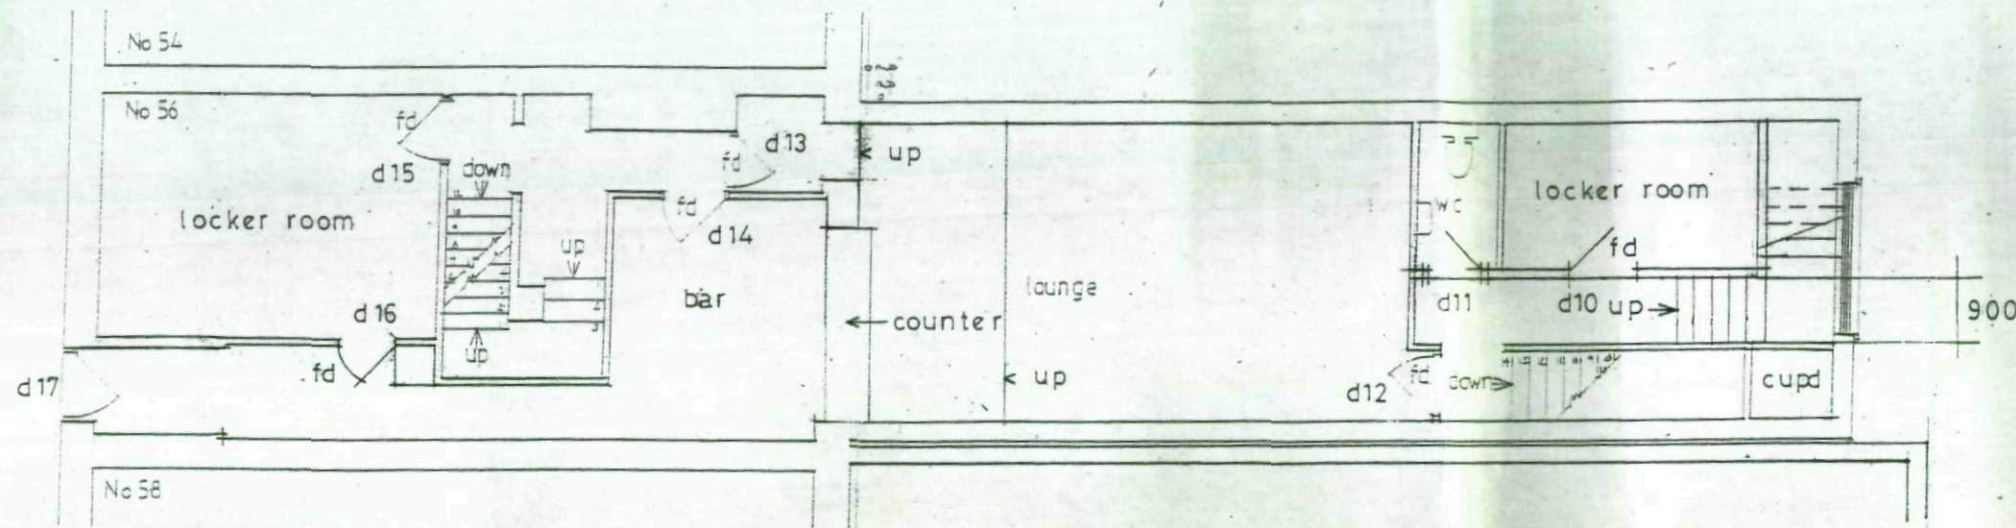

GROUND FLOOR PLAN

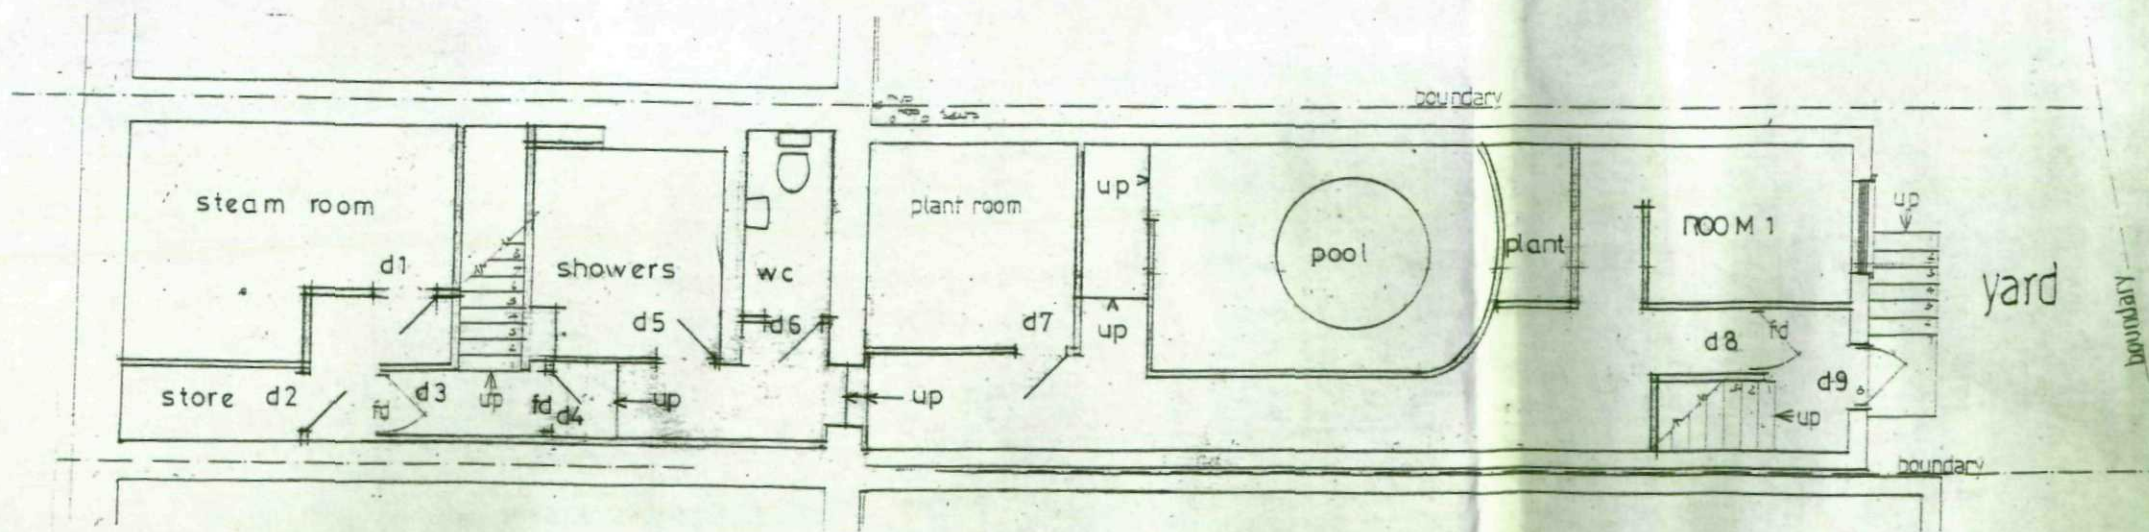

LOWER GROUND FLOOR PLAN

SHEFFIELD ROAD

ROGER J LATHAM
12 SCHOOL ROAD
BREWSTER STAFFS
ST19 9DS
TEL 01902 851113



chartered


ARCHITECT

Client
LEISURE ASSOCIATES


Job
PROPOSED EXTENSIONS TO
56 SHEFFIELD ROAD
BARNLEY

EXISTING PLANS


Scale	1:100	Date	April 09
Job No.	3259	Drawn	RJL
Drawing No.	01	Revision	A

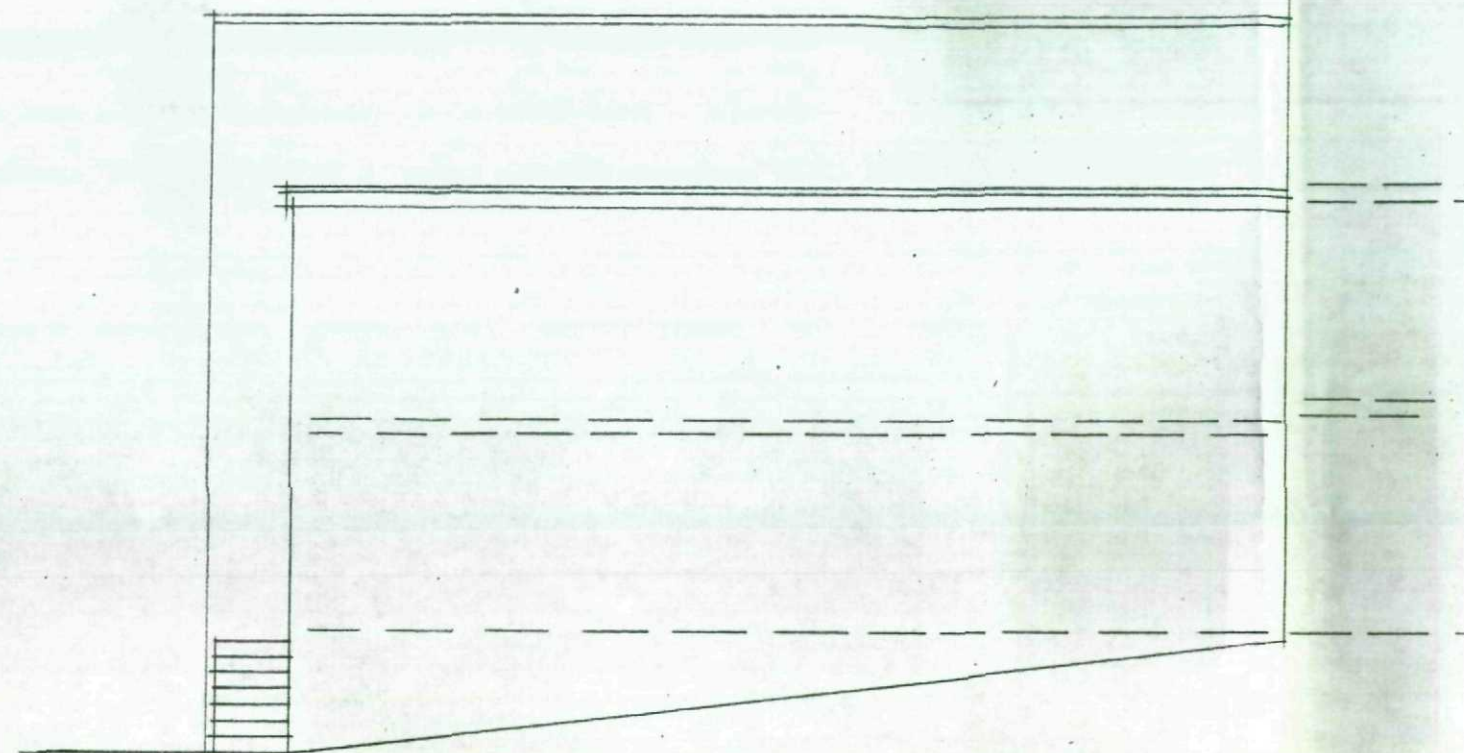


EXISTING SIDE (NORTH) ELEVATION

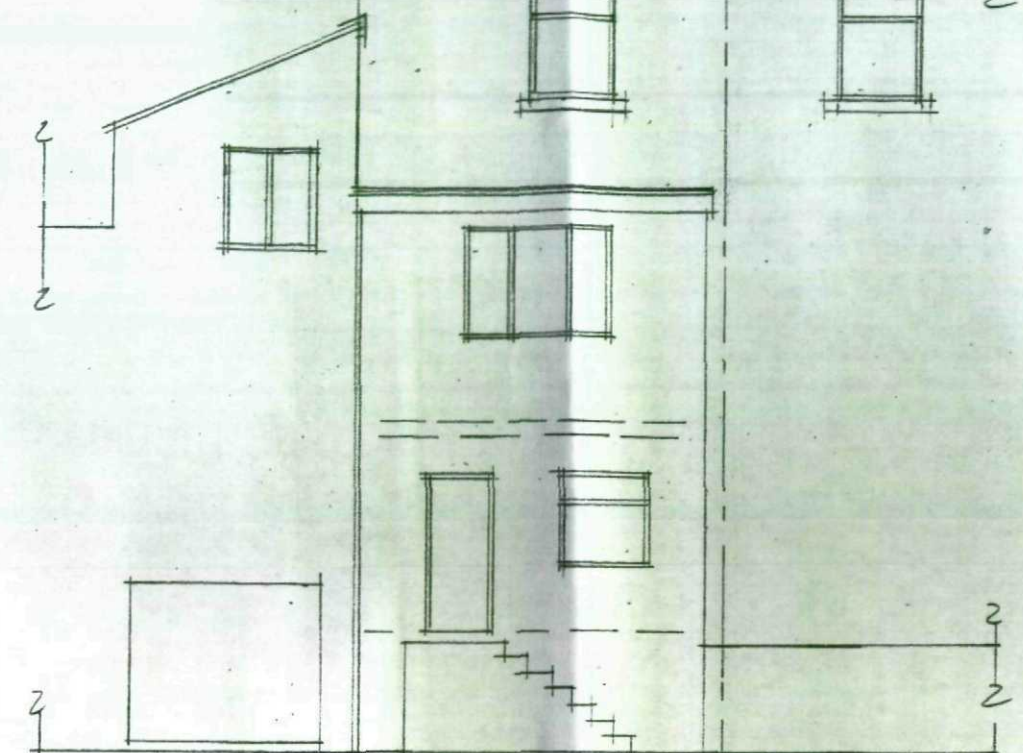

EXISTING REAR (EAST) ELEVATION

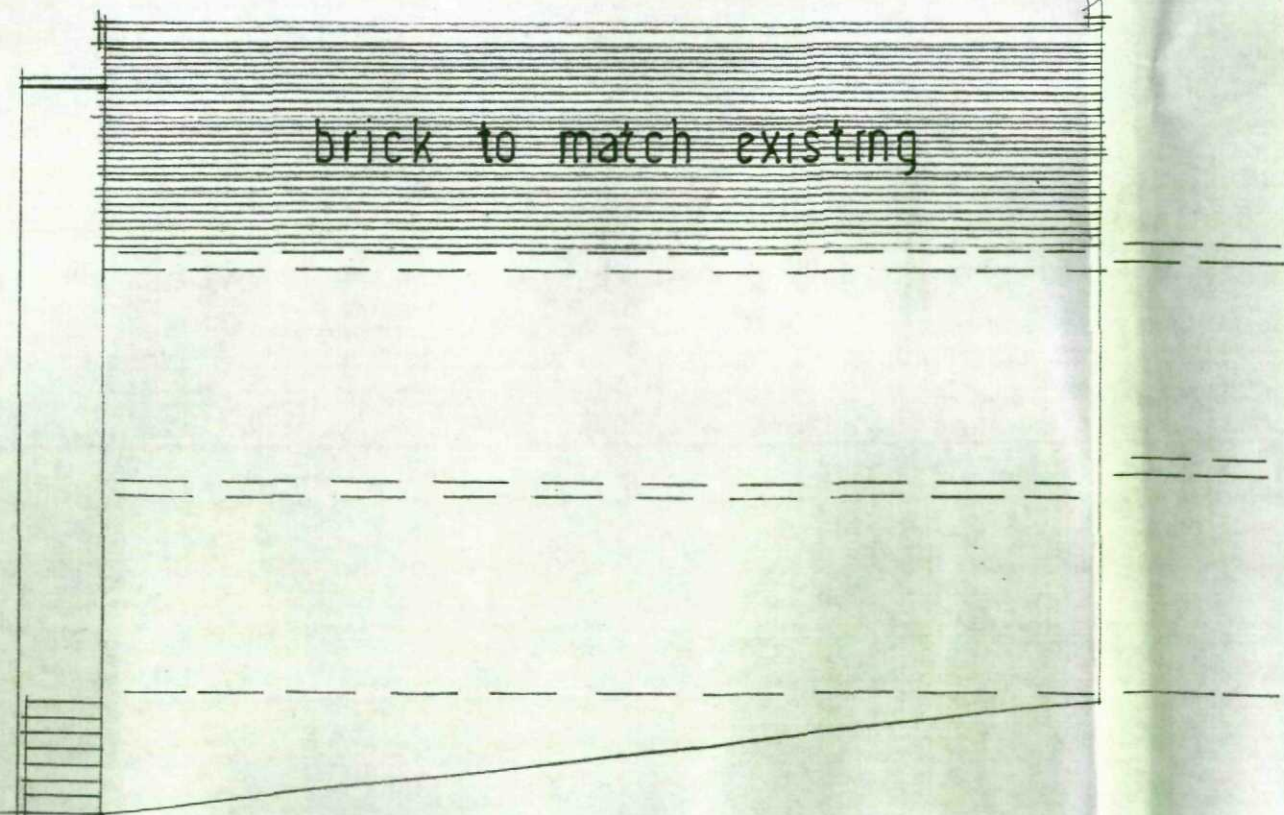

PROPOSED SIDE (NORTH) ELEVATION

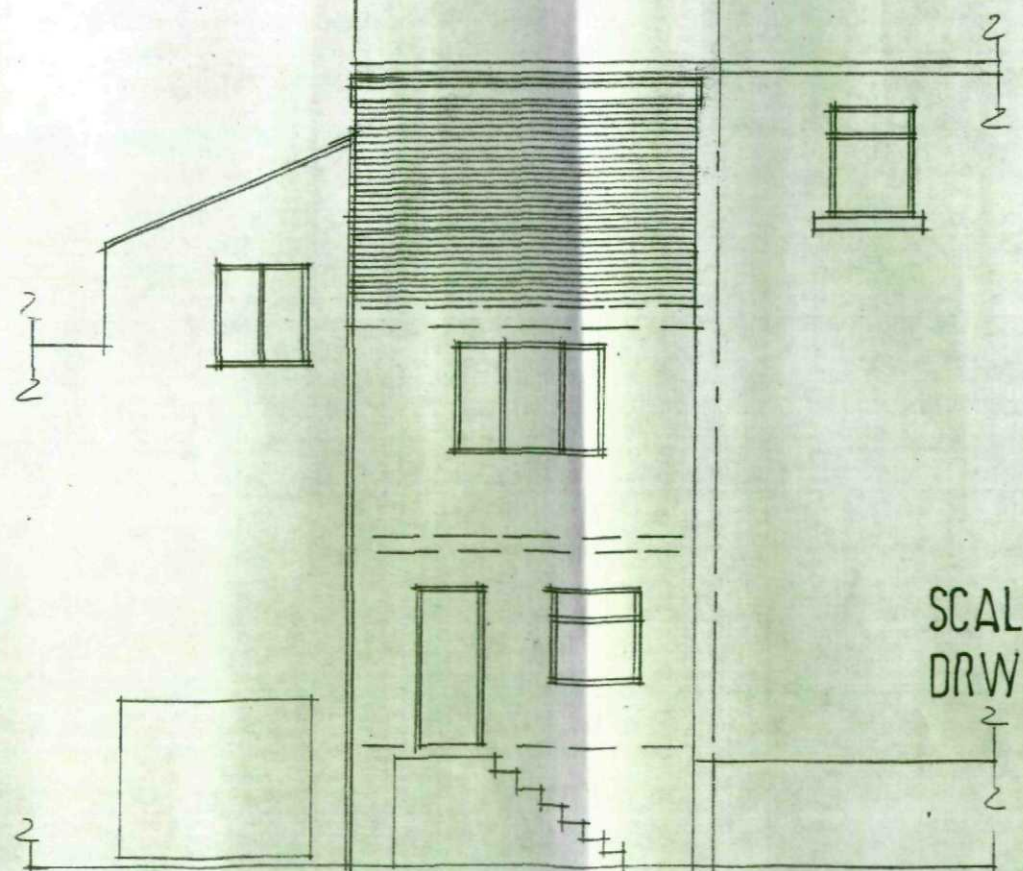


PROPOSED REAR (EAST) ELEVATION

first floor


ground floor

lower ground floor

SCALE 1:100
DRWG No 3259/03

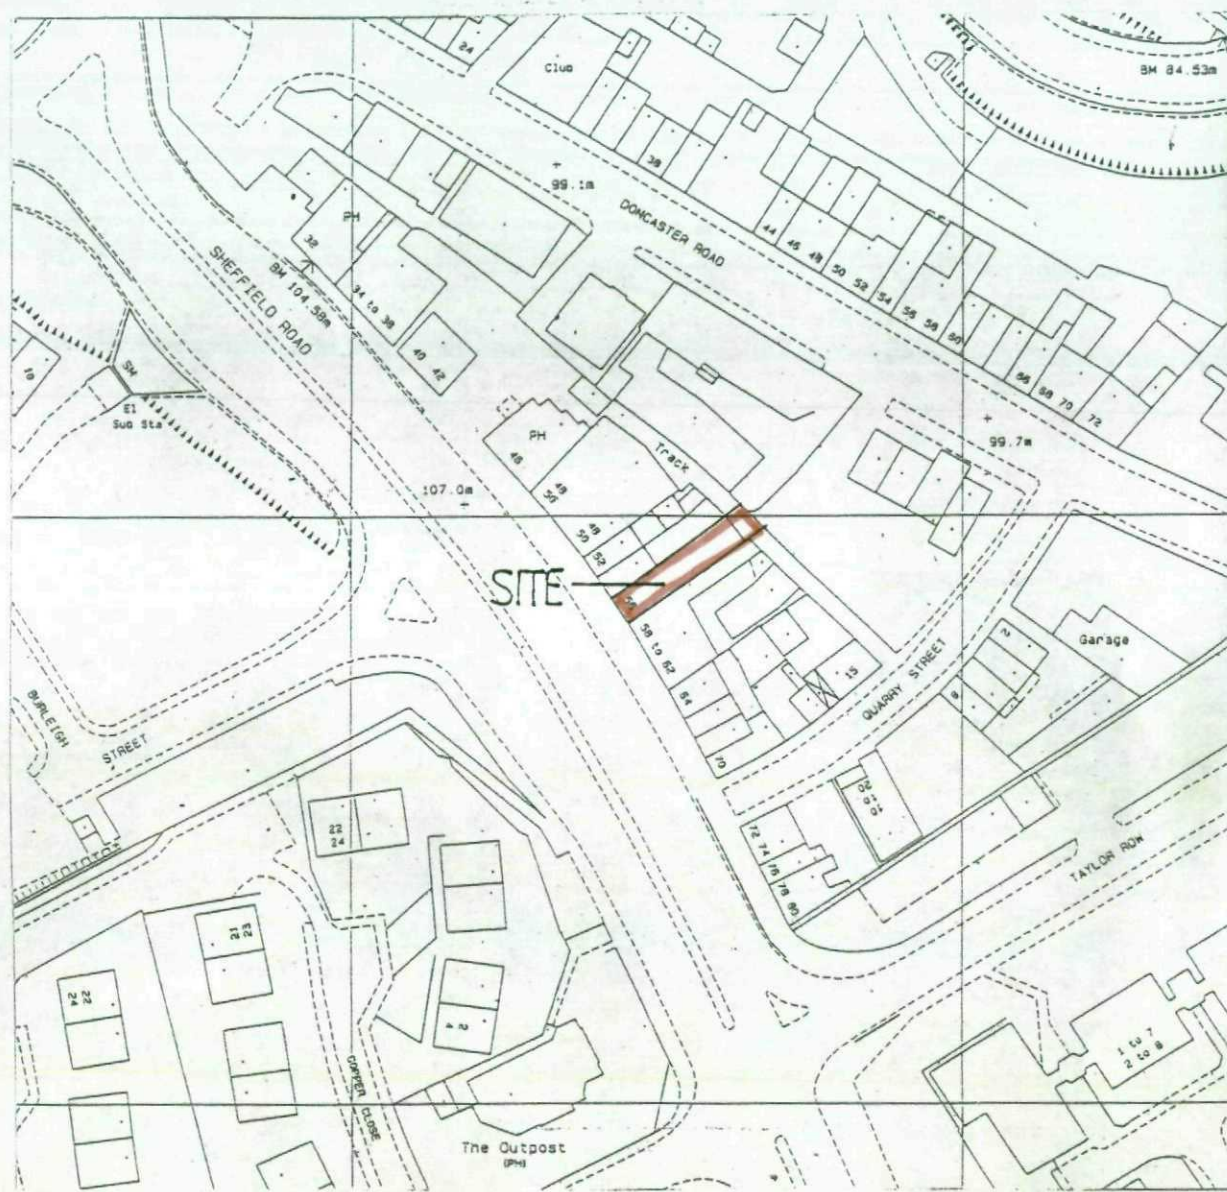

LOCATION PLAN 1 1250 NORTH

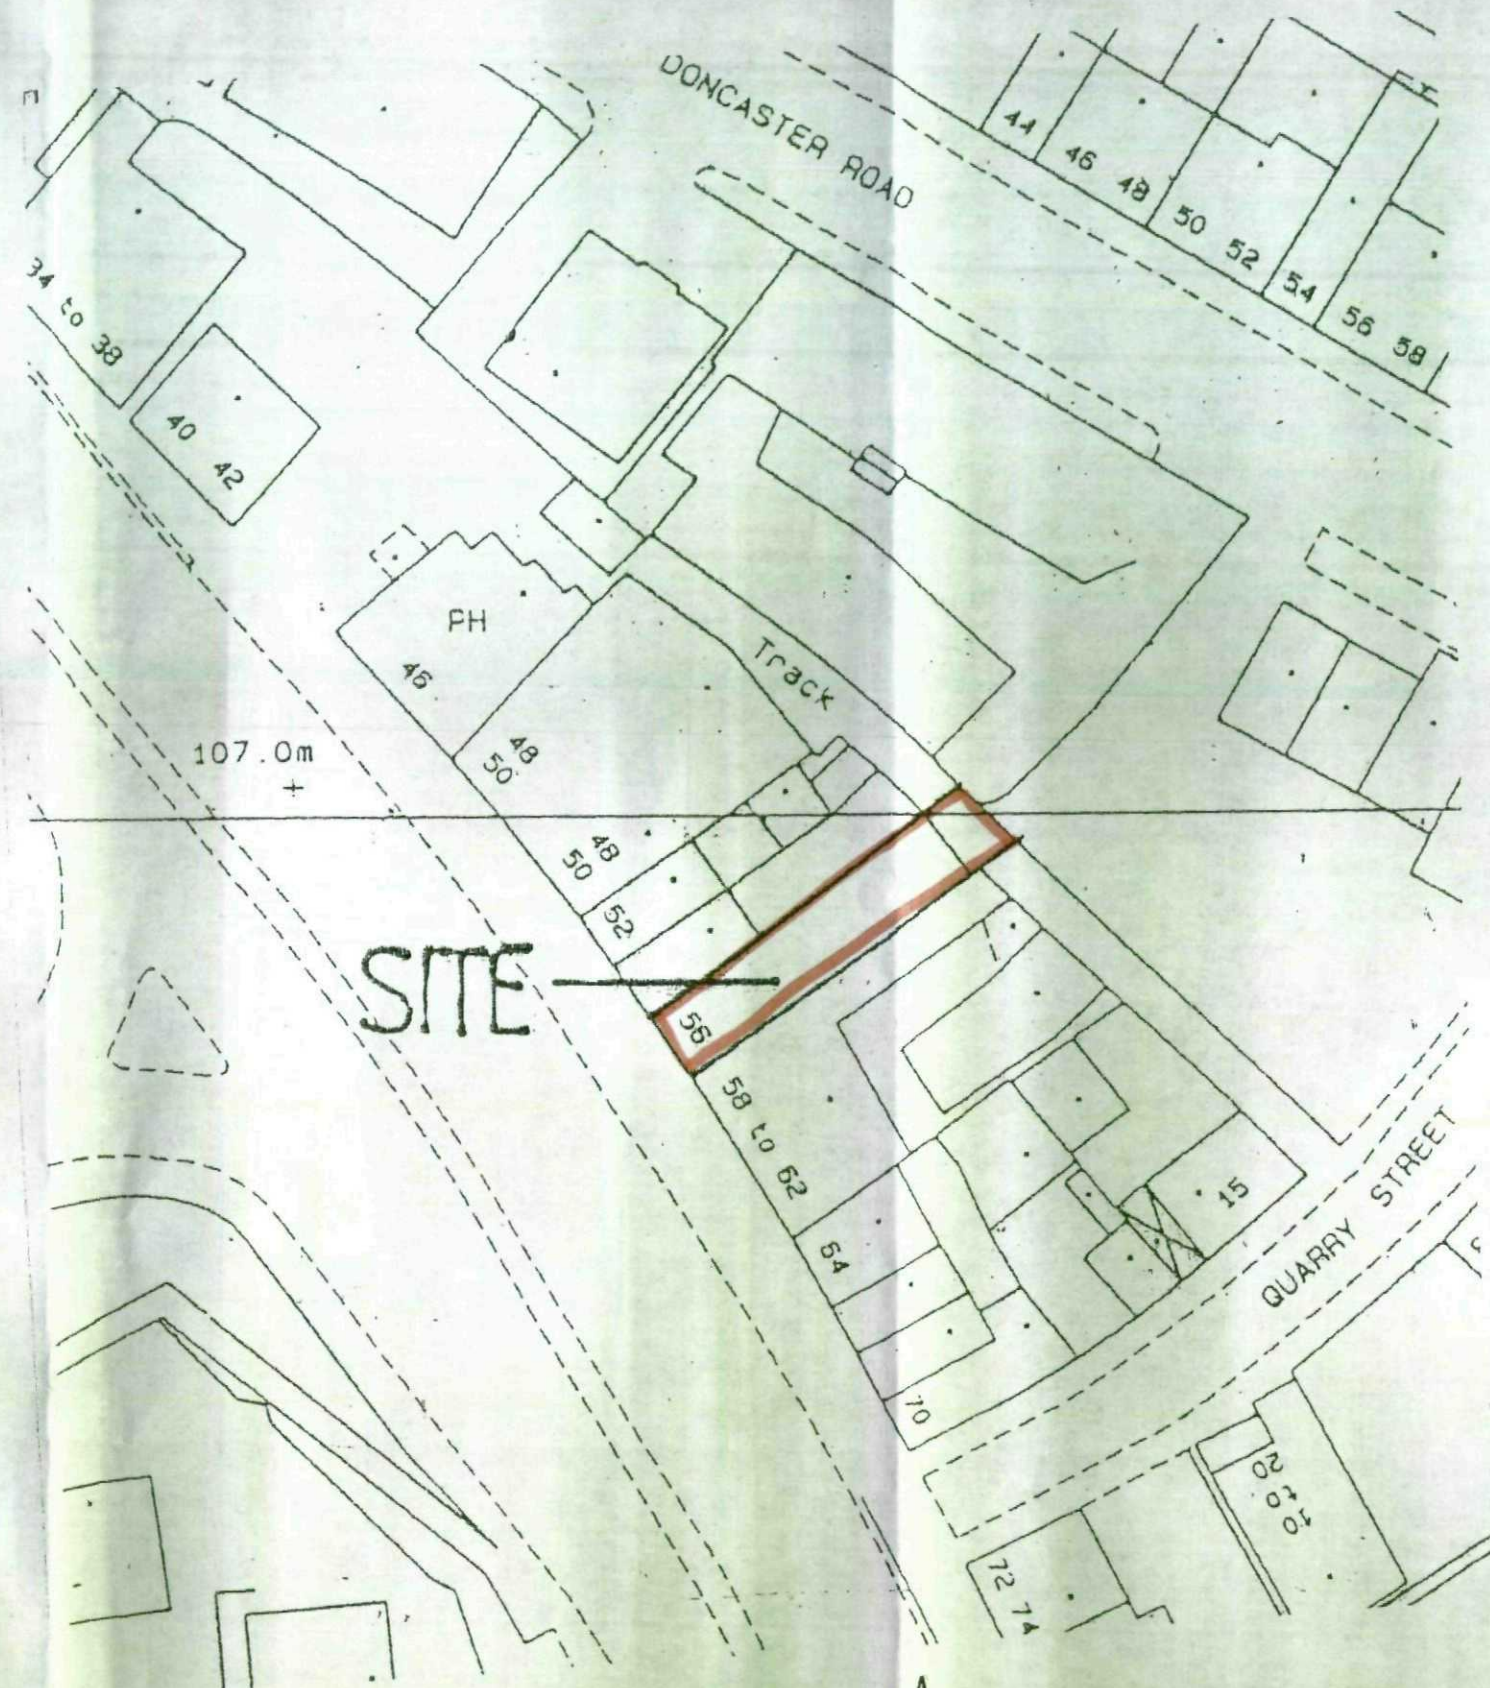

SITE PLAN 1 500 NORTH