




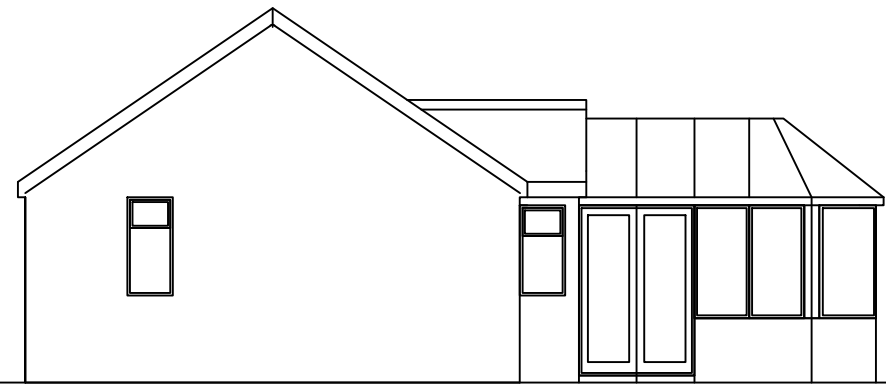


EXISTING END ELEVATION

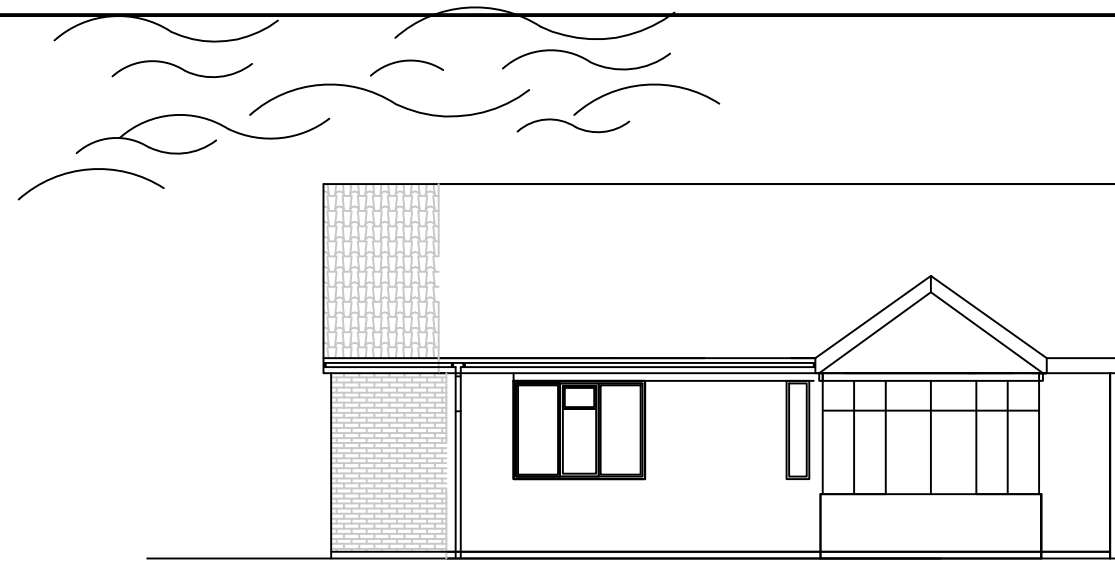


PROPOSED SIDE ELEVATION

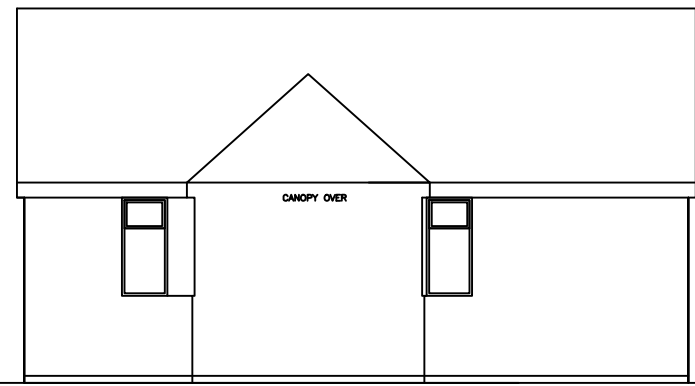

EXISTING SIDE ELEVATION

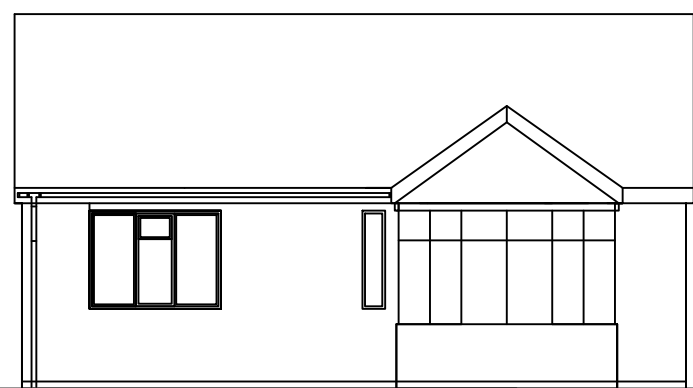


EXISTING SIDE ELEVATION

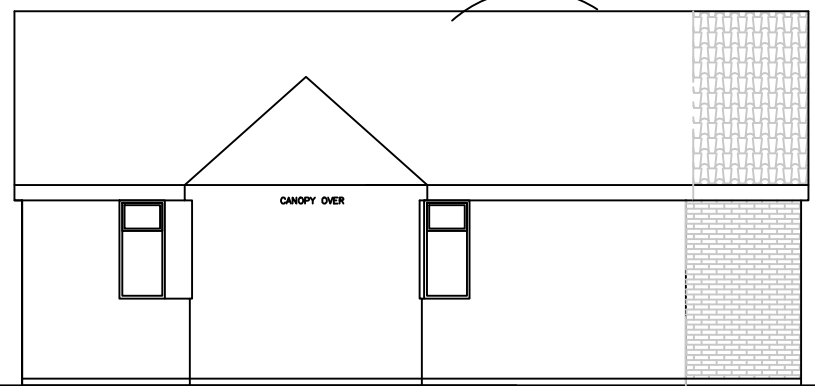


PROPOSED SIDE ELEVATION




PROPOSED END ELEVATION

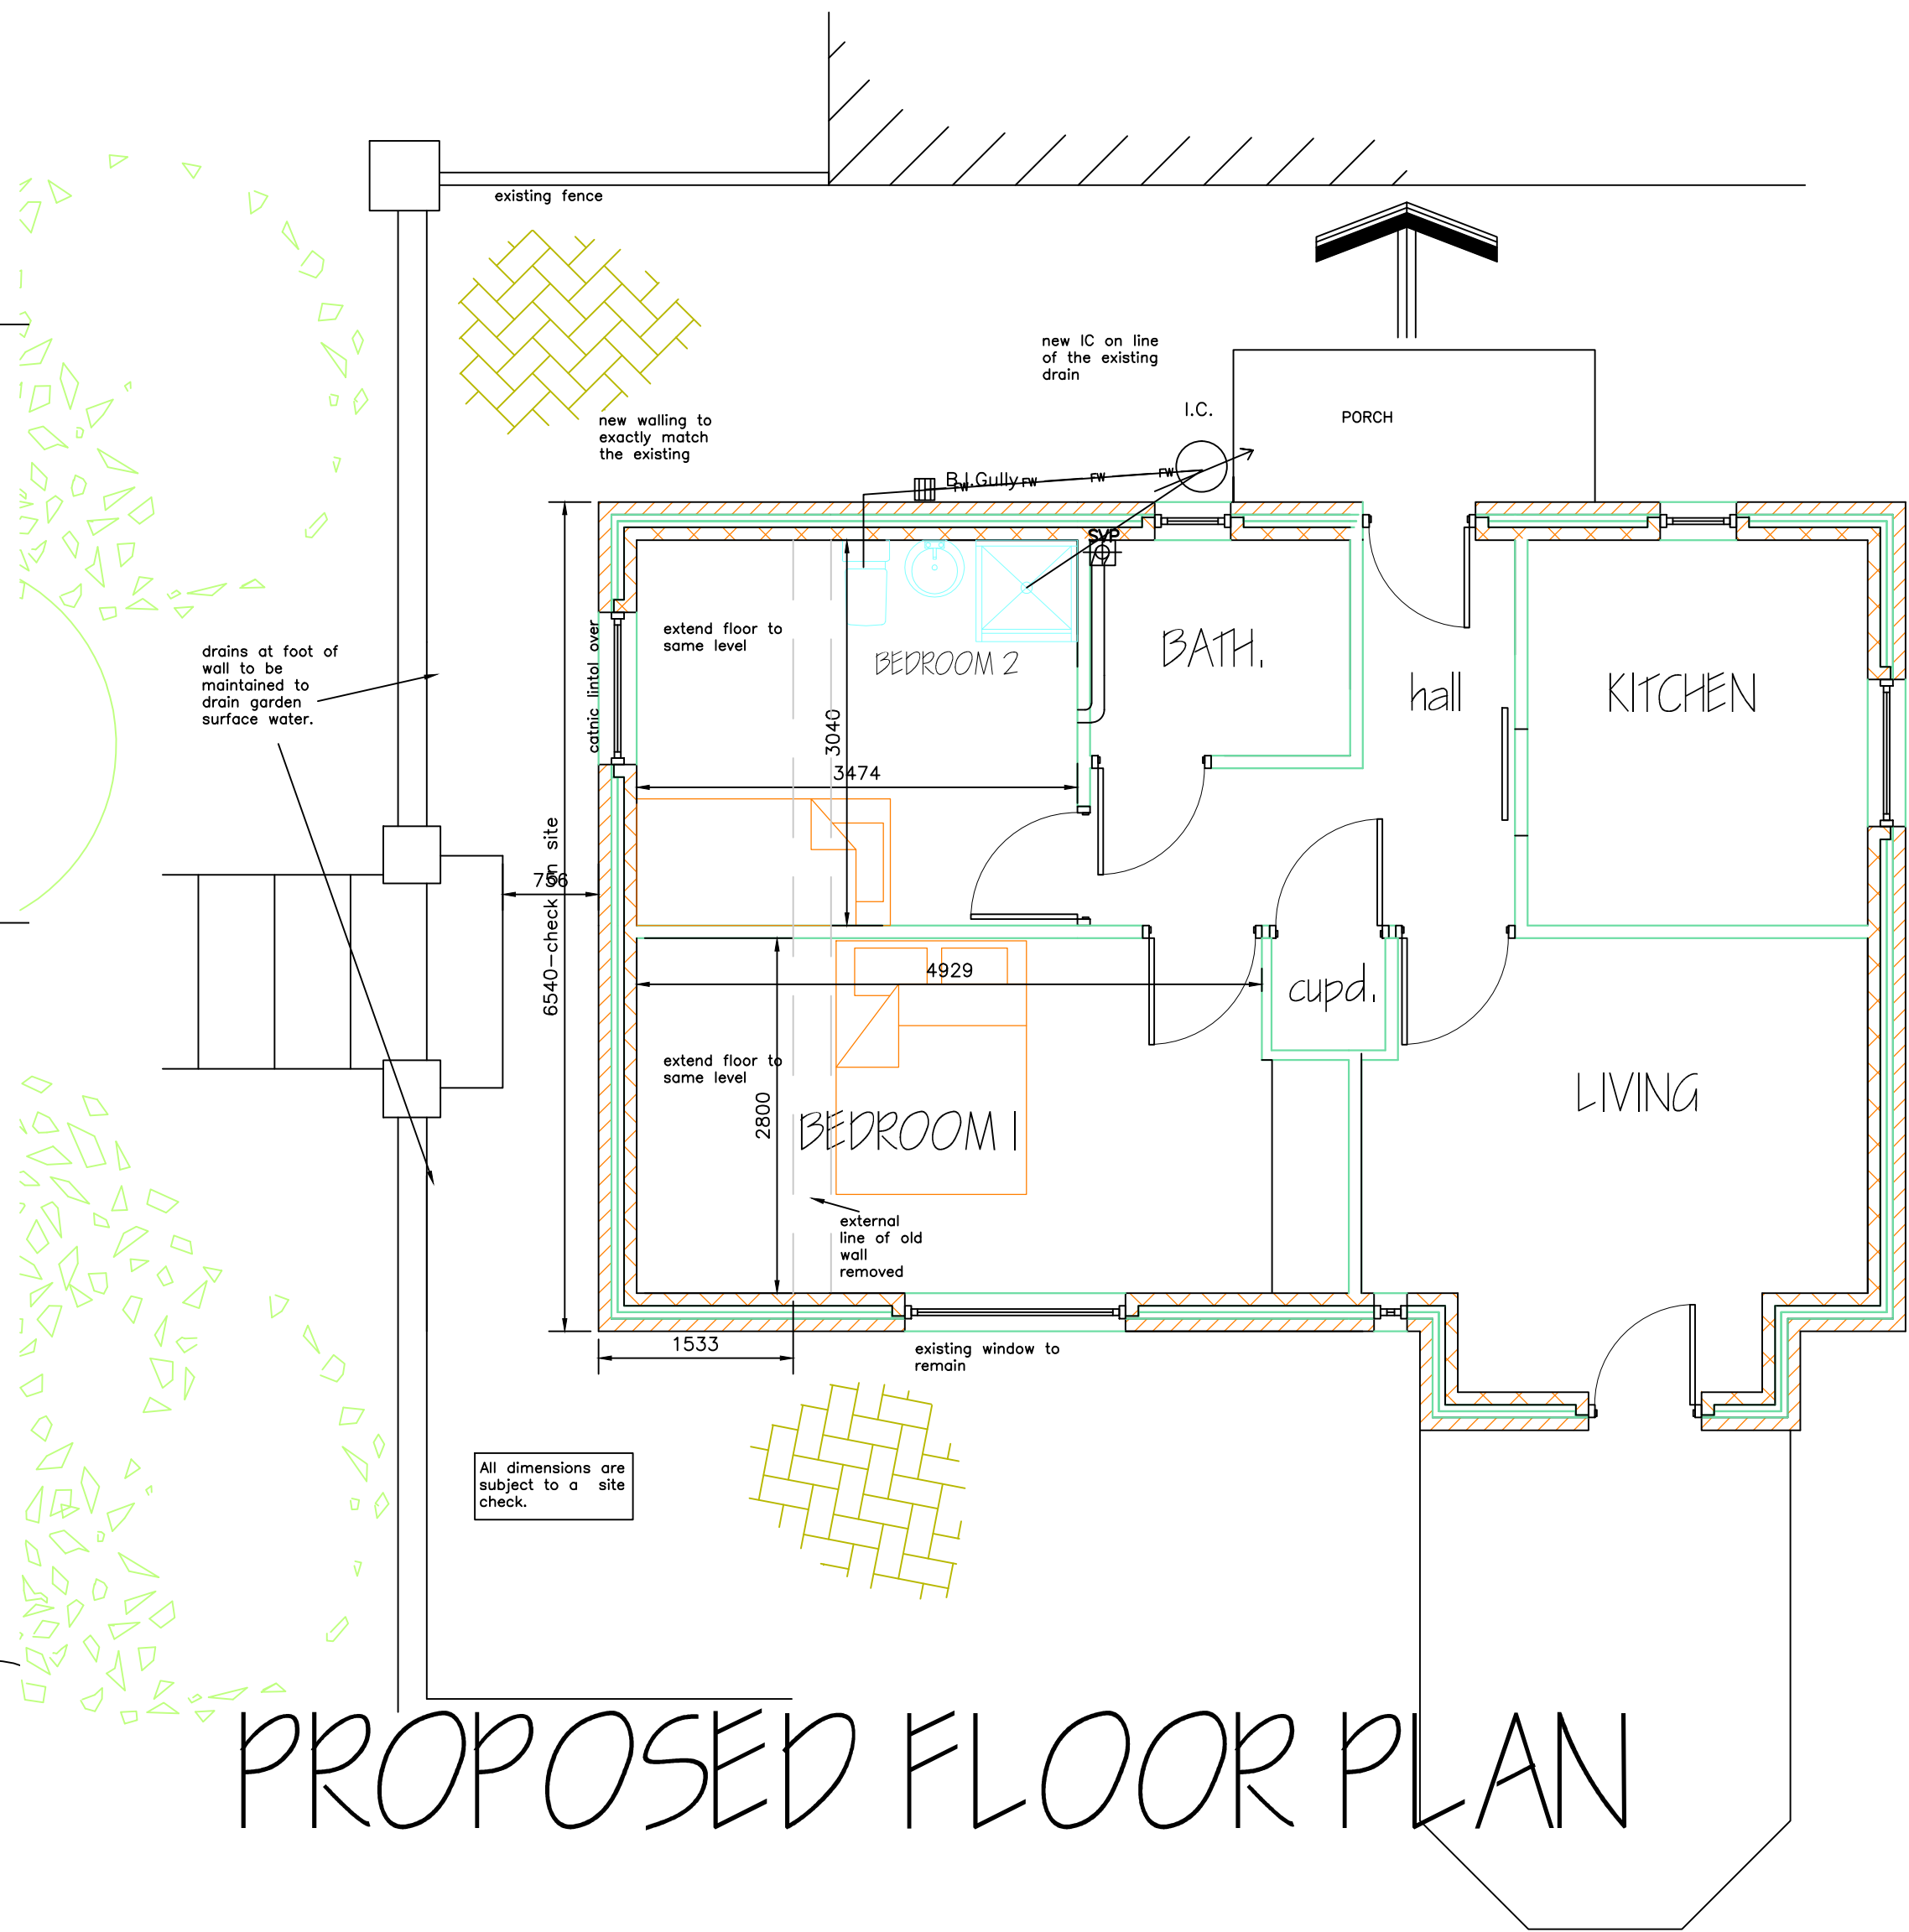

PROPOSED FLOOR PLAN

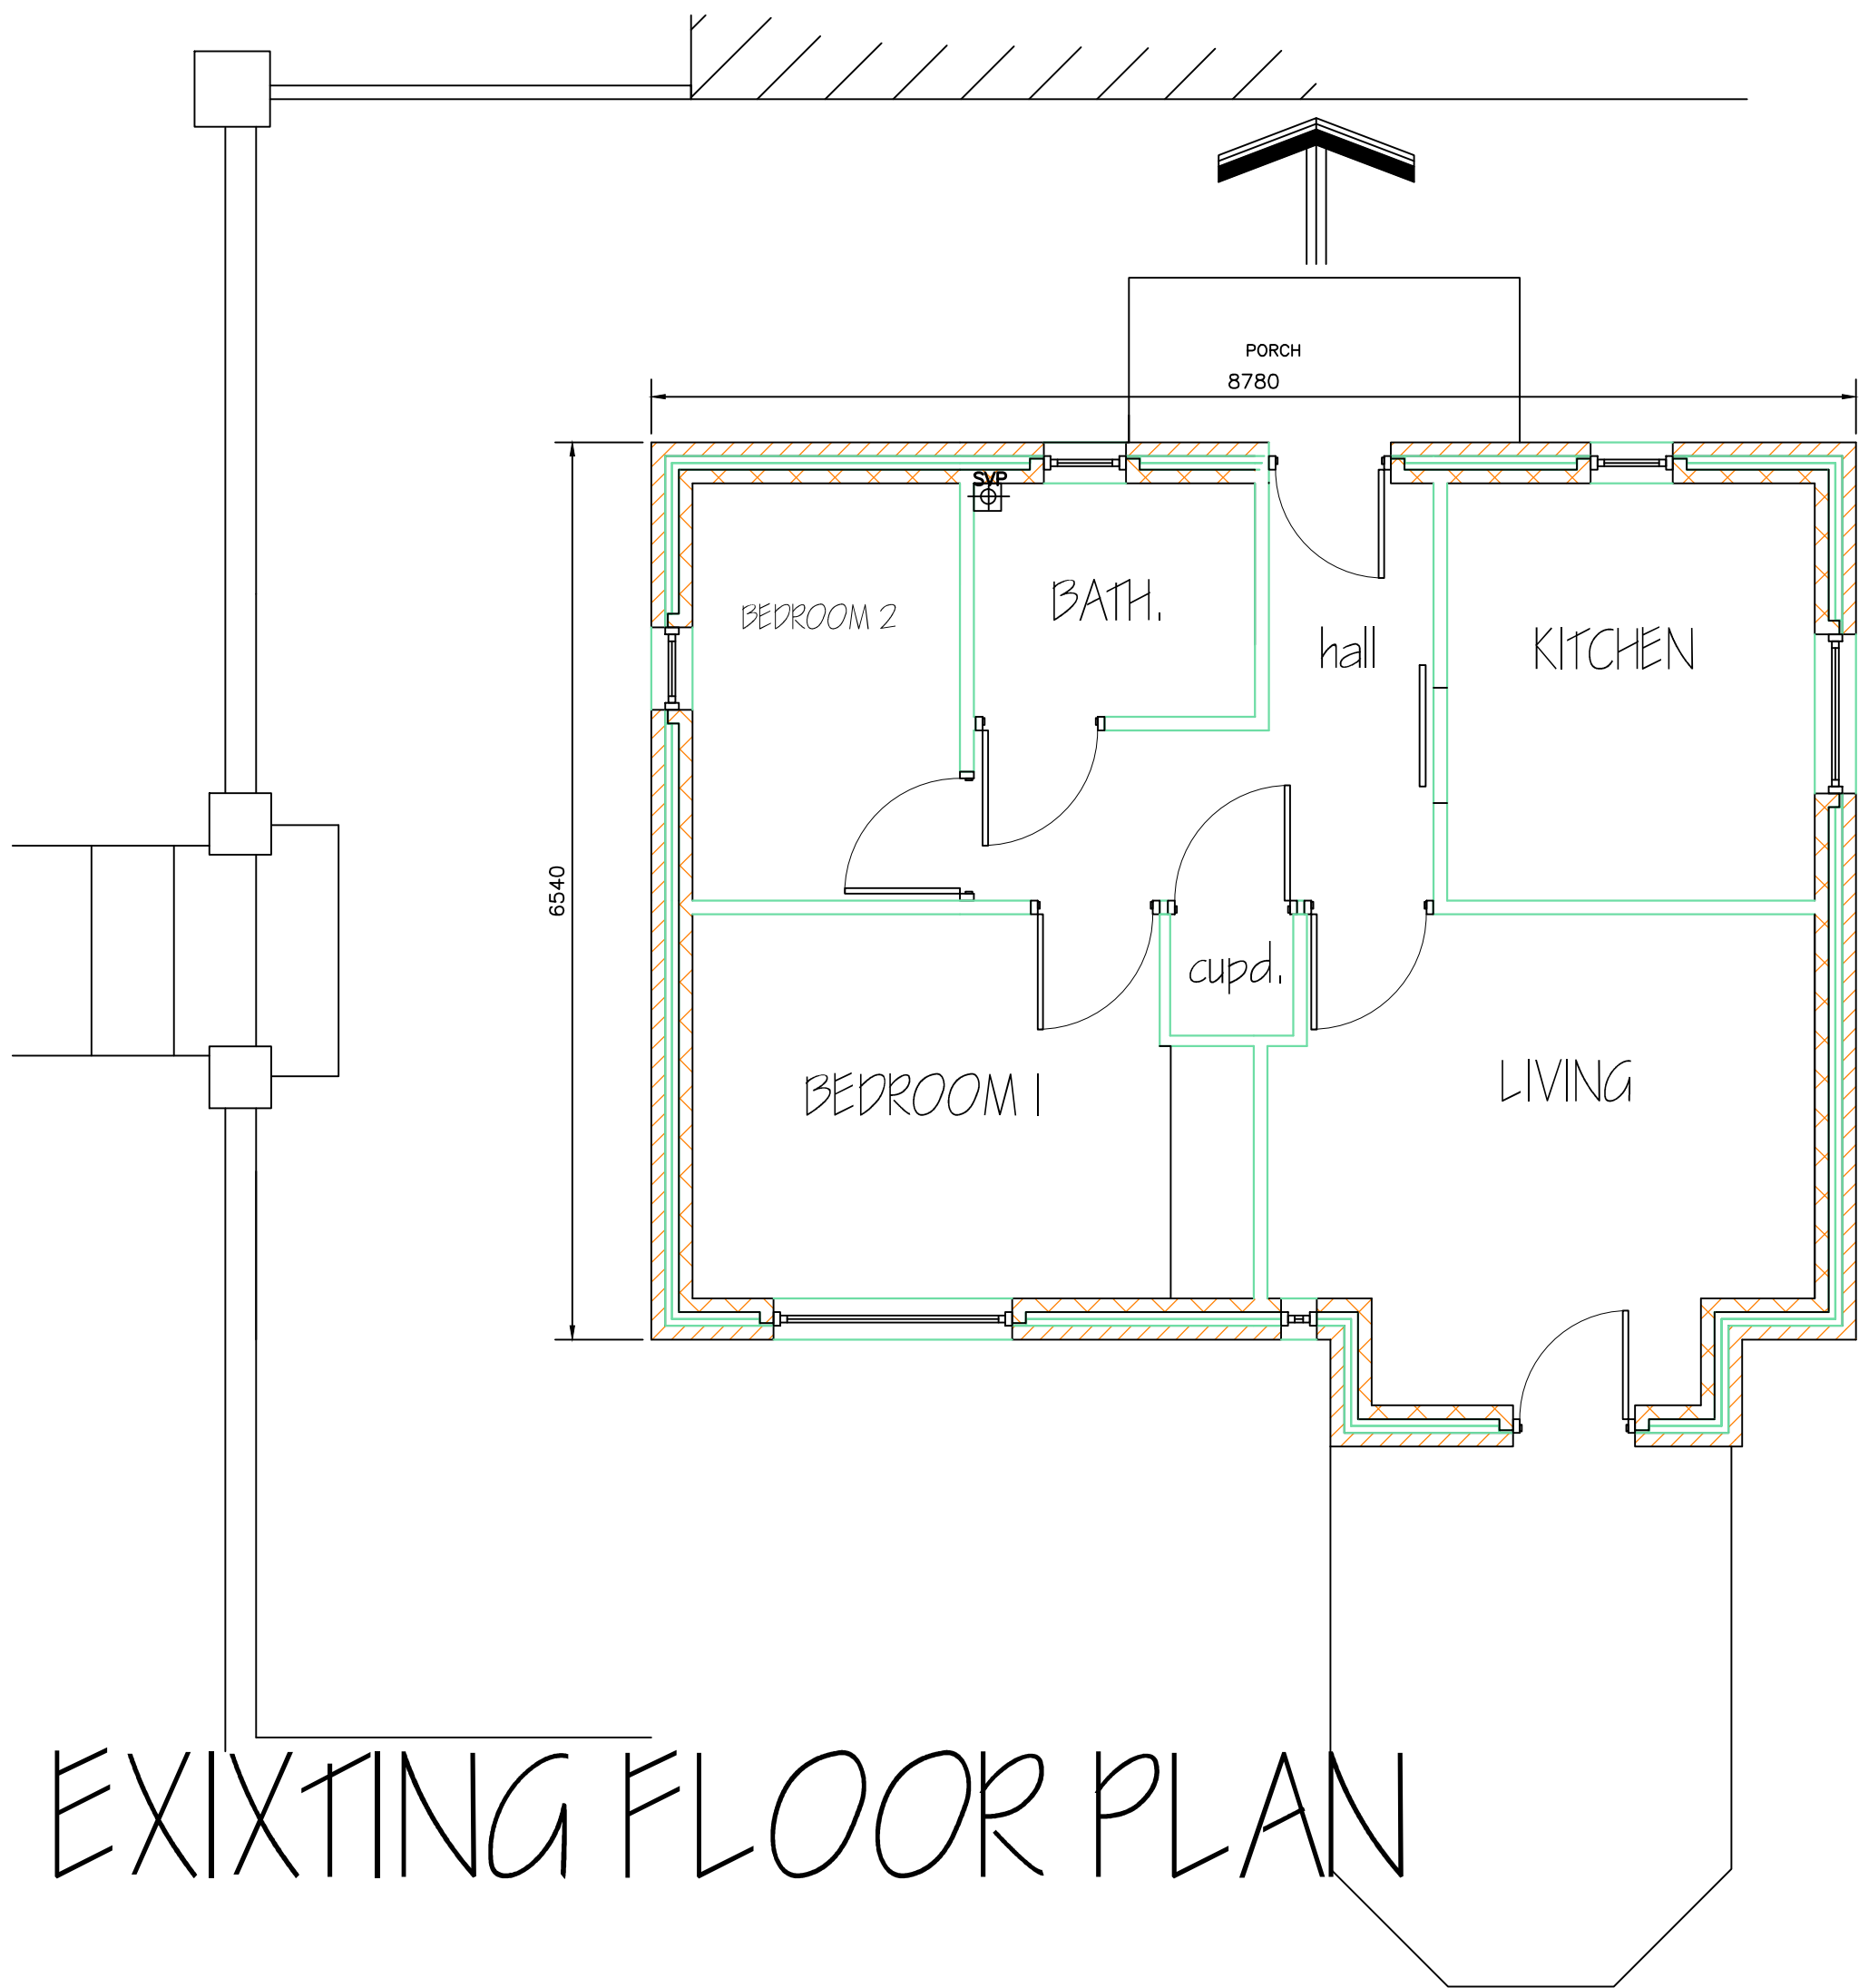

EXISTING FLOOR PLAN

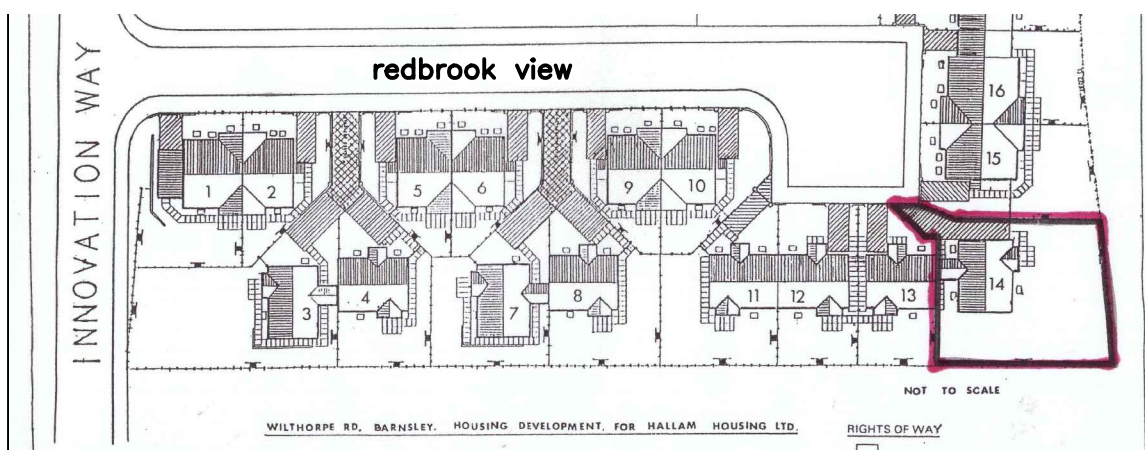

Actual depth of foundations to be determined on site. All work to be to the satisfaction of the local authority. All dimensions to be checked on site and any discrepancies must be notified immediately. All dimensions are in millimetres unless otherwise stated. Information given on this drawing is subject to local authority approval. Do not scale this drawing.

PROJECT MANAGEMENT services

CHARTERED BUILDING CONSULTANTS

4 HUDDERSFIELD ROAD, BARNLEY, SOUTH YORKSHIRE S70 2LT
TELEPHONE (01226) 286276
FAX (01226) 731265 E-mail: info@pmsdesign.co.uk

CLIENT
Mr & Mrs D Griffiths
28 Redbrook View, Wilthorpe

PROJECT
Proposed Rear extension to provide increased bedroom space.

FILE NAME griffiths_01.dwg	DWG.No 2417/01	SCALE 1:50 1:100	DATE 08/2015	DRAWN JJ	REV.
-------------------------------	-------------------	------------------------	-----------------	-------------	------