



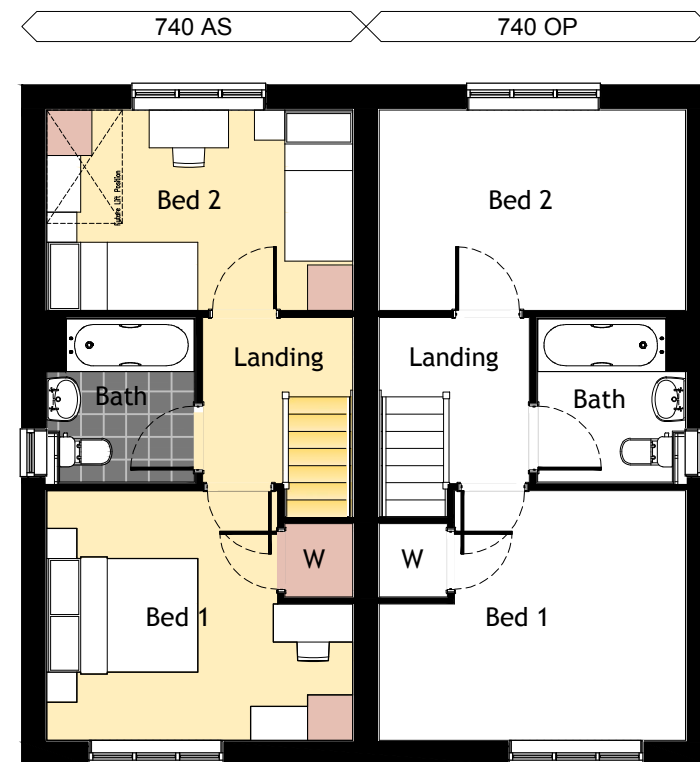

First Floor Plan 1:100

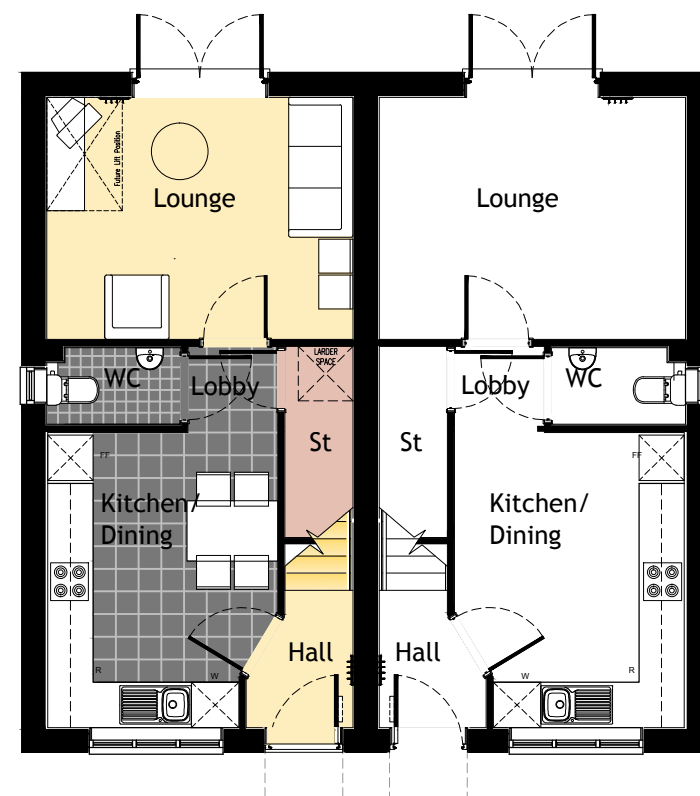


Ground Floor Plan 1:100




Front Elevation 1:100


NOTE:
Front elevation shown with featuring brick detailing. Refer to Materials Layout to see which plots are applicable.

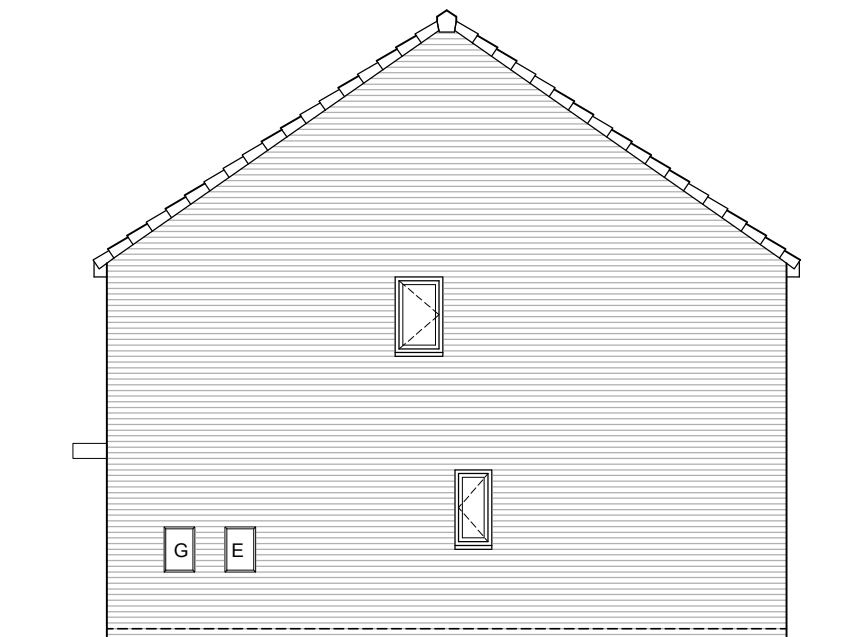

Side Elevation

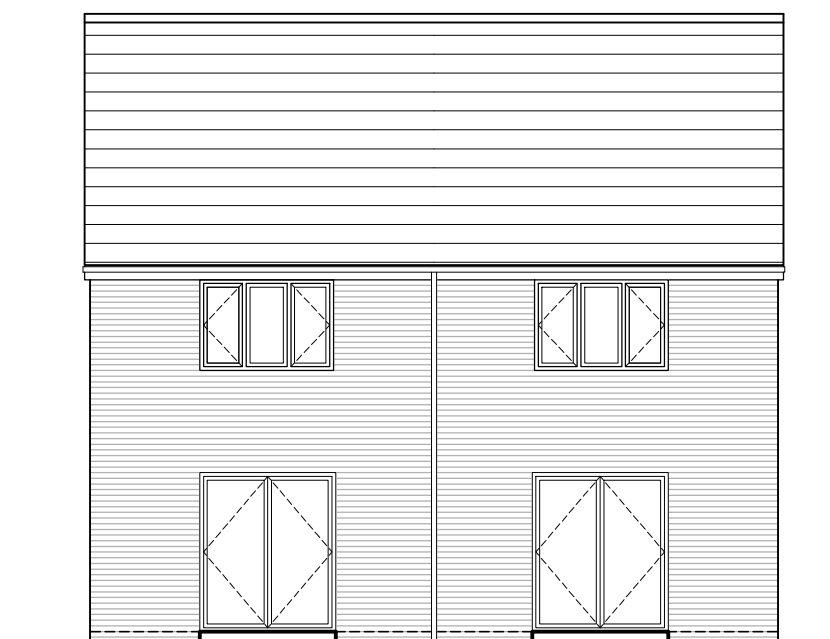

Rear Elevation

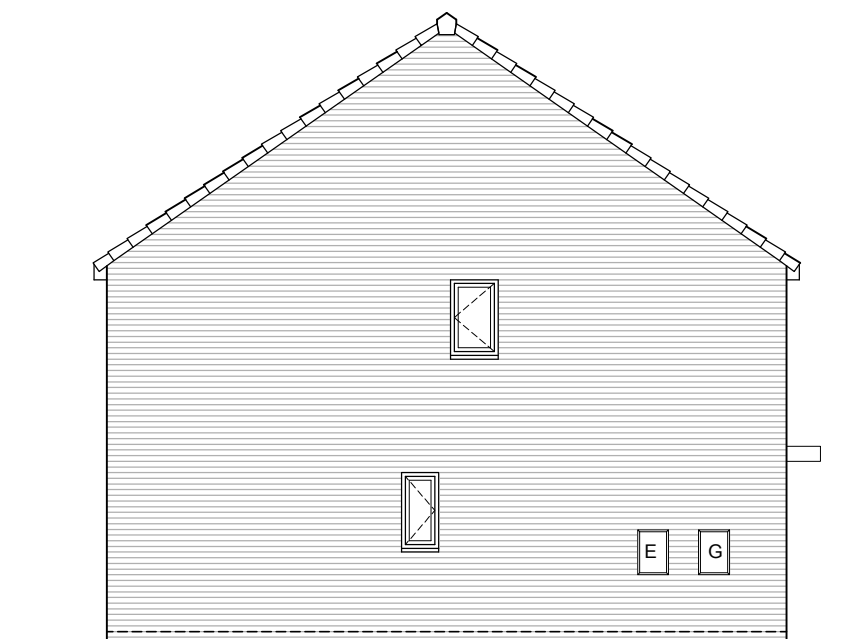

Side Elevation

REVISION
* 20/07/2017 First issue.

CLIENT: KEEPMOAT HOMES	DRAWING TITLE: PLANNING DRAWING - 740 HOUSETYPE (AS & OP)	JOB NO. 2238	DWG SIZE A3	 Keepmoat Keepmoat, The Waterfront, Lakeside Boulevard, Doncaster, DN4 5PL. Tel: 01302 347605 www.keepmoat.com  Chris Gothard Architectural Ltd. queens tower lodge 77-79 east bank road sheffield S2 3PX T: 0114 2750263 M: 07443 596098 E: info.cga@btconnect.com Company No. 9118738
PROJECT ADDRESS: SCHOOL STREET, THURNSCOE	PROJECT: RESIDENTIAL DEVELOPMENT	DWG. NO. HT03	SCALE 1:100	
		REVISION *	DATE JULY 2017	