




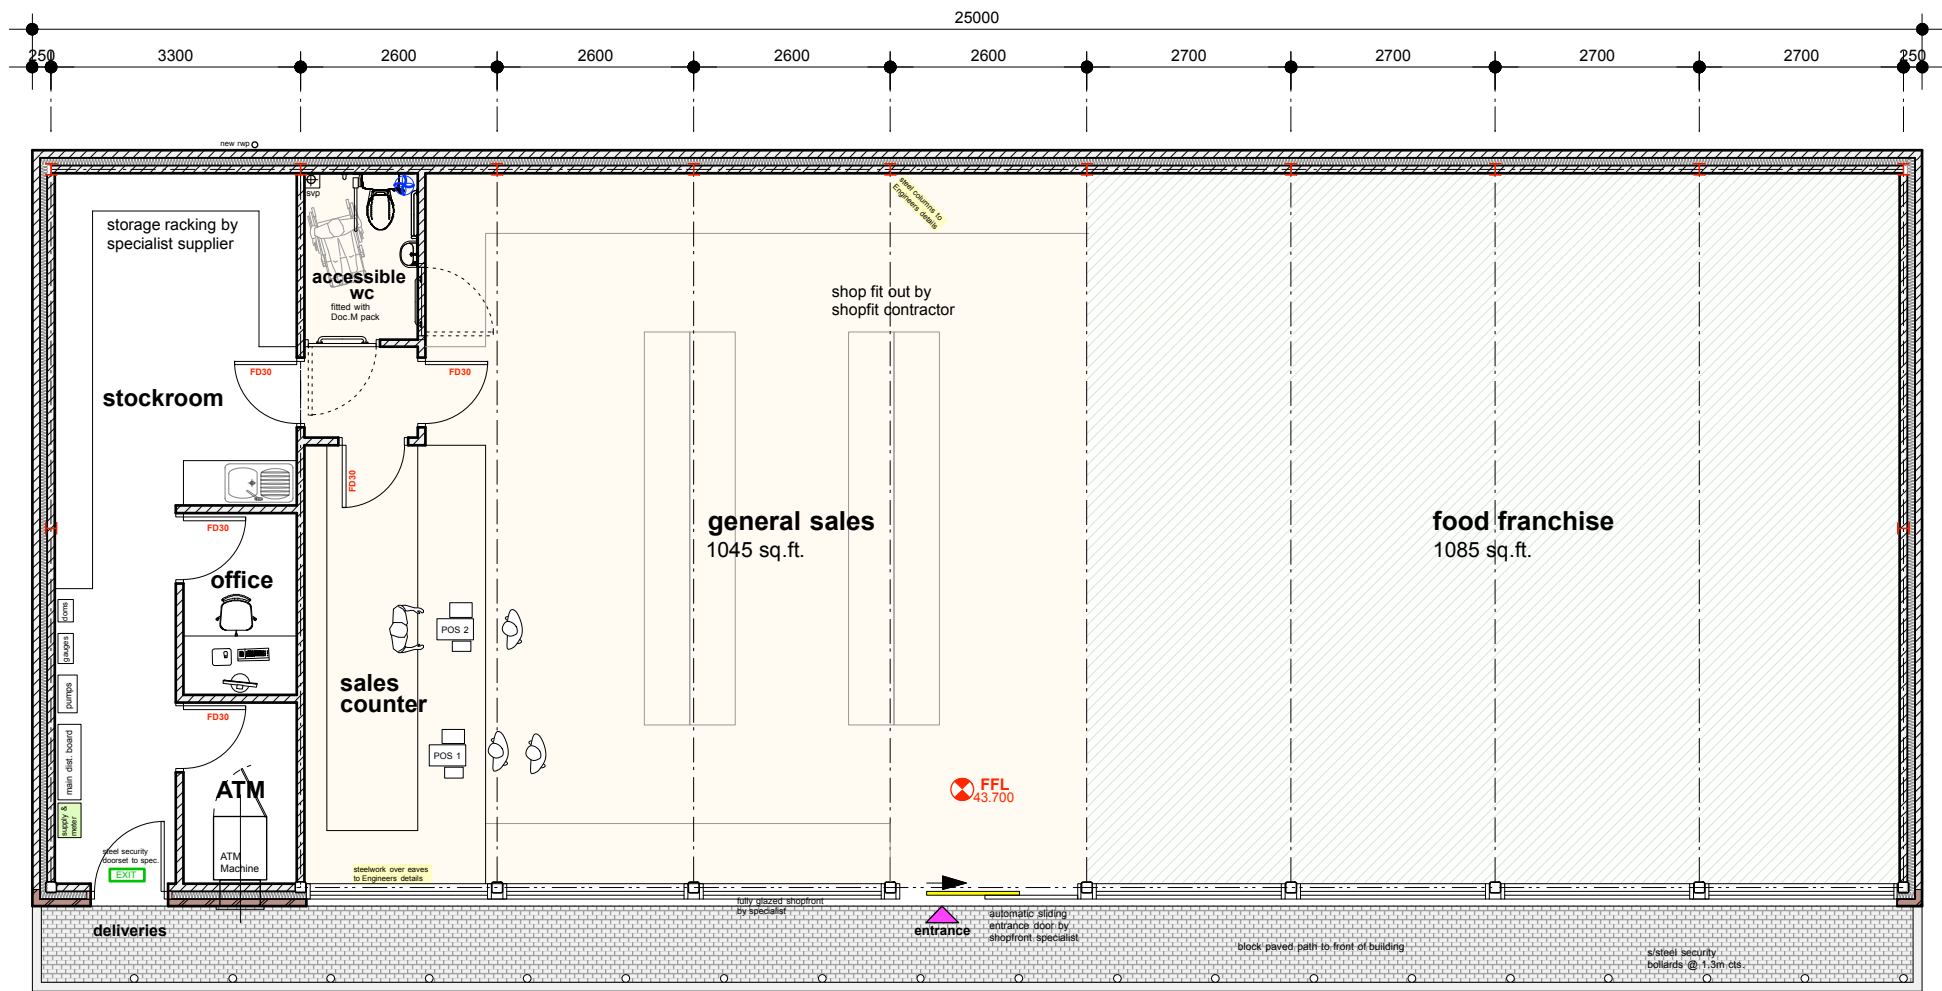

shop floor plan

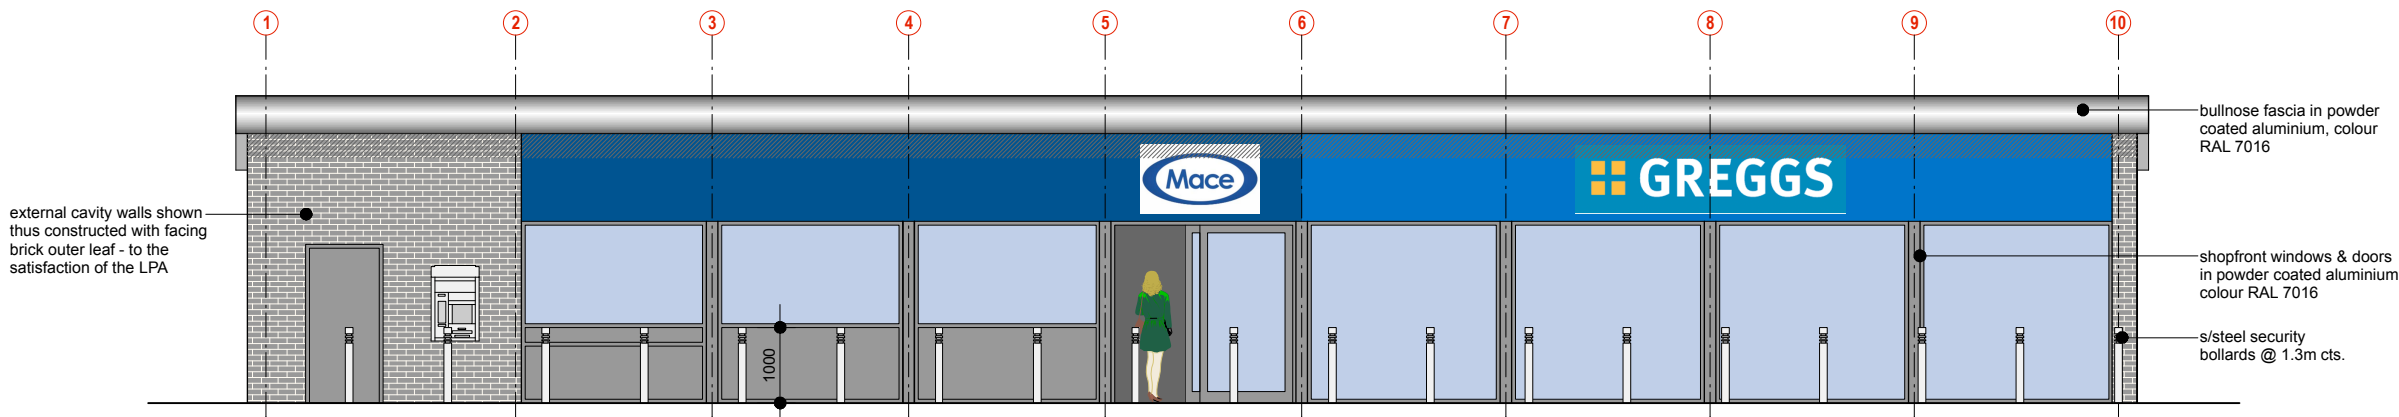


front elevation

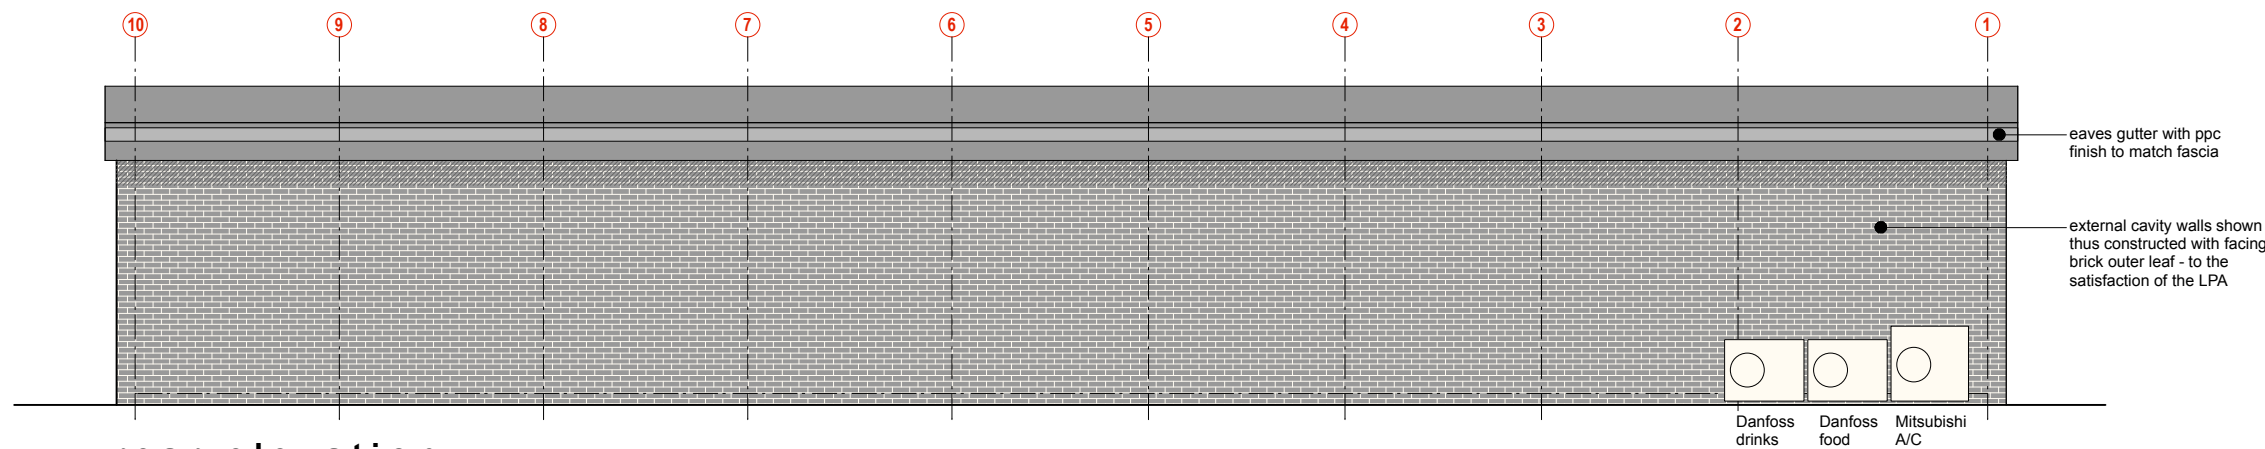


rear elevation


Dimensions (mm):
Danfoss drinks = 1055w x 813h x 430d
Danfoss food = 1055w x 813h x 430d
Mitsubishi A/C = 1020w x 985h x 452d

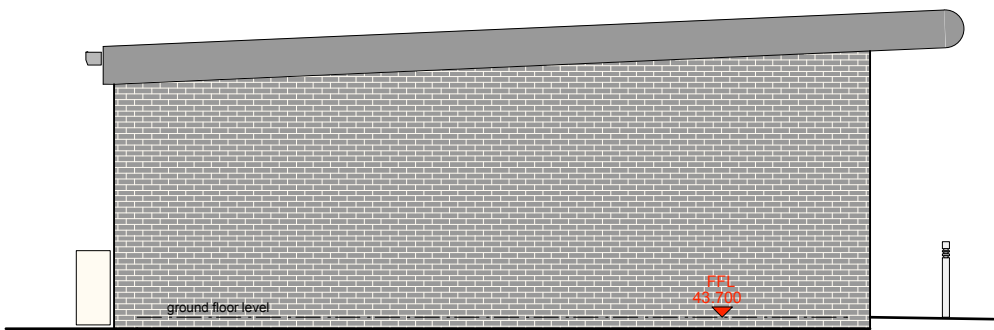

side elevation

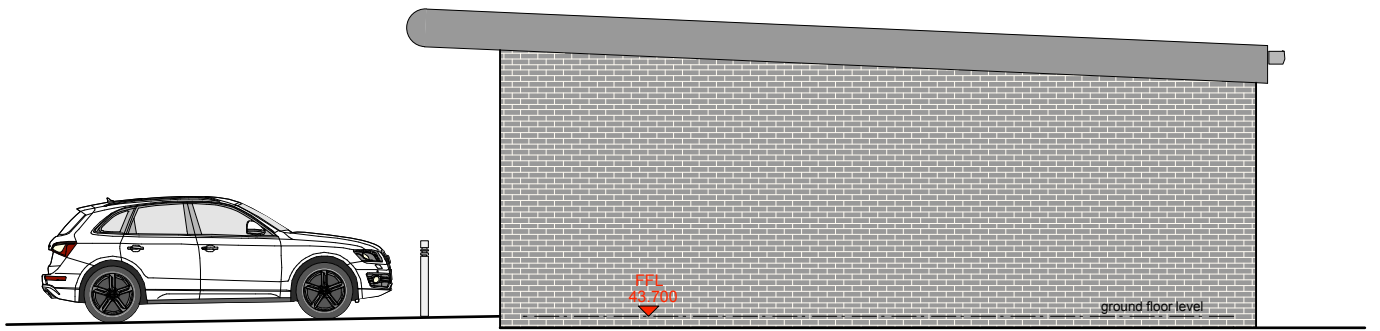

side elevation

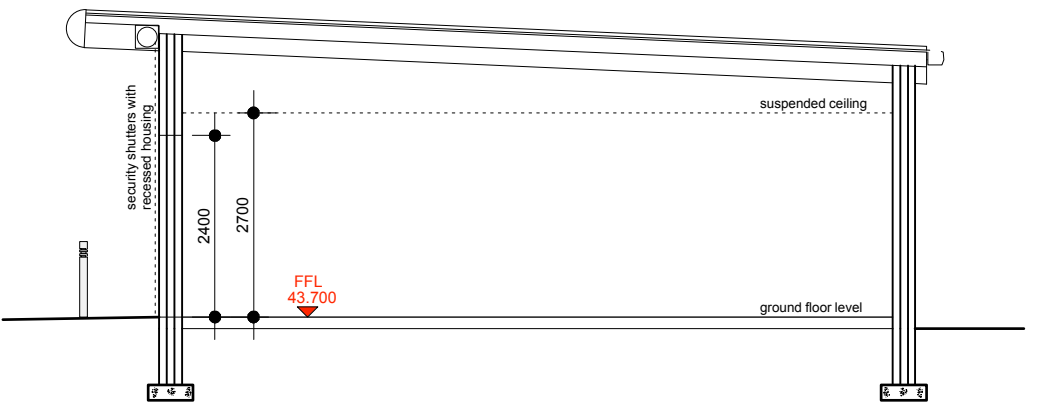

section

Danfoss Drinks will run from 09:00 to 21:00
Danfoss Food will run 24/7
Mitsubishi A/C will run from 06:00 to 21:30

This drawing has been prepared specifically for the purpose of obtaining Planning Permission and/or Building Regulation Approval. Its suitability for other purposes, without supplementary details and specifications cannot be guaranteed. The Permissions and/or Approvals are beyond the Architects control, and no guarantee that such will be granted is given or to be inferred by reason of the preparation of this drawing. Only figured dimensions are to be used. All dimensions to be checked on site. This drawing together with the design is the property and copyright of the Architect and must not be reproduced without prior written permission.

P04 AC	Outdoor refrigeration units added to rear elevation	31.07.19	AS	AS
P04	Shopfront revised to client instructions	24.05.18	AS	AS
P03	Revised to client instructions	17.05.18	AS	AS
P02	Revised to client instructions	15.05.18	AS	AS
P01	Drawing originated	04.05.18	AS	AS
rev.	description	date	drawn	appvd

A-D-P

project proposed redevelopment of site to reinstate petrol filling station
at 245, Barnsley Road, Wombwell
Barnsley
for Dove Retail Ltd

title kiosk general arrangement
number 18048D-22-P04 AC
scale 1:100
size A2