


Ref: P2-4591756

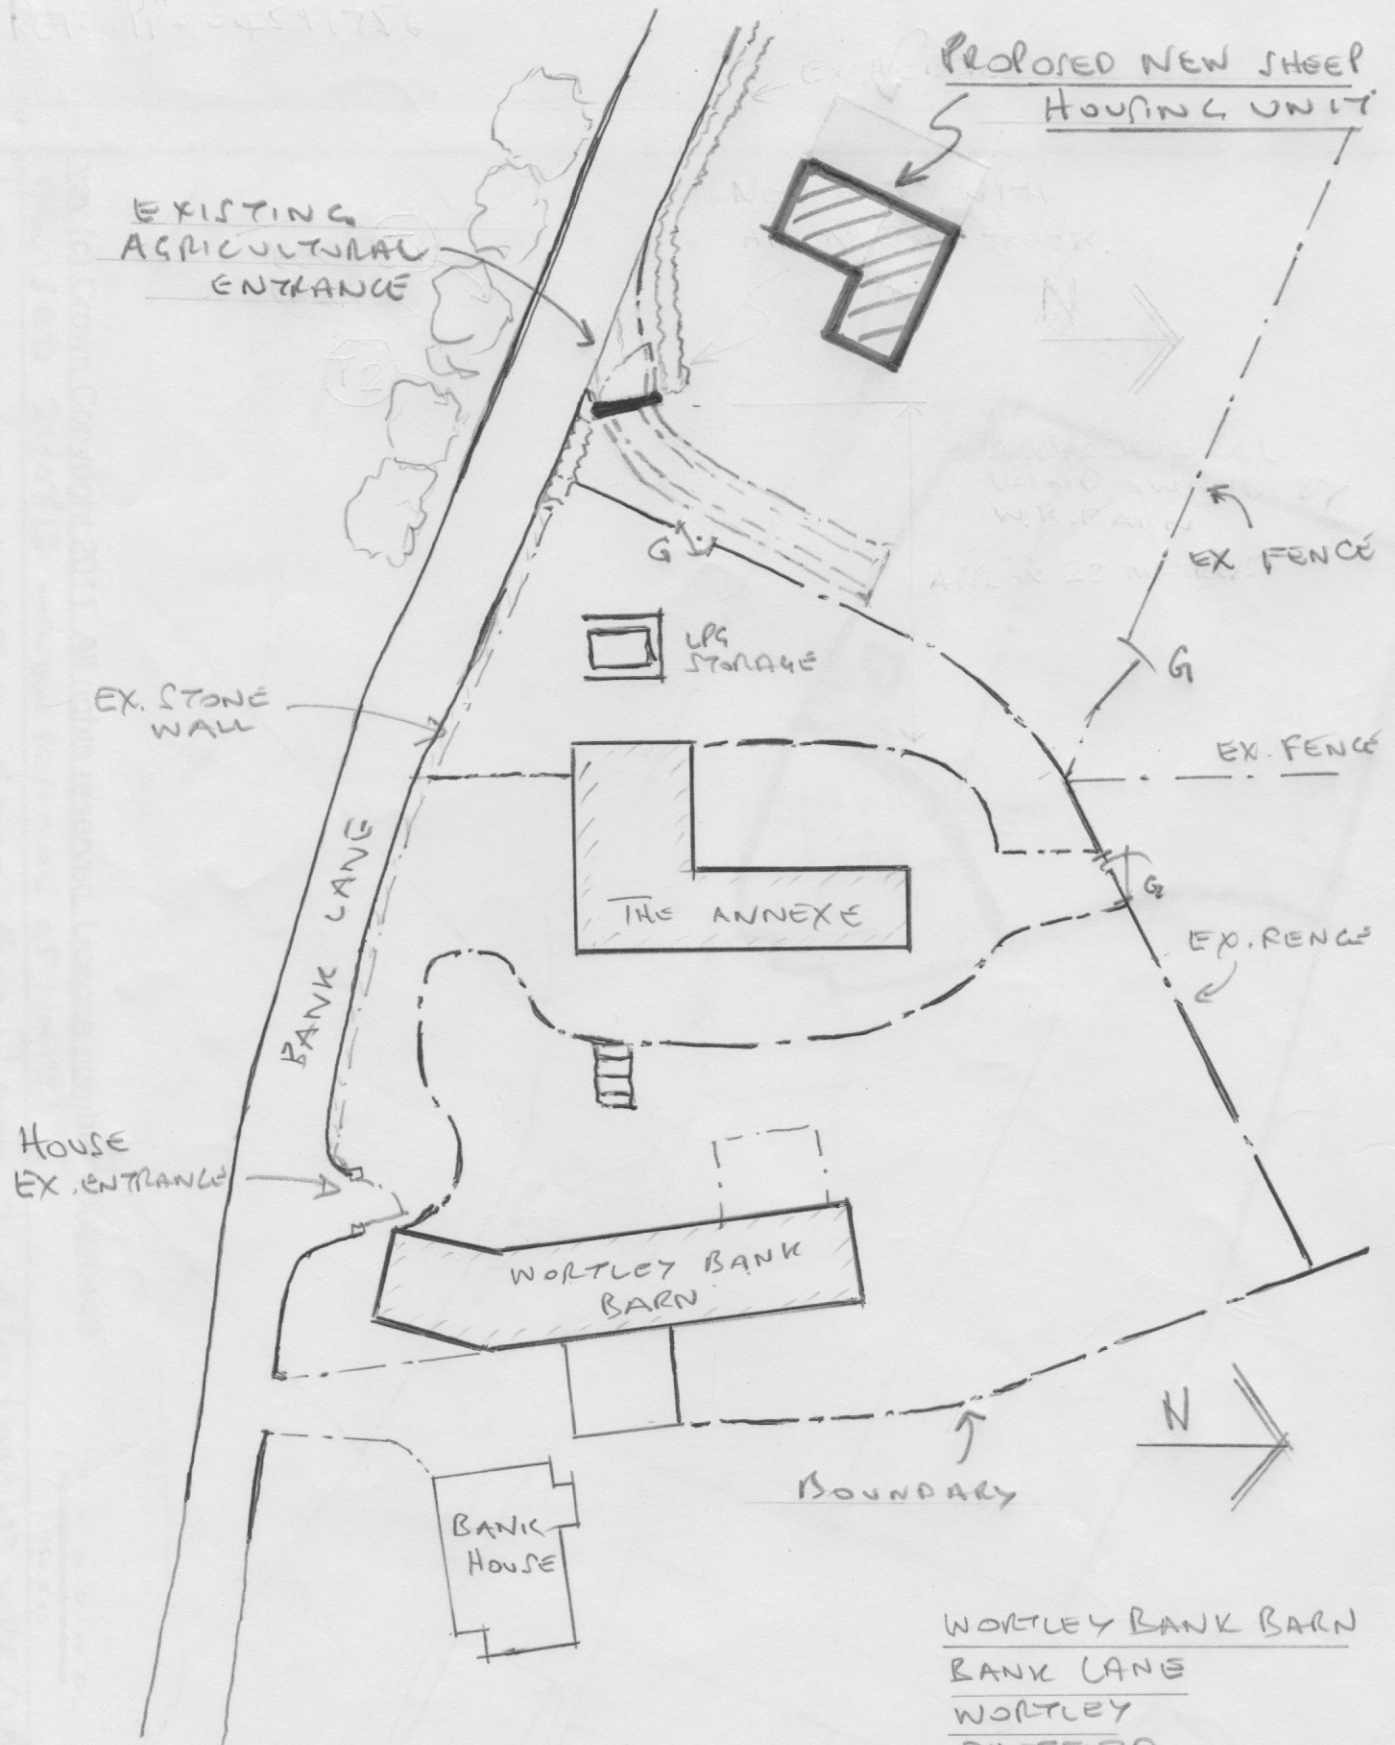

SITE PLAN

REVISED 21/07/18 - NEW PORTION OF UNIT

PROPOSED SHEEP HOUSING UNIT

SCALE 1:500

DATE 26/03/2018

WORTLEY BANK BARN

D. ANDERSON

DRAWN WBS/2018