




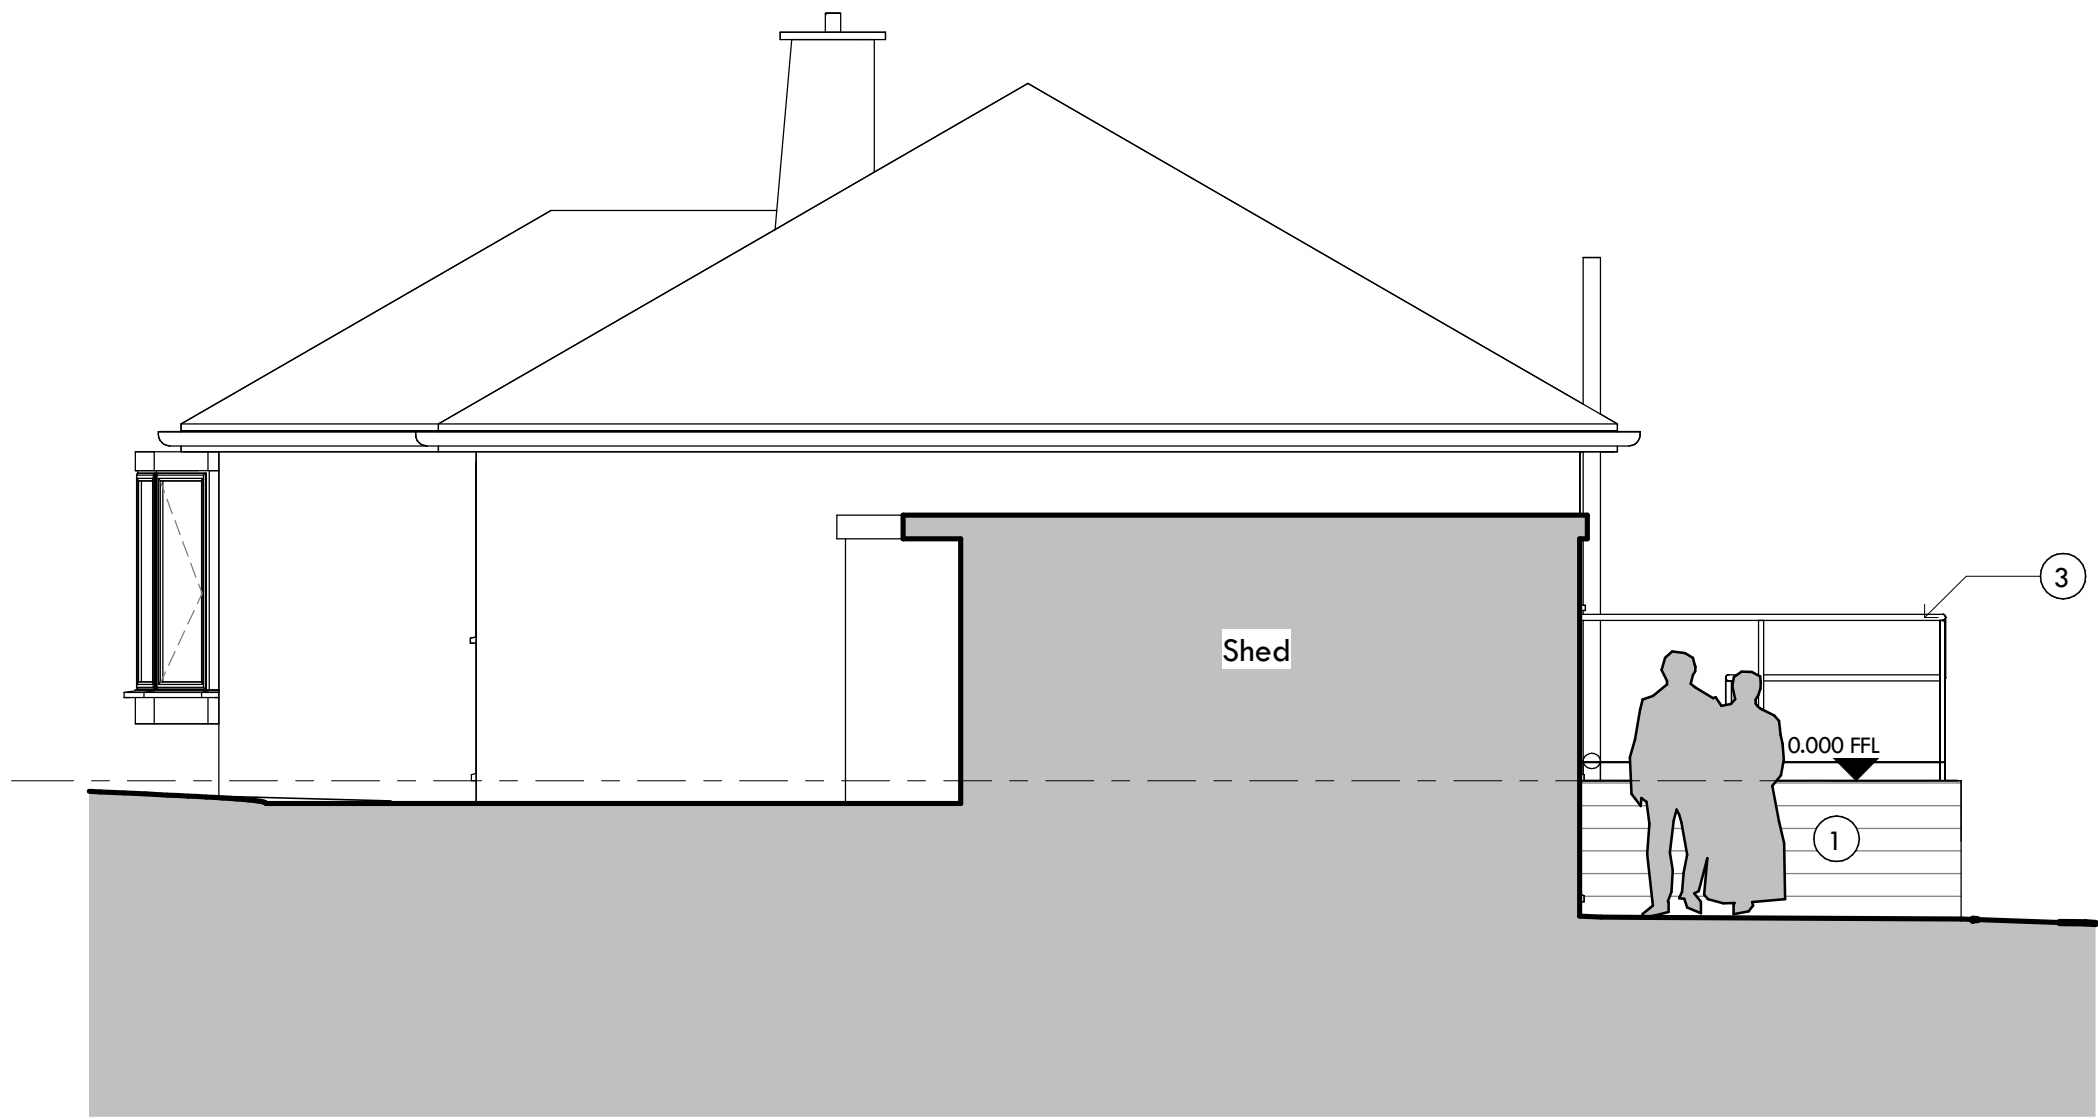


Side Elevation
1 : 50

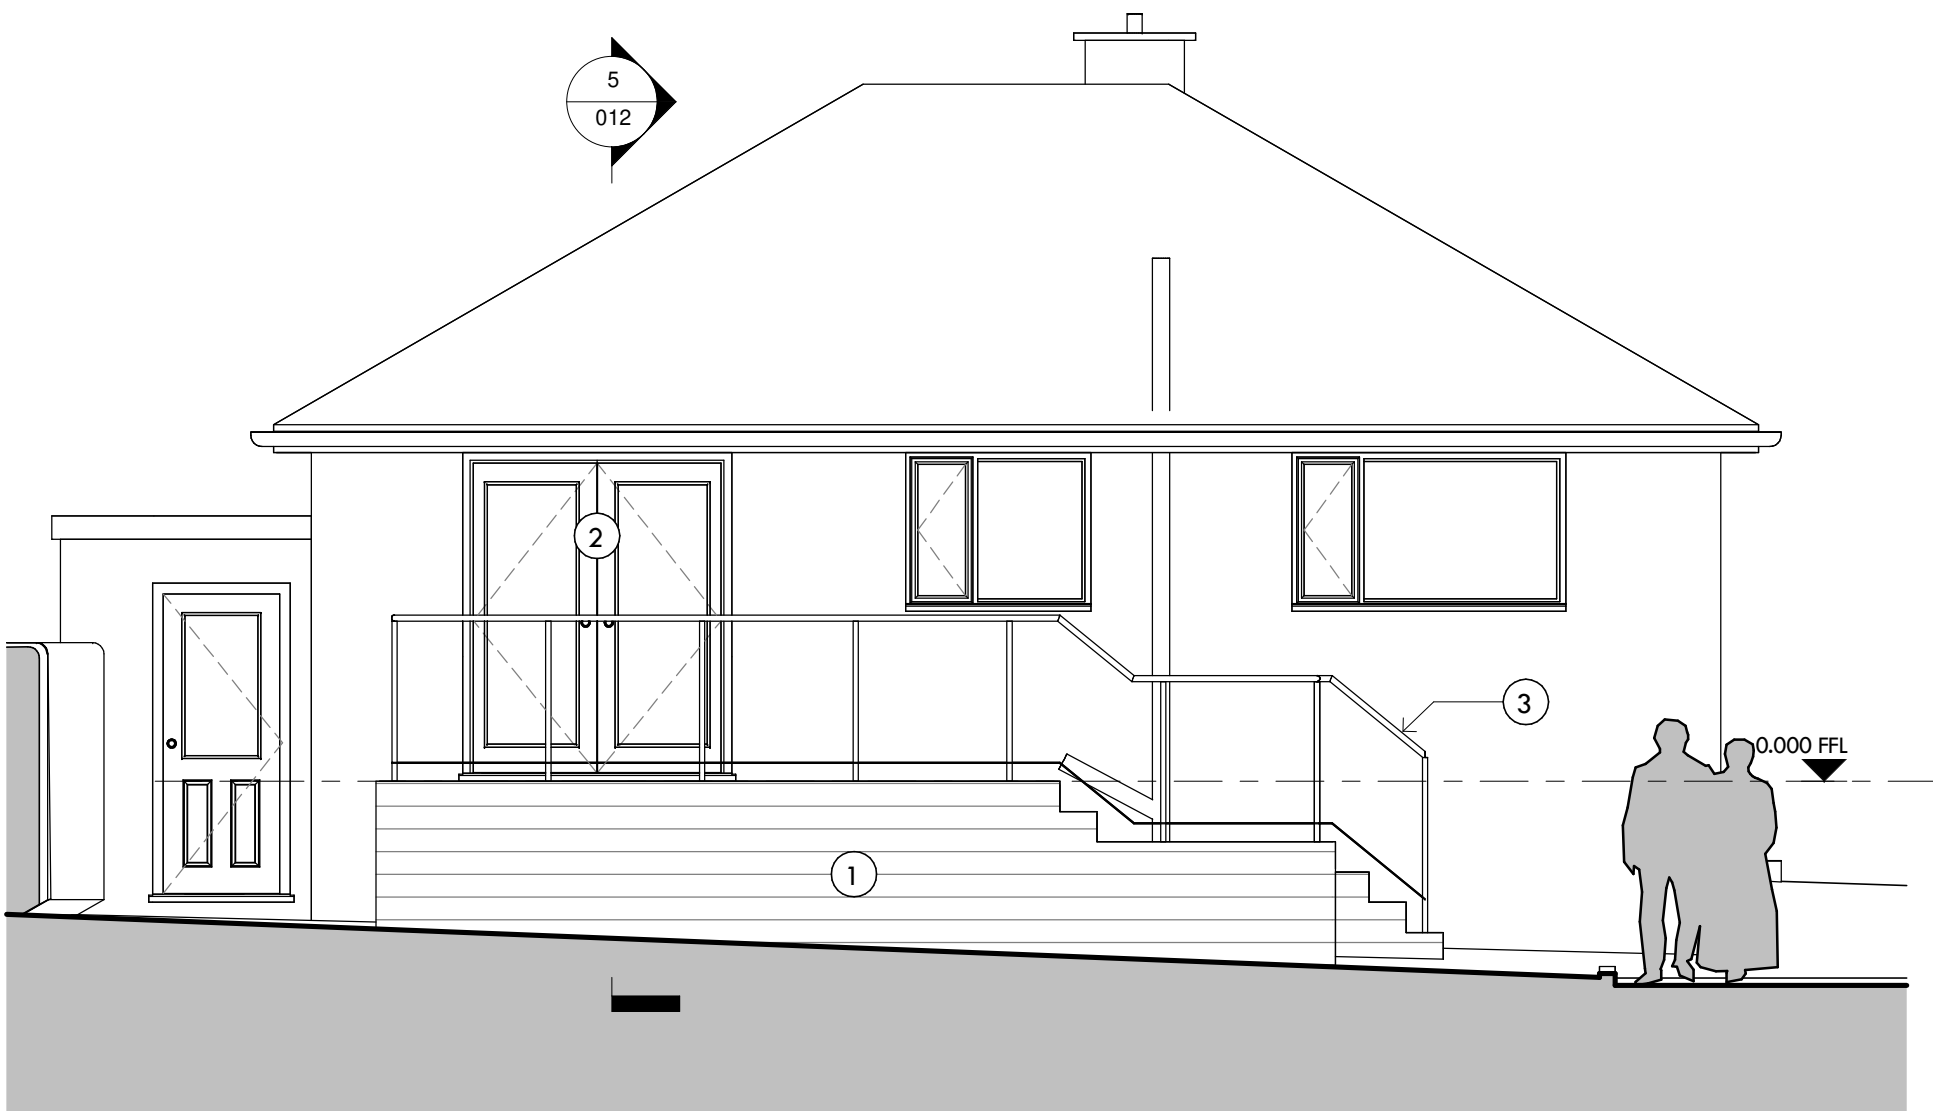


Rear Elevation
1 : 50

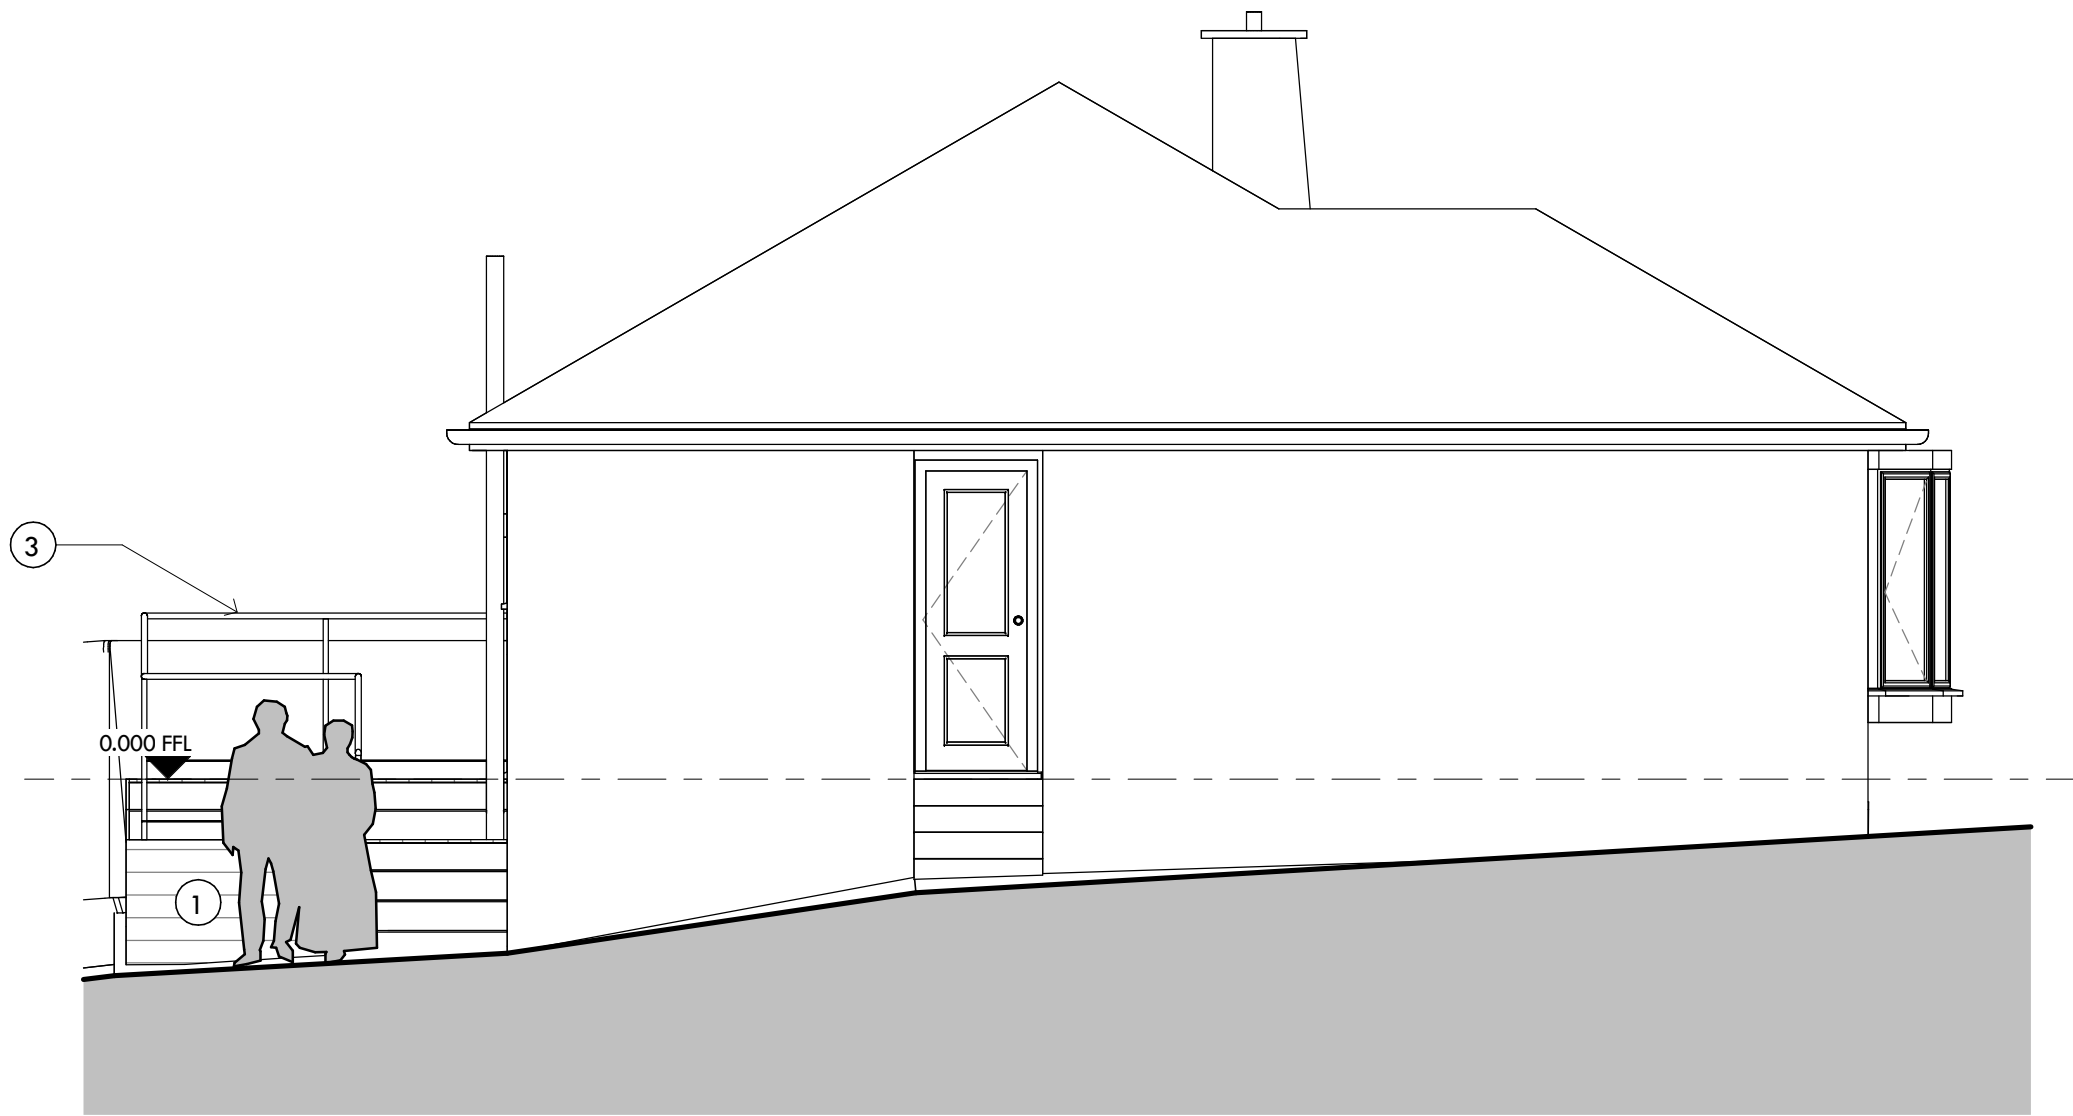

Side Elevation
1 : 50

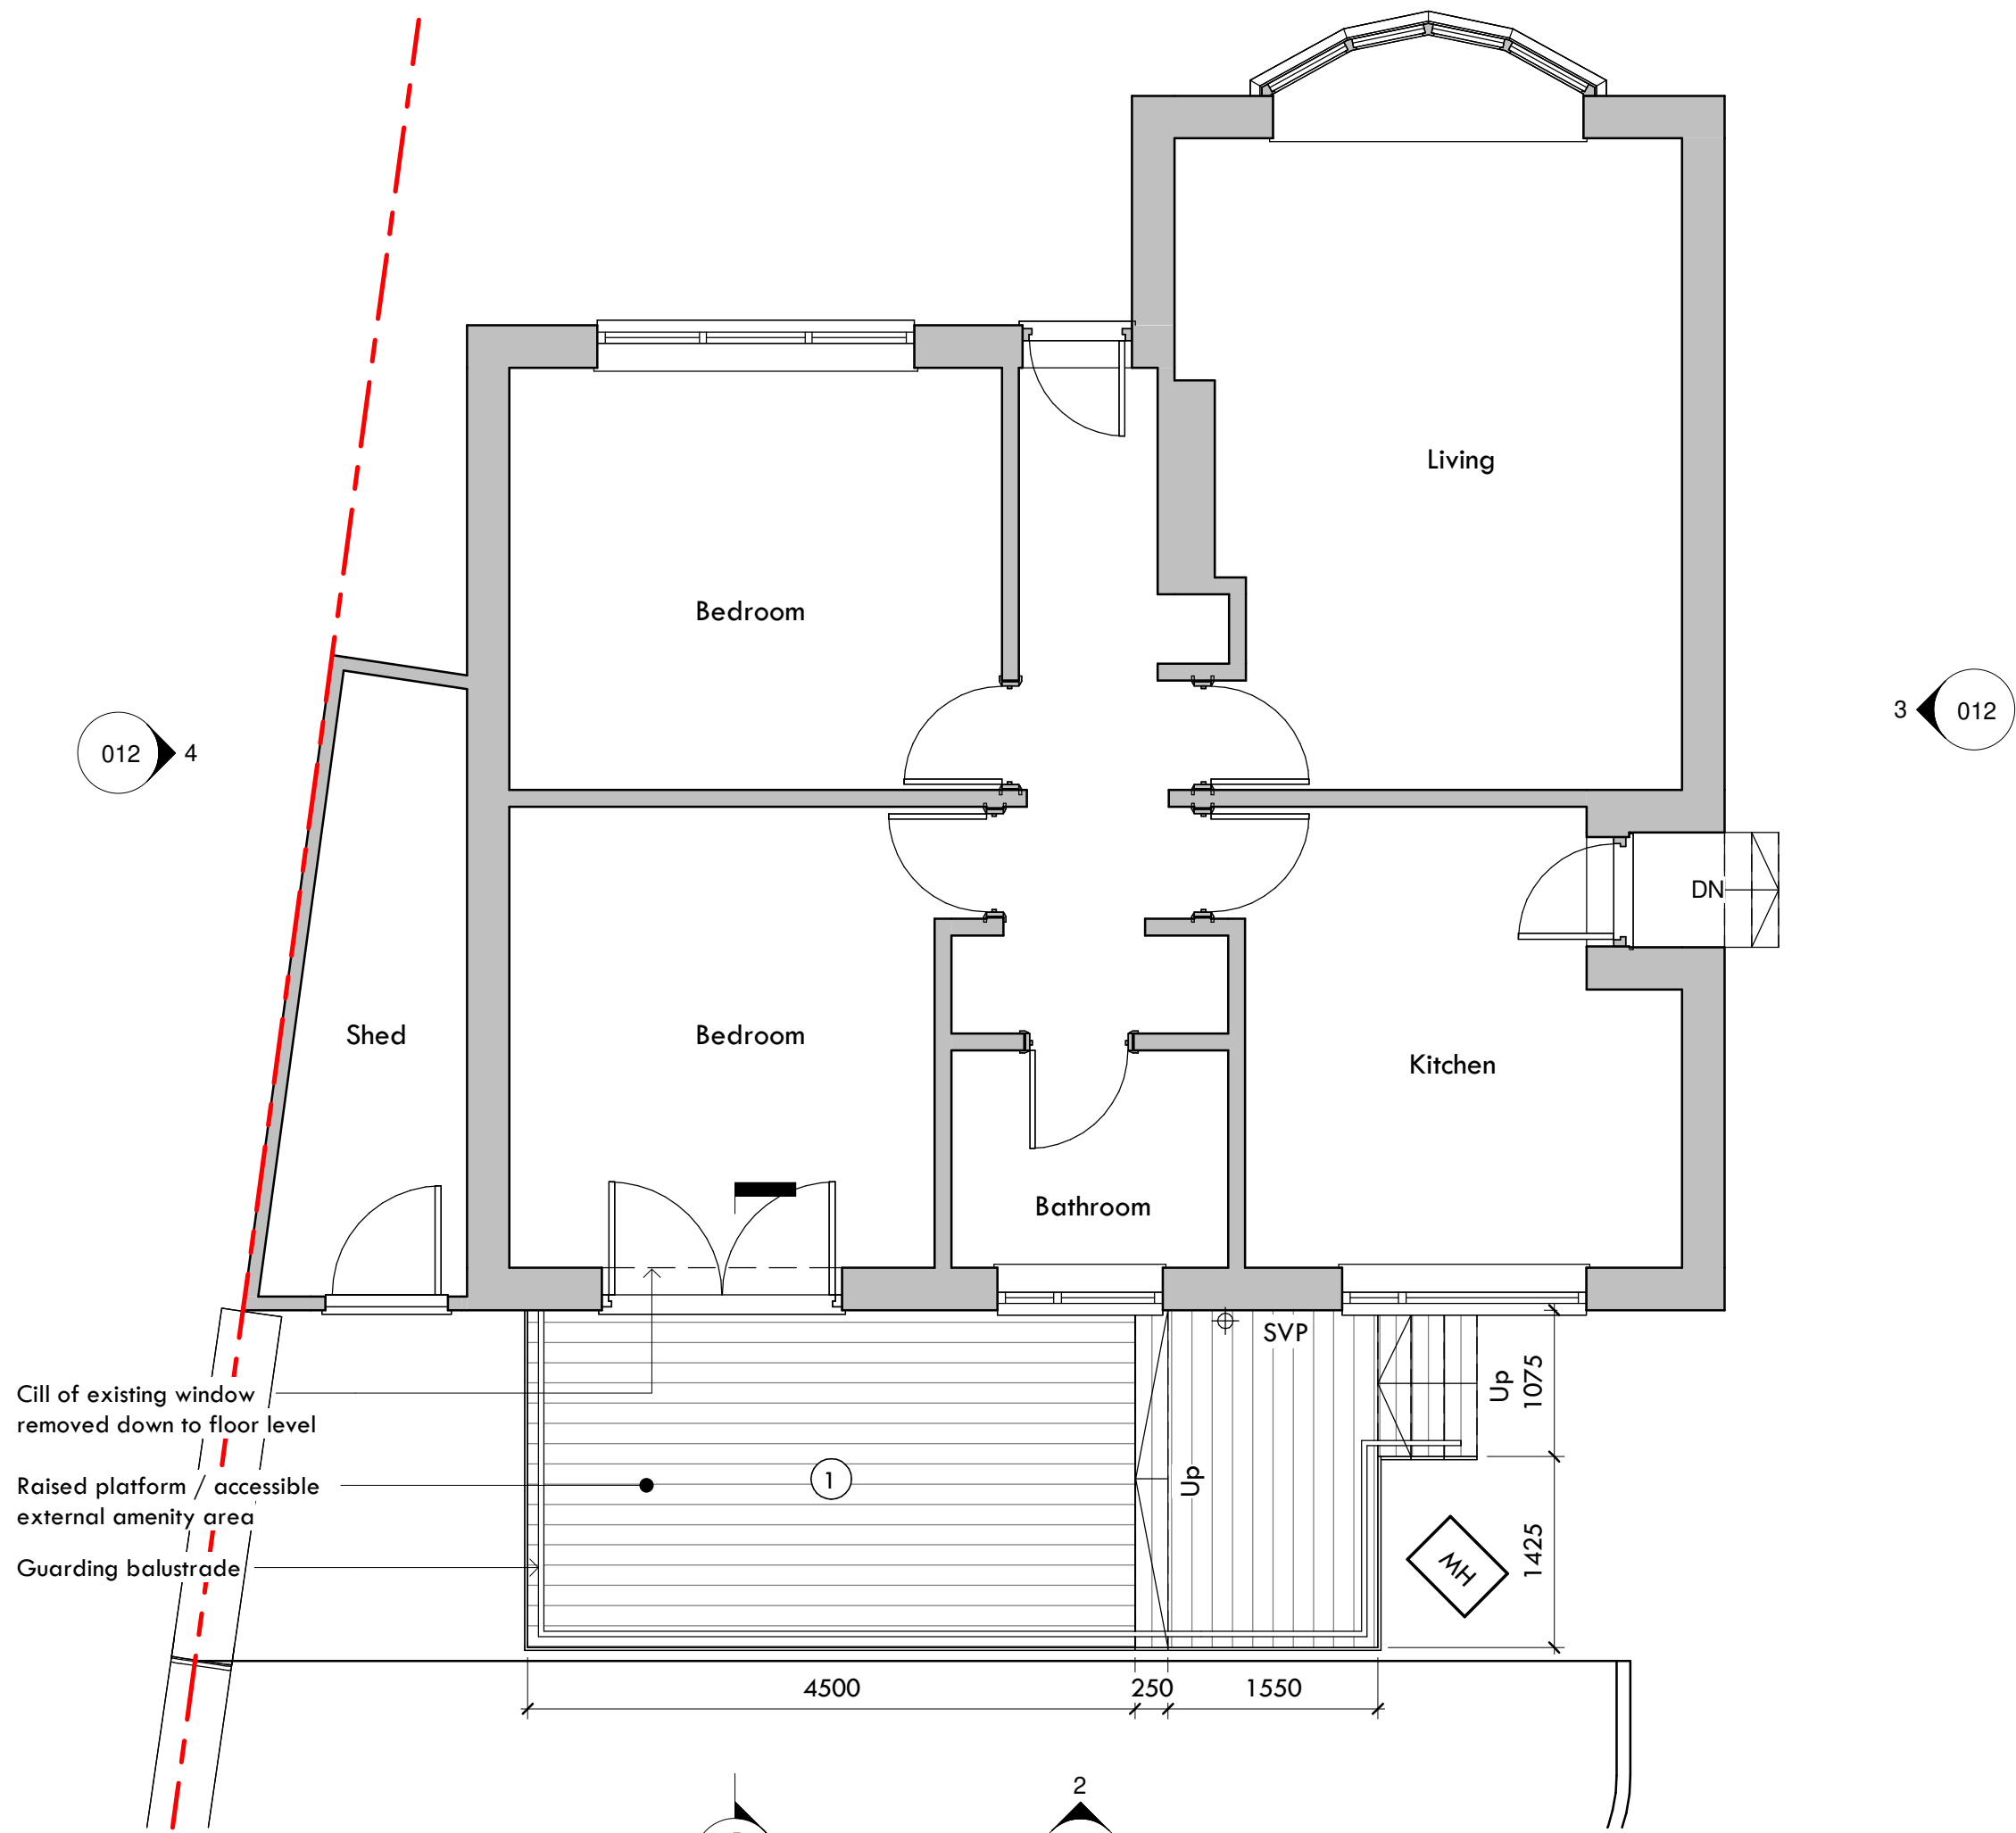

Ground Floor Plan
1 : 50

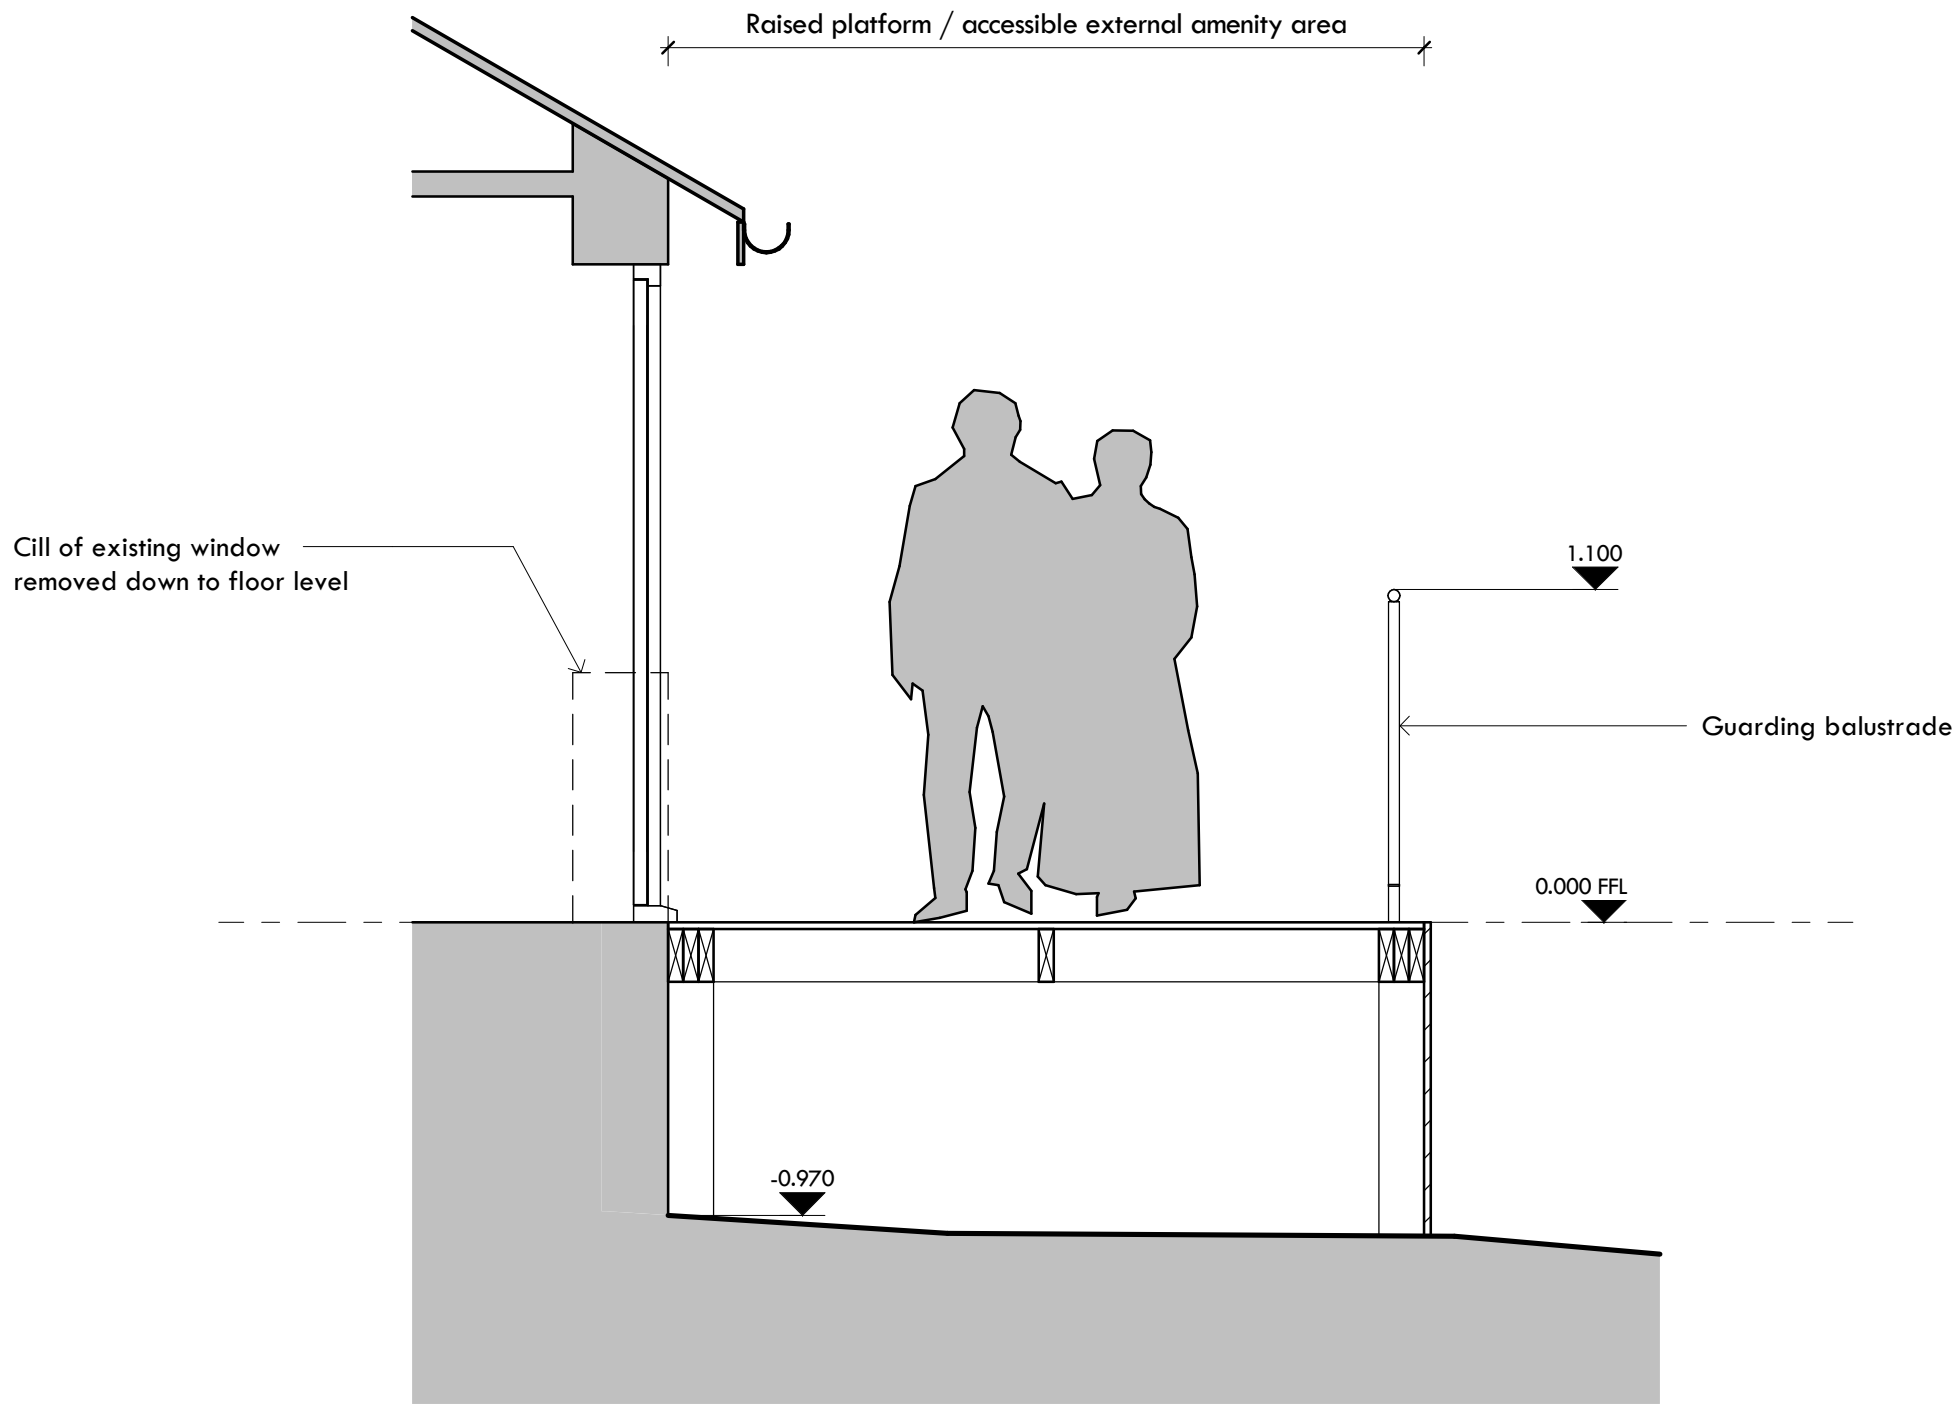

Section
1 : 25

Materials Key	
Ref	Material
1	Composite Decking / Cladding Colour: Brown
2	uPVC Doors & Windows Colour: White
3	Stainless Steel Glazed Guarding Balustrade Colour: Natural/Satin Finish

-	First Issue.	25/08/26
Rev	Description	Date
JDD		
Client	Mr M. Watson	
Project	Rear Annex	
Address	22 High Ridge, Warsborough, S70 5HN	
Drg. Status	Planning	
Drg. Title	Proposed Plan, Elevations & Section	
Date	25/08/26	
Drawing No.	2026-001-012	Rev.
		-