




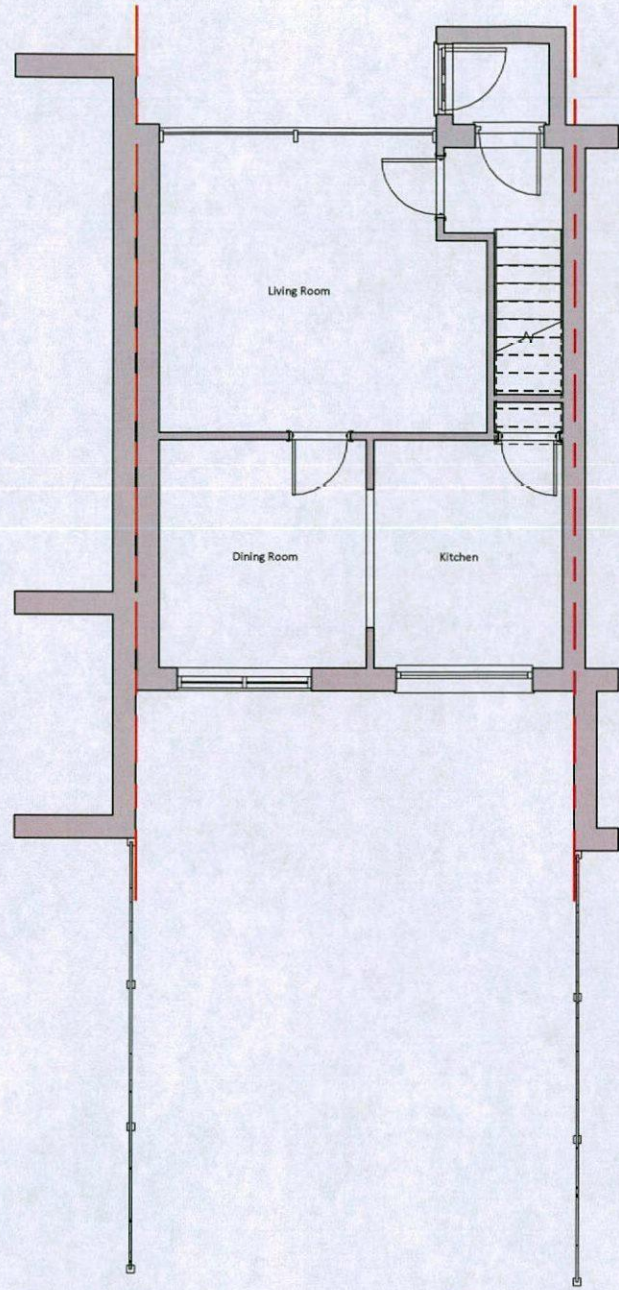


1 Existing Ground Floor Plan
(Scale 1 : 50)

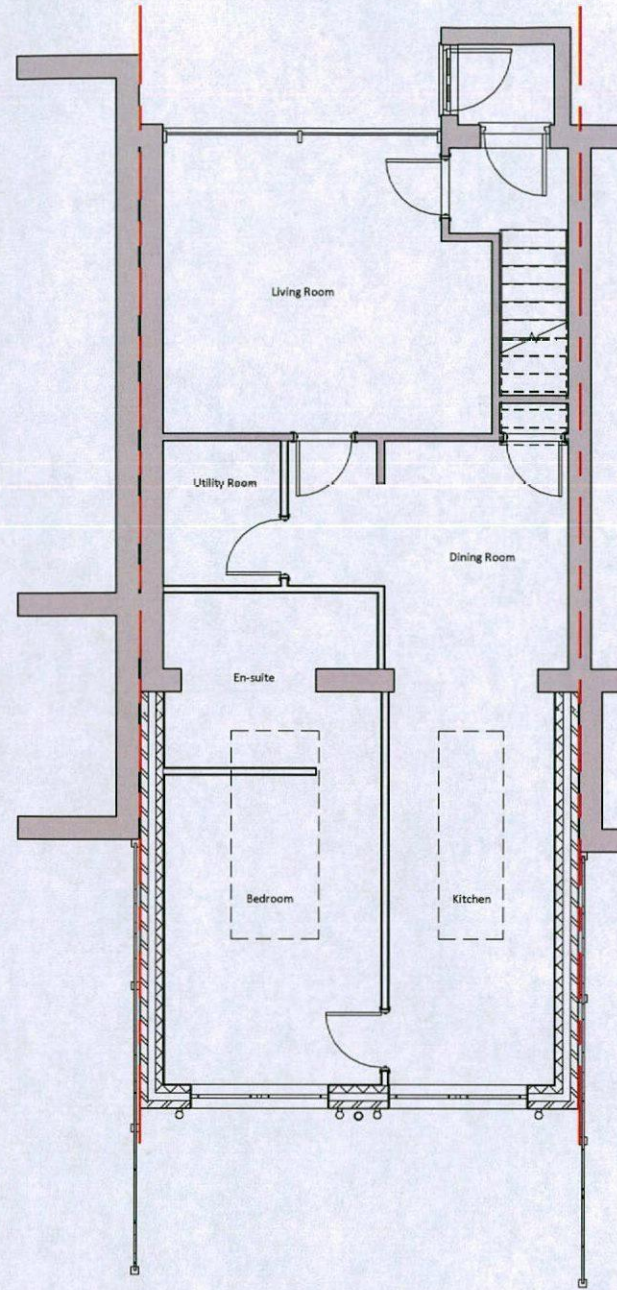


2 Proposed Ground Floor
(Scale 1 : 50)

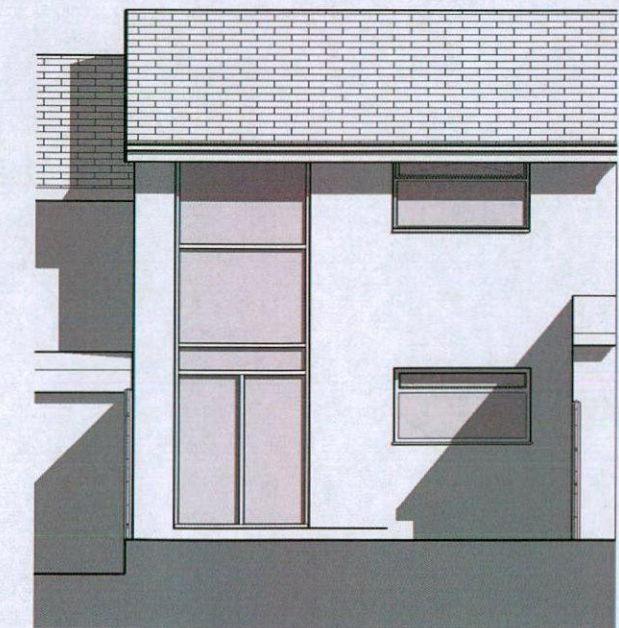


3 Existing Rear Elevation
(Scale 1 : 50)

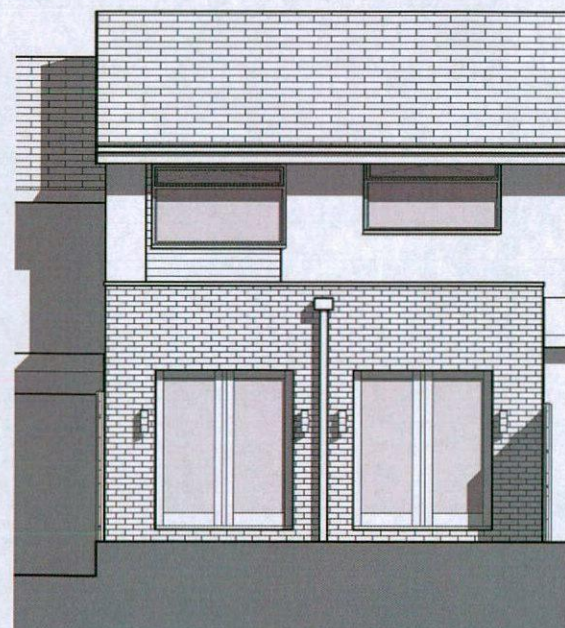


4 Proposed Rear Elevation
(Scale 1 : 50)

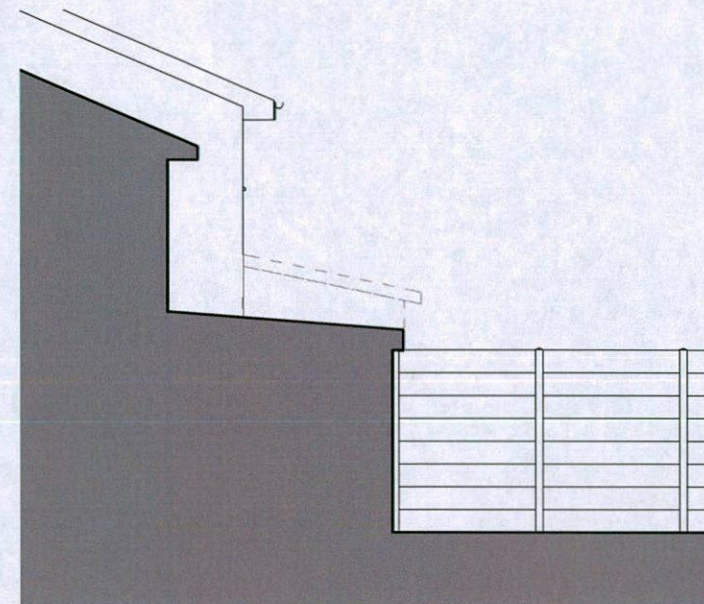


5 No 111 Side Elev Existing
(Scale 1 : 50)

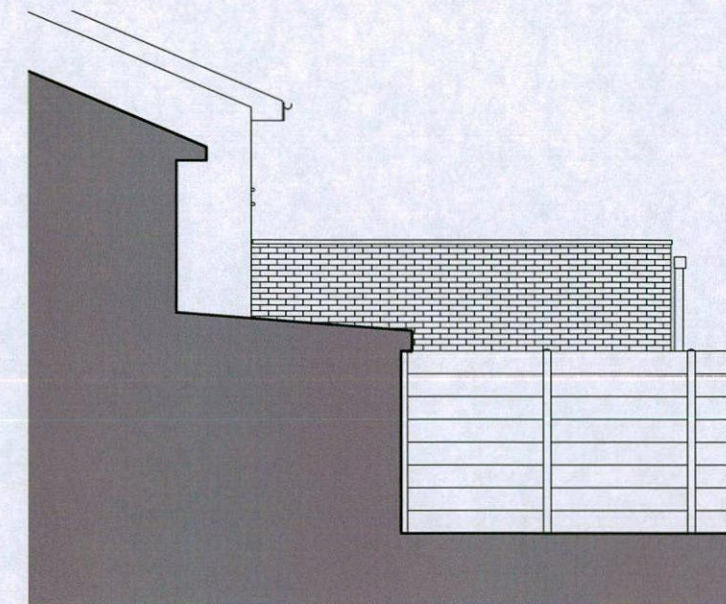

6 No111 Side Elev Proposed
(Scale 1 : 50)

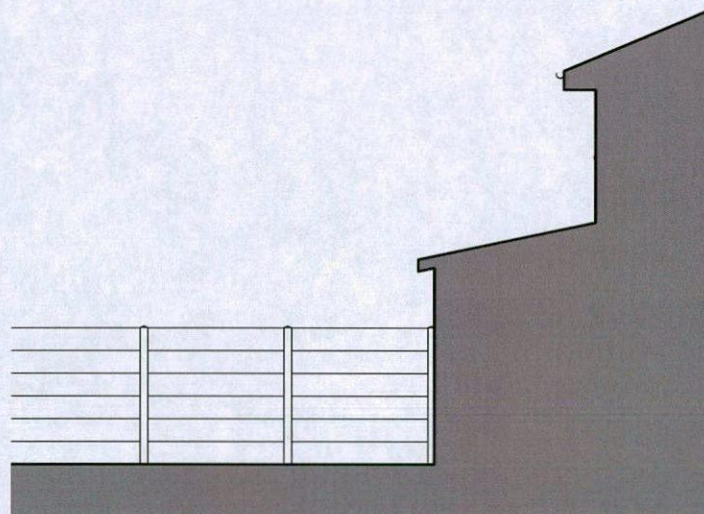

7 No 107 Side Elev Existing
(Scale 1 : 50)

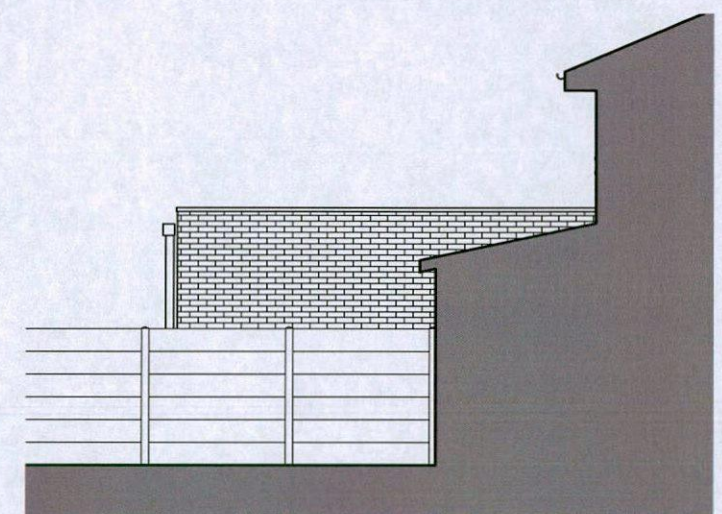

8 No 107 Side Elev Proposed
(Scale 1 : 50)

rev	description	date
Drawing Status:		
Planning		
Client:		
Mr & Mrs Bailey		
Project Title:		
House Extension		
Drawing Title:		
Existing & Proposed Floor Plans & Elevations		
Drawing Scale:		Date:
As shown @ A1		07/09/15
Drawing Number:		Revision:
2009-1060-01		-