



Architectural Design
& Draughting Services

Tel : 01904 762691
Mobile: 07913 295205
Email: info@addsyork.co.uk
Web: www.addsyork.co.uk

All Dimensions in millimetres unless
otherwise stated

This drawing must not be re-issued,
loaned or copied without the
permission of ADDS
Tel: 01904 762691

Drawn By	Date
Paul Roberts	21/01/15

Drawing

Existing & Proposed Floor Plan

Project Phase

Planning

Client
Unit 1G
Red brooke Business Park
Will Thorpe Road
Redbrooke
Barnsley S75 1JN
Project
Recording Studio


Rev	Date
-----	------

A1 1:50

Drawing Number


15-103

Sheet 1 of 1 Revision 0

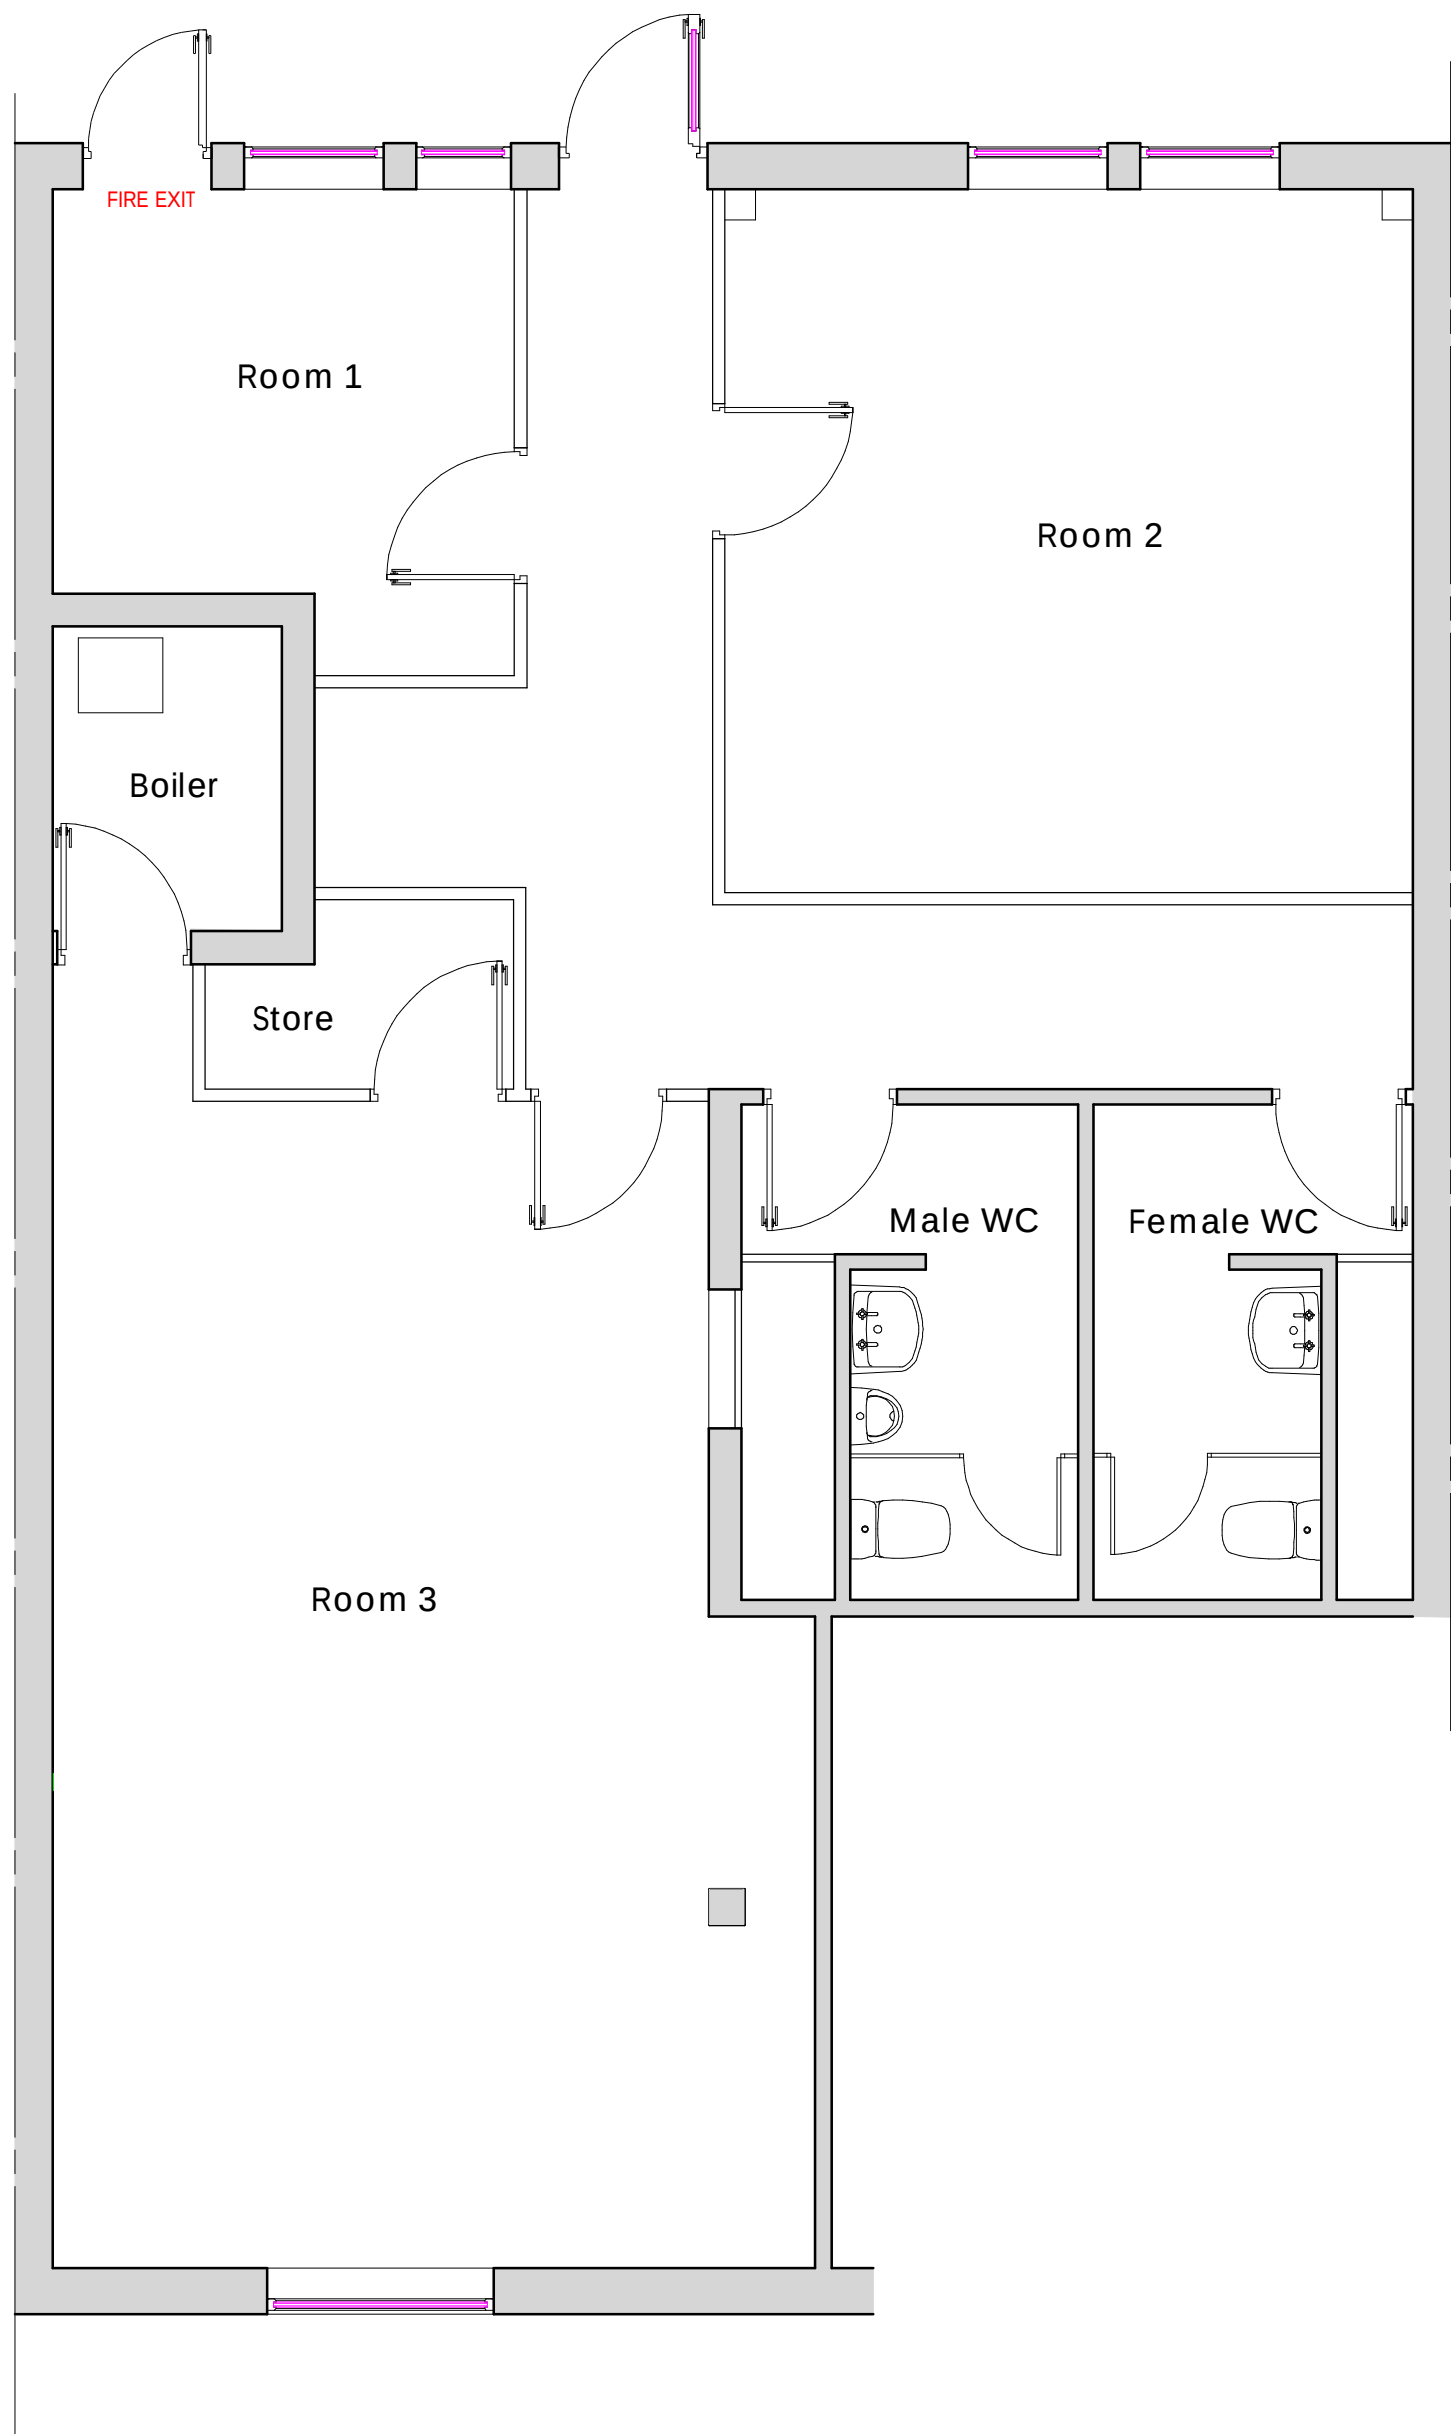

Existing Floor Plan

All walls shown as above
are to be 150mm thick
Acoustic Panels installed
by specialist

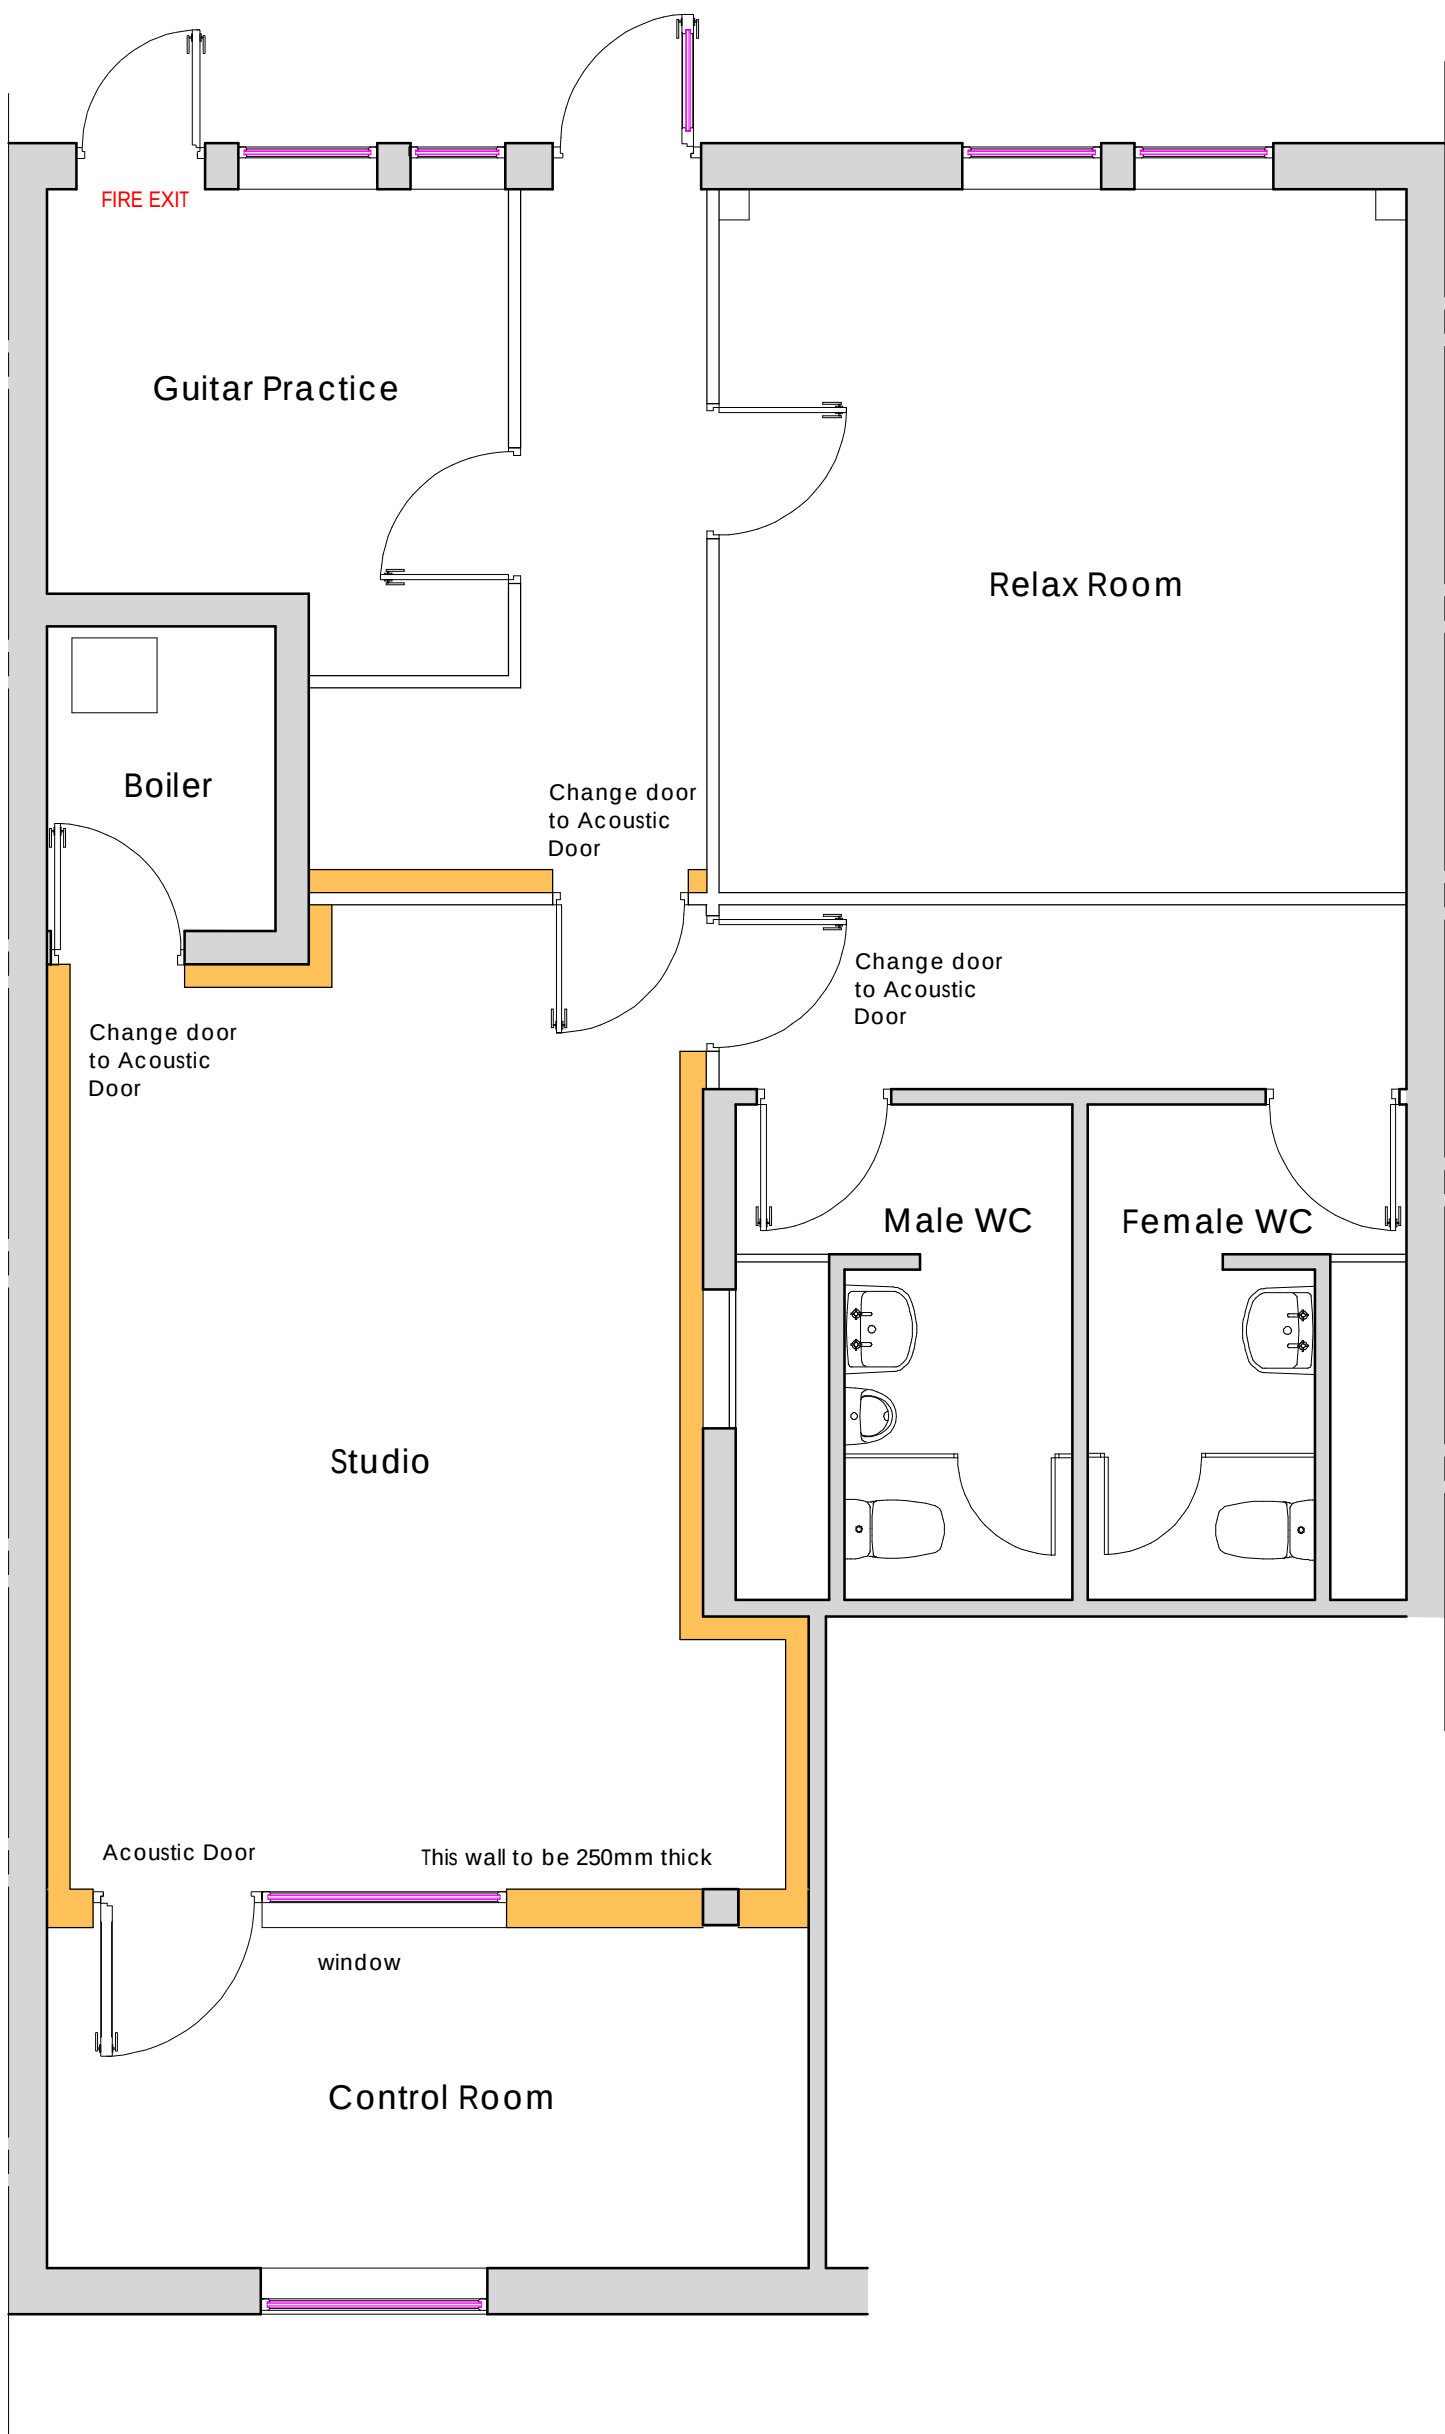

Proposed Floor Plan

